


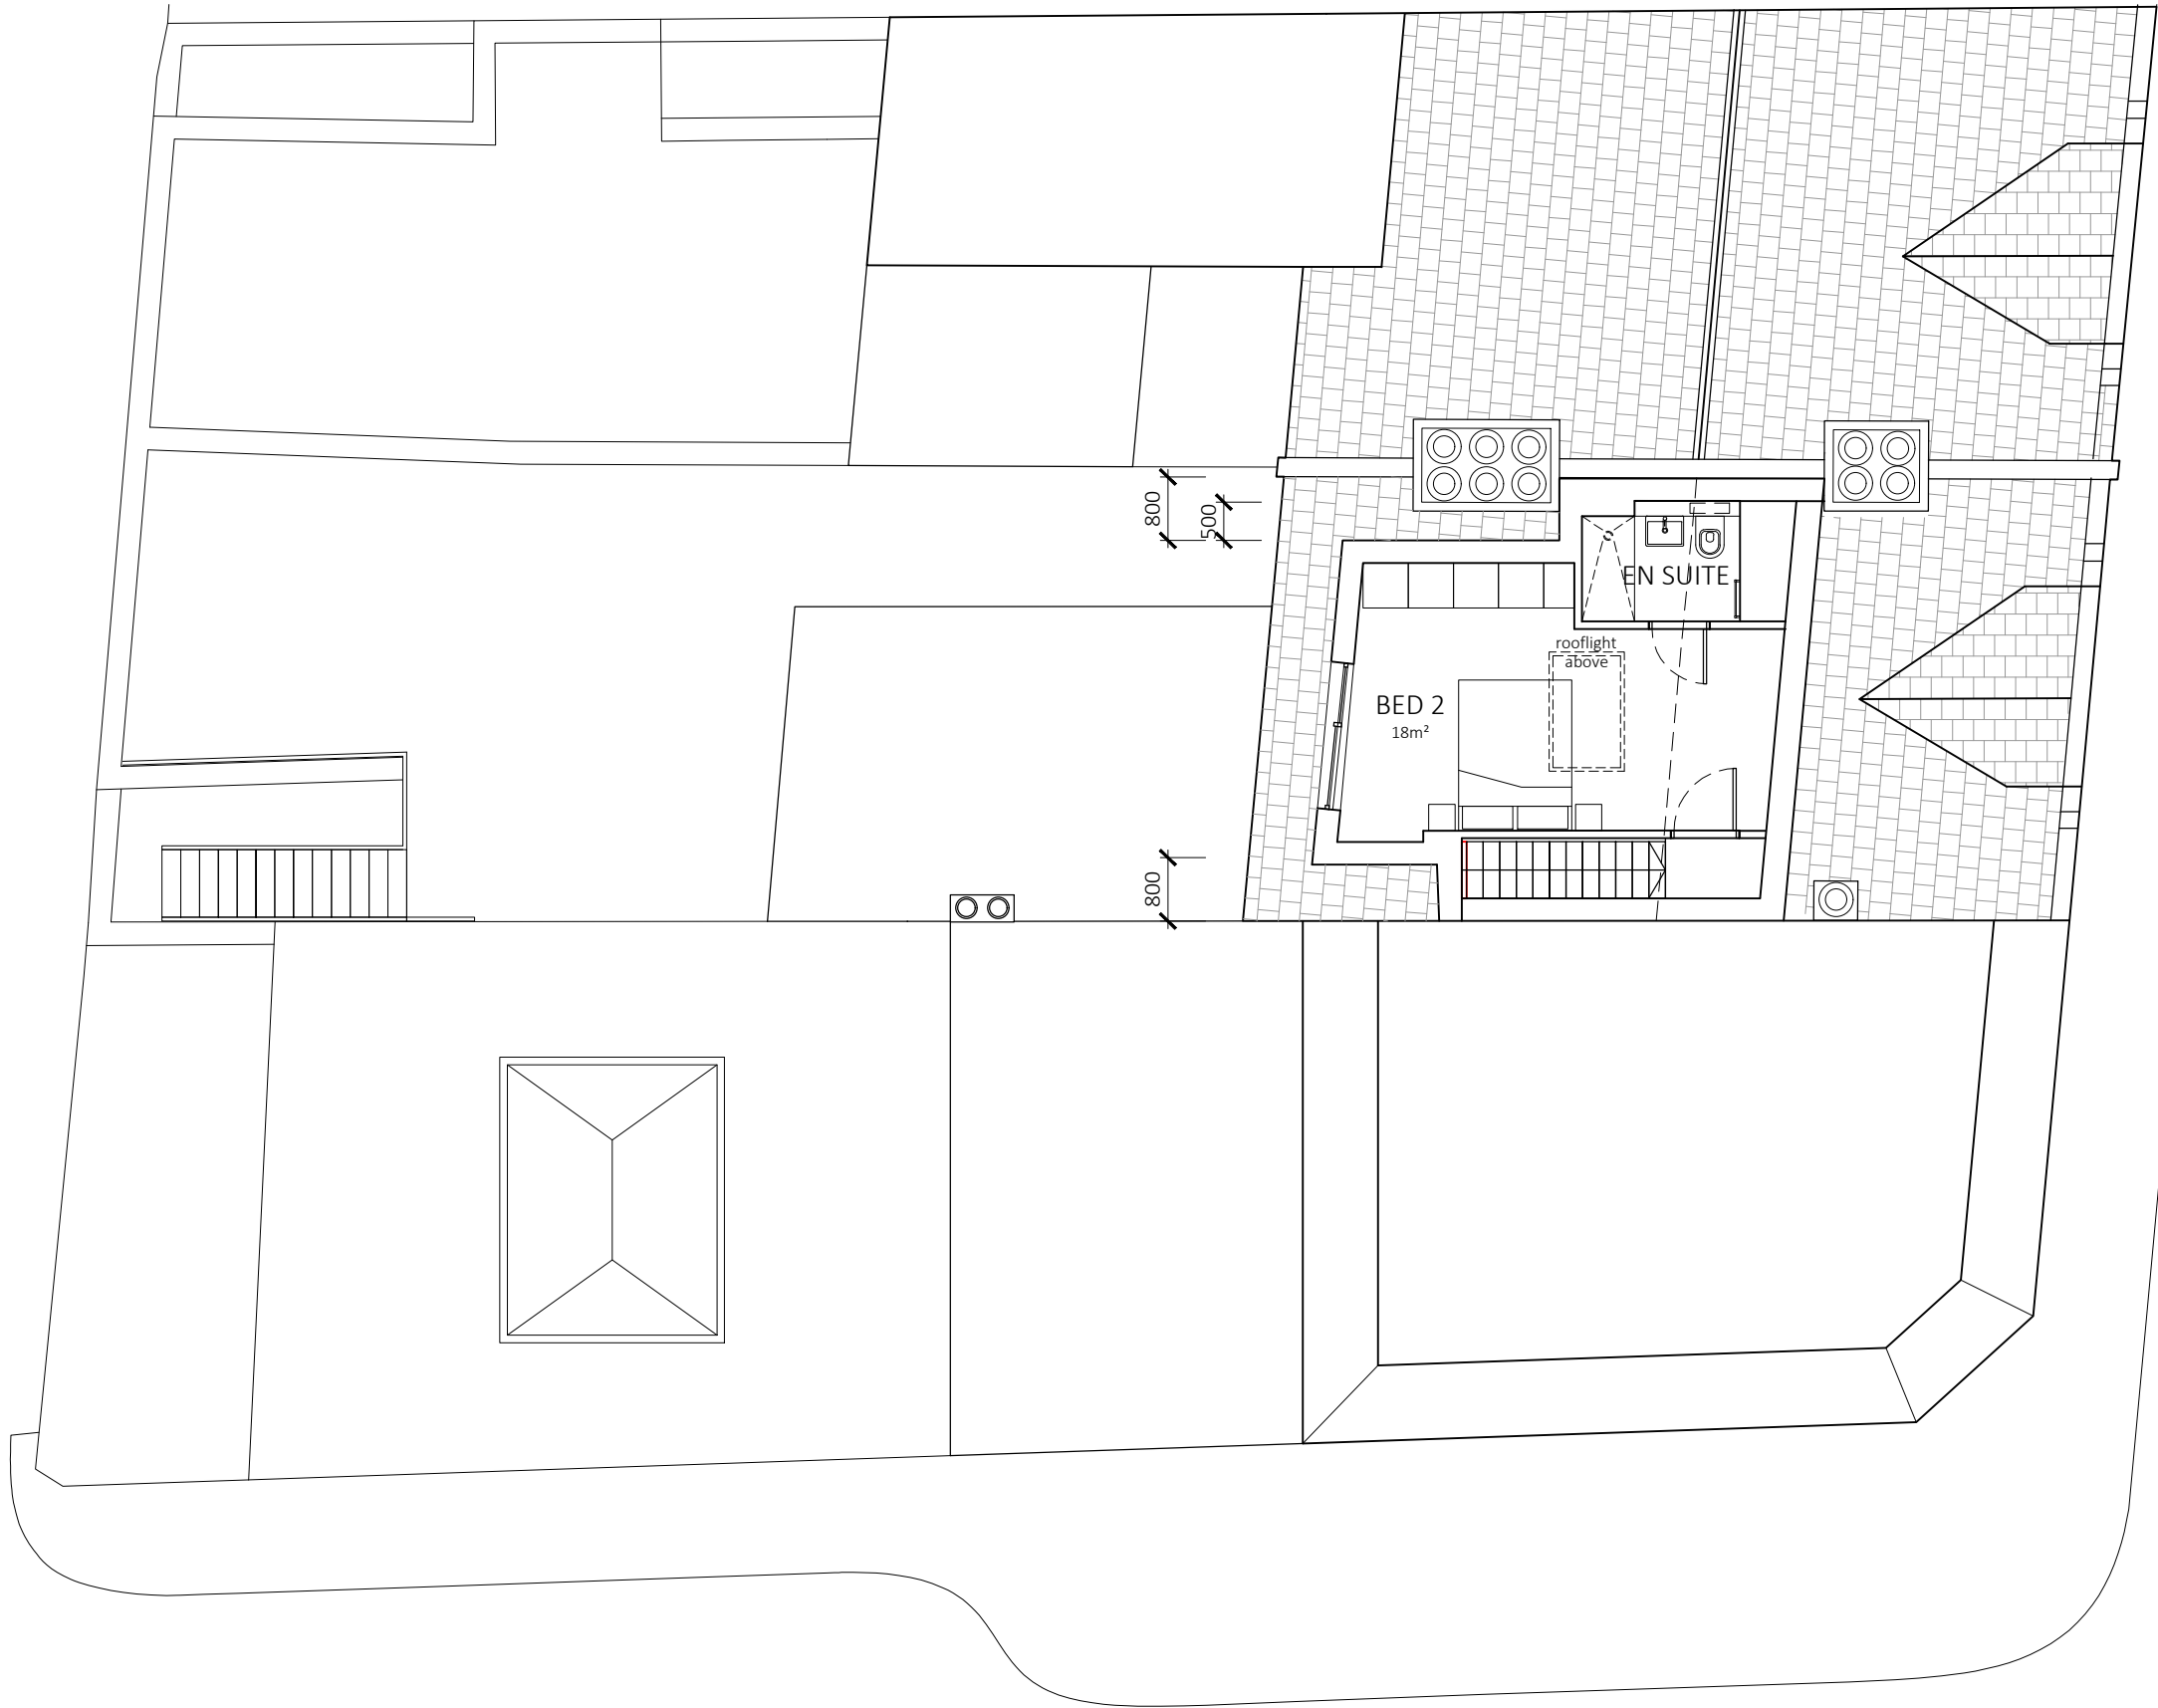

rev

date

drawn

checked

description

E

11.11.2021

JM

JM

Issued for Planning

D

05.11.2021

JM

JM

Issued for Planning

C

24.09.21

JM

JM

Issued for Planning

B

10.09.21

JM

JM

Issued for Planning

A

23.04.2021

JM

JM

Issued for Planning

modular studio ltd

5a little yard

London, SE17 3QA

t: +44 (0)20 7193 1717

e: info@modular-studio.co.uk

www.modular-studio.co.uk

client

IRONSTONE

UK LTD

project address

3 Broadway, Crouch End, London N8 8DS

drawing title

Proposed Third Floor Plan

scale

1:100 @ a3

job no.

21001 PL 113

phase

draw no.

revision

E

©2018 do not scale from drawing, report discrepancies immediately