


COLERIDGE LN

BROADWAY

COLERIDGE RD

RESIDENTIAL ACCESS

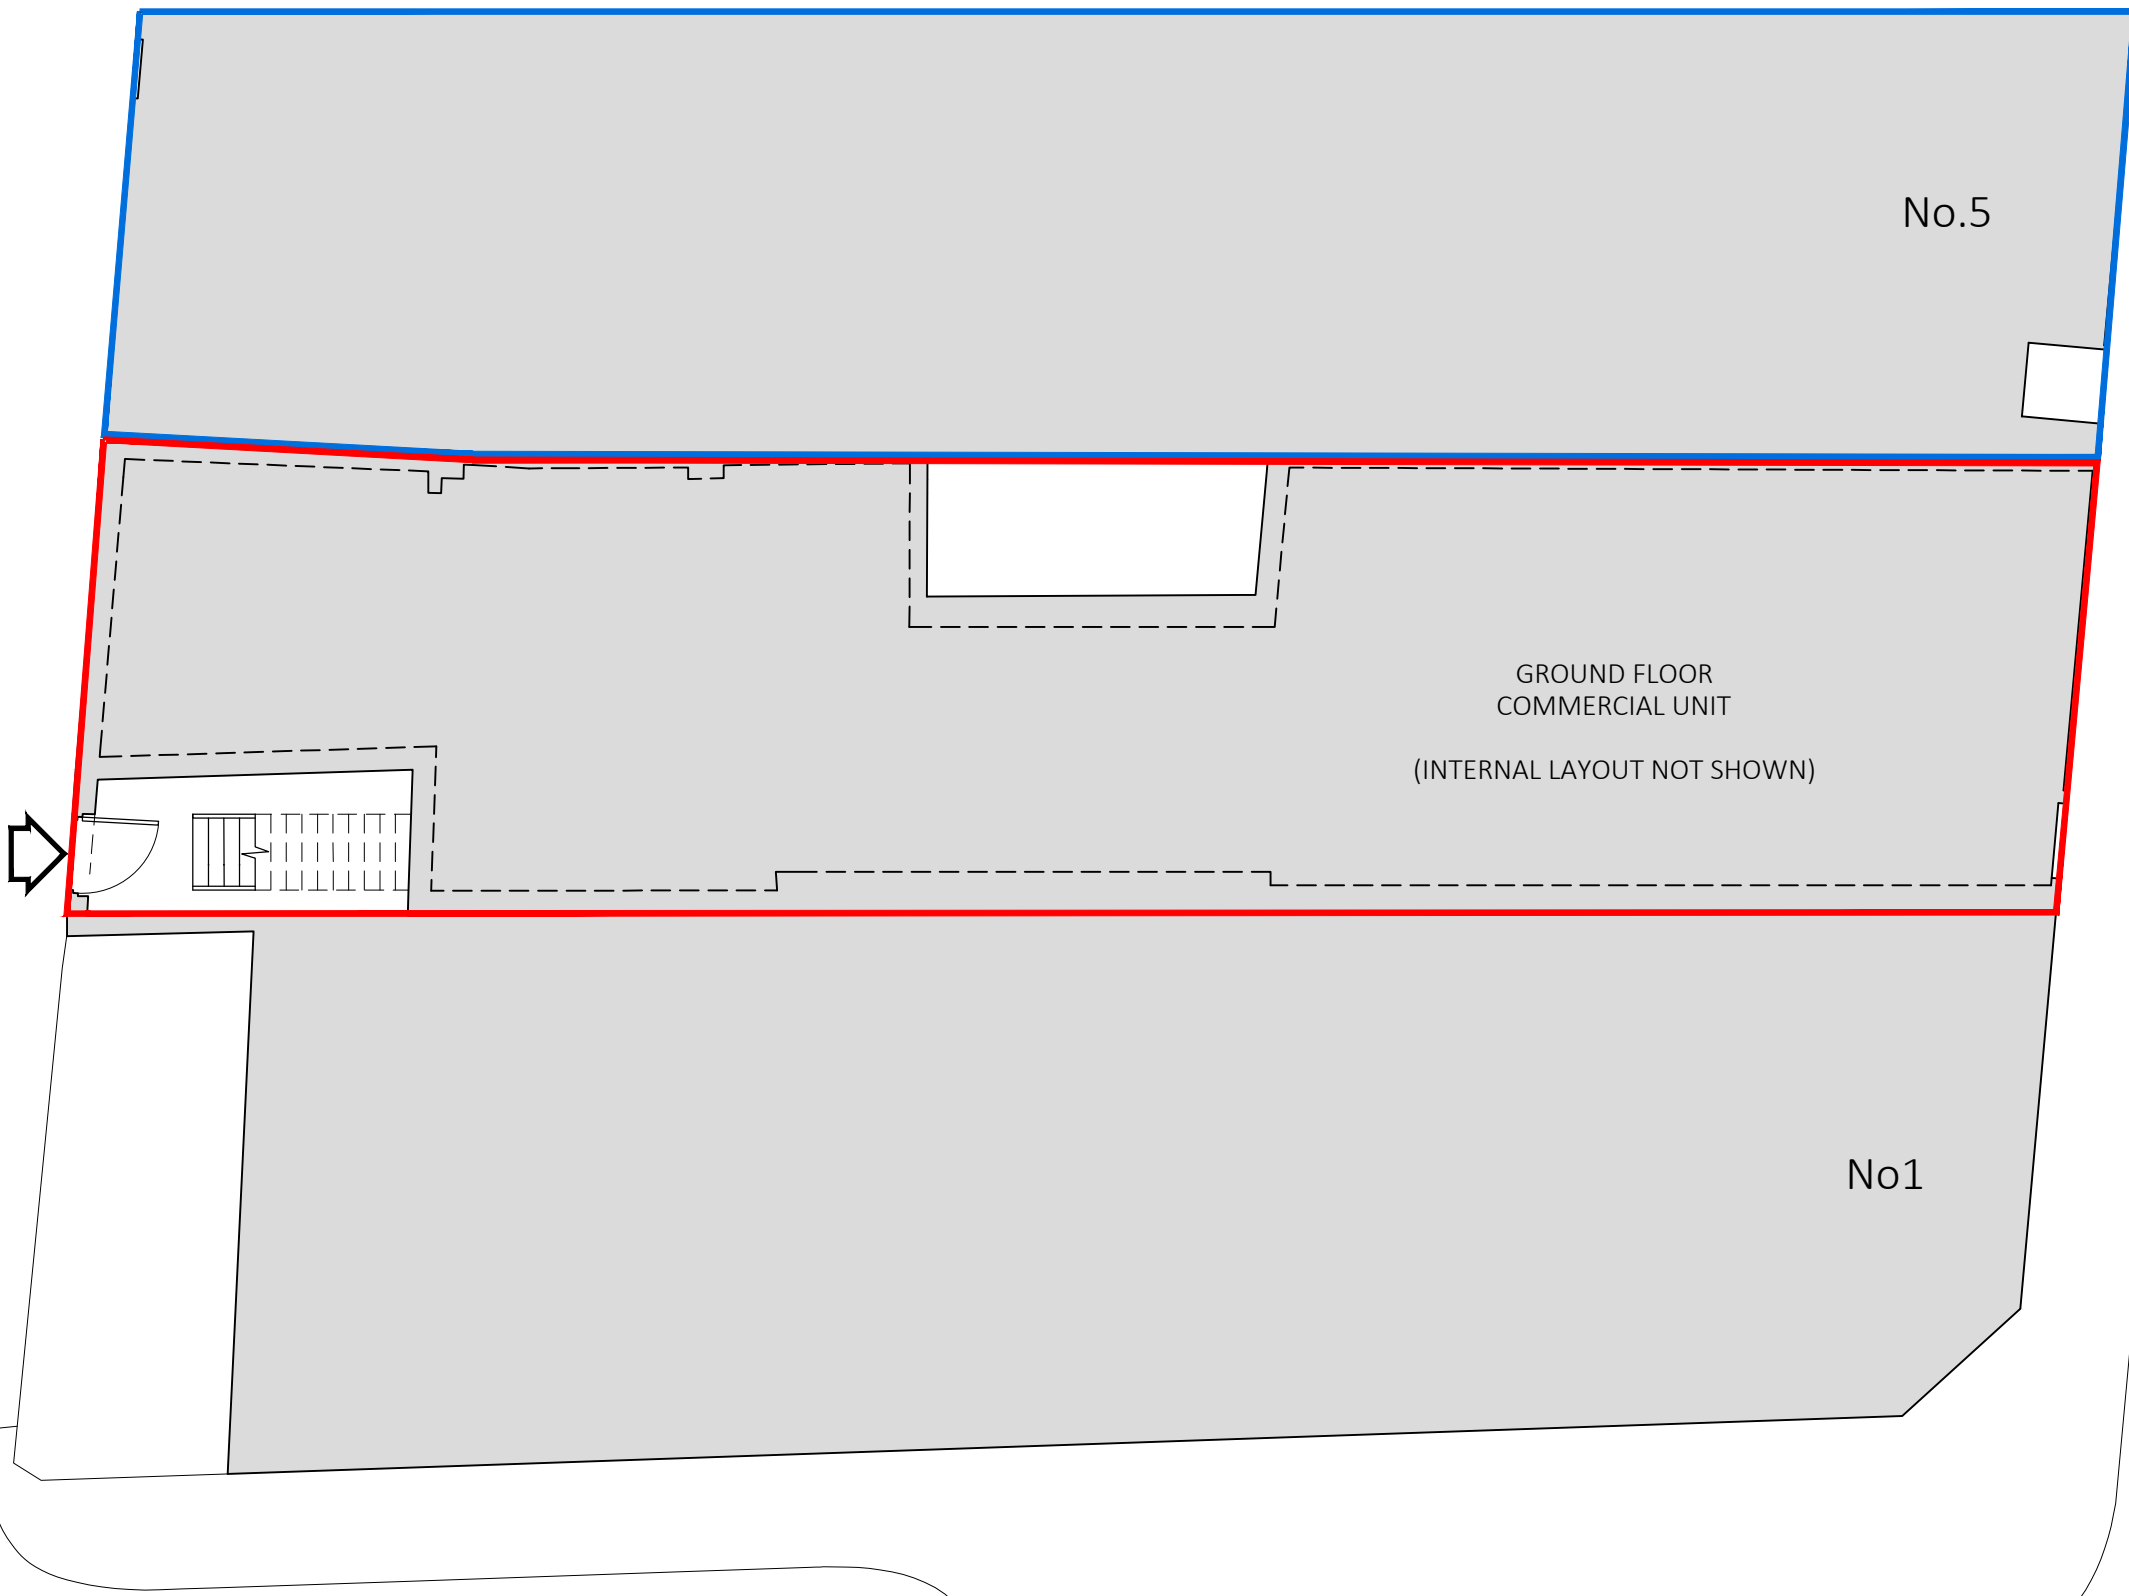

A	23.04.2021	Issued for Planning
rev	JM JM	date
	drawn	checked
		description

PLANNING



modulor studio ltd

56 little yard
London, SE17 3QA
t: +44 (0)20 7193 1717
e: info@modulor-studio.co.uk
www.modulor-studio.co.uk

client	project address
IRONSTONE UK LTD	. . . 3 Broadway, Crouch End, London N8 8DS
	drawing title
	. . . Existing Ground Floor Plan
	scale
	1:100 @ a3

job no.	phase	draw no.	revision
21001 PL	010	A	

©2018 do not scale from drawing, report discrepancies immediately