


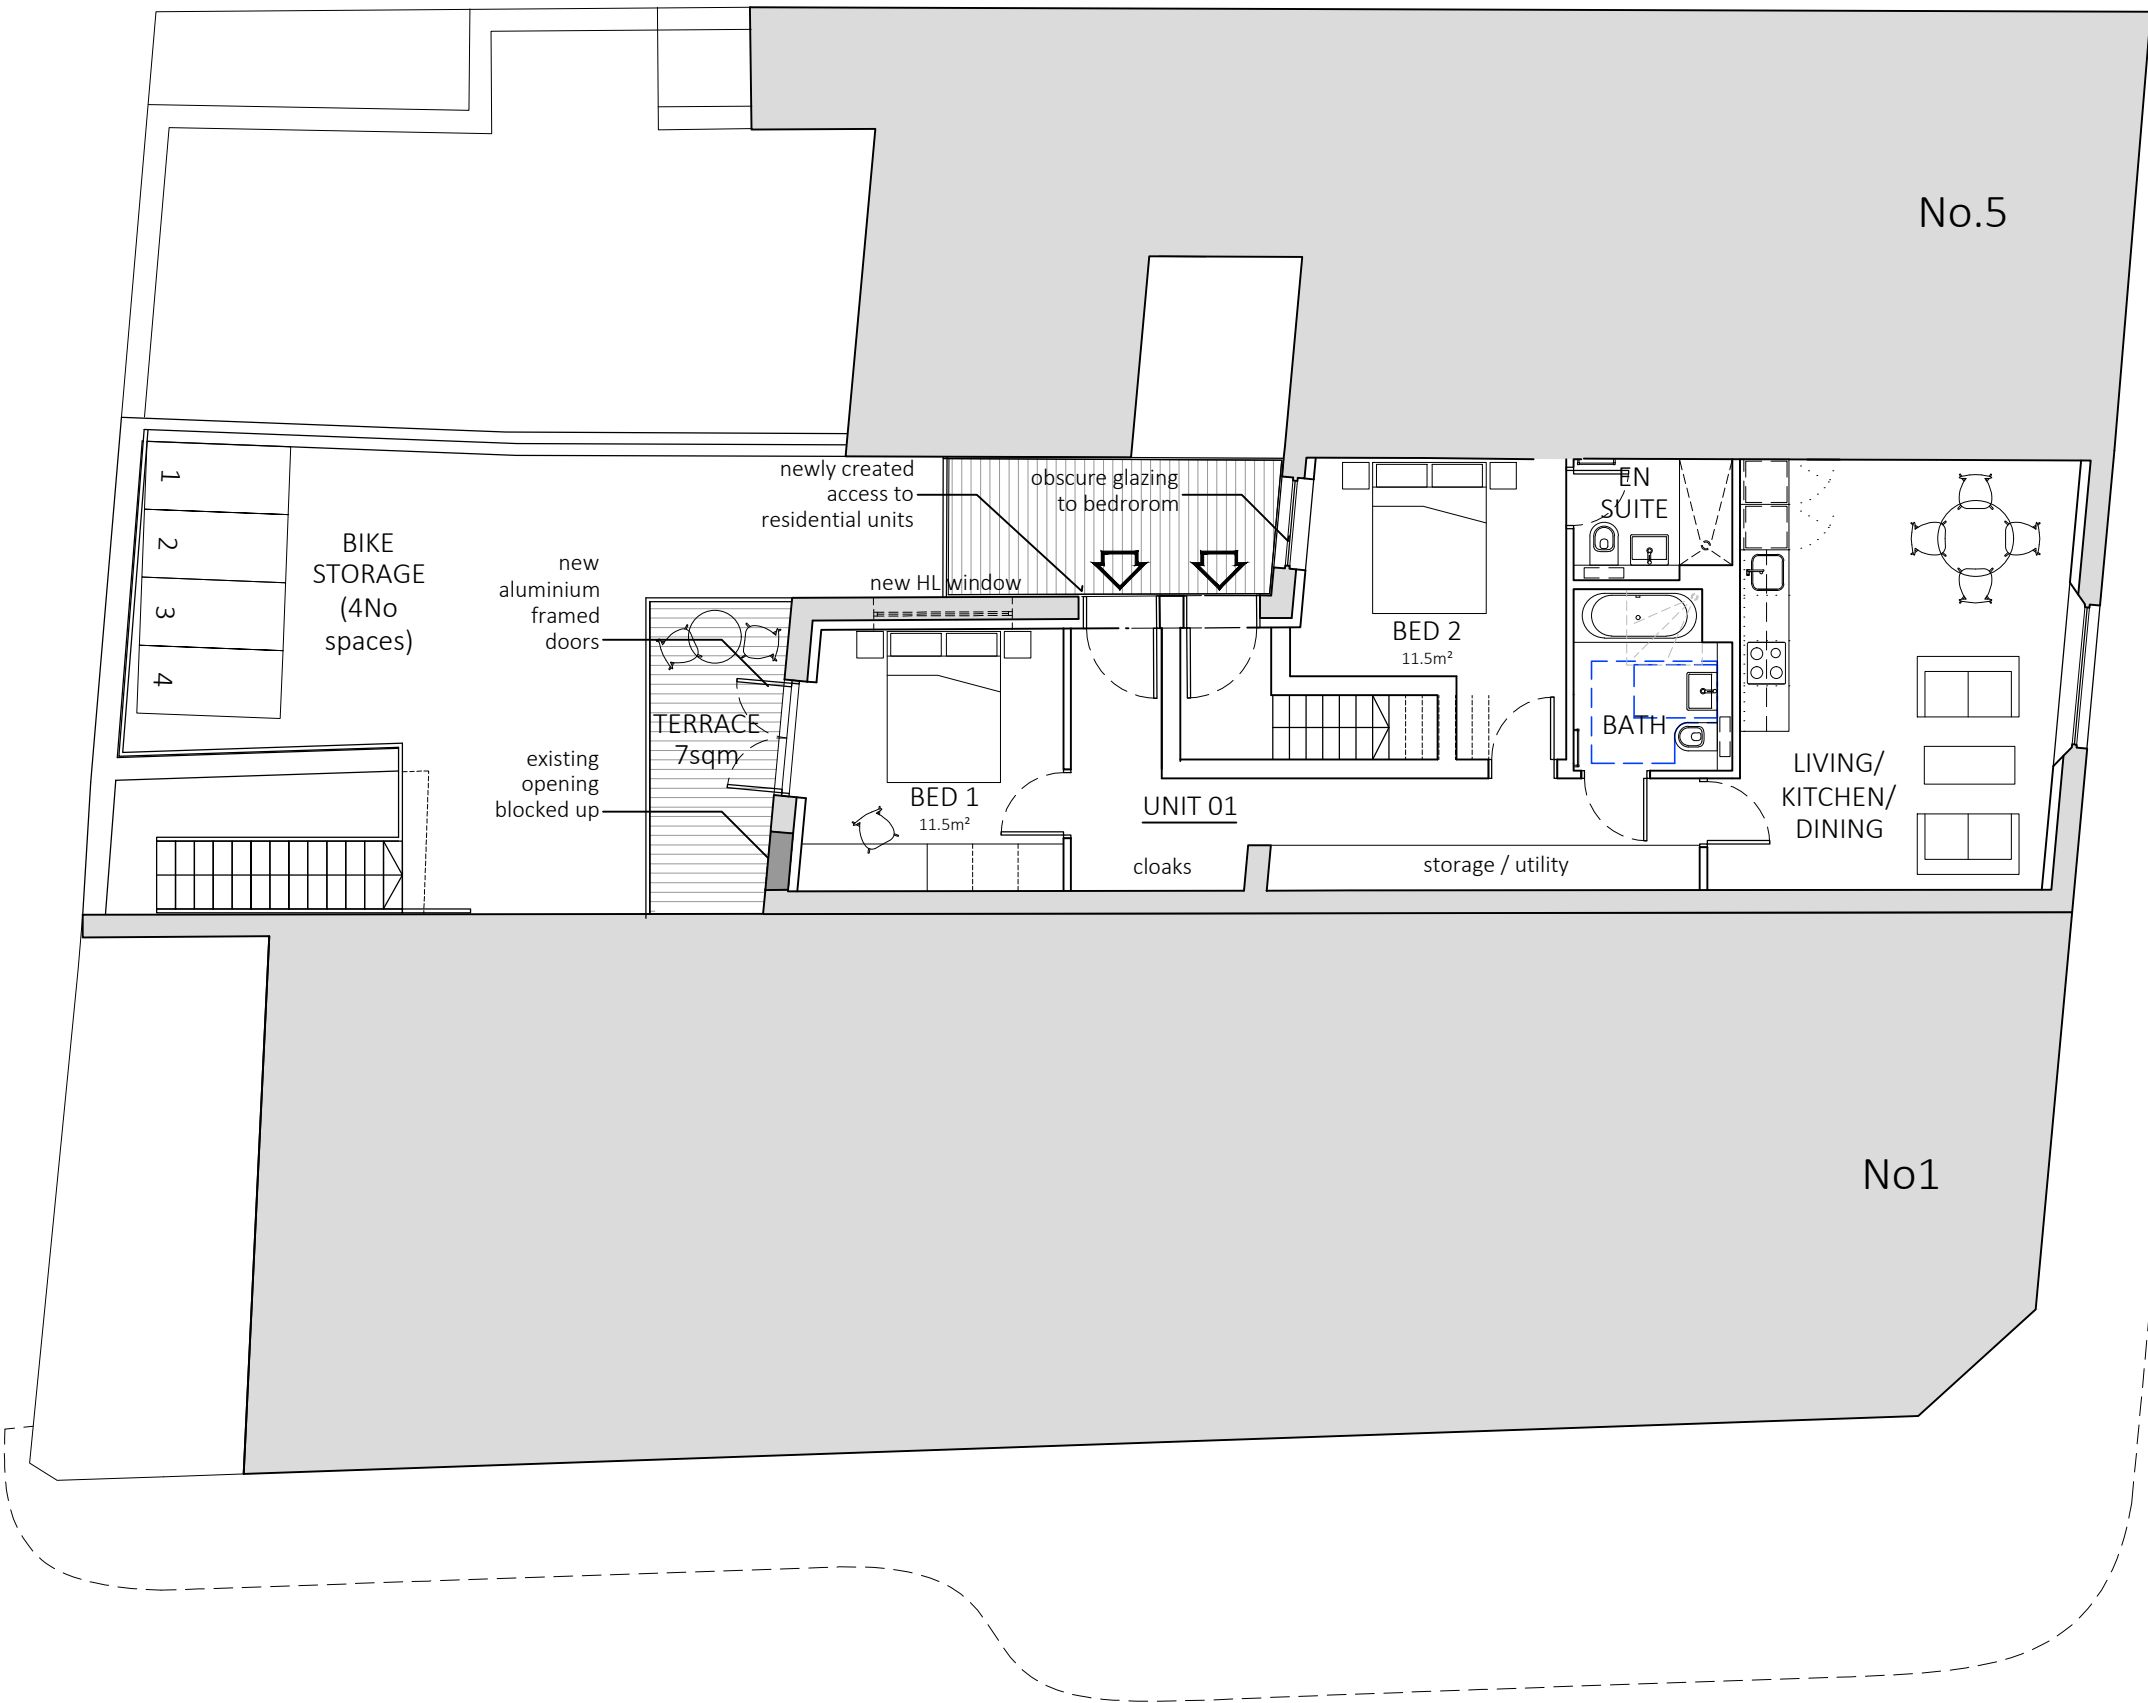

E	11.11.2021		Issued for Planning
	JM	JM	
D	05.11.2021		Issued for Planning
	JM	JM	
C	24.09.21		Issued for Planning
	JM	JM	
B	10.09.21		Issued for Planning
	JM	JM	
A	23.04.2021		Issued for Planning
	JM	JM	
rev	date		description
	drawn	checked	

PLANNING



modular studio ltd
56 little yard
London, SE17 3QA
t: +44 (0)20 7193 1717
e: info@modular-studio.co.uk
www.modular-studio.co.uk

client	project address
IRONSTONE	3 Broadway, Crouch End, London N8 8DS
UK LTD	
	drawing title
	Proposed First Floor Plan
	scale
	1:100 @ a3

job no.	phase	draw no.	revision
---------	-------	----------	----------

21001 PL 111 E