


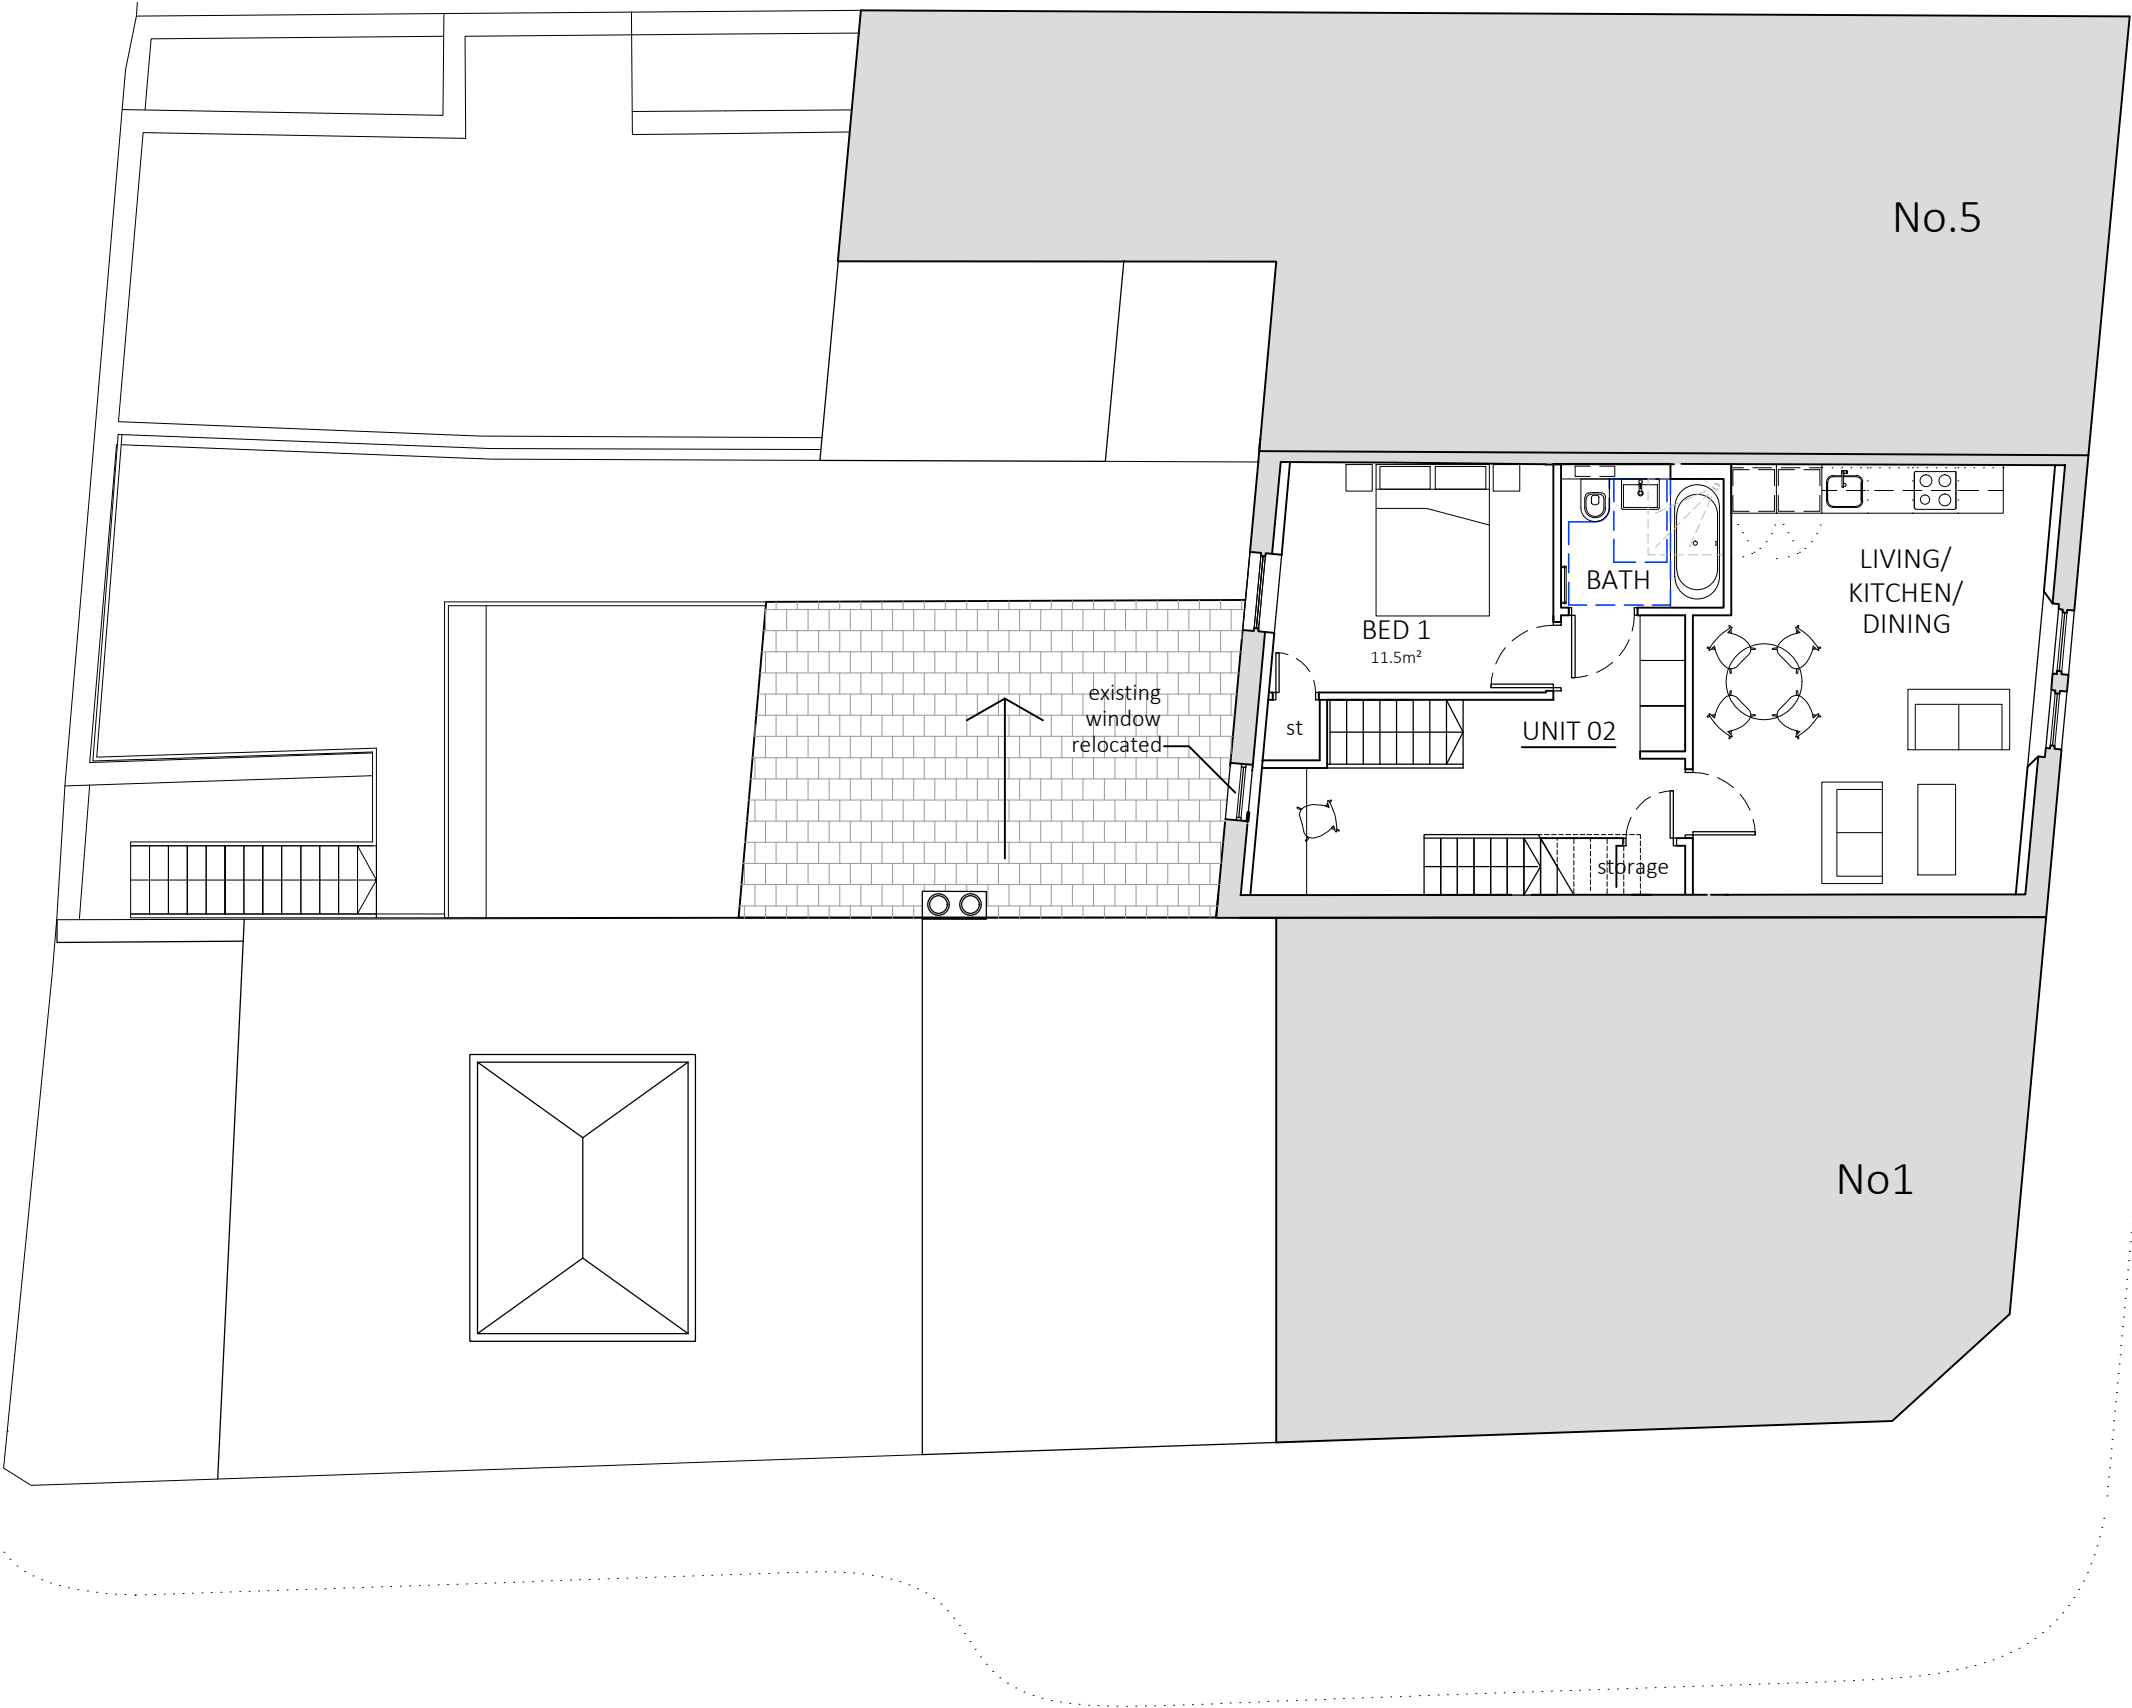

2

170

2

140

1

170

2

140

E	11.11.2021	Issued for Planning
JM	JM	
D	05.11.2021	Issued for Planning
JM	JM	
C	24.09.21	Issued for Planning
JM	JM	
B	10.09.21	Issued for Planning
JM	JM	
A	23.04.2021	Issued for Planning
JM	JM	
rev	date	description
	drawn	checked

PLANNING



modular studio ltd
5a little yard
London, SE17 3QA
t: +44 (0)20 7193 1717
e: info@modular-studio.co.uk
www.modular-studio.co.uk

client	project address
IRONSTONE	3 Broadway, Crouch End, London N8 8DS
UK LTD	
	drawing title
	Proposed Second Floor Plan
	scale
	1:100 @ a3

job no.	phase	draw no.	revision
21001 PL	112		E