


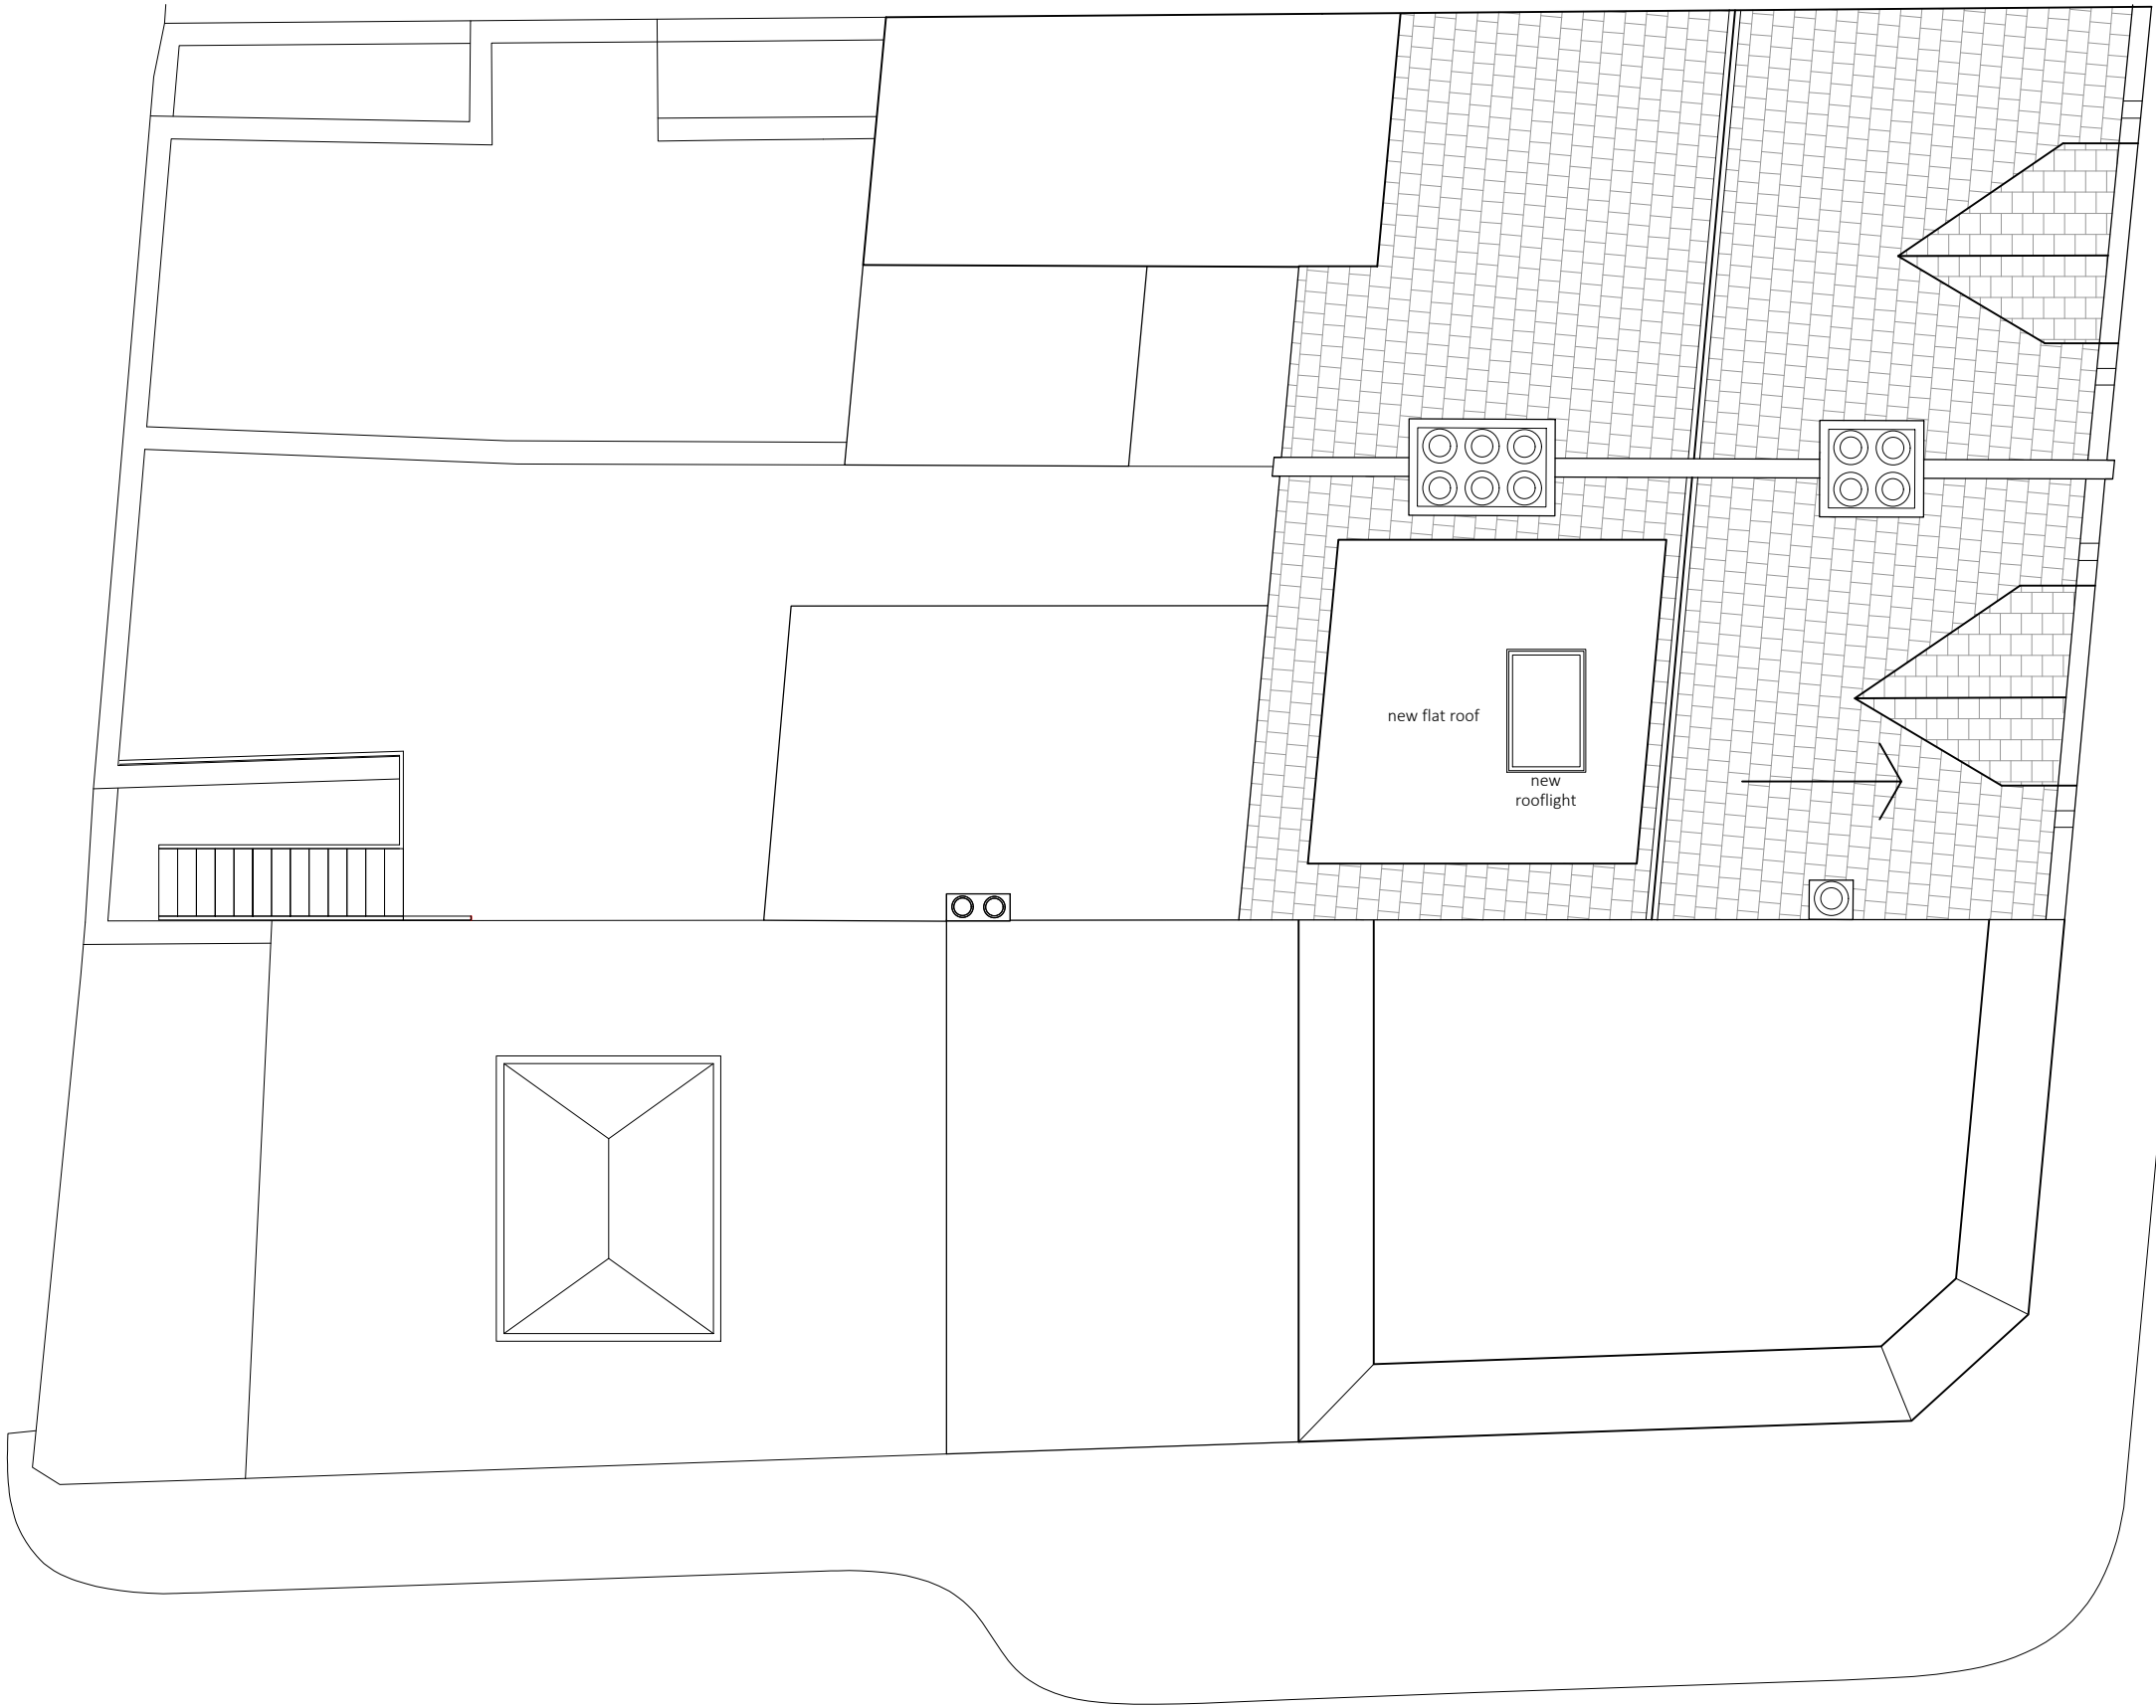

C

05.11.2021

Issued for Planning

B

24.09.21

Issued for Planning

A

23.04.2021

Issued for Planning

rev

date

drawn

checked

description

modulor studio ltd

56 little yard

London, SE17 3QA

t: +44 (0)20 7193 1717

e: info@modulor-studio.co.uk

www.modulor-studio.co.uk

client

IRONSTONE

UK LTD

project address

3 Broadway, Crouch End, London N8 8DS

drawing title

Proposed Roof Plan

scale

1:100 @ a3

job no.

21001 PL 114

phase

draw no.

revision

C

©2018 do not scale from drawing, report discrepancies immediately