


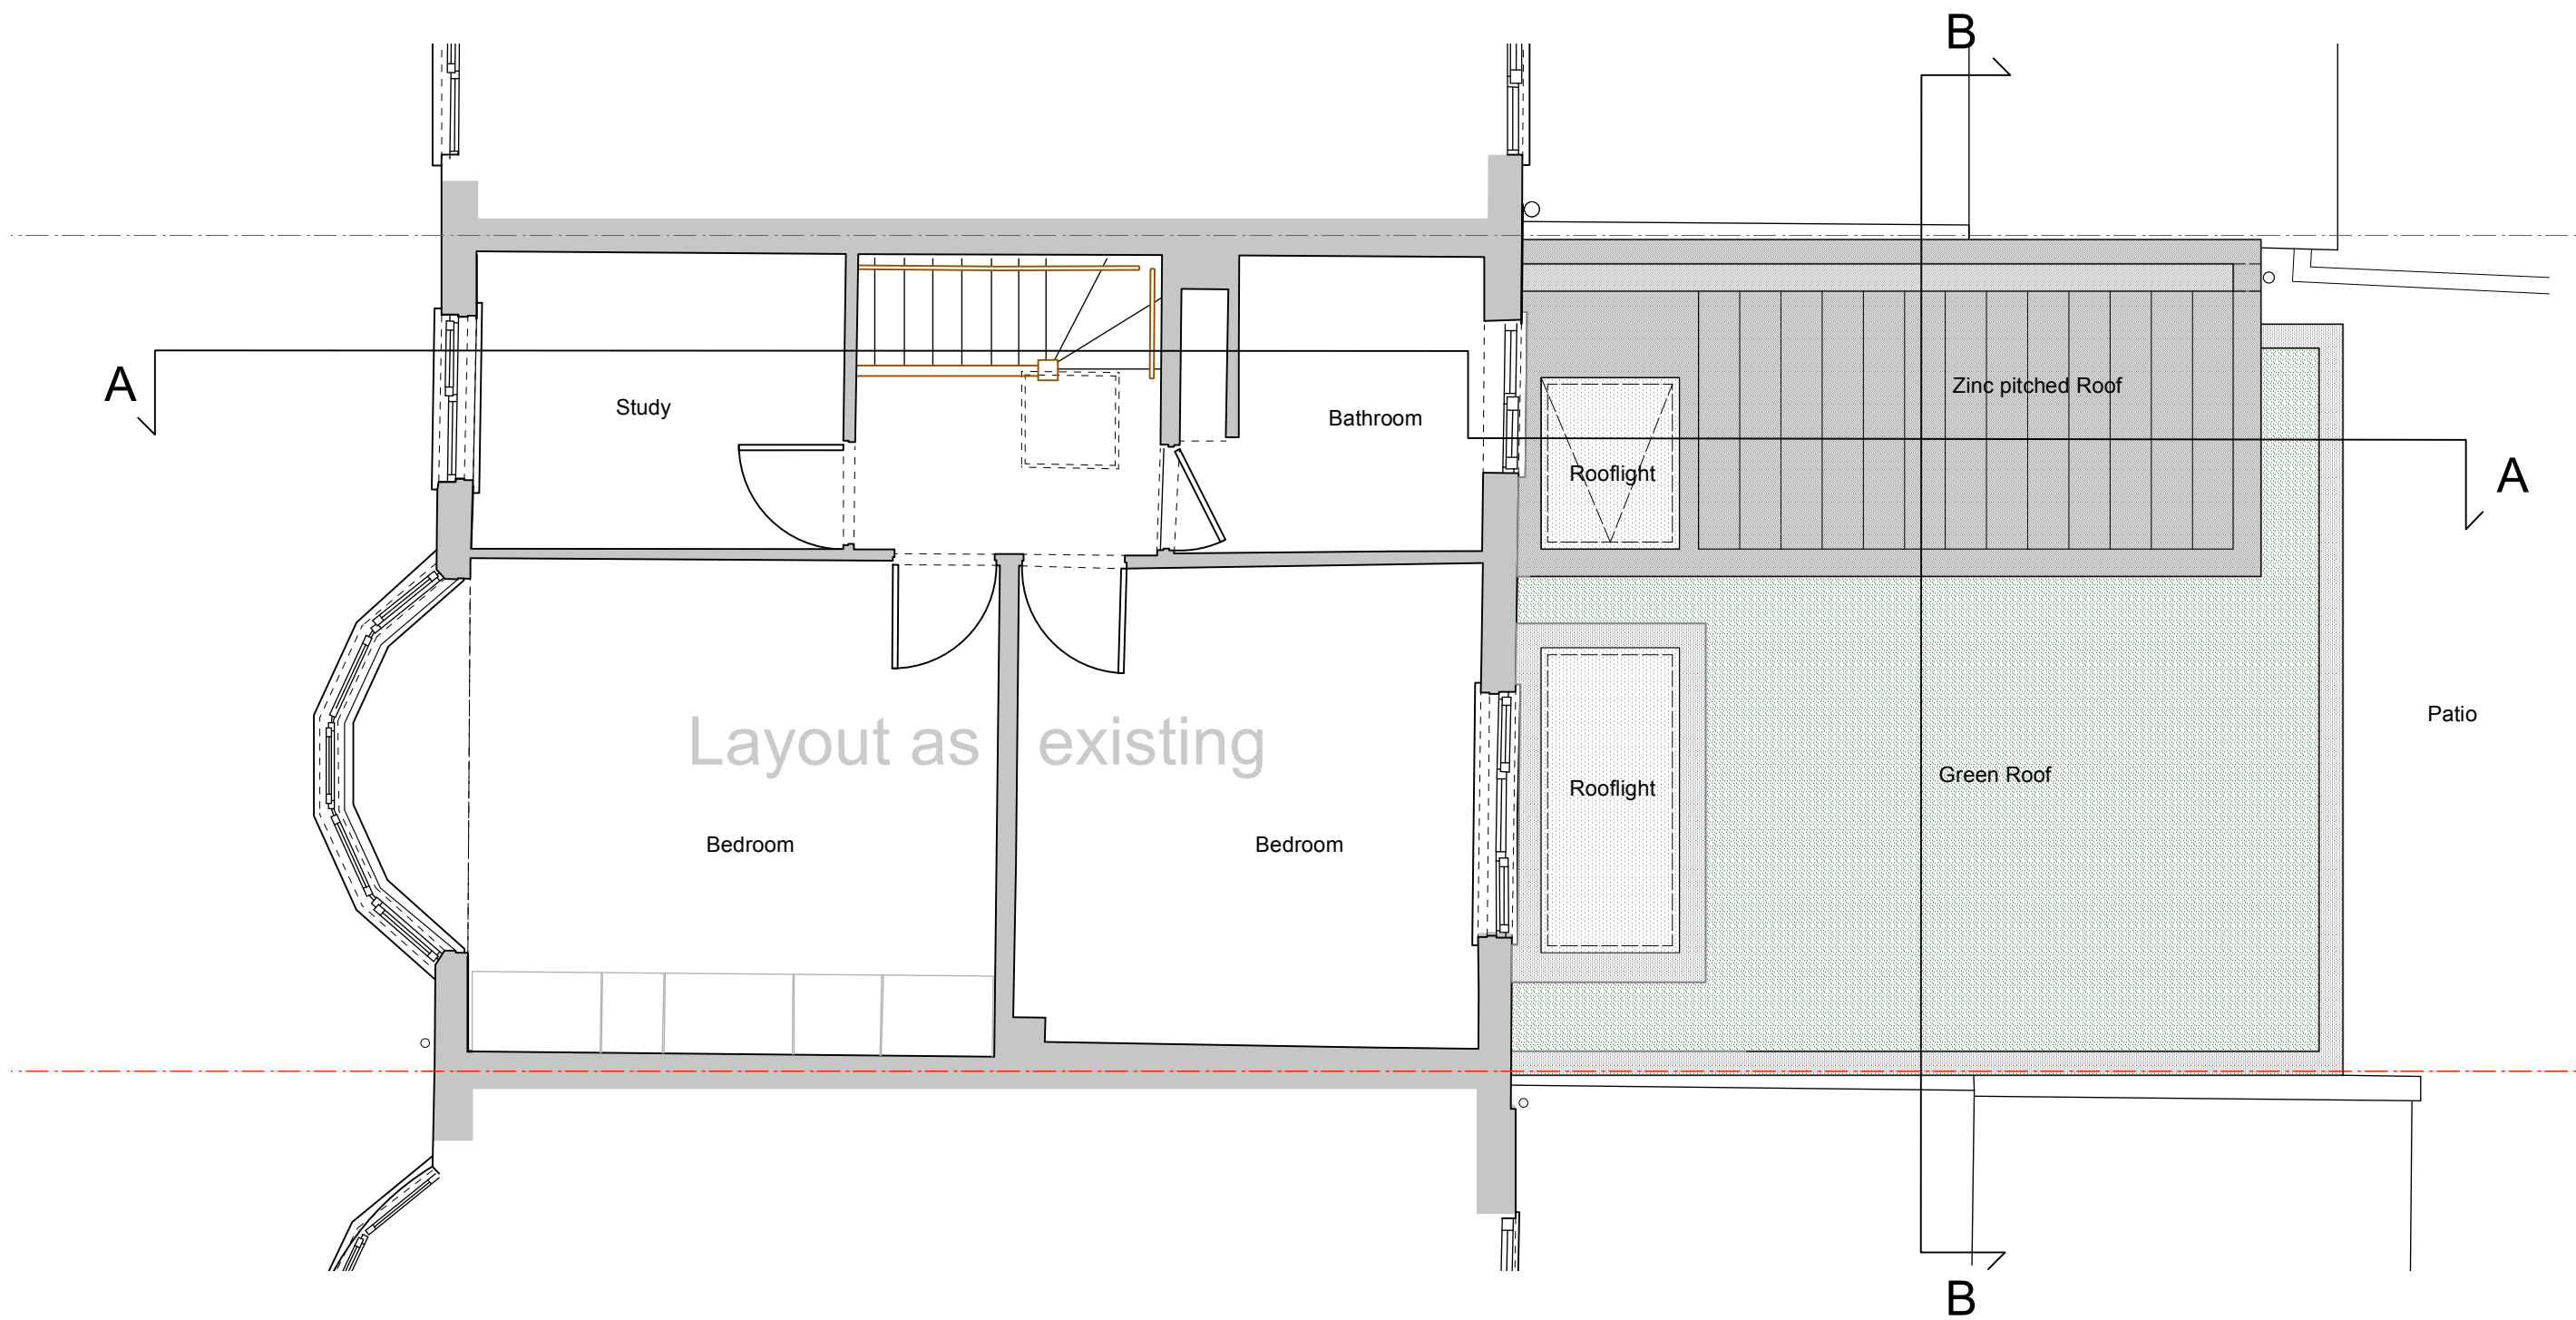

Marie-Pierre Avgeri & Theo Kizos
mp.avgeri@yellowkitearchitects.com

9 Lanbury Road
SE15 3DB
t: 020 3638 4769 m: 07733239840

www.yellowkitearchitects.com

Yellow Kite Architects

THIS DRAWING IS THE PROPERTY OF YELLOW KITE ARCHITECTS. COPYRIGHT IS RESERVED BY THEM AND THE DRAWING IS ISSUED ON CONDITION THAT IT IS NOT COPIED, REPRODUCED, RETAINED OR DISCLOSED TO ANY UNAUTHORISED PERSON, EITHER WHOLLY OR IN PART, WITHOUT WRITTEN CONSENT.

Project: **189 Downhills Way,
London N17 6AH**

Job no.
2108

Title: **Series 02 - General Arrangement
Proposed First Floor Plan**

Issue Date: Revision:

Drawing Number
2108 _ 02-03

rev.
/

Date:
October 2022

Status:
Planning

Scale
1: 50 @ A3