




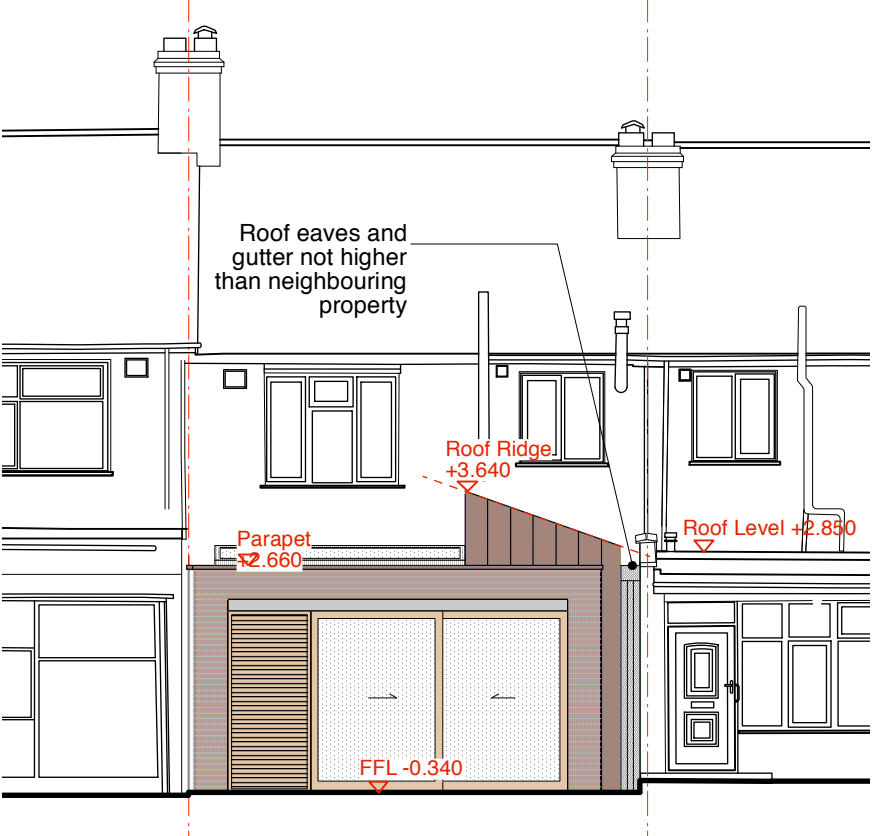

PROPOSED REAR ELEVATION

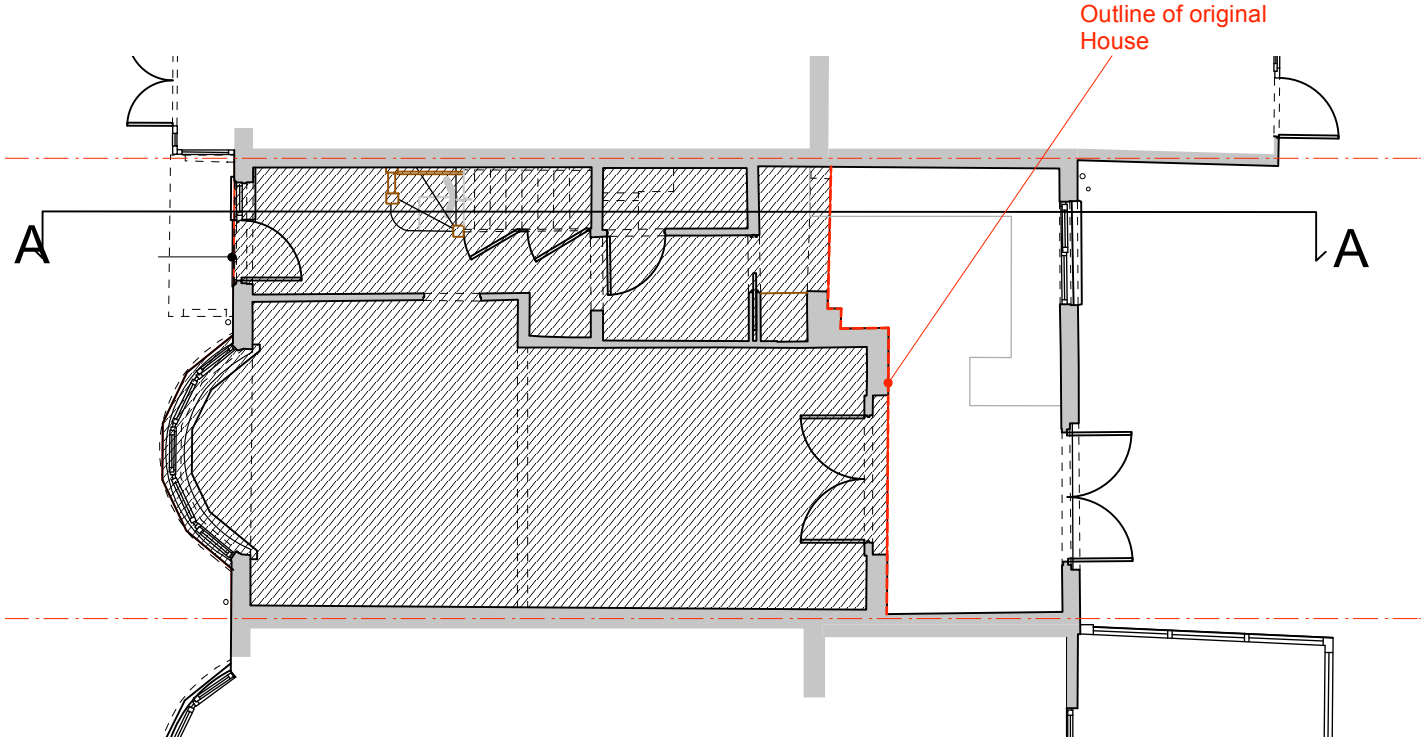

EXISTING GROUND FLOOR PLAN

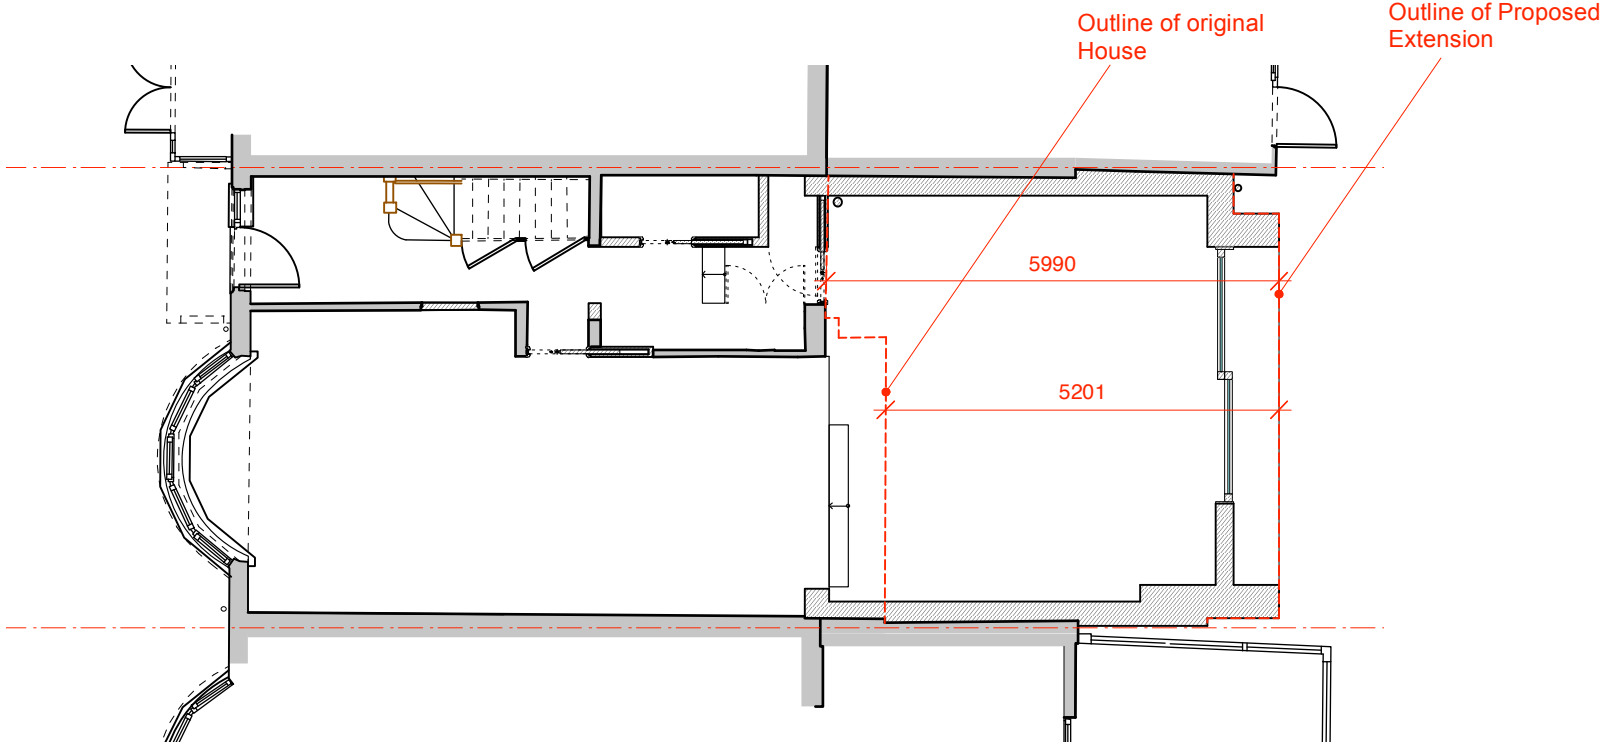

PROPOSED GROUND FLOOR PLAN

Marie-Pierre Avgeri & Theo Kizos mp.avgeri@yellowkitearchitects.com 9 Lanbury Road SE15 3DB t: 020 3638 4769 m: 07733239840 www.yellowkitearchitects.com Yellow Kite Architects	Project: 189 Downhills Way, London N17 6AH		Job no. 2108	Title: Series 03 - Additional Information Permitted Development Compliance Diagram		
	Issue Date: Revision:			Drawing Number 2108 _ 03-01		rev. /
				Date: October 2022	Status: Planning	Scale 1: 100 @ A3
	THIS DRAWING IS THE PROPERTY OF YELLOW KITE ARCHITECTS. COPYRIGHT IS RESERVED BY THEM AND THE DRAWING IS ISSUED ON CONDITION THAT IT IS NOT COPIED, REPRODUCED, RETAINED OR DISCLOSED TO ANY UNAUTHORISED PERSON, EITHER WHOLLY OR IN PART, WITHOUT WRITTEN CONSENT.					