


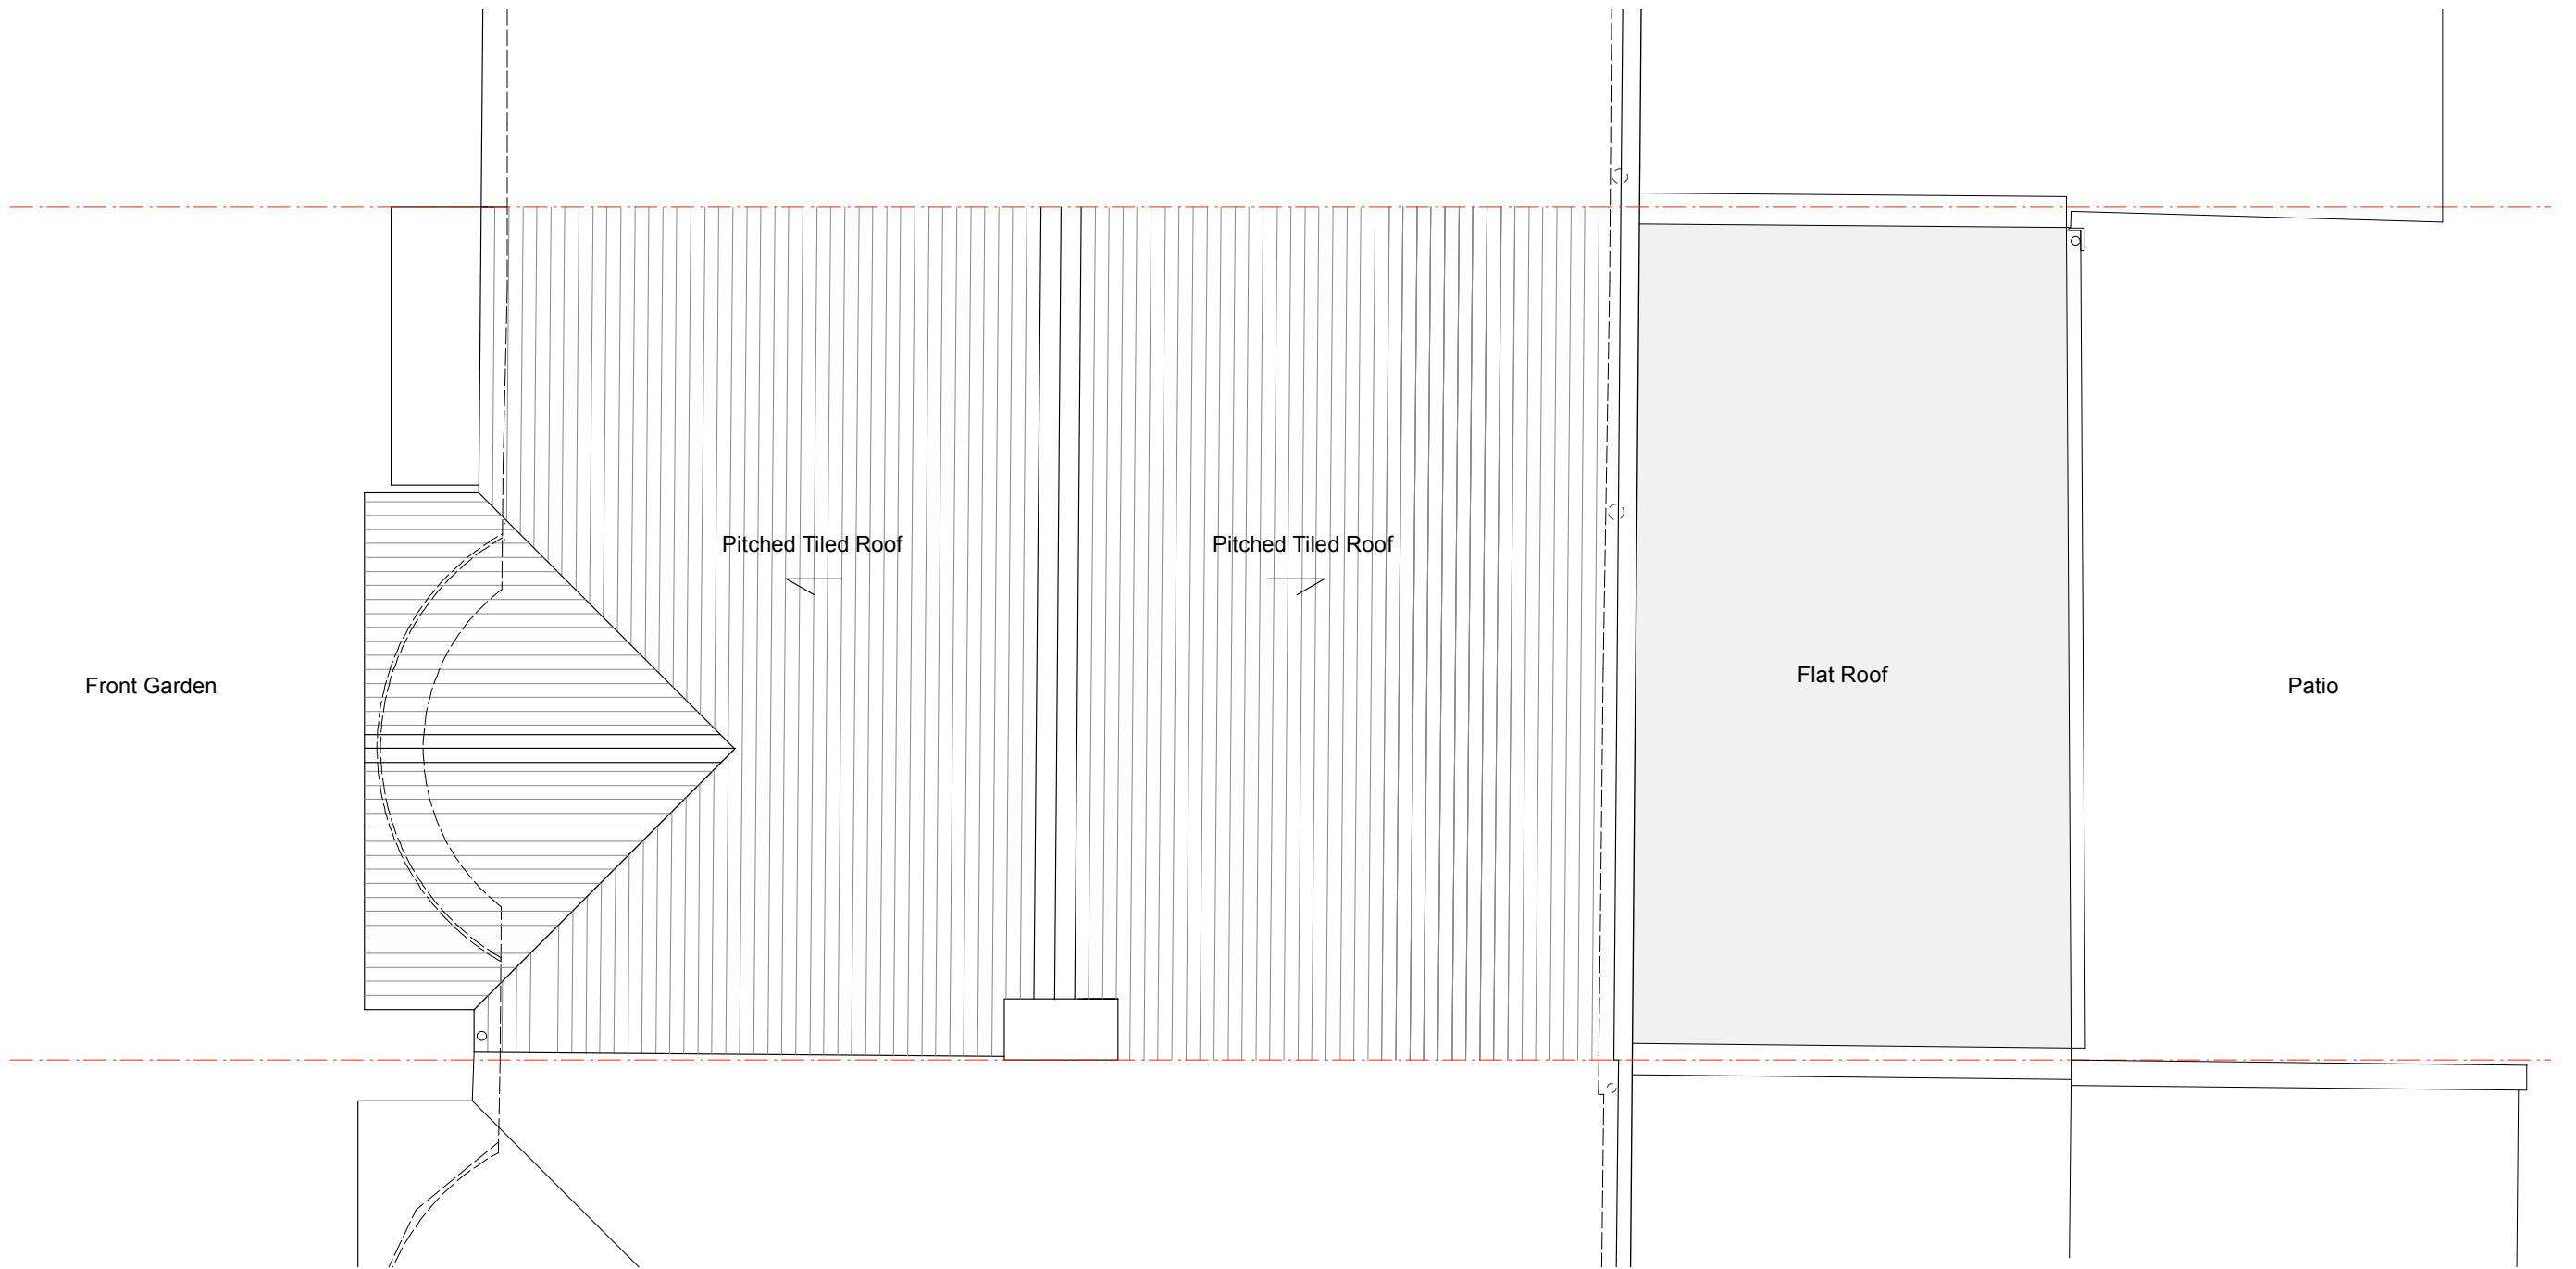

Marie-Pierre Avgeri & Theo Kizos mp.avgeri@yellowkitearchitects.com 9 Lanbury Road SE15 3DB t: 020 3638 4769 m: 07733239840 www.yellowkitearchitects.com Yellow Kite Architects THIS DRAWING IS THE PROPERTY OF YELLOW KITE ARCHITECTS. COPYRIGHT IS RESERVED BY THEM AND THE DRAWING IS ISSUED ON CONDITION THAT IT IS NOT COPIED, REPRODUCED, RETAINED OR DISCLOSED TO ANY UNAUTHORISED PERSON, EITHER WHOLLY OR IN PART, WITHOUT WRITTEN CONSENT.	Project: 189 Downhills Way, London N17 6AH	Job no. 2108	Title: Series 01 - Survey Existing Roof Plan		
	Issue Date: Revision:		Drawing Number 2108 _ 01-04		rev.
			Date: October 2022	Status: Planning	Scale 1: 50 @ A3