







OS Map

 

Property Boundary

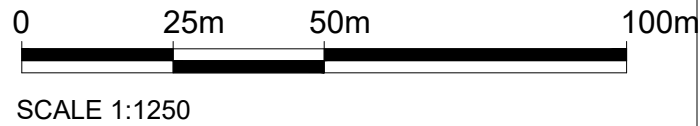

Location Plan

  


Notes.
Contractors must verify all dimensions at the site before commencing any work.
No construction work before Building Control approval and structural engineer confirmation.
Any discrepancies to be reported to Gridline.
All drawings are to be read in conjunction with all relevant drawings and specifications.

Project No.S				
REV	DATE	DESCRIPTION	BY	CH

PROJECT TITLE	
207/209 Langham Road	
London	
N15 3LH	
DATE	Project No.
June 2022	5516

DRAWING TITLE	
Existing-OS Map and Location plan	
CLIENT	
Mr Shimshi Weiss	
DRAWING No.	SCALE @ A3
EX-L001	1:1250 / 1:200
Drawn by:	
Chaya	

PLANNING SERVICES
Unit 9b, The High Cross
Centre, Fountayne Rd,
N15 4BE
TEL: 020 8802 3480
www.samplanning.co.uk

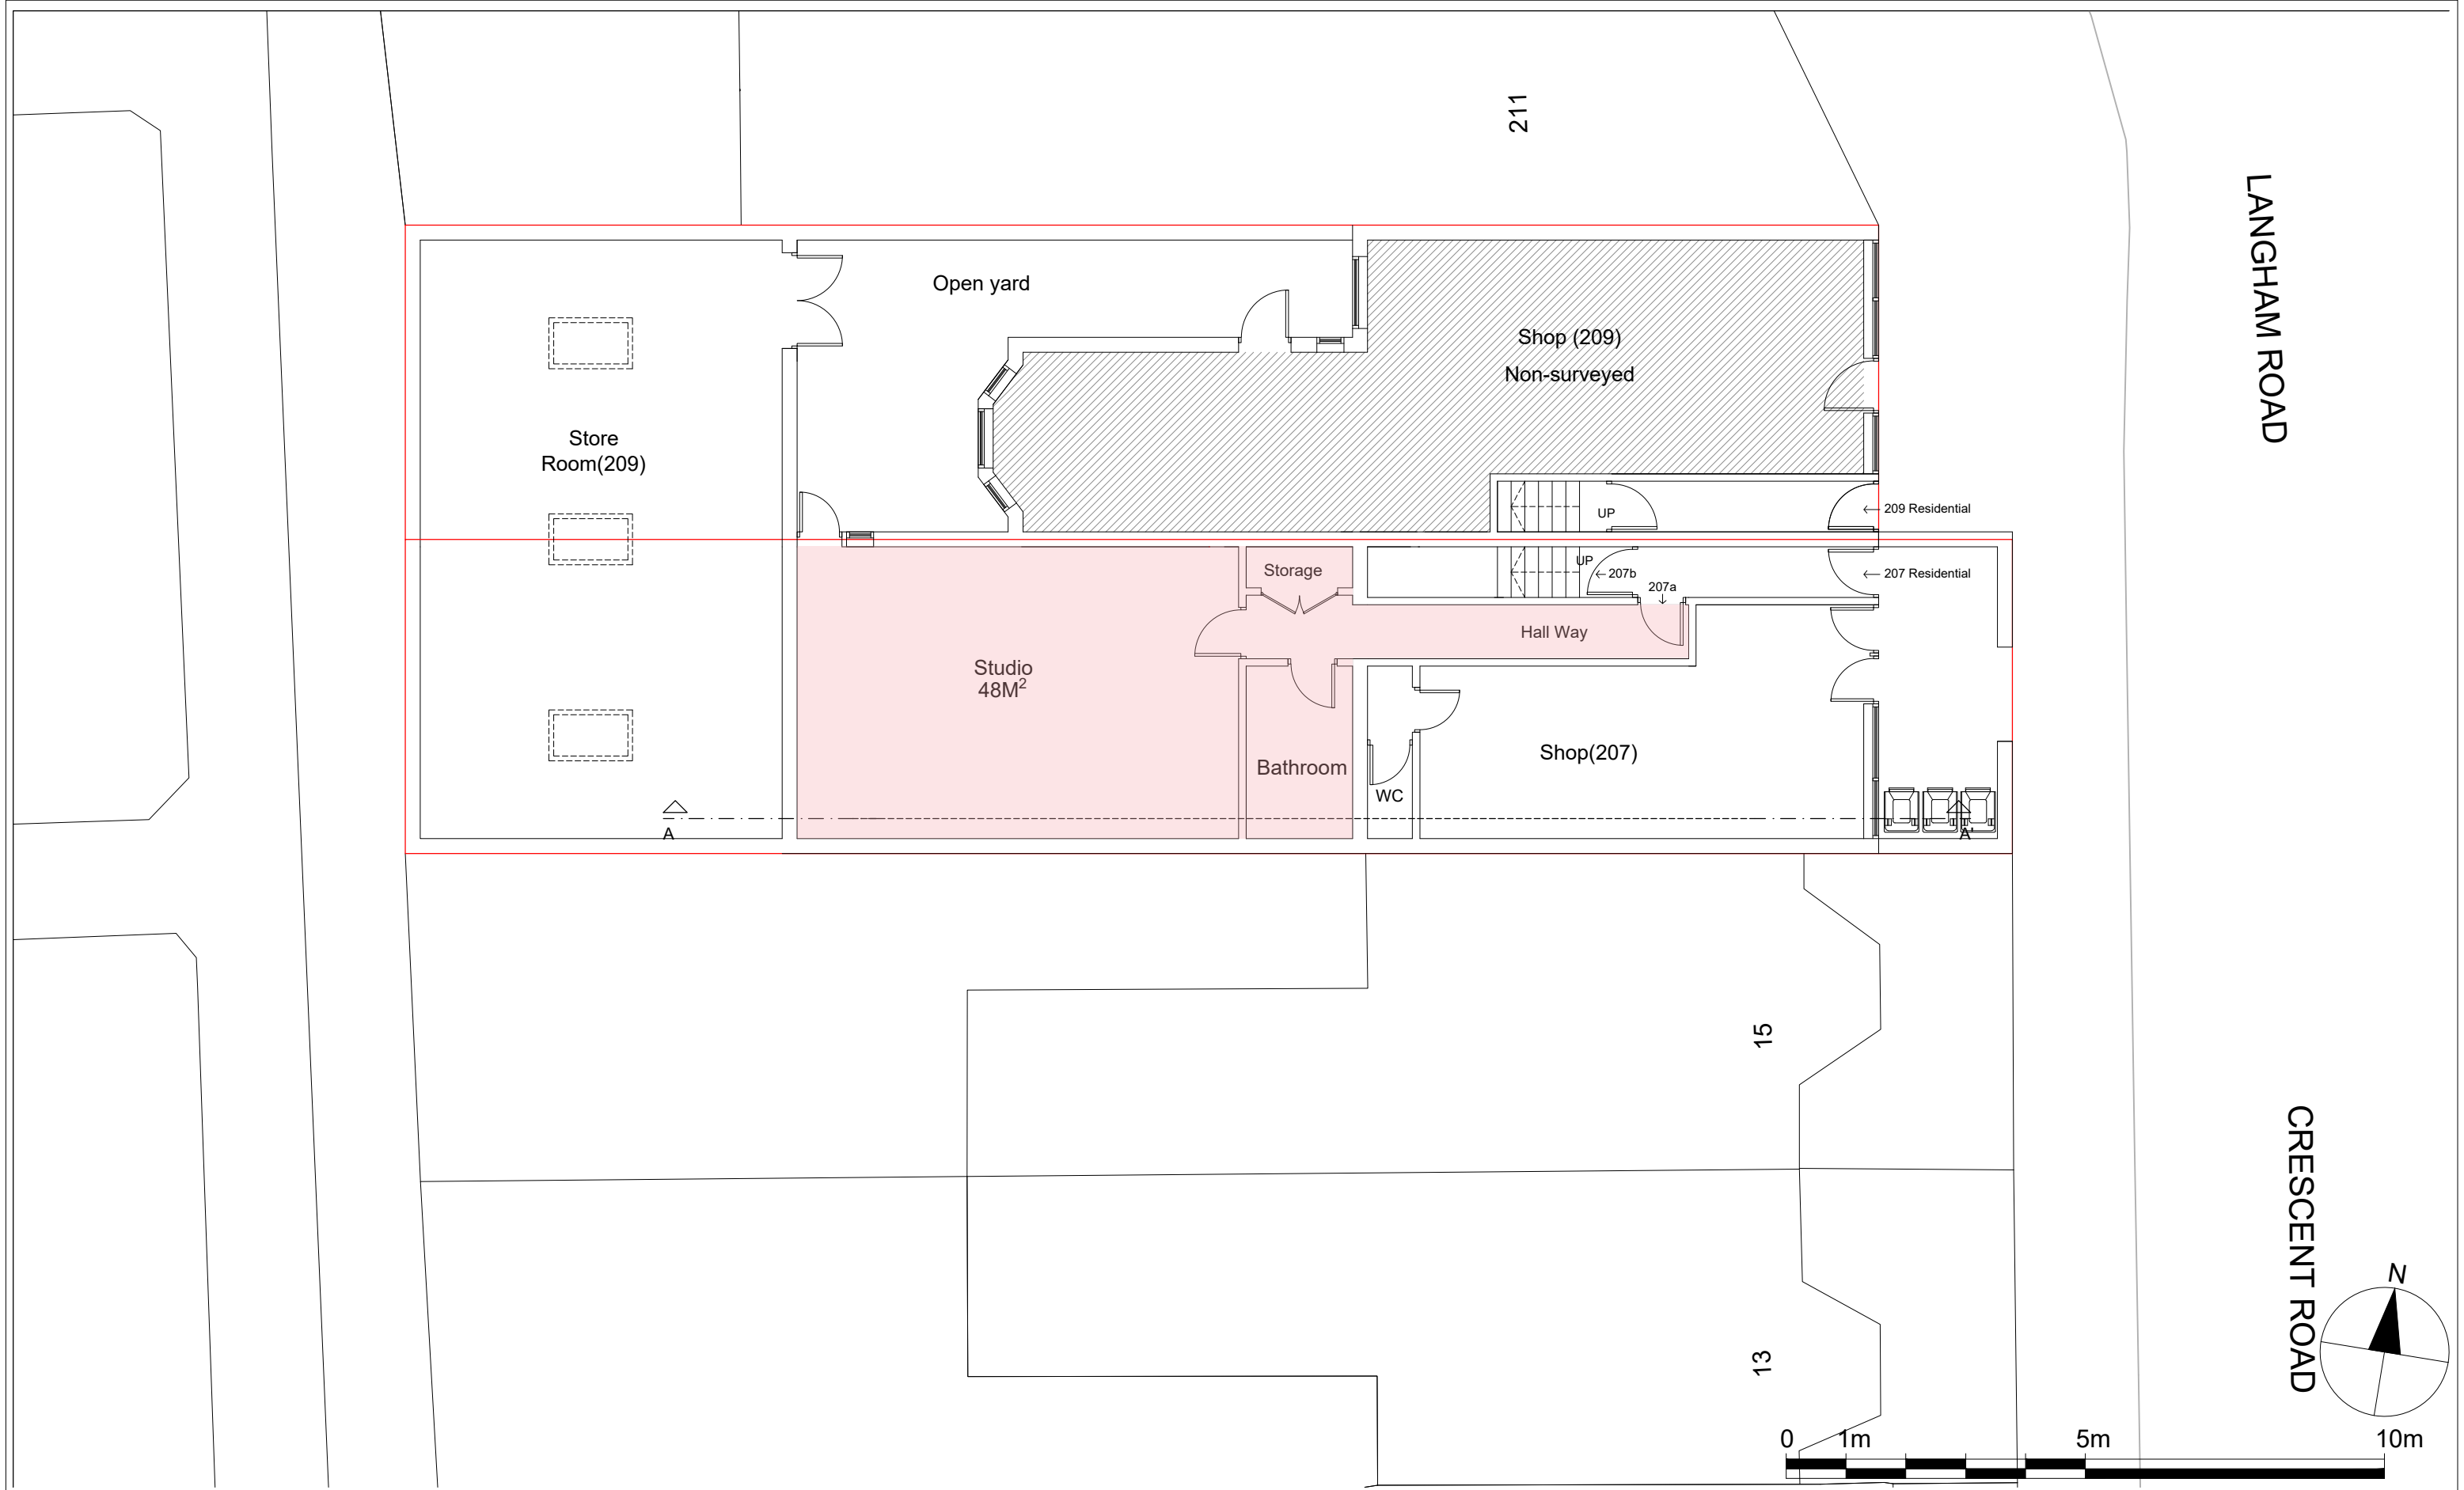


Notes.
Contractors must verify all dimensions at the site before comencing any work.
No construction work before Building Control approval and structural engineer confirmation.
Any discrepancies to be reported to Gridline.
All drawings are to be read in conjunction with all relevant drawings and specifications.


Project No.S				
REV	DATE	DESCRIPTION	BY	CH

PROJECT TITLE	
207/209 Langham Road	
London	
N15 3LH	
DATE	Project No.
June 2022	5516

DRAWING TITLE		
Existing - Ground Floor		
CLIENT		
Mr Shimshi Weiss		
DRAWING No.	SCALE @ A3	Drawn by:
EX-P001	1:100	Chaya

 

PLANNING SERVICES
Unit 9b, The High Cross
Centre, Fountayne Rd,
N15 4BE
TEL: 020 8802 3480
www.samplanning.co.uk

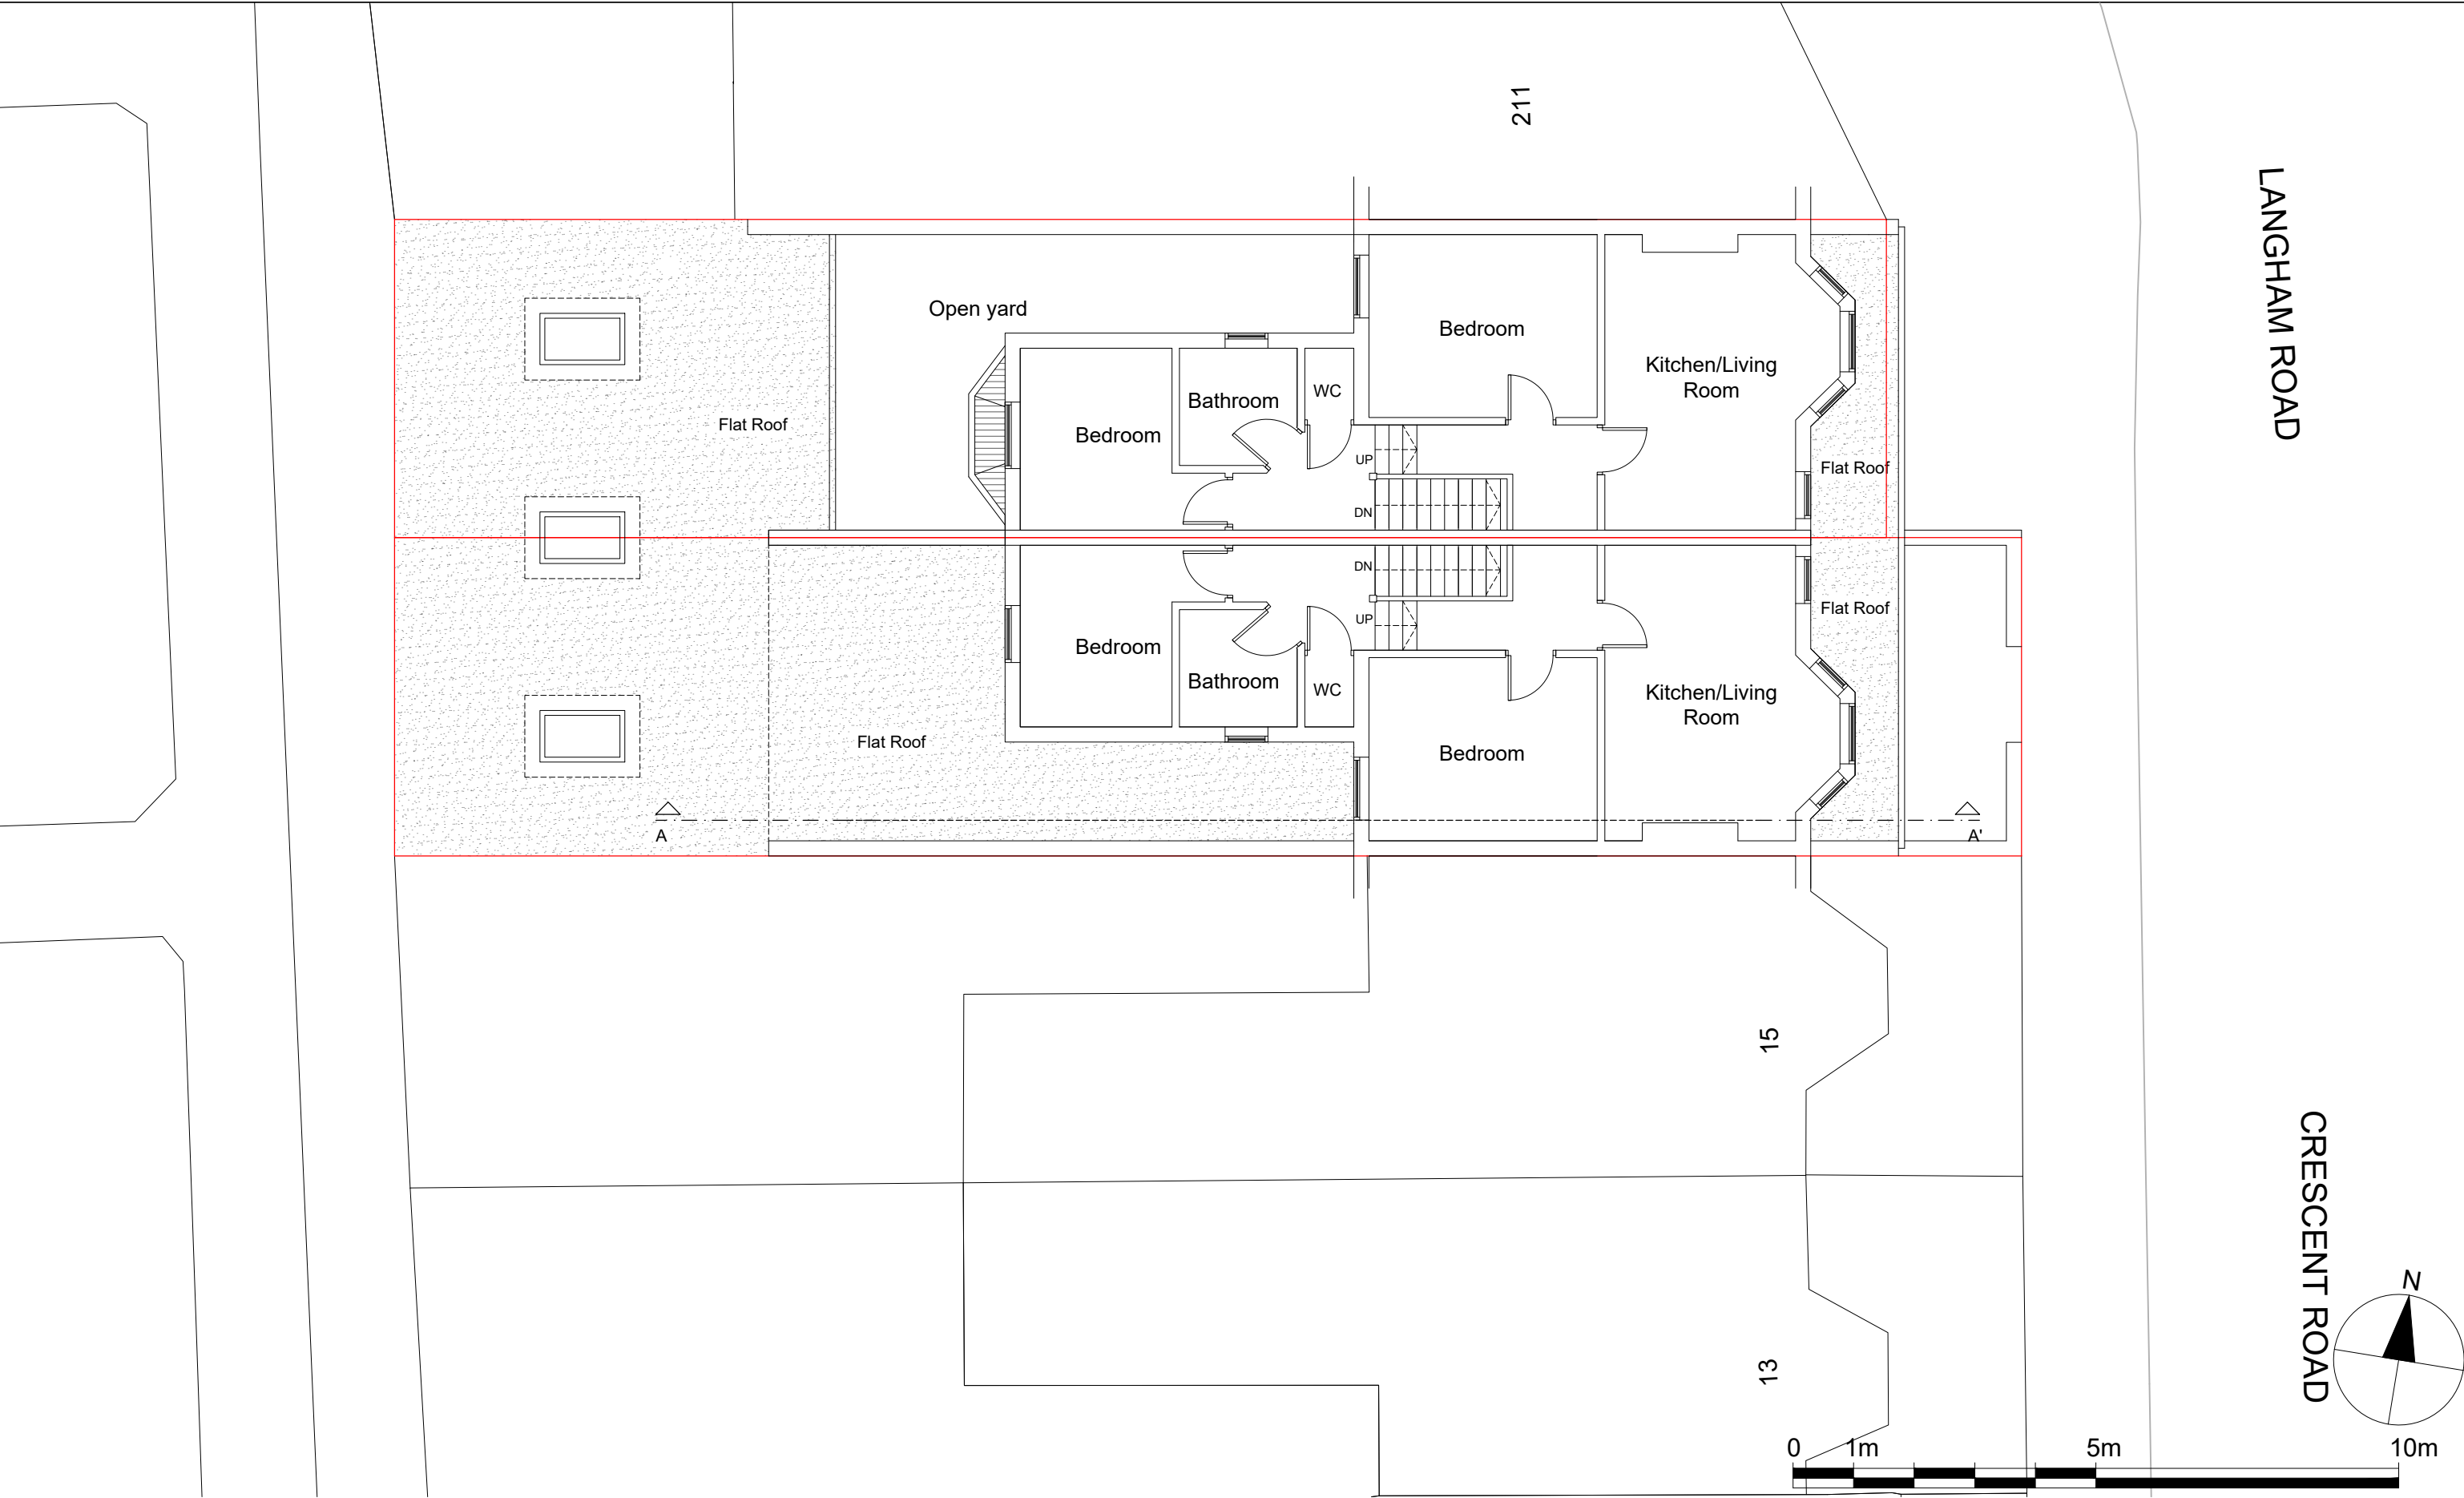


Notes.
Contractors must verify all dimensions at the site before comencing any work.
No construction work before Building Control approval and structural engineer confirmation.
Any discrepancies to be reported to Gridline.
All drawings are to be read in conjunction with all relevant drawings and specifications.


Project No.S				
REV	DATE	DESCRIPTION	BY	CH

PROJECT TITLE	
207/209 Langham Road	
London	
N15 3LH	
DATE	Project No.
June 2022	5516

DRAWING TITLE		
Existing - First Floor		
CLIENT		
Mr Shimshi Weiss		
DRAWING No.	SCALE @ A3	Drawn by:
EX-P002	1:100	Chaya

 

PLANNING SERVICES
Unit 9b, The High Cross
Centre, Fountayne Rd,
N15 4BE
TEL: 020 8802 3480
www.samplanning.co.uk

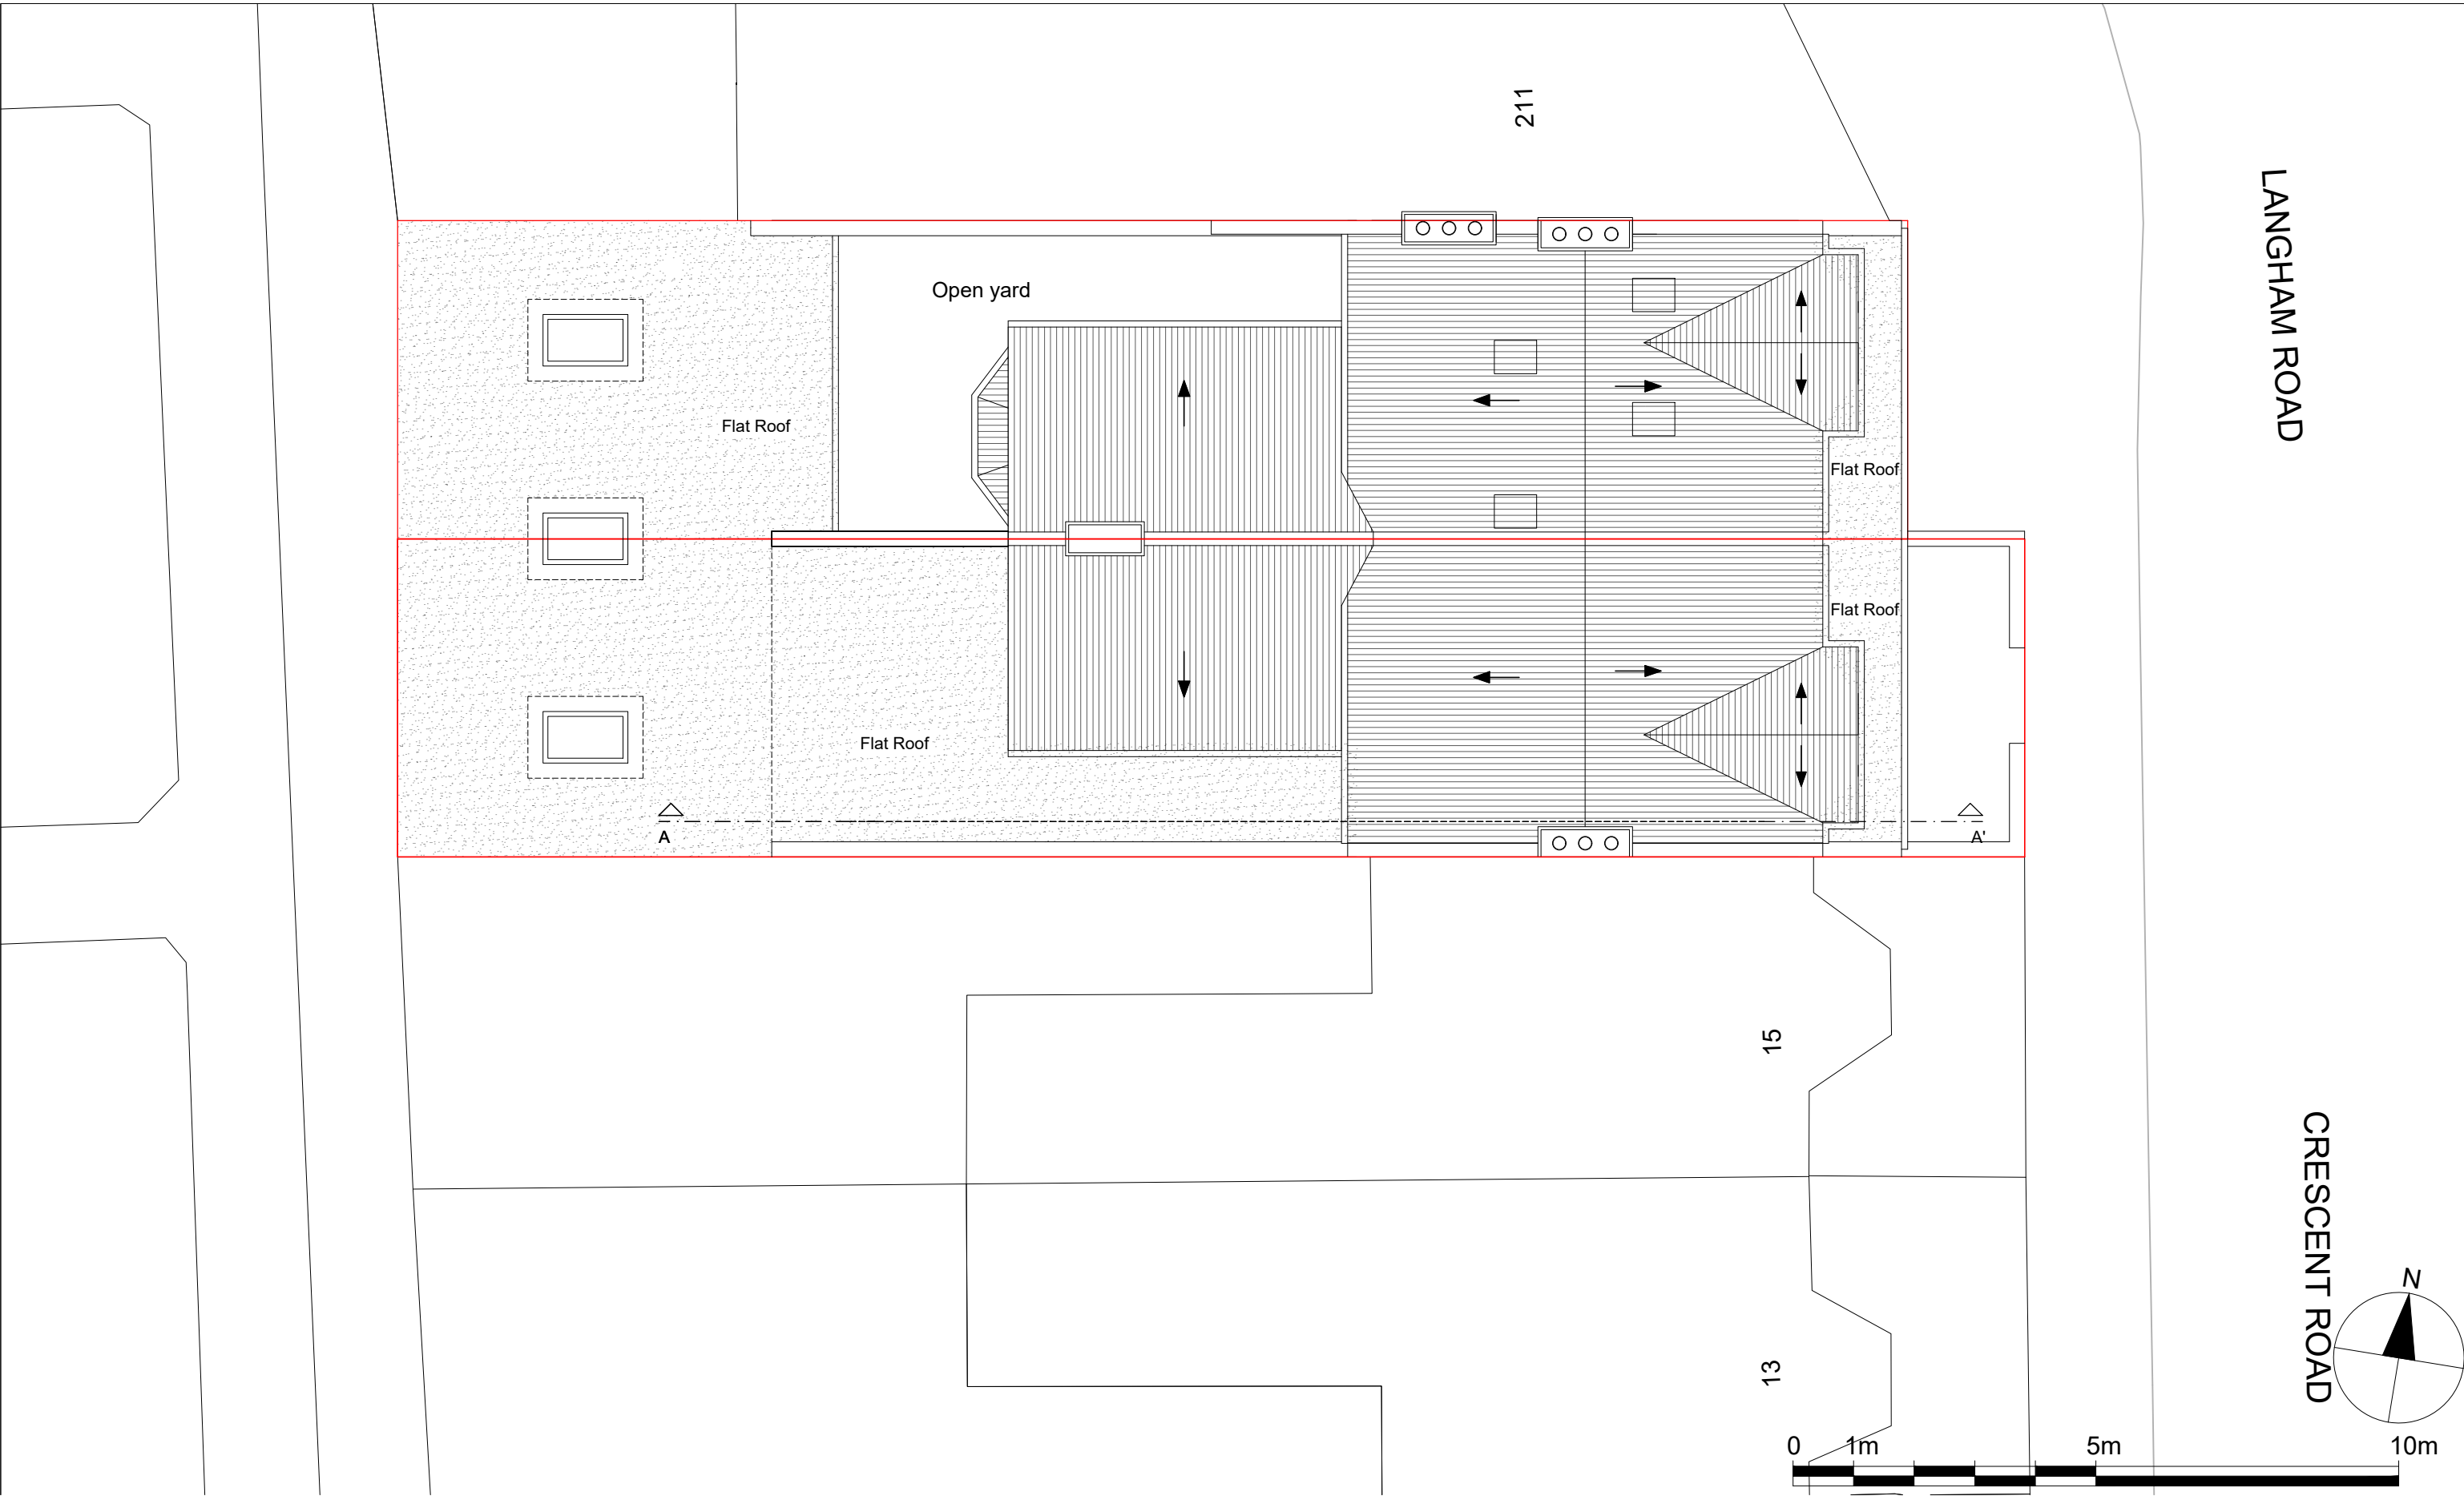


Notes.
Contractors must verify all dimensions at the site before comencing any work.
No construction work before Building Control approval and structural engineer confirmation.
Any discrepancies to be reported to Gridline.
All drawings are to be read in conjunction with all relevant drawings and specifications.

Project No.S				
REV	DATE	DESCRIPTION	BY	CH

PROJECT TITLE	
207/209 Langham Road	
London	
N15 3LH	
DATE	Project No.
June 2022	5516

DRAWING TITLE		
Existing - Roof Plan		
CLIENT		
Mr Shimshi Weiss		
DRAWING No.	SCALE @ A3	Drawn by:
EX-P003	1:100	Chaya

 

PLANNING SERVICES
Unit 9b, The High Cross
Centre, Fountayne Rd,
N15 4BE
TEL: 020 8802 3480
www.samplanning.co.uk

Front Elevation




First Floor

Ground Floor

207 Langham Road

209 Langham Road

Rear Elevation

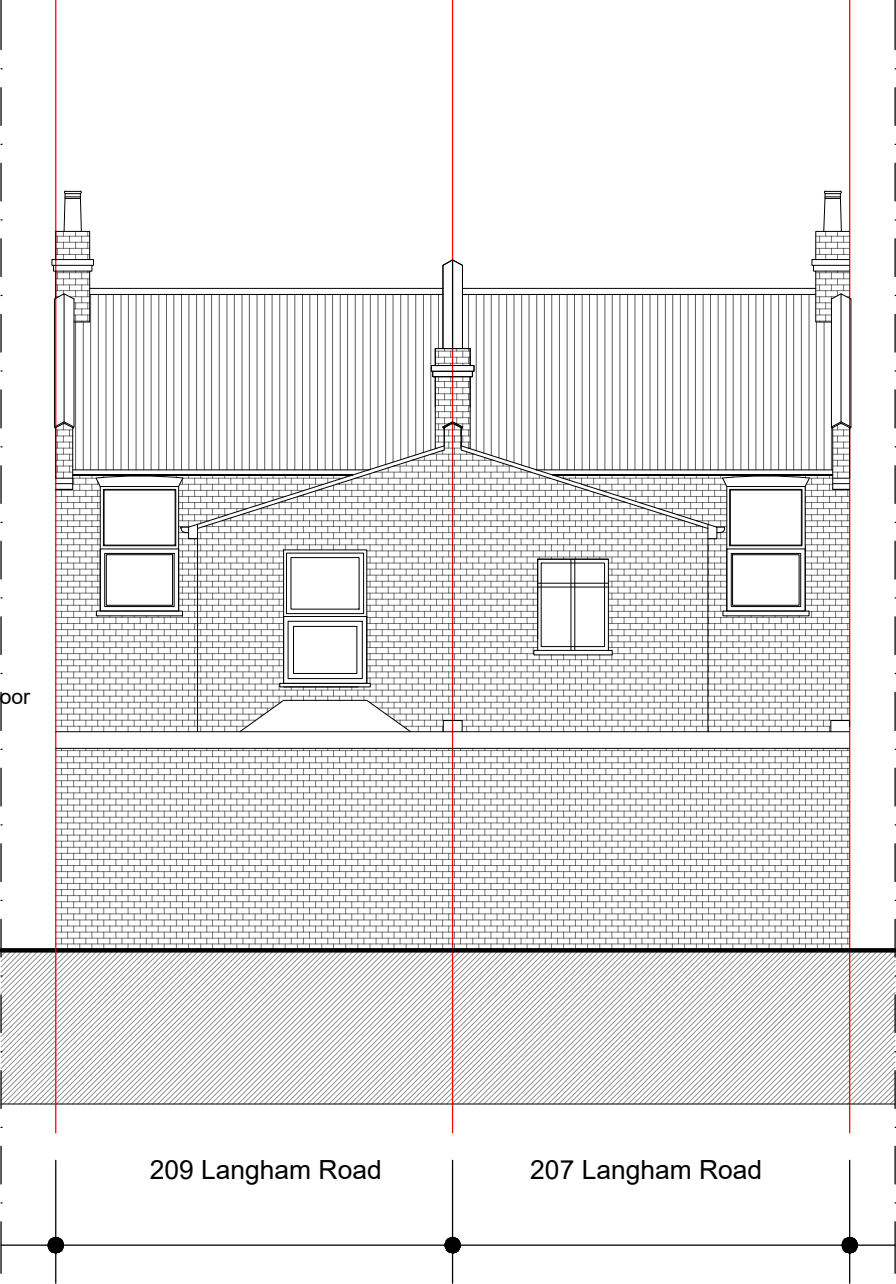

Rear First Floor

Ground Floor

209 Langham Road

207 Langham Road



Notes.
Contractors must verify all dimensions at the site before comencing any work.
No construction work before Building Control approval and structural engineer confirmation.
Any discrepancies to be reported to Gridline.
All drawings are to be read in conjunction with all relevant drawings and specifications.

Project No.S

REV	DATE	DESCRIPTION	BY	CH

PROJECT TITLE

207/209 Langham Road
London
N15 3LH
DATE
June 2022


Project No.
5516

DRAWING TITLE

Existing-Front/Rear Elevation
CLIENT
Mr Shimshi Weiss
DRAWING No. EX-E001
SCALE @ A3
1:100

Drawn by:
Chaya



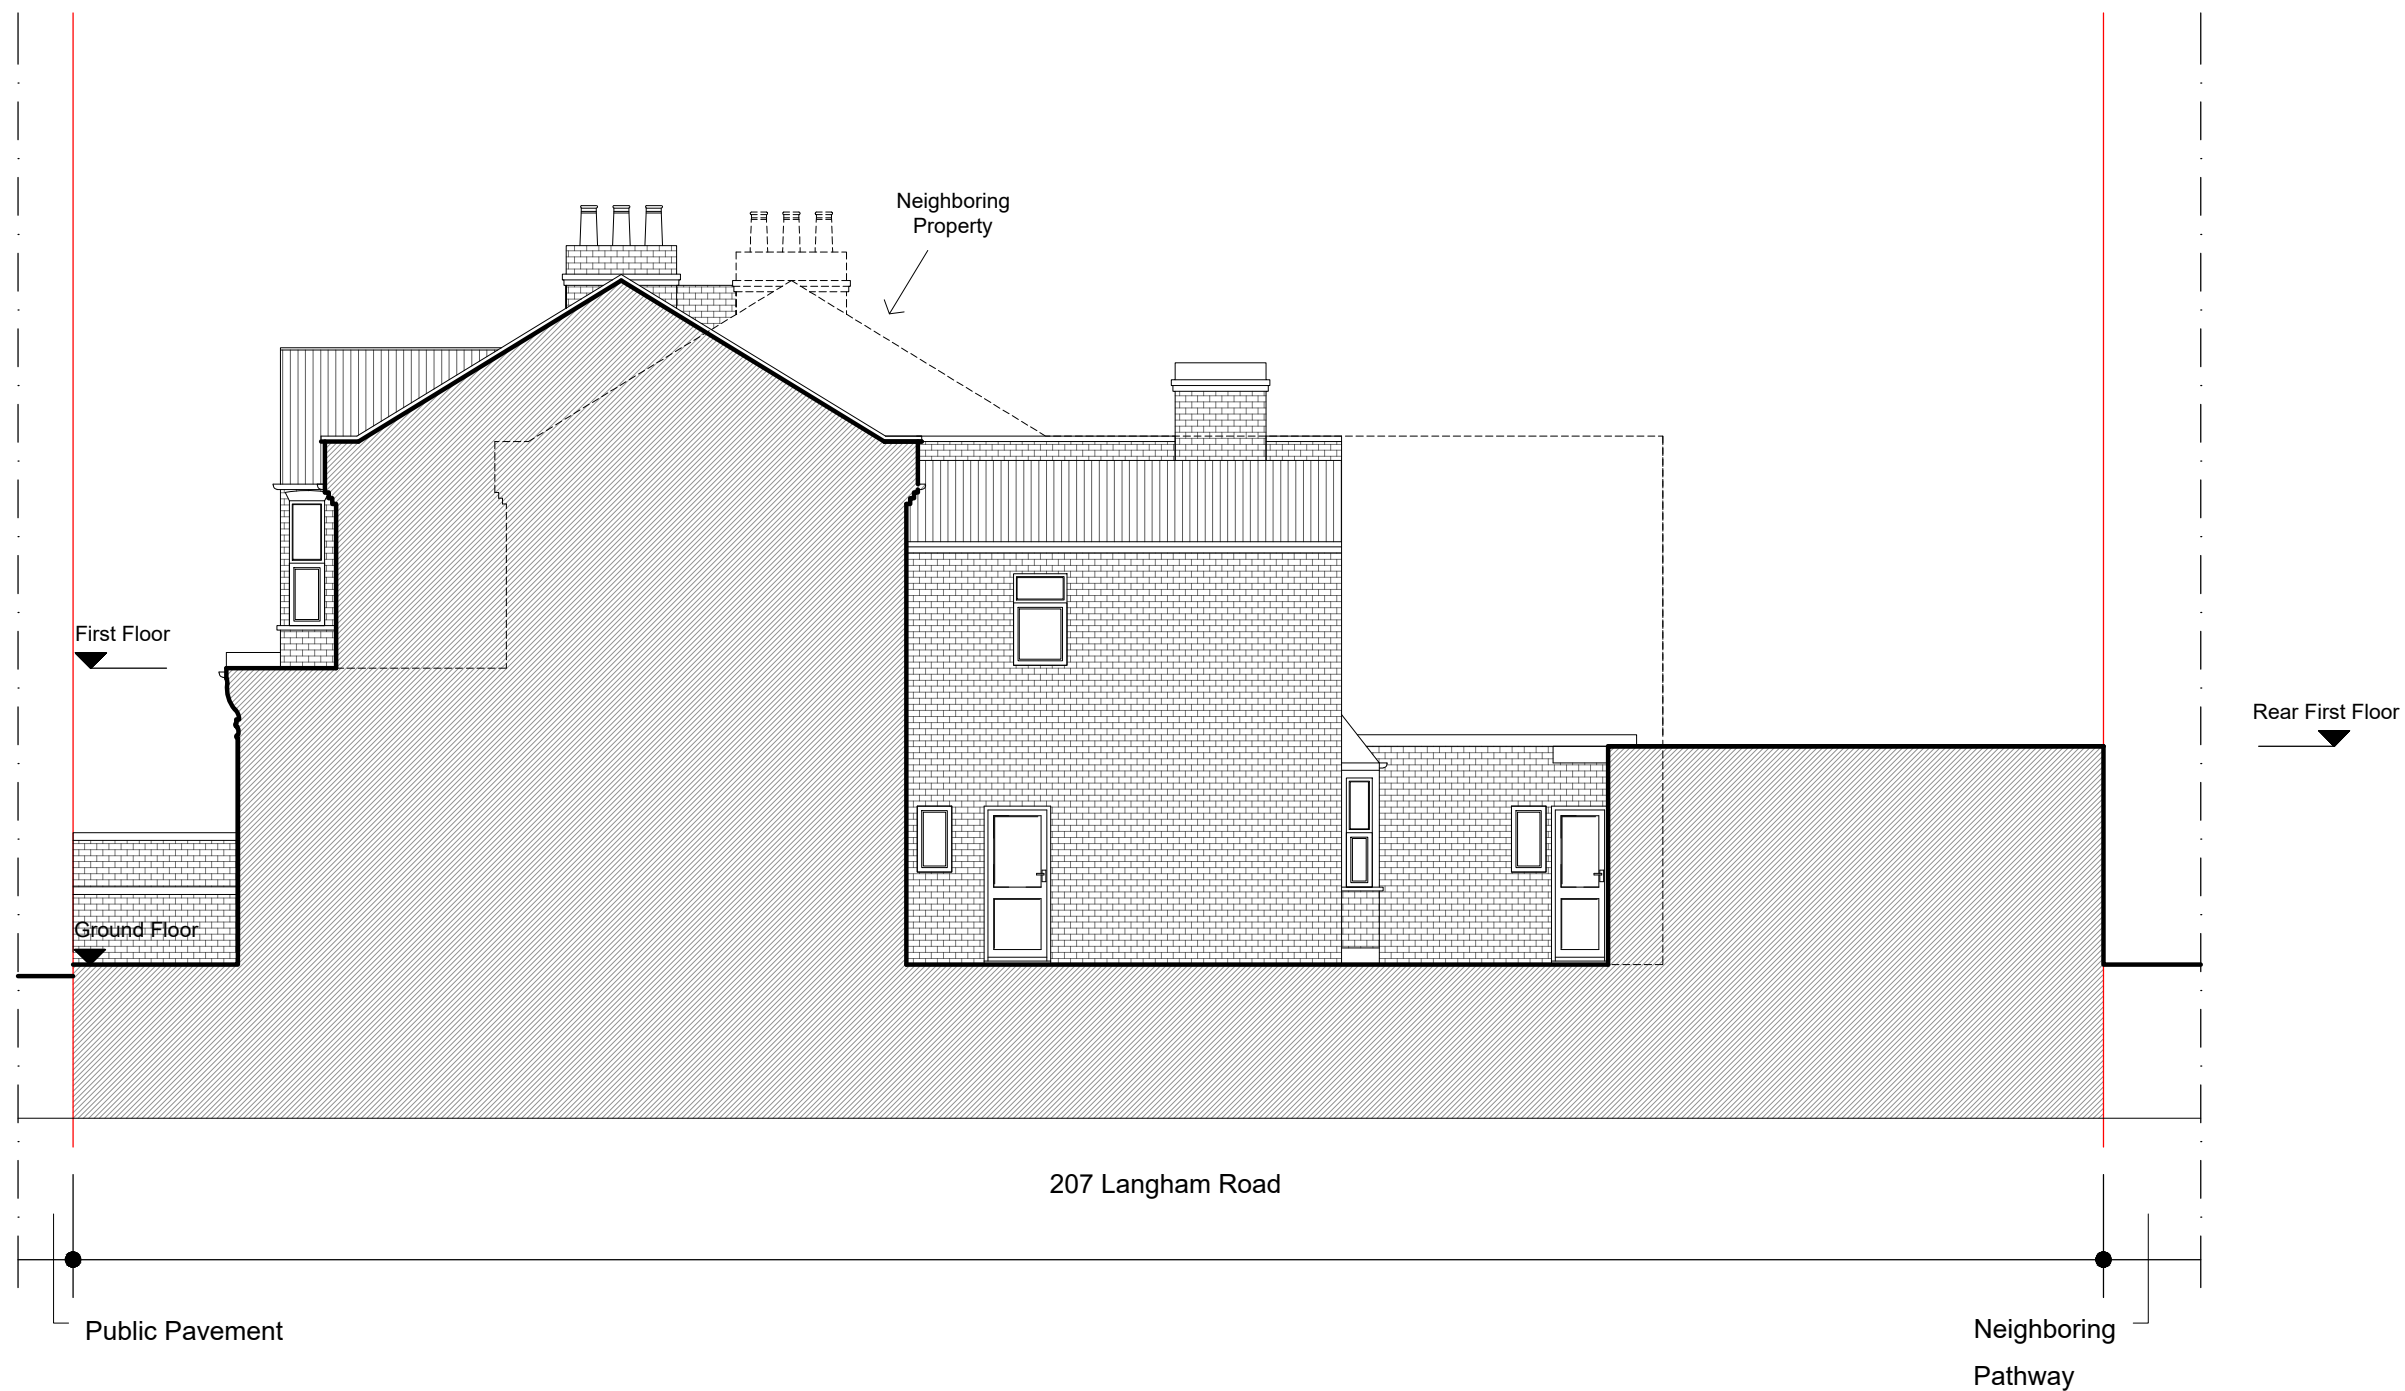


Notes.
Contractors must verify all dimensions at the site before comencing any work.
No construction work before Building Control approval and structural engineer confirmation.
Any discrepancies to be reported to Gridline. All drawings are to be read in conjunction with all relevant drawings and specifications.


Project No.S				
REV	DATE	DESCRIPTION	BY	CH

PROJECT TITLE	
207/209 Langham Road	
London	
N15 3LH	
DATE	Project No.
June 2022	5516

DRAWING TITLE		
Existing - Side Elevation 1		
CLIENT		
Mr Shimshi Weiss		
DRAWING No.	SCALE @ A3	Drawn by:
EX-E002	1:100	Chaya

 

PLANNING SERVICES
Unit 9b, The High Cross
Centre, Fountayne Rd,
N15 4BE
TEL: 020 8802 3480
www.samplanning.co.uk

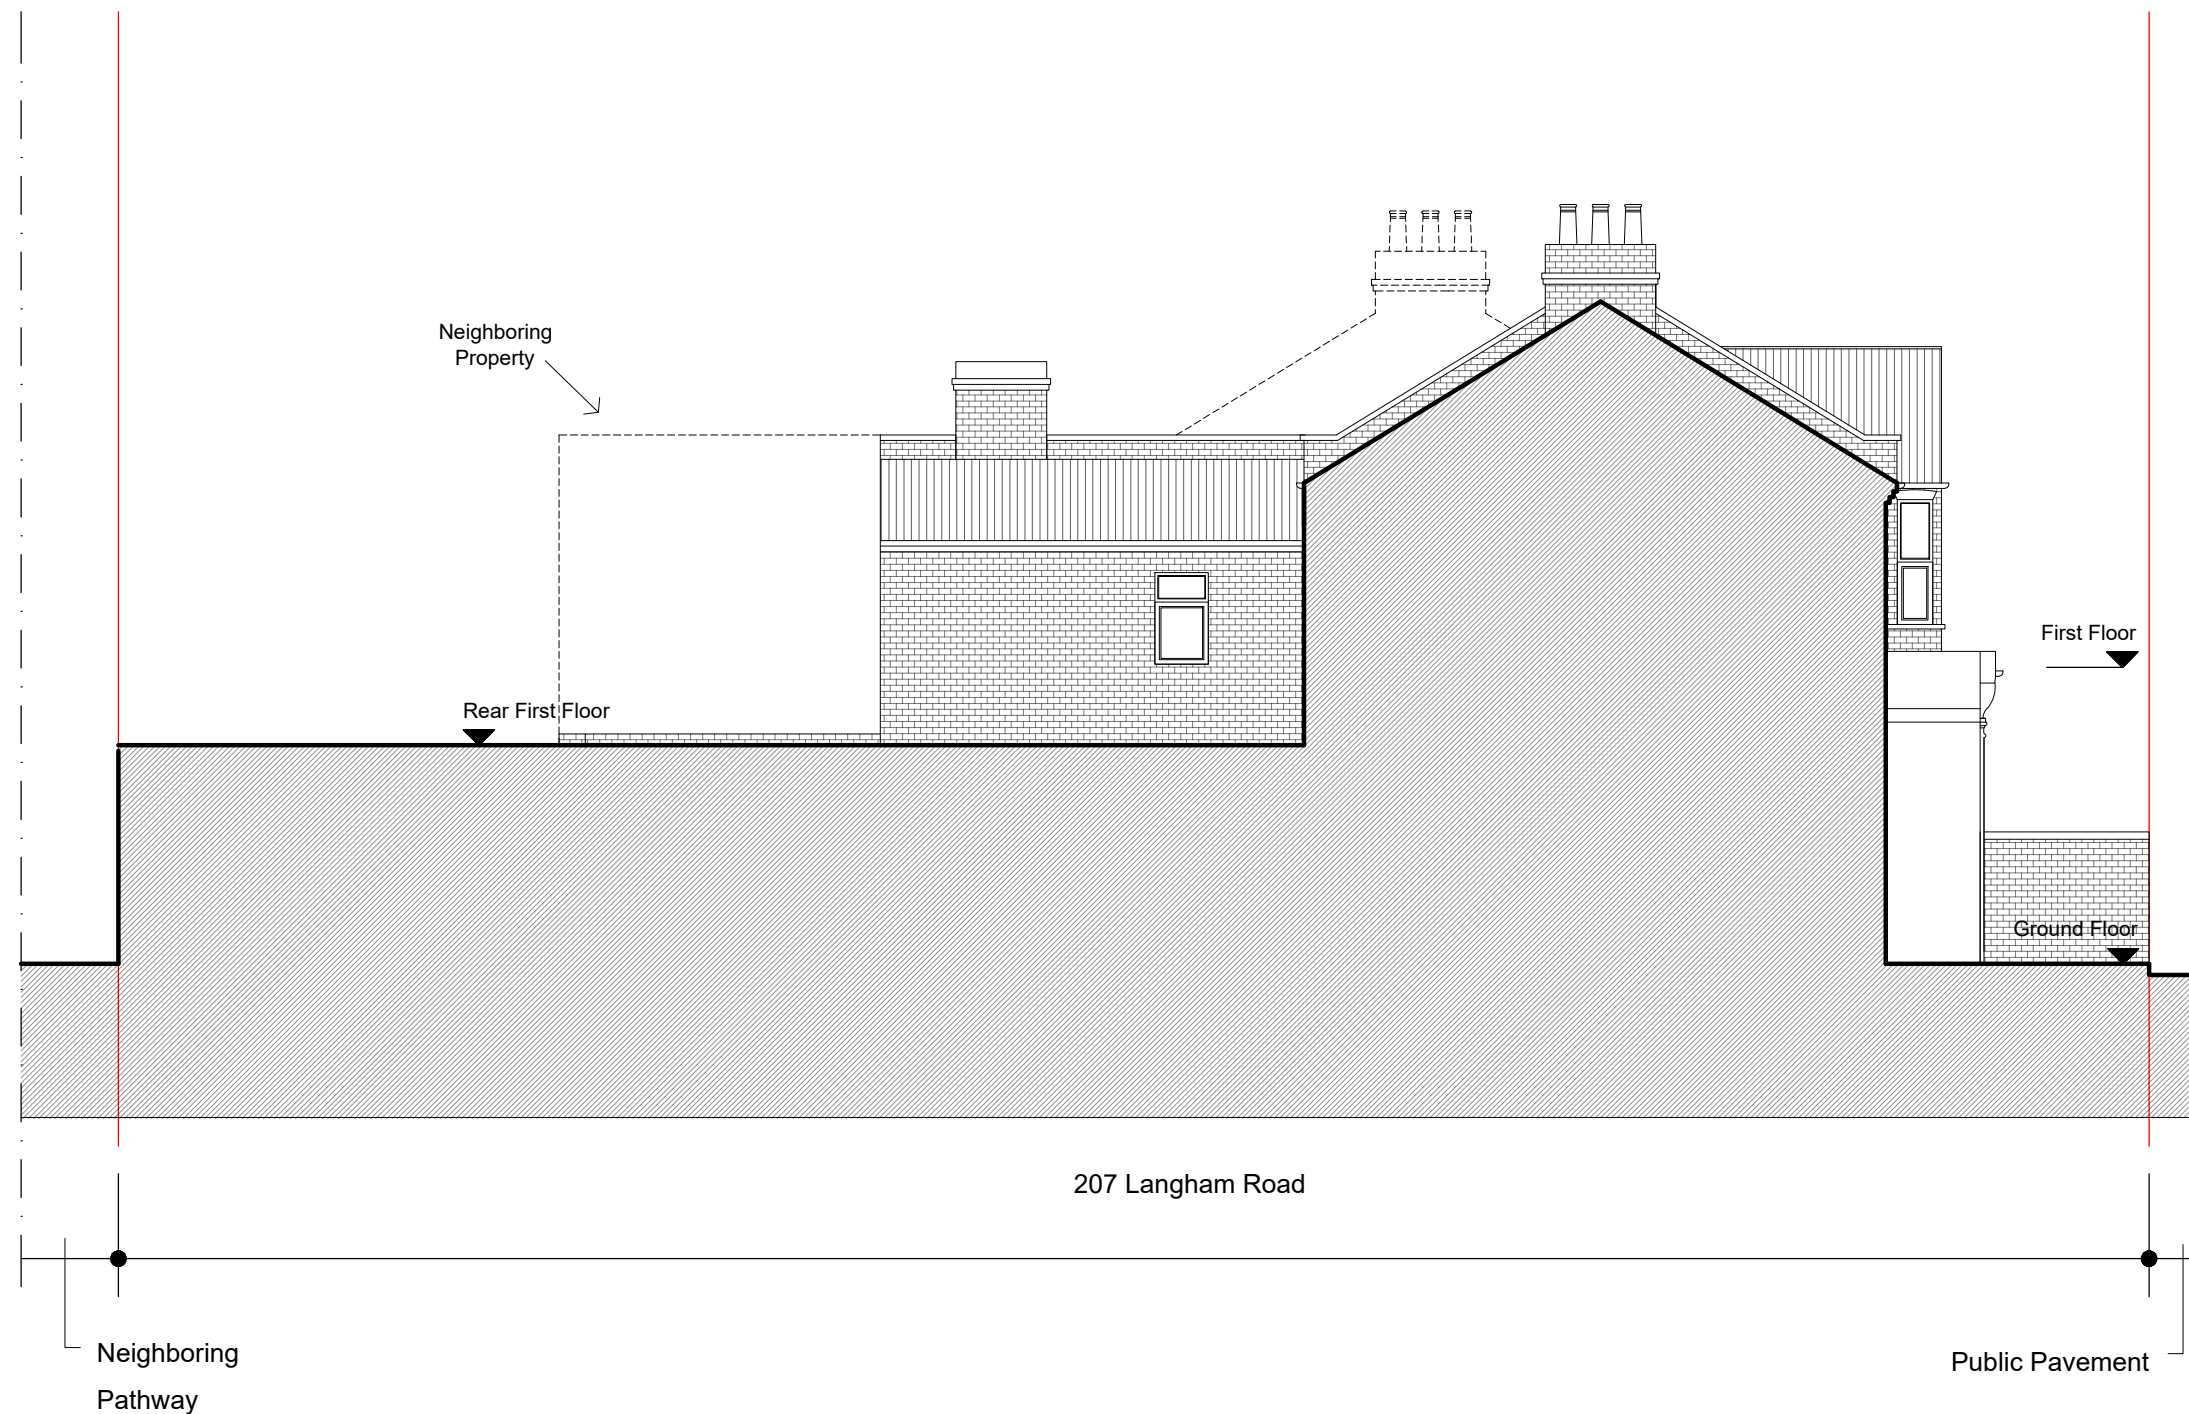


Notes.
Contractors must verify all dimensions at the site before comencing any work.
No construction work before Building Control approval and structural engineer confirmation.
Any discrepancies to be reported to Gridline. All drawings are to be read in conjunction with all relevant drawings and specifications.


Project No.S				
REV	DATE	DESCRIPTION	BY	CH

PROJECT TITLE	
207/209 Langham Road	
London	
N15 3LH	
DATE	Project No.
June 2022	5516

DRAWING TITLE		
Existing - Side Elevation 2		
CLIENT		
Mr Shimshi Weiss		
DRAWING No.	SCALE @ A3	Drawn by:
EX-E003	1:100	Chaya

 

PLANNING SERVICES
Unit 9b, The High Cross
Centre, Fountayne Rd,
N15 4BE
TEL: 020 8802 3480
www.samplanning.co.uk

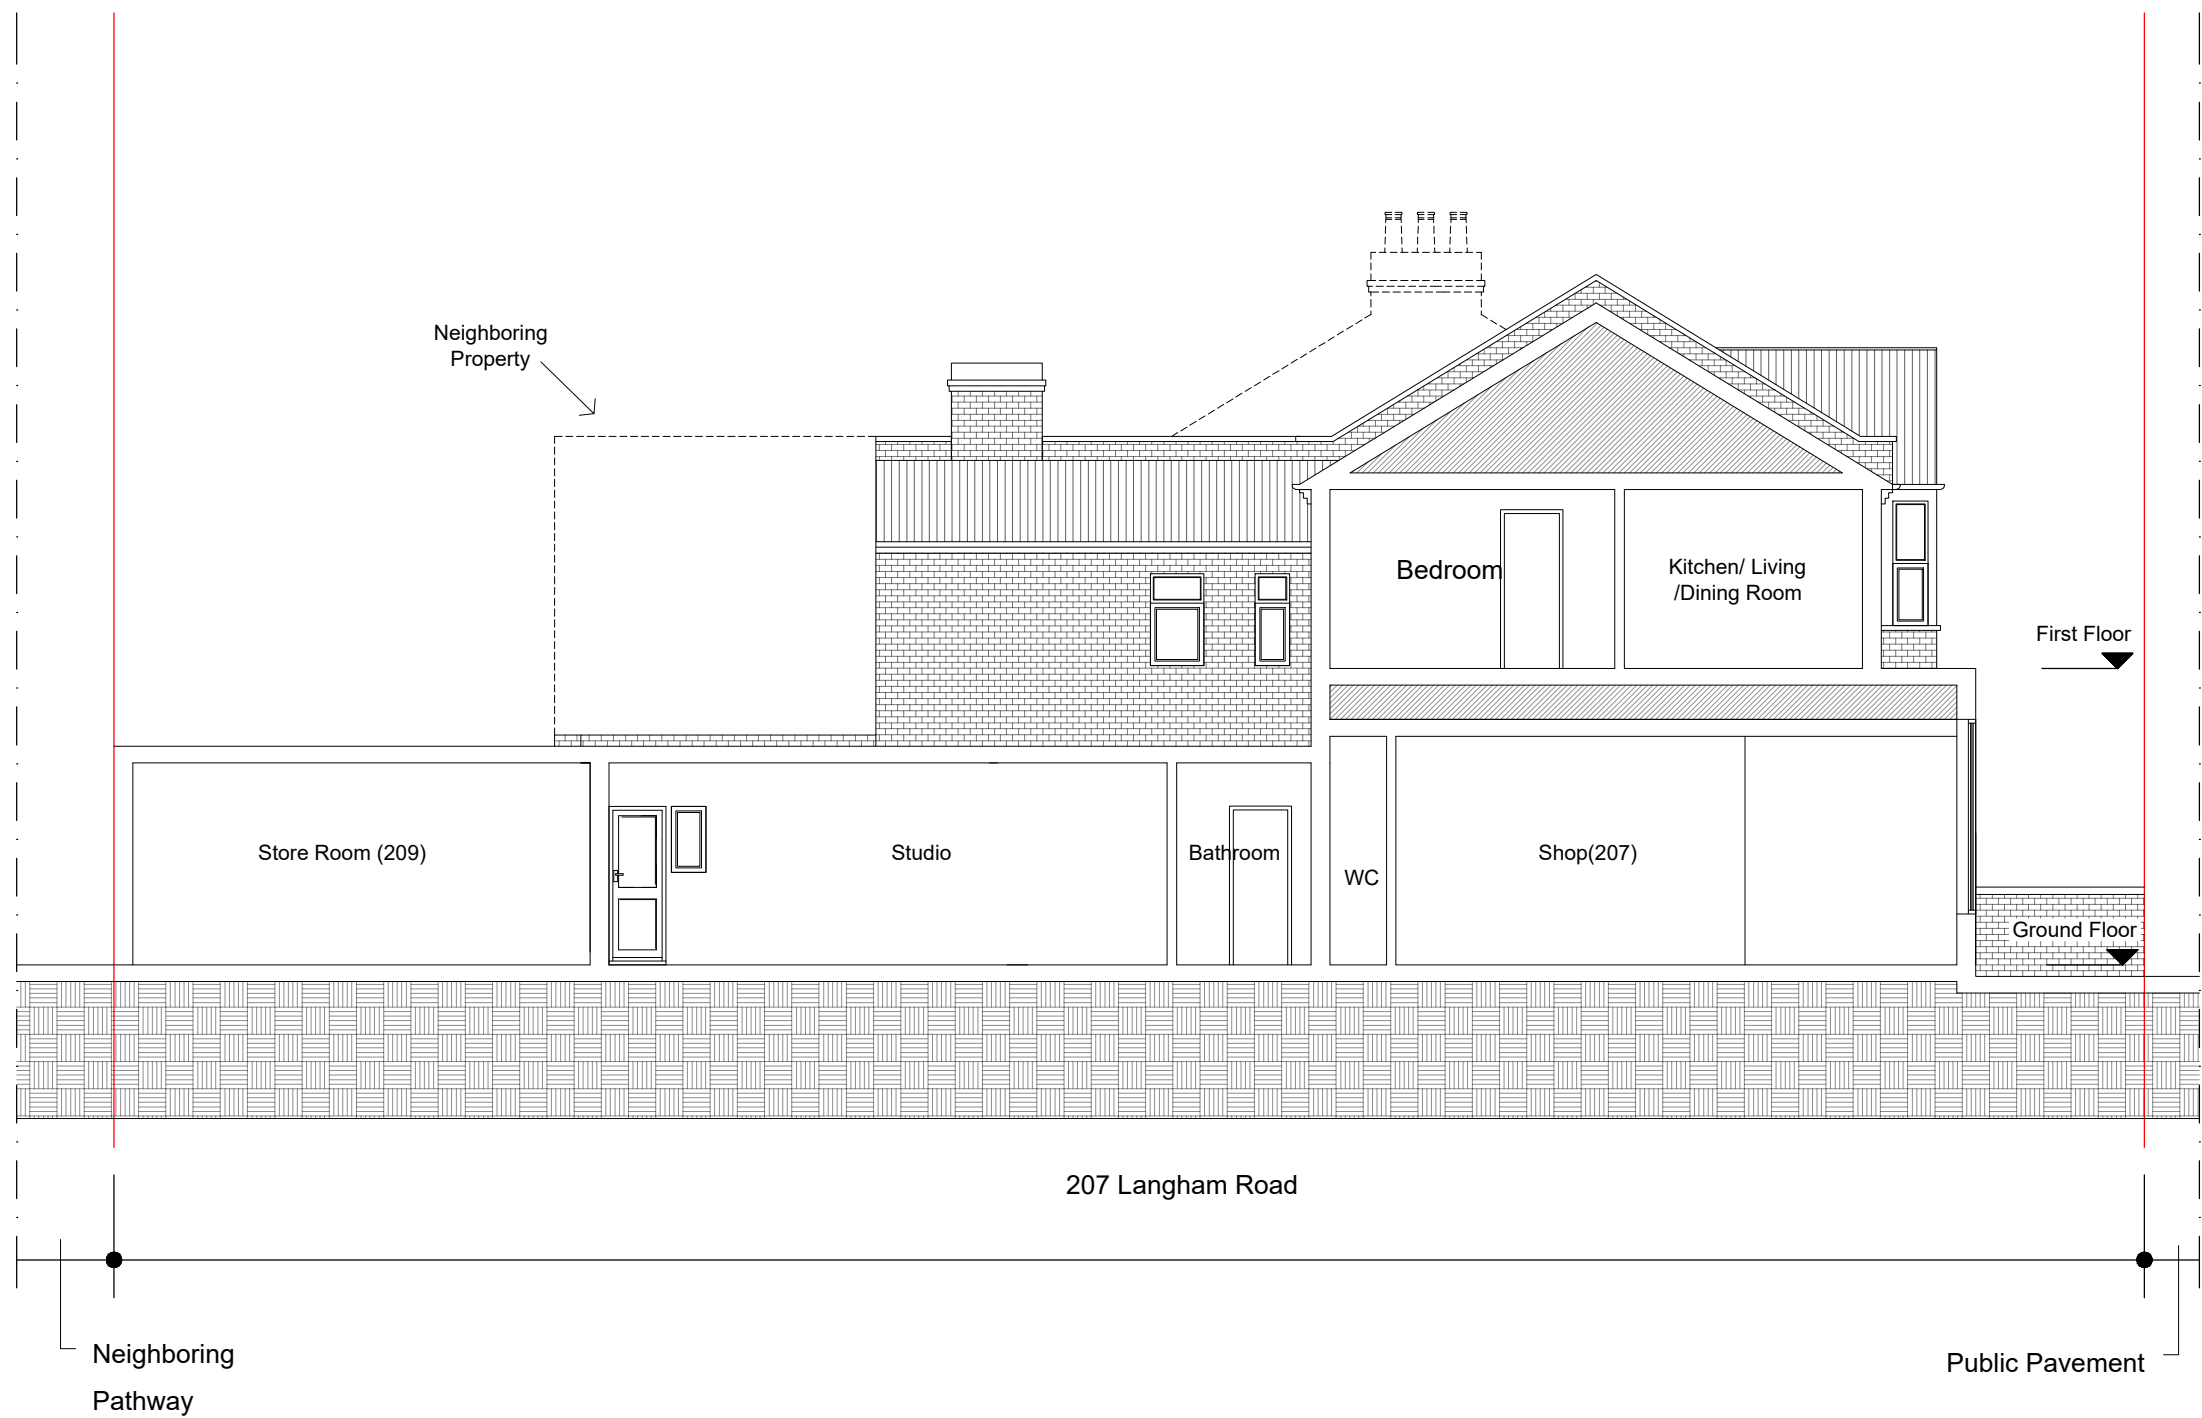


Notes.
Contractors must verify all dimensions at the site before comencing any work.
No construction work before Building Control approval and structural engineer confirmation.
Any discrepancies to be reported to Gridline.
All drawings are to be read in conjunction with all relevant drawings and specifications.

Project No.S				
REV	DATE	DESCRIPTION	BY	CH

PROJECT TITLE	
207/209 Langham Road	
London	
N15 3LH	
DATE	Project No.
June 2022	5516

DRAWING TITLE		
Existing - Section AA'		
CLIENT		
Mr Shimshi Weiss		
DRAWING No.	SCALE @ A3	Drawn by:
EX-S001	1:100	Chaya

 

PLANNING SERVICES
Unit 9b, The High Cross
Centre, Fountayne Rd,
N15 4BE
TEL: 020 8802 3480
www.samplanning.co.uk