

© A JONES + CO ARCHITECTURAL SOLUTIONS

THIS ELECTRONIC INFORMATION IS CONFIDENTIAL AND THE COPYRIGHT OF A JONES & CO ARCHITECTURAL SOLUTIONS. NO LIST IS FURNISHED IF IT OTHER THAN BY THE INTENDED RECIPIENT FOR THE PROPER PURPOSE AND SHALL IT BE DESTROYED OR PASSED ON TO ANY OTHER PARTY IN ANY FORM IN WHOLE OR IN PART WITHOUT OUR EXPRESS PERMISSION.

THE DATA IS SUPPLIED ELECTRONICALLY FOR CONVENIENCE ONLY. THE ORIGINAL INFORMATION IS THE HARD COPY WHICH MAY BE SUPPLIED ON REQUEST. NO DIMENSIONS OR OTHER INFORMATION SHOULD BE INFERRED FROM THE ELECTRONIC DATA UNLESS SPECIFICALLY SHOWN ON THE HARD COPY. WE ACCEPT NO LIABILITY FOR ANY EFFECT THAT THE TRANSFER COPY OR USE OF THIS DATA MAY HAVE ON ANY COMPUTER OR SYSTEMS WHETHER IN RELATION TO ANY DEFECT, VARIOUS OR ANY OTHER MATTER. YOUR RECEIPT OF THIS INFORMATION AND OPENING OF THE FILES CONSTITUTES ACCEPTANCE OF THESE TERMS.

CONSTRUCTION NOTES

1. VERIFY ALL SITE DIMENSIONS AND LEVELS PRIOR TO MANUFACTURE OF ANY COMPONENT.
2. READ IN CONJUNCTION WITH ALL OTHER CONTRACT DOCUMENTATION
3. BRING ANY APPARENT DISCREPANCY TO THE ATTENTION OF THE C.A. PRIOR TO MANUFACTURE/CONSTRUCTION.

[illegible]

Rev.	Date	Description	Rev/Chk By

a jones+co architectural solutions

a jones+co architectural solutions
65 Rose Glen Romford RM7 0SL
Tel: 01708 755 674 Email: info@ajonesco.co.uk
www.ajonesco.co.uk

Job Title

**55 POYNTON ROAD
TOTTENHAM HALE
LONDON
N17 9SH**

Title

SITE LOCATION PLAN

Drawing Status	
PLANNING	
Drawn By	Checked By
CI	
Scale	Date
1:1250 (A3)	31OCT22
Project No.	Drawing No.
AJC-1430	01
	Rev.



SITE LOCATION PLAN

1:1250

SCALE 1:1250



THIS ELECTRONIC INFORMATION IS CONFIDENTIAL AND THE COPYRIGHT OF A DESIGN OR ARCHITECTURAL SOLUTIONS. NO USE IS PERMITTED OF IT OTHER THAN BY THE INTENDED RECIPIENT FOR THE PROPER PURPOSES AND SHALL IT BE DISCLOSED OR PASSED ON TO ANY OTHER PARTY IN ANY FORM IN WHOLE OR IN PART WITHOUT OUR EXPRESS PERMISSION.

THE DATA IS SUPPLIED ELECTRONICALLY FOR CONVENIENCE ONLY. THE ORIGINAL INFORMATION IS THE HARD COPY WHICH WILL BE SUPPLIED ON REQUEST. NO DIMENSIONS OR OTHER INFORMATION SHOULD BE INFERRED FROM THE ELECTRONIC DATA UNLESS SPECIFICALLY SHOWN ON THE HARD COPY. WE ACCEPT NO LIABILITY FOR ANY EFFECT THAT THE TRANSMISSION OR USE OF THIS DATA MAY HAVE ON ANY COMPUTERS OR OTHER SYSTEMS, THEIR RELATION TO ANY DEVICE, WIRELESS OR ANY OTHER MATTER, YOUR RECEIPT OF THIS INFORMATION AND OPENING OF THE FILES CONSTITUTES ACCEPTANCE OF THESE TERMS.

- ## CONSTRUCTION NOTES

Rev. Date	Description	Rev/Chk By

a jones+co architectural solutions
65 Rose Glen Romford RM7 0SL
Tel: 01708 755 674 Email: info@ajonesco.co.uk
www.ajonesco.co.uk

**55 POYNTON ROAD
TOTTENHAM HALE
LONDON
N17 9SH**

Title _____

**EXISTING & PROPOSED
GROUND FLOOR PLAN**


Drawing Status

Drawn By	Checked By
CI	

Scale	Date
1:1250 (A3)	31OCT22
Project No.	Drawing No.

AJC-1430 02


REAR GARDEN

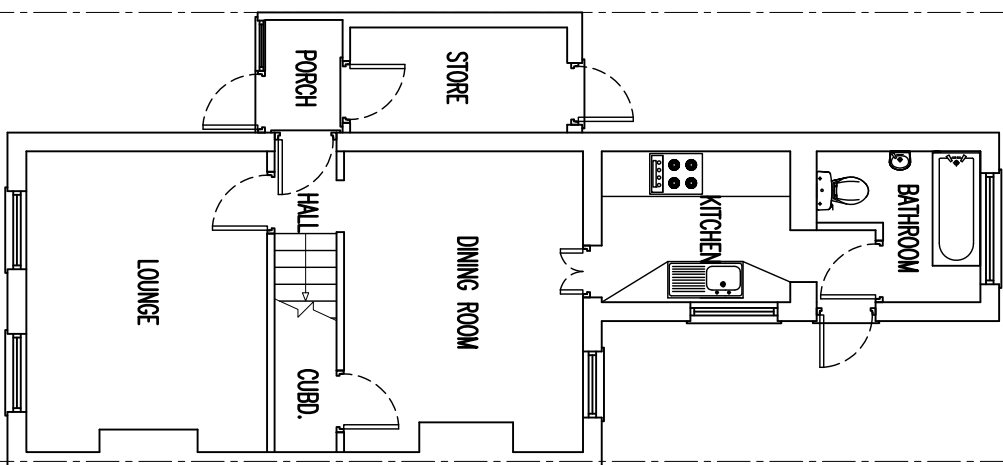

EXISTING GROUND FLOOR PLAN

1:100

REAR GARDEN

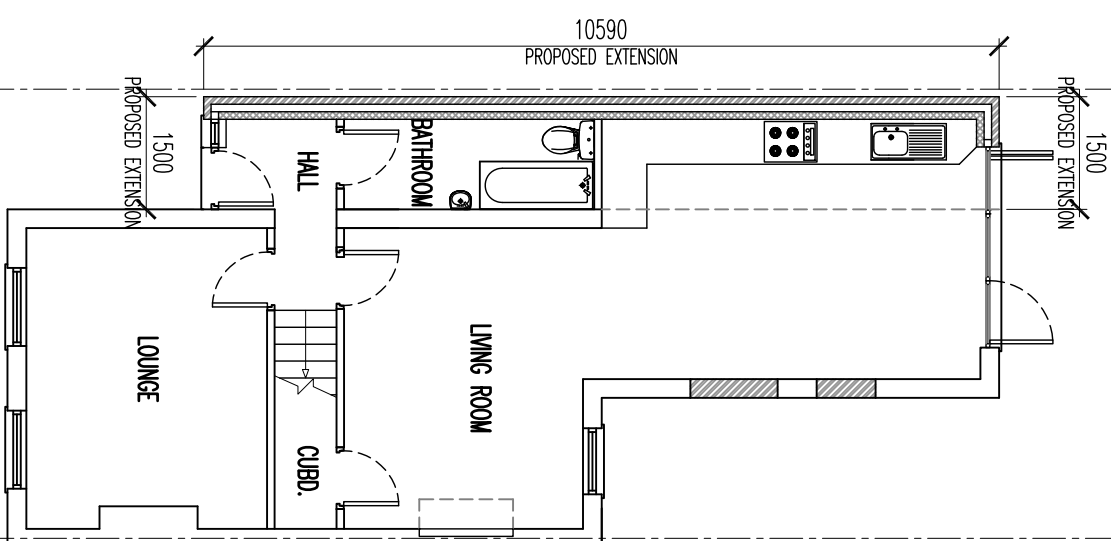

SCALE 1:100

1m 2m 3m

PROPOSED GROUND FLOOR PLAN


1:10C

THIS ELECTRONIC INFORMATION IS CONFIDENTIAL AND THE COPYRIGHT OF A JONES + CO ARCHITECTURAL SOLUTIONS. NO USE IS FORWARDED BY ANY PARTY. IT IS TO BE ASSURED AS BASED ON THE PROPER PURPOSE AND SHALL BE ASSURED AS BASED ON TO ANY OTHER PARTY IN ANY FORM IN WHOLE OR IN PART WITHOUT OUR EXPRESS PERMISSION.


THE DATA IS SUPPLIED ELECTRONICALLY FOR CONVENIENCE ONLY. THE ORIGINAL INFORMATION IS THE HARD COPY WHICH WILL BE SUPPLIED ON REQUEST. NO DIMENSIONS OR OTHER INFORMATION SHOULD BE INFERRED FROM THE ELECTRONIC DATA UNLESS SPECIFICALLY SHOWN ON THE HARD COPY. WE ACCEPT NO LIABILITY FOR ANY DEFECT, LOSS OR ANY OTHER MATTER. YOUR RECEIPT OF THIS INFORMATION AND OPENING OF THE FILES CONSTITUTES ACCEPTANCE OF THESE TERMS.

CONSTRUCTION NOTES:


1. VERIFY ALL SITE DIMENSIONS AND LEVELS PRIOR TO MANUFACTURE OF ANY COMPONENT.
2. READ IN CONJUNCTION WITH ALL OTHER CONTRACT DOCUMENTATION
3. BRING ANY APPARENT DISCREPANCY TO THE ATTENTION OF THE C.A. PRIOR TO MANUFACTURE/CONSTRUCTION.

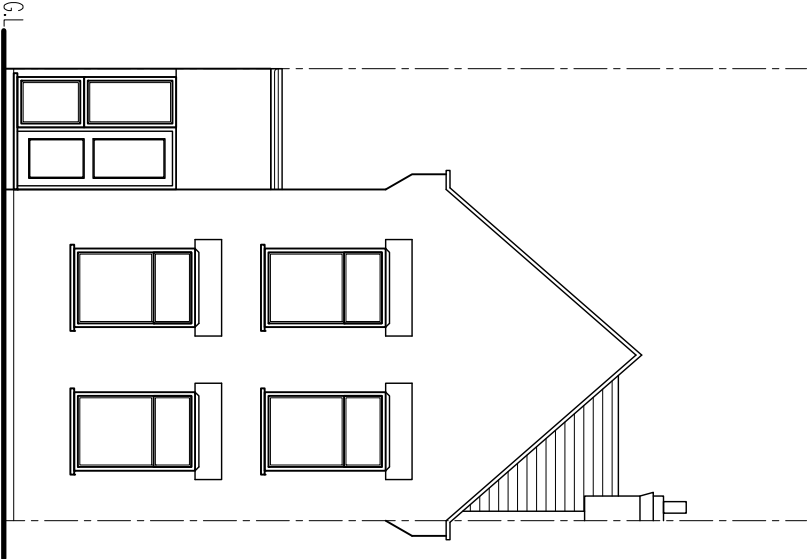


1 EXISTING FRONT ELEVATION
1:100

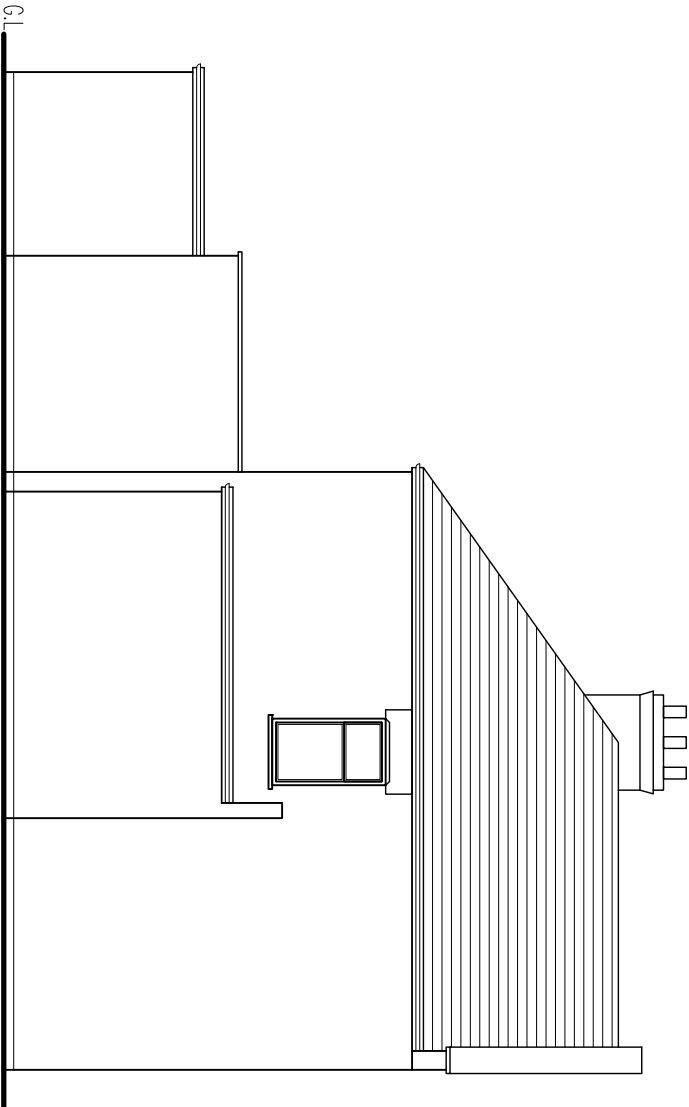

3 EXISTING SIDE ELEVATION
1:100

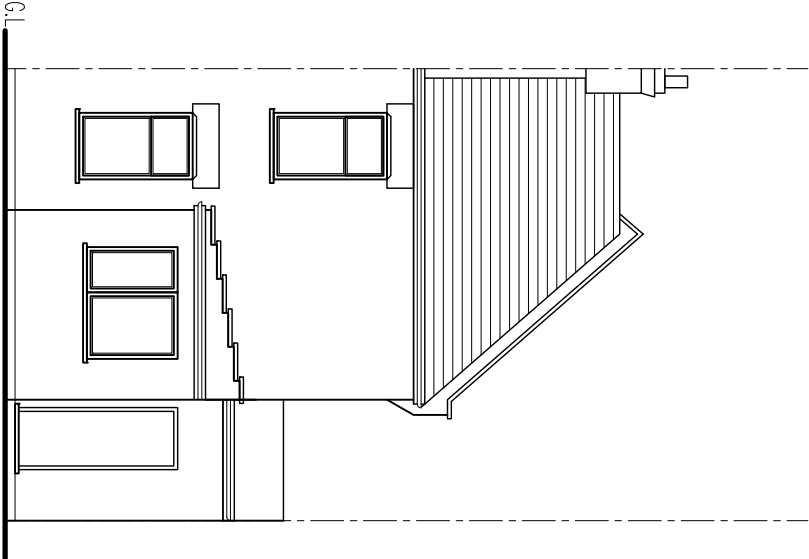

2 EXISTING REAR ELEVATION
1:100

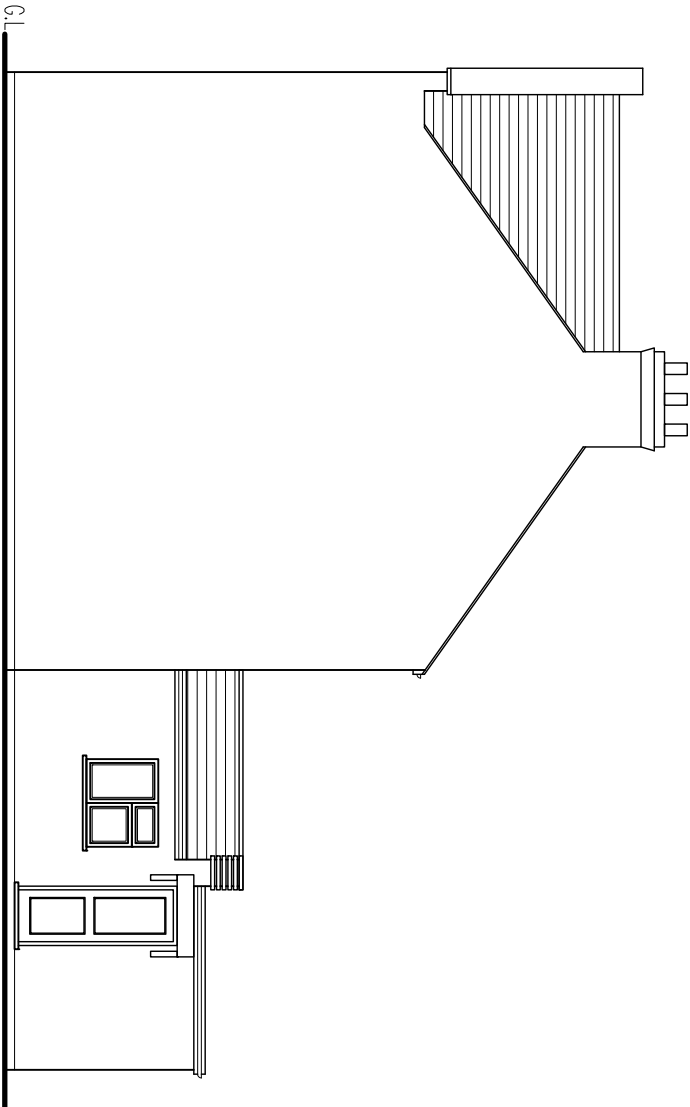

3 EXISTING SIDE ELEVATION
1:100



EXISTING ELEVATIONS

Title

Job Title

55 POYNTON ROAD
TOTTENHAM HALE
LONDON
N17 9SH

a jones+co architectural solutions
65 Rose Glen Romford RM7 0SL
Tel: 01708 755 674 Email: info@ajonesco.co.uk
www.ajonesco.co.uk

a jones+co architectural solutions

Rev. Date Description Rev/Ck By

Drawing Status

PLANNING

Drawn By Checked By

CI

Scale Date

1:1250 (AS) 310622

Project No. Drawing No. Rev.

AJC-1430 03


© A JONES + CO ARCHITECTURAL SOLUTIONS

THIS ELECTRONIC INFORMATION IS CONFIDENTIAL AND THE COPYRIGHT OF A JONES + CO ARCHITECTURAL SOLUTIONS. NO USE IS PERMITTED OF IT OTHER THAN BY THE INTENDED RECIPIENT FOR THE PROPER PURPOSE. NONE SHALL IT BE DISCLOSED OR PASSED ON TO ANY OTHER PARTY IN ANY FORM IN WHOLE OR IN PART WITHOUT OUR EXPRESS PERMISSION.


THE DATA IS SUPPLIED ELECTRONICALLY FOR CONVENIENCE ONLY. THE ORIGINAL INFORMATION IS THE HARD COPY WHICH WILL BE SUPPLIED ON REQUEST. NO DIMENSIONS OR OTHER INFORMATION SHOULD BE INFERRED FROM THE ELECTRONIC DATA UNLESS SPECIFICALLY SHOWN ON THE HARD COPY. WE ACCEPT NO LIABILITY FOR ANY EFFECT THAT THE TRANSMISSION OR USE OF THIS DATA MAY HAVE ON ANY COMPUTER OR OTHER MEDIUM, OR REACTION TO ANY DEFECT, VIRUS OR ANY OTHER MATTER. YOUR RECEIPT OF THIS INFORMATION AND OPENING OF THE FILES CONSTITUTES ACCEPTANCE OF THESE TERMS.

CONSTRUCTION NOTES


1. VERIFY ALL SITE DIMENSIONS AND LEVELS PRIOR TO MANUFACTURE OF ANY COMPONENT.
2. READ IN CONJUNCTION WITH ALL OTHER CONTRACT DOCUMENTATION.
3. BRING ANY APPARENT DISCREPANCY TO THE ATTENTION OF THE C. PRIOR TO MANUFACTURE/CONSTRUCTION.

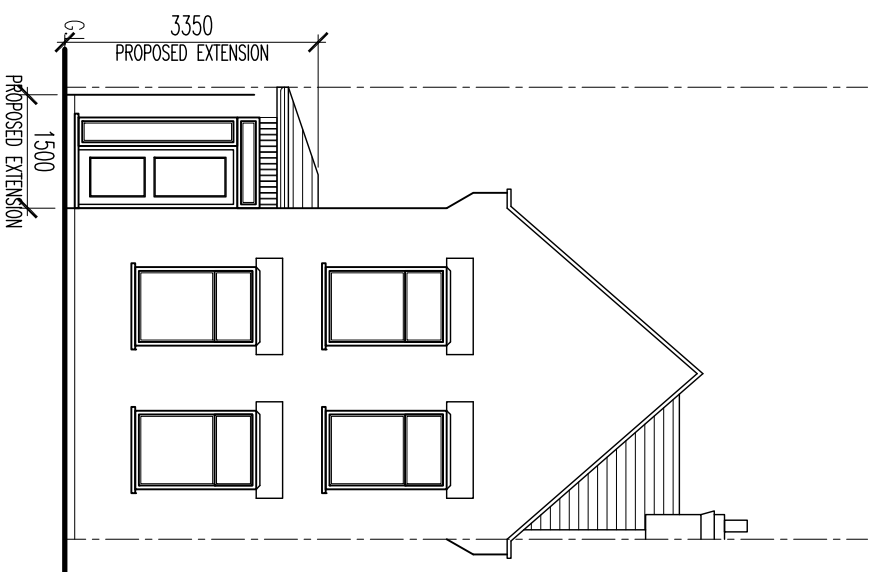


1 PROPOSED FRONT ELEVATION
1:100

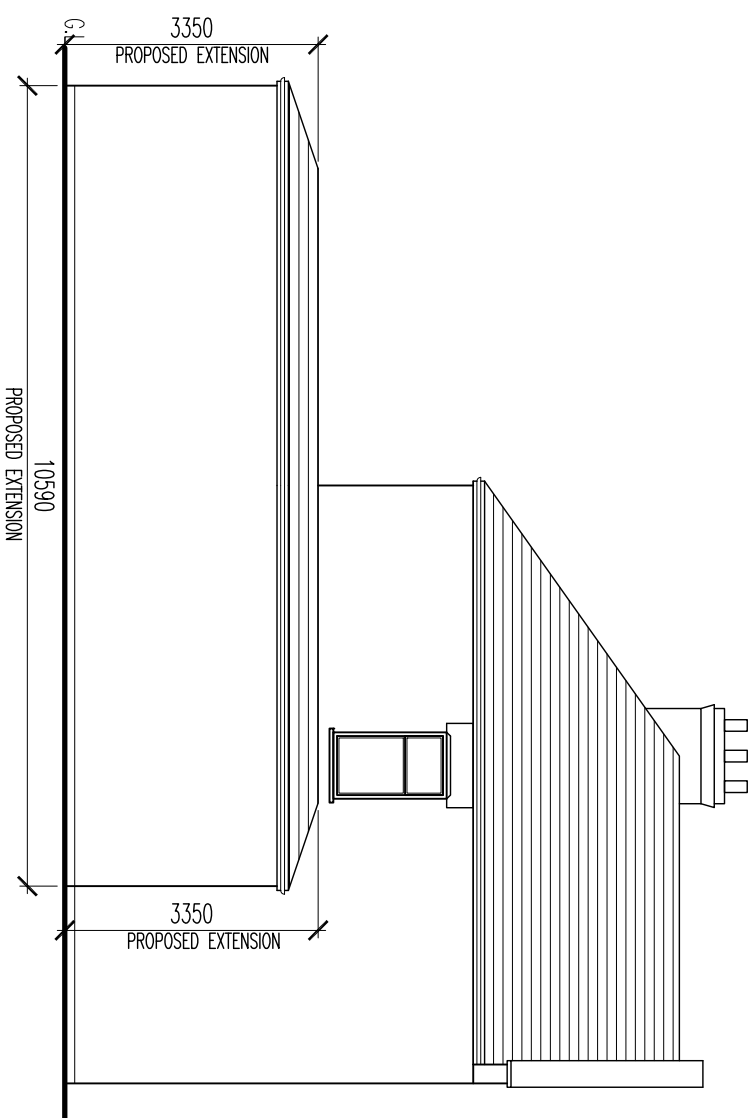

3 PROPOSED SIDE ELEVATION

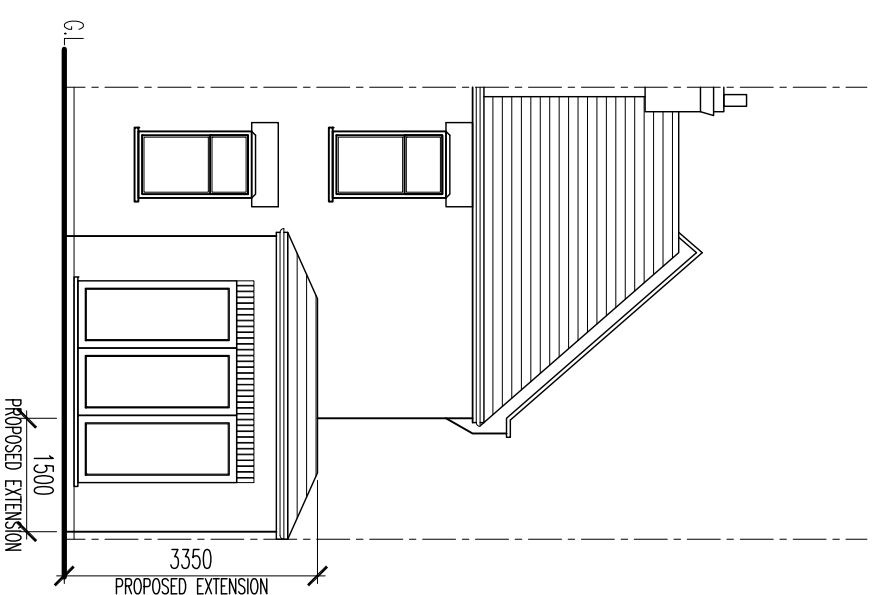

2 PROPOSED REAR ELEVATION

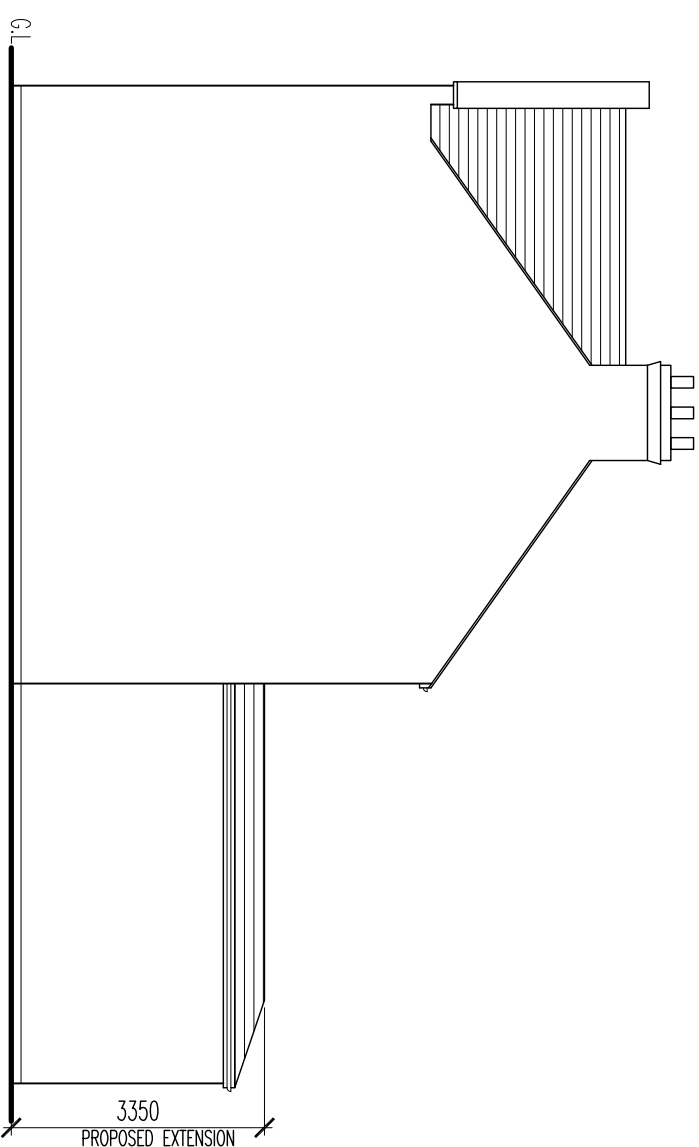

4 PROPOSED SIDE ELEVATION



Rev. Date	Description	Rev/Chk By
-----------	-------------	------------

a jones+co architectural solutions

a jones+co architectural solutions
65 Rose Glen Romford RM7 0SL
Tel: 01708 755 674 Email: info@ajonesco.co.uk
www.ajonesco.co.uk

Job Title

55 POYNTON ROAD
TOTTENHAM HALE
LONDON
N17 9SH

Title

PROPOSED ELEVATIONS

Drawing Status		PLANNING	Checked By	
Drawn By				
CI				
Scale	Date			
1:1250 (A2)	31OCT22			
Project No.	Drawing No.	Rev.		
AJC-1430	04			


© A JONES + CO ARCHITECTURAL SOLUTIONS

THIS ELECTRONIC INFORMATION IS CONFIDENTIAL AND THE PROPRIETARY OF A JONES & CO. ARCHITECTURAL SOLUTIONS. NO USE IS PERMITTED OF IT OTHER THAN BY THE INTENDED RECIPIENT FOR THE PROPER PURPOSE, AND SHALL IT BE DISCLOSED OR PASSED ON TO ANY OTHER PARTY IN ANY FORM IN WHOLE OR IN PART WITHOUT OUR EXPRESS PERMISSION.

THE DATA IS SUPPLIED ELECTRONICALLY FOR CONVENIENCE ONLY. THE ORIGINAL INFORMATION IS THE HARD COPY WHICH WILL BE SUPPLIED ON REQUEST. NO DIMENSIONS OR OTHER INFORMATION SHOULD BE INFERRED FROM THE ELECTRONIC DATA UNLESS SPECIFICALLY SHOWN ON THE HARD COPY. WE ACCEPT NO LIABILITY FOR ANY EFFECT THAT THE TRANSMISSION OR USE OF THIS DATA MAY HAVE ON ANY COMPUTERS OR OTHER DEVICE, WHETHER IN REACTION TO ANY EFFECT, WORK OR ANY OTHER MATTER, YOUR RECEPTION OF THIS INFORMATION AND OPENING OF THE FILES CONSTITUTES ACCEPTANCE OF THESE TERMS.


CONSTRUCTION NOTES

1. VERIFY ALL SITE DIMENSIONS AND LEVELS PRIOR TO MANUFACTURE OF ANY COMPONENT.
2. READ IN CONJUNCTION WITH ALL OTHER CONTRACT DOCUMENTATION
3. BRING ANY APPARENT DISCREPANCY TO THE ATTENTION OF THE C.S. PRIOR TO MANUFACTURE/CONSTRUCTION.

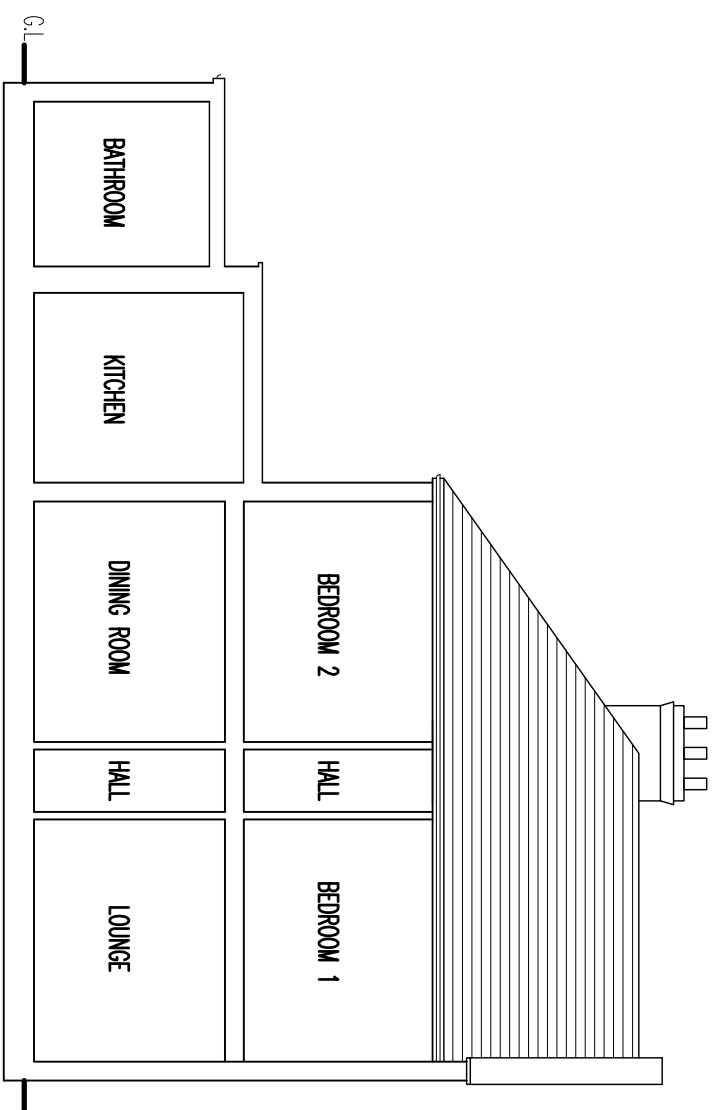

1 EXISTING SECTION

1:100

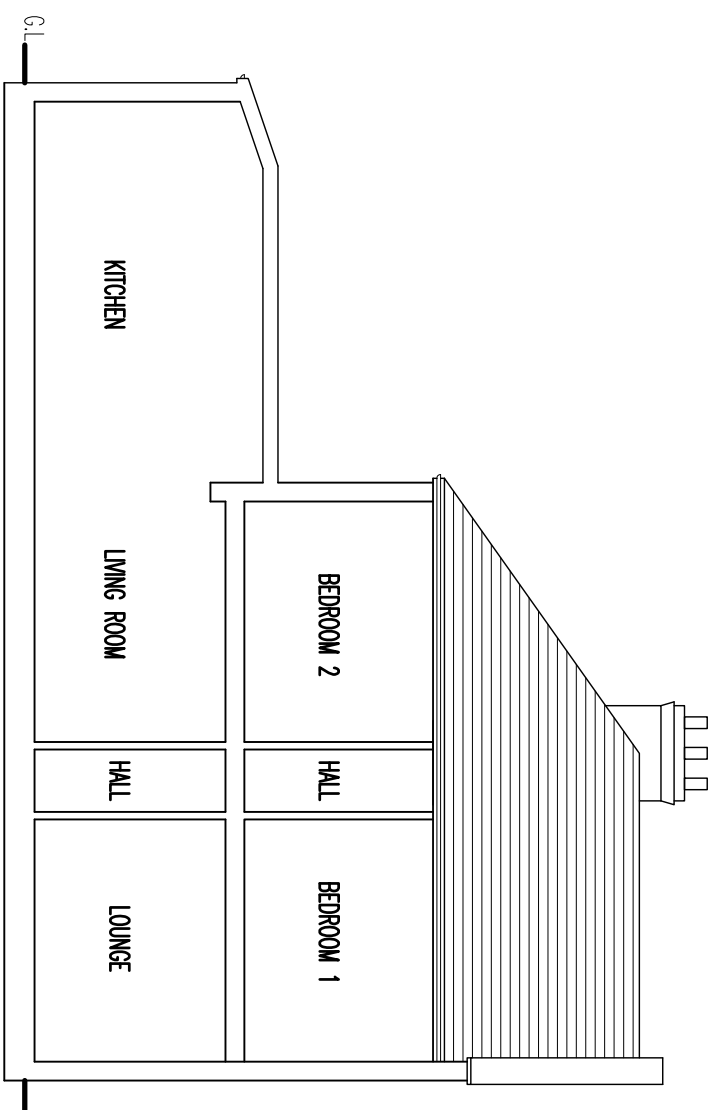

PROPOSED SECTION

1:100

SCALE 1:100

[illegible]

Rev. Date	Description	Rev/Chk By
-----------	-------------	------------

a jones+co architectural solutions

a jones+co architectural solutions
65 Rose Glen Romford RM7 0SL
Tel: 01708 755 674 Email: info@ajonesco.co.uk
www.ajonesco.co.uk

Job Title

55 POYNTON ROAD
TOTTENHAM HALE
LONDON
N17 9SH

Title


EXISTING & PROPOSED SECTIONS

Drawing Status	
PLANNING	
Drawn By	Checked By
CI	
Scale	Date
1:1250 (A2)	31oct72
Project No.	Rev.
AJC-1430	05

THIS ELECTRONIC INFORMATION IS CONFIDENTIAL AND THE COPYRIGHT OF A JONES + CO ARCHITECTURAL SOLUTIONS. NO USE IS TO BE MADE OF IT OTHER THAN BY THE PERSONS TO WHOM IT IS SUPPLIED FOR THE PROPER PURPOSE WHO SHALL BE ASSURED AS ASSESSED ON TO ANY OTHER PARTY IN ANY FORM IN WHOLE OR IN PART WITHOUT OUR EXPRESS PERMISSION. THE DATA IS SUPPLIED ELECTRONICALLY FOR CONVENIENCE ONLY. THE ORIGINAL INFORMATION IS THE HARD COPY WHICH WILL BE SUPPLIED ON REQUEST. NO DIMENSIONS OR OTHER INFORMATION SHOULD BE INFERRED FROM THE ELECTRONIC DATA UNLESS SPECIFICALLY SHOWN ON THE HARD COPY. WE ACCEPT NO LIABILITY FOR ANY EFFECT THAT THE TRANSMISSION OR USE OF THIS DATA MAY HAVE ON ANY COMPUTER OR SYSTEMS WHETHER IN RELATION TO ANY DEFECT, VIRUS OR ANY OTHER MATTER. YOUR RECEIPT OF THIS INFORMATION AND OPENING OF THE FILES CONSTITUTES ACCEPTANCE OF THESE TERMS.


CONSTRUCTION NOTES.

1. VERIFY ALL SITE DIMENSIONS AND LEVELS PRIOR TO MANUFACTURE OF ANY COMPONENT.
2. READ IN CONJUNCTION WITH ALL OTHER CONTRACT DOCUMENTATION
3. BRING ANY APPARENT DISCREPANCY TO THE ATTENTION OF THE C.A. PRIOR TO MANUFACTURE/CONSTRUCTION.

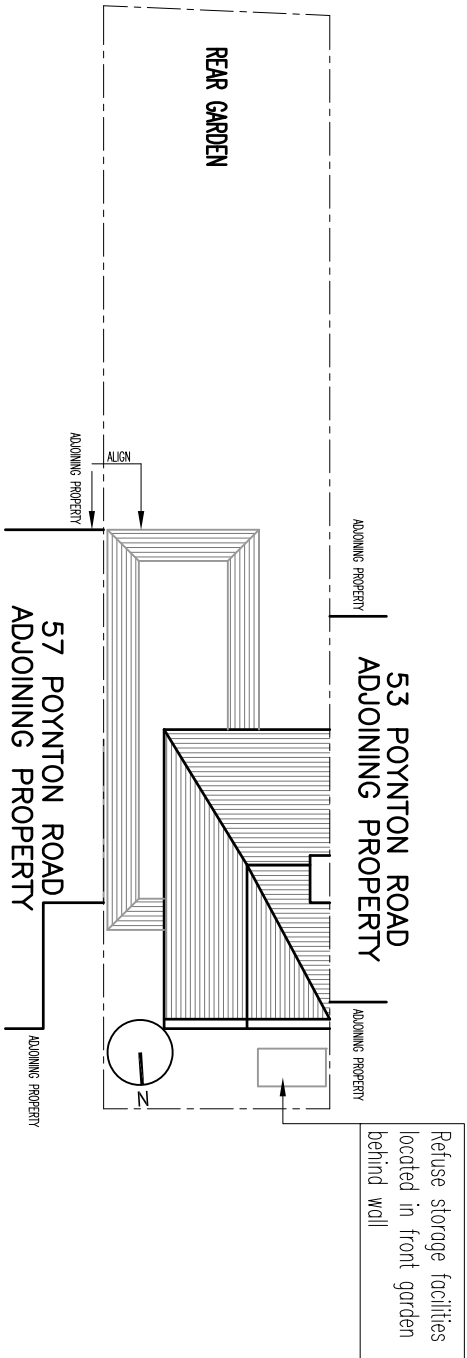

2 PROPOSED SITE PLAN

1:200

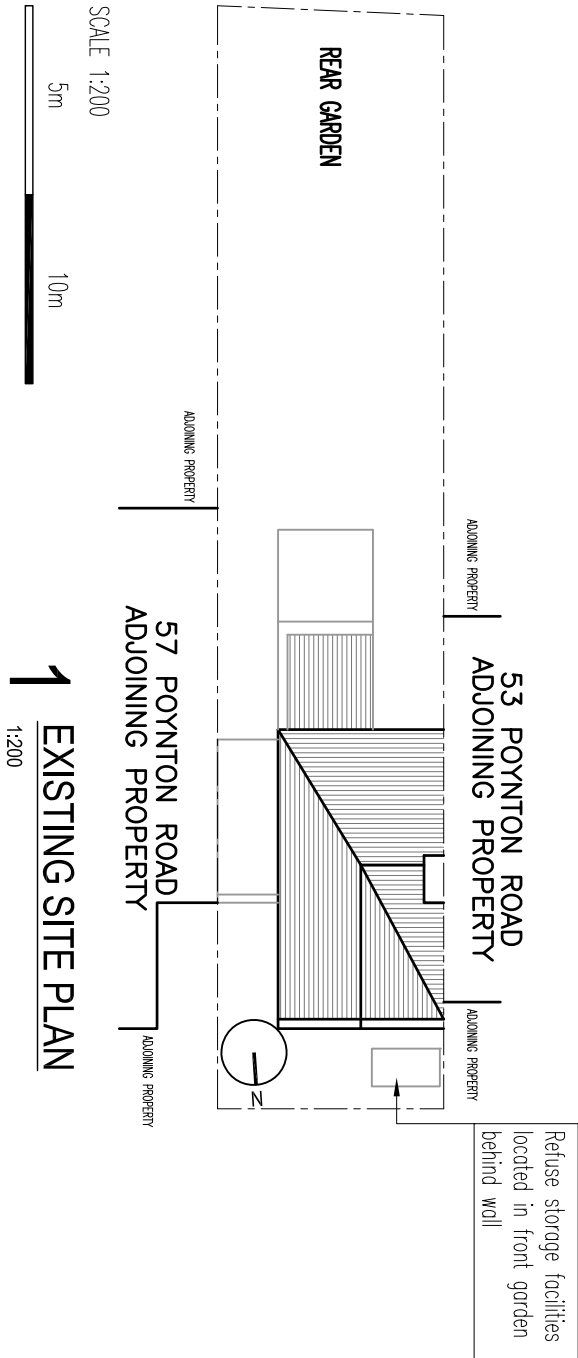

1 EXISTING SITE PLAN

1:200

a jones+co architectural solutions
65 Rose Glen Romford RM7 0SL
Tel: 01708 755 674 Email: info@ajonesco.co.uk
www.ajonesco.co.uk

Job Title

55 POYNTON ROAD
TOTTENHAM HALE
LONDON
N17 9SH

EXISTING & PROPOSED SITE PLANS

Drawing Status

PLANNING

Drawn By

CI

Checked By

Scale

1:200 (A3)

Date

31061722

Project No.

AWC-1430

Drawing No.

06

Rev. Date Description Rev/Ck By

a jones+co architectural solutions