



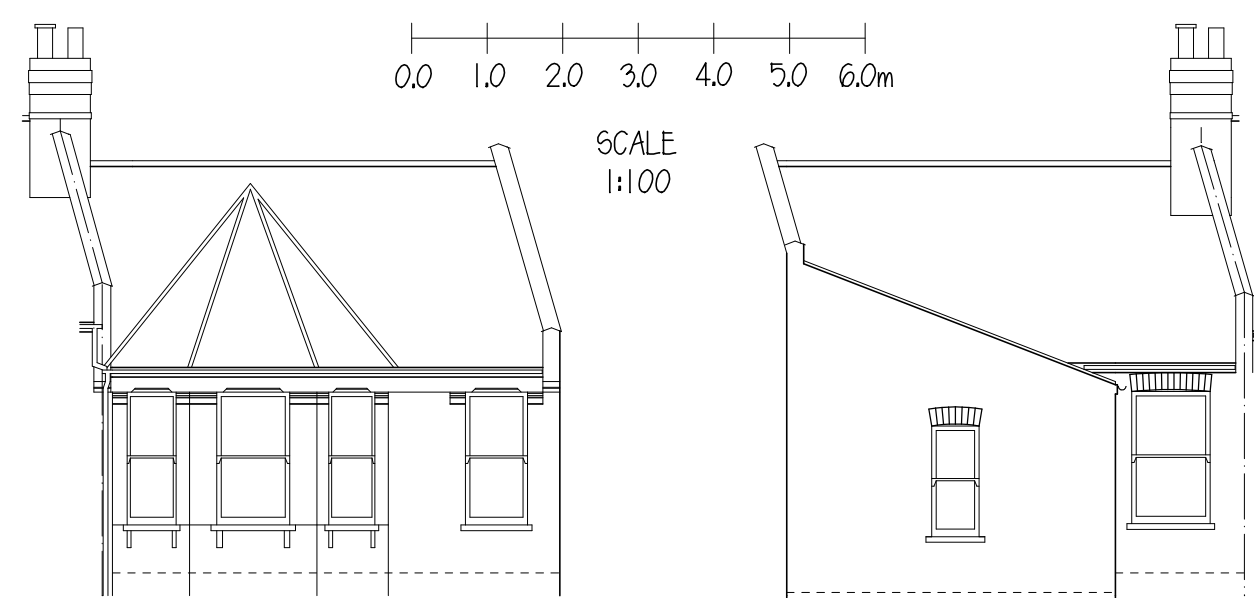

EXISTING FRONT ELEVATION


EXISTING REAR ELEVATION

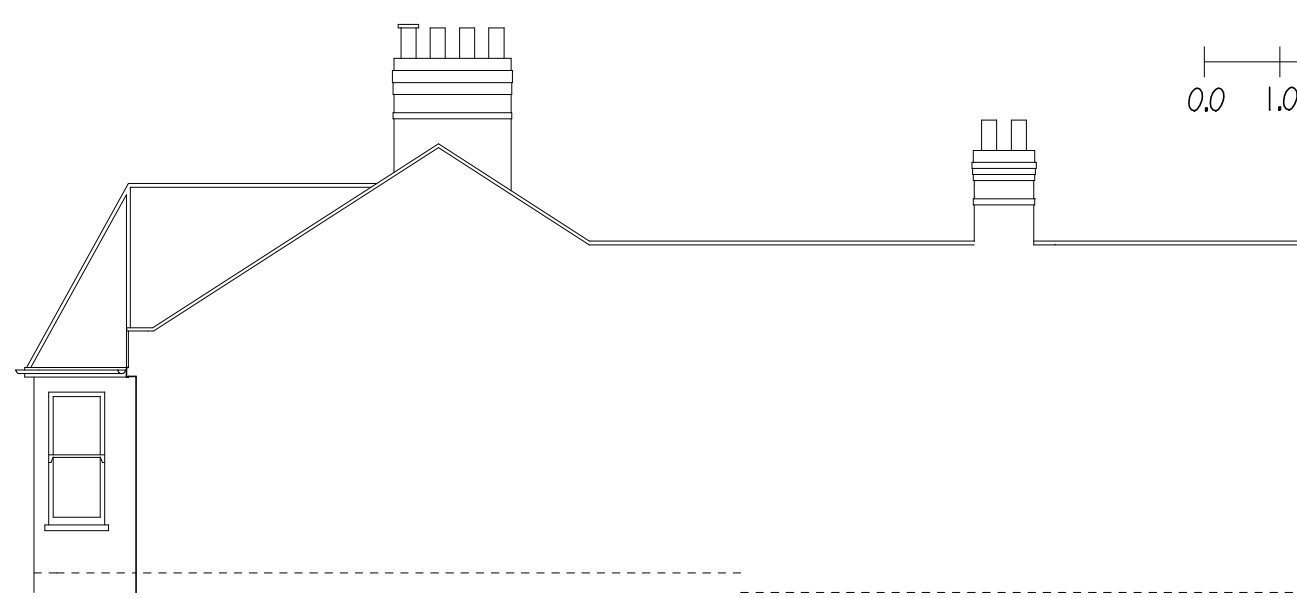


EXISTING SIDE ELEVATION (NORTH)



EXISTING SIDE ELEVATION (SOUTH)

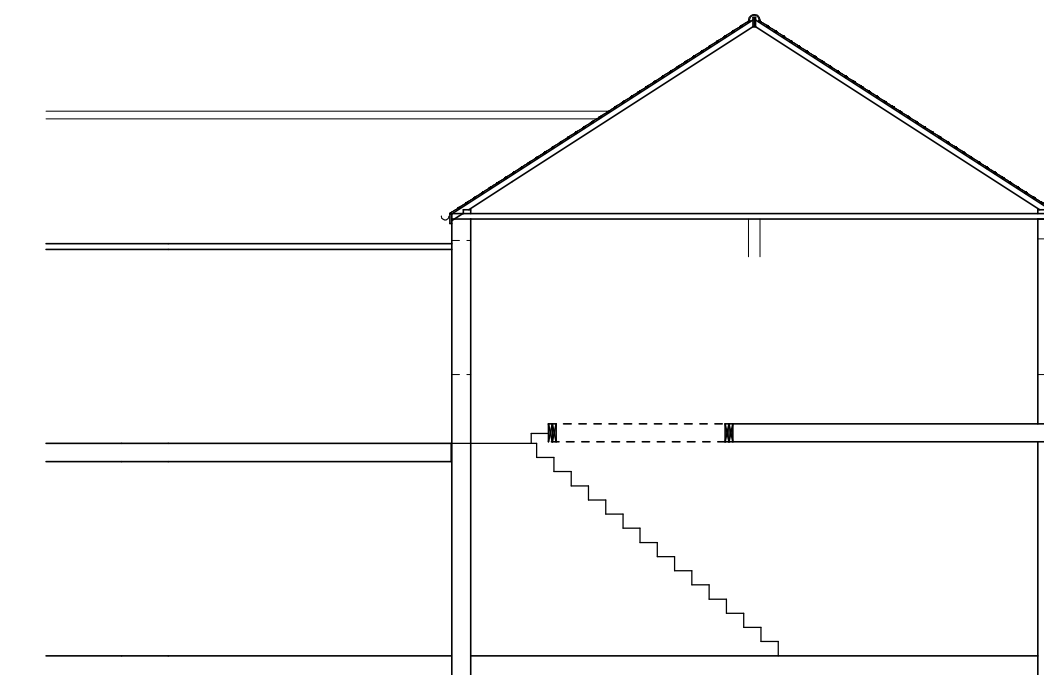


EXISTING SECTION

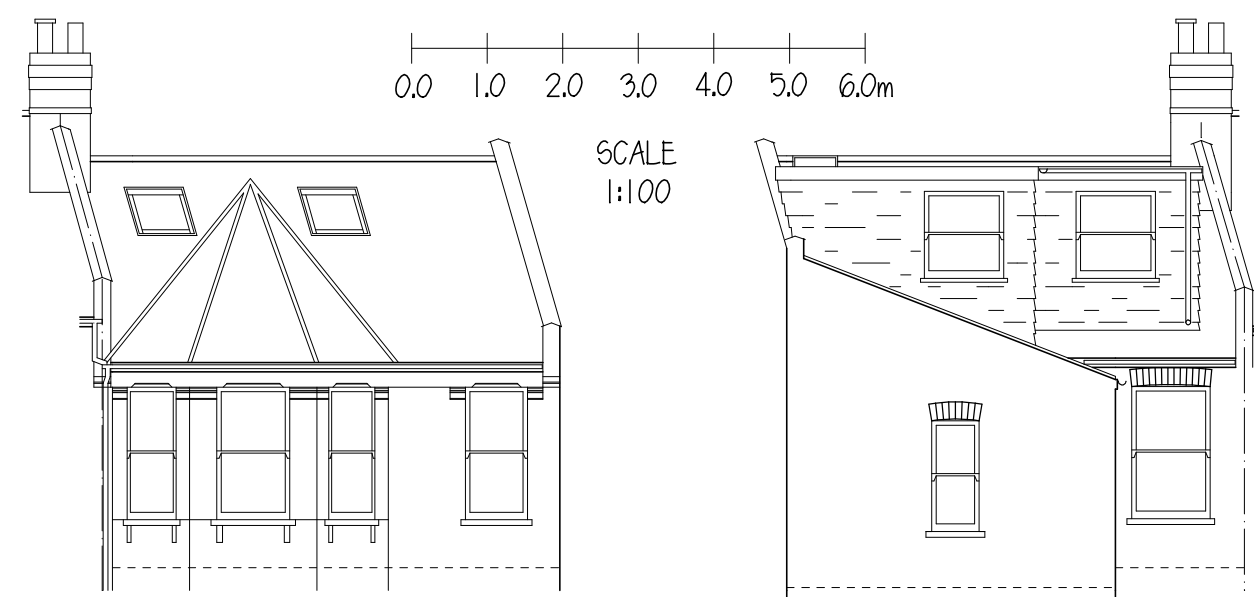


PROPOSED FRONT ELEVATION


PROPOSED REAR ELEVATION

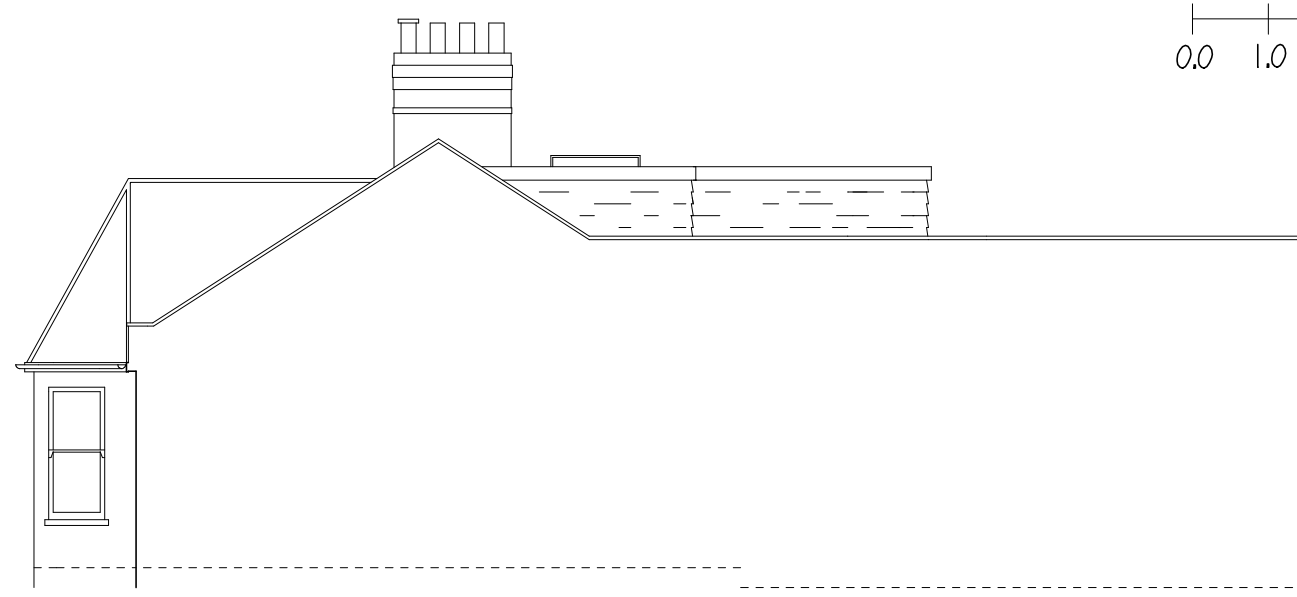


PROPOSED SIDE ELEVATION (NORTH)

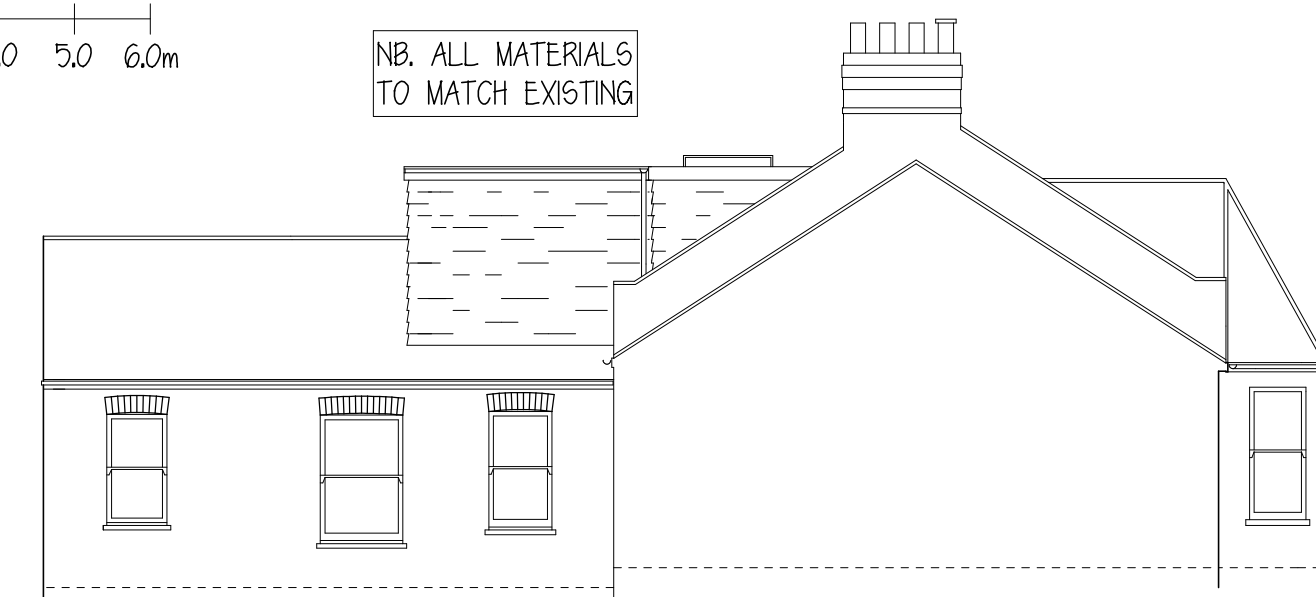

PROPOSED SIDE ELEVATION (SOUTH)

 


SCALE
1:100

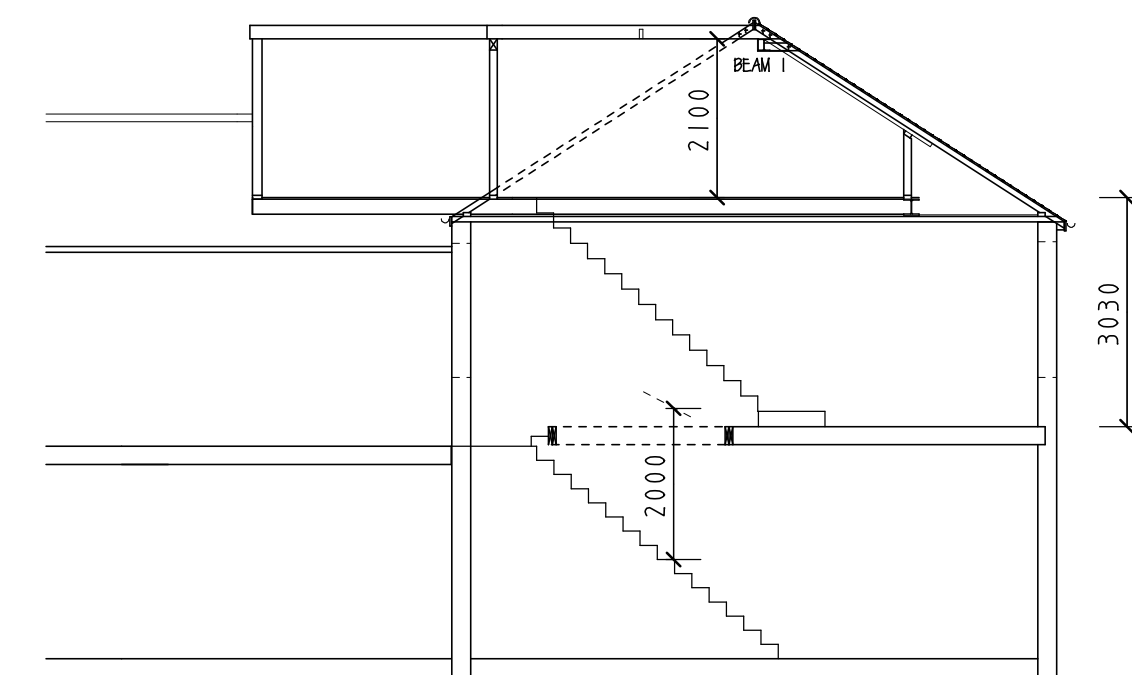


PROPOSED SECTION

CH - CILL HEIGHT
WH - WINDOW HEIGHT


NB. WINDOW ON FLANK
DORMER WALL TO BE OF
OBSCURED GLASS &
NON-OPENABLE

 


SCALE
1:100

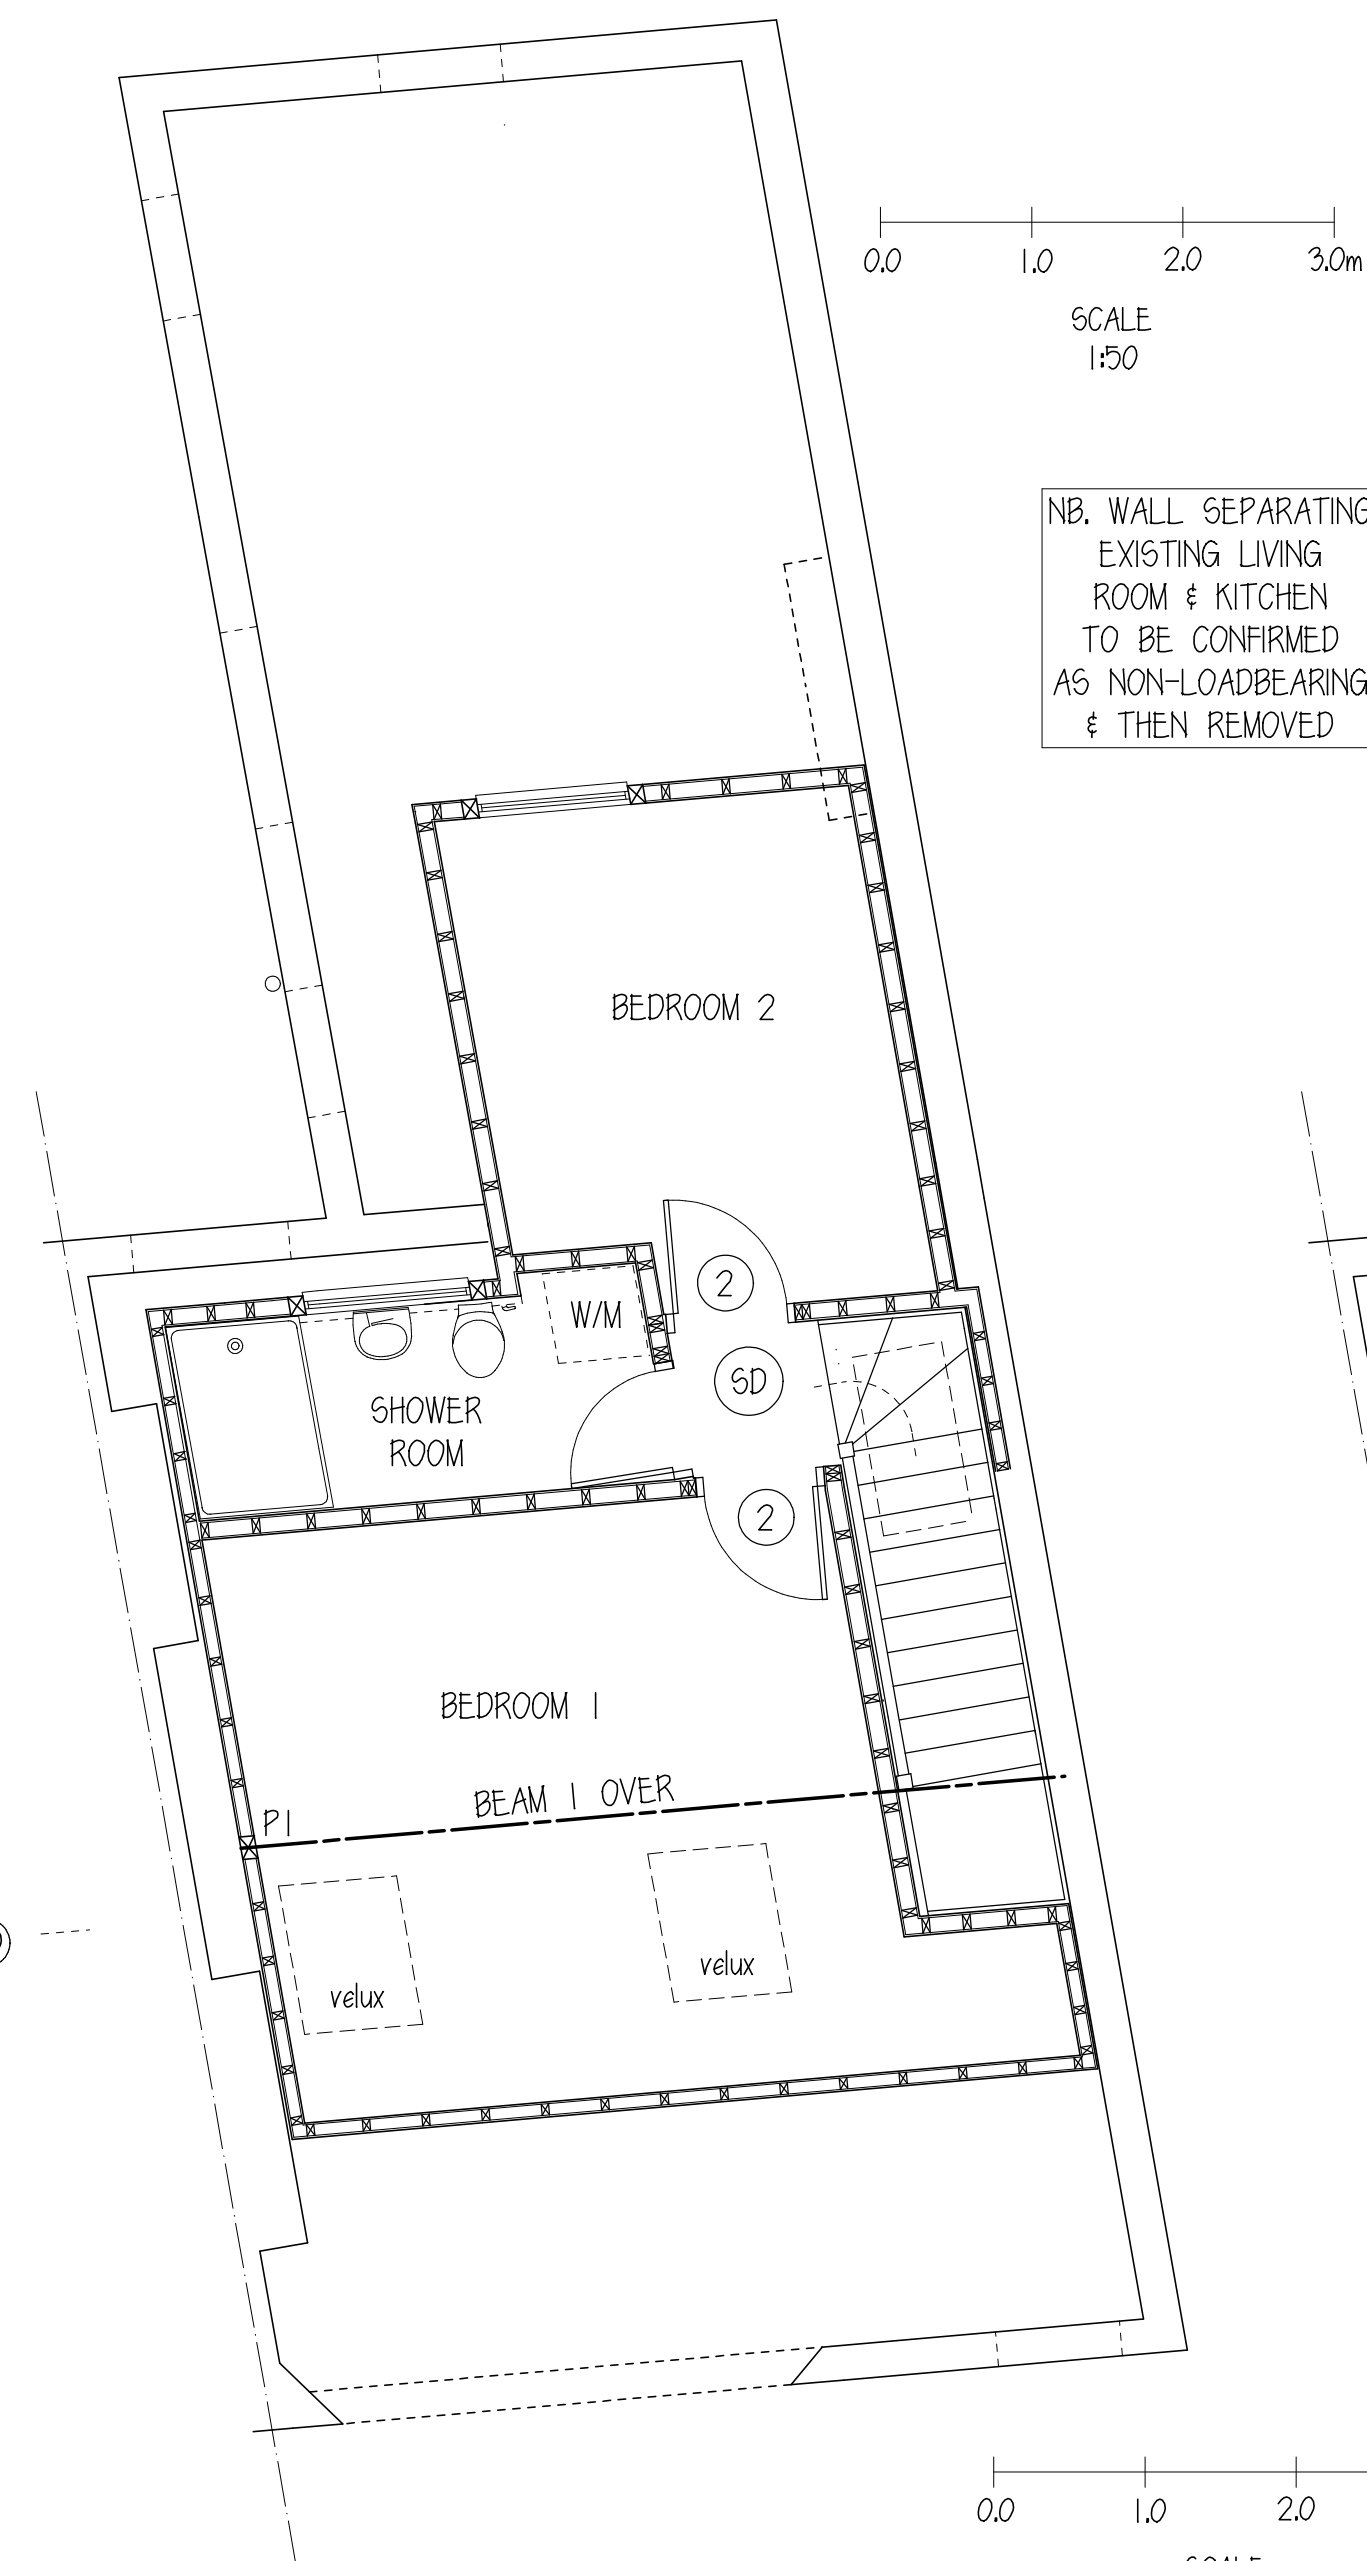

PROPOSED LOFT FLOOR LAYOUT

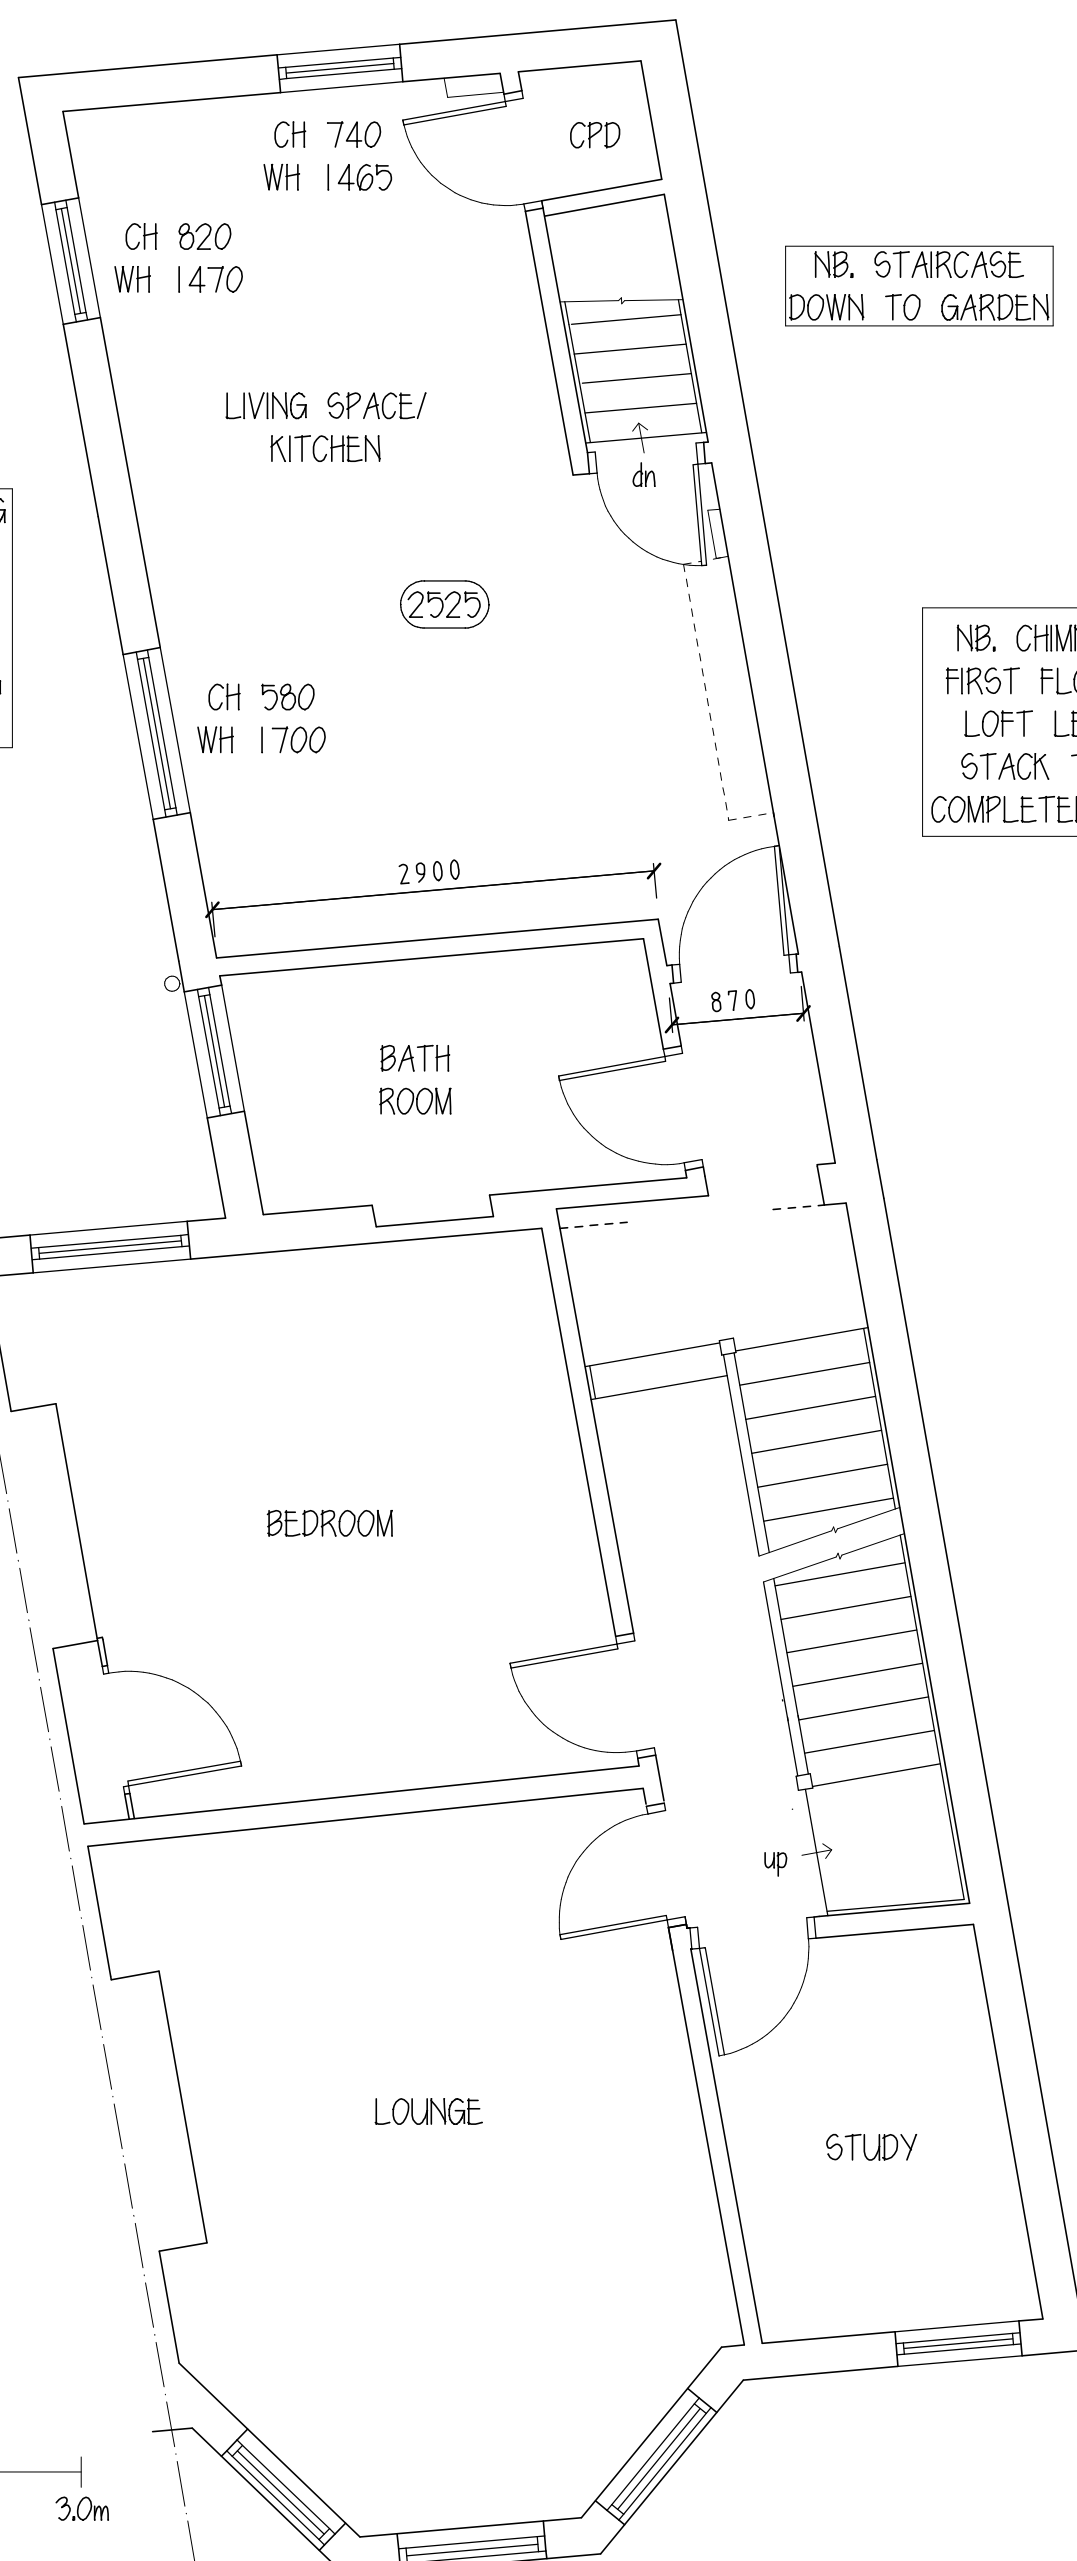


PROPOSED FIRST FLOOR LAYOUT

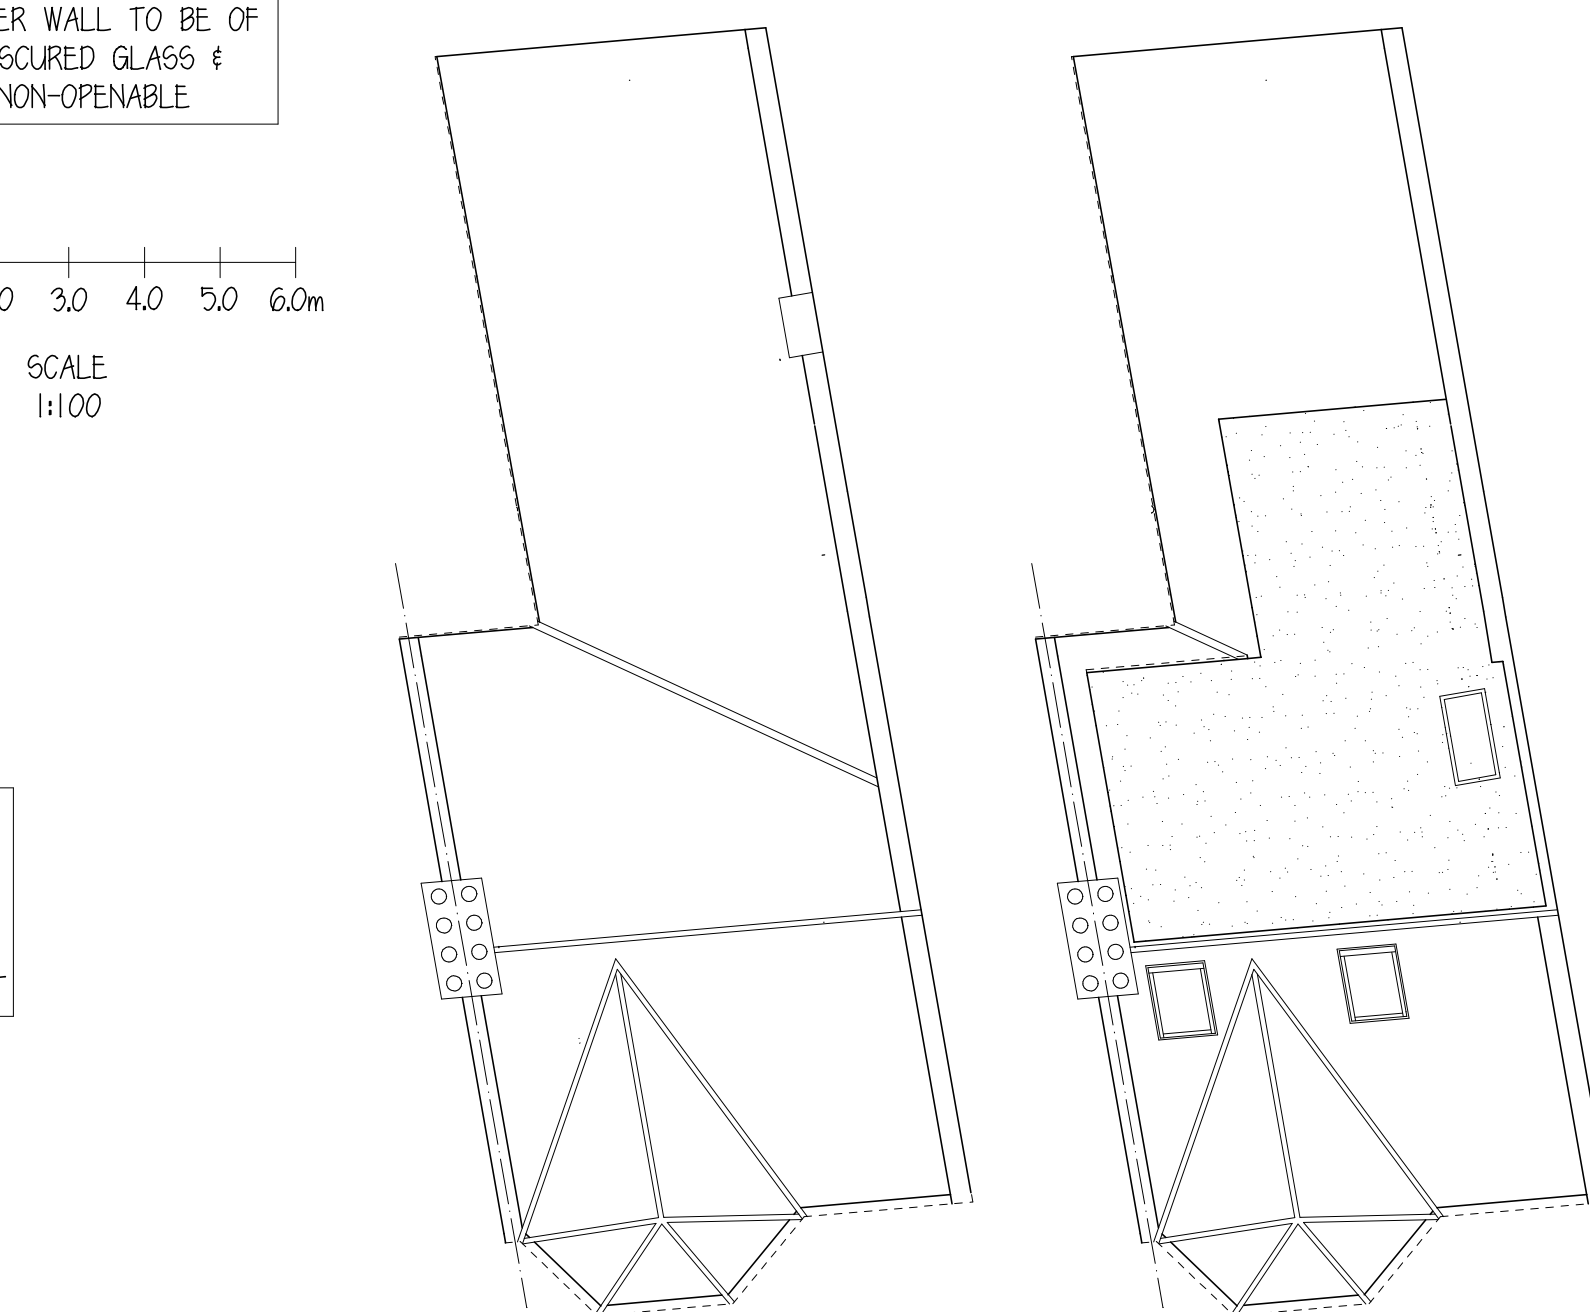


EXISTING ROOF PLAN


PROPOSED ROOF PLAN

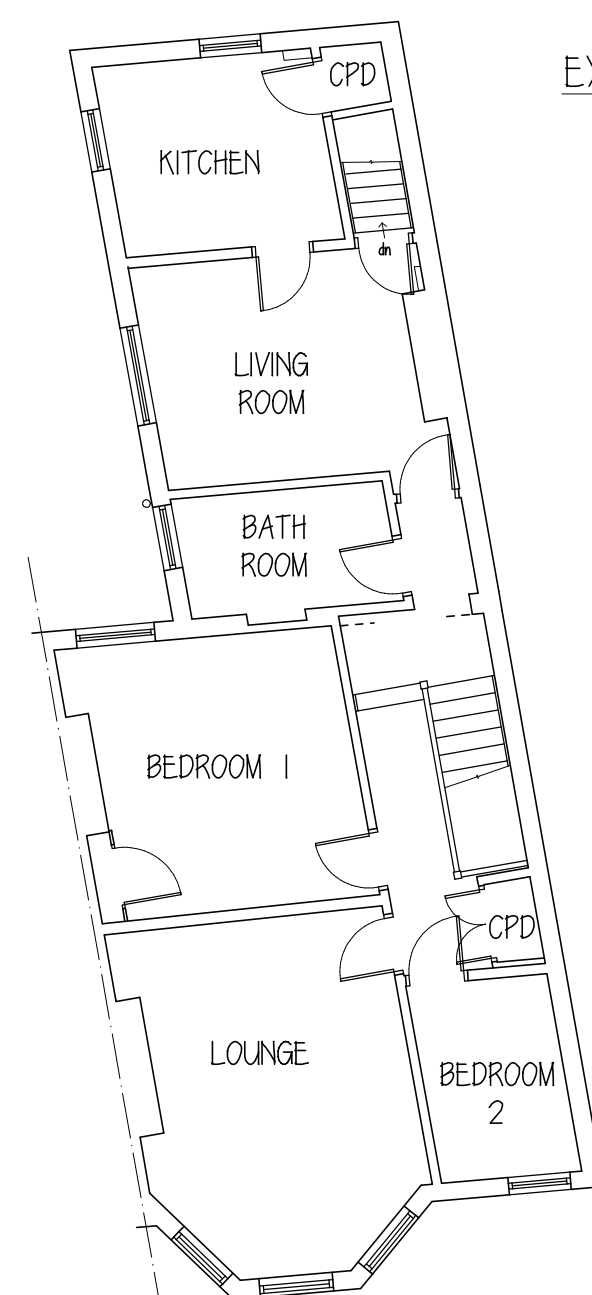


EXISTING FIRST FLOOR LAYOUT

 


SCALE
1:100

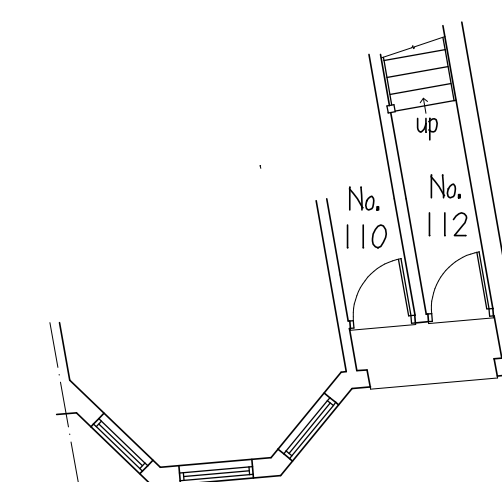

GROUND FLOOR LAYOUT (PART)

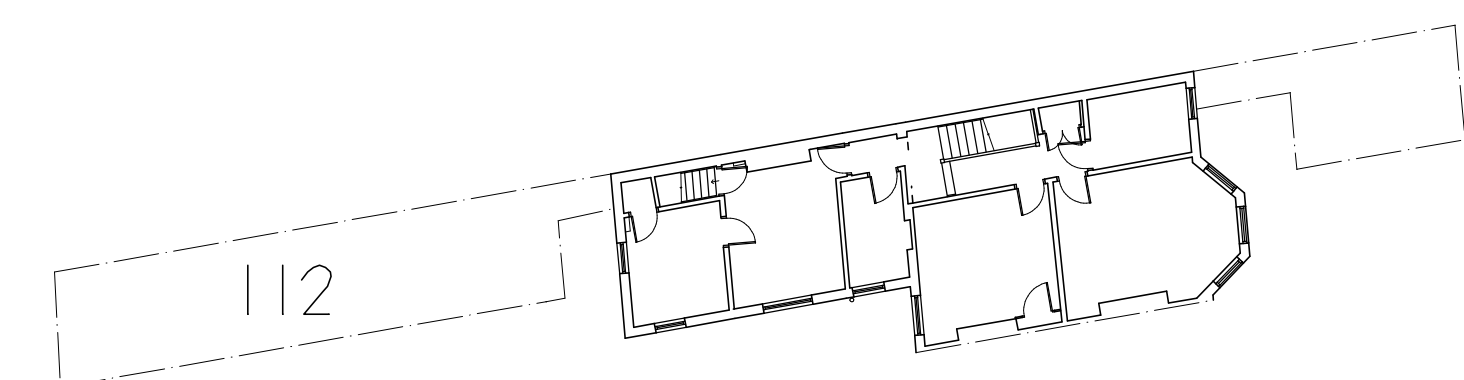

BLOCK PLAN 1:200

 

SCALE
1:200

SPECIFICATION/ NOTES

1. COPYRIGHT: Written consent must be obtained from Carter Surveying Associates for reproducing or copying this drawing in part or in whole.
2. PARTY WALL etc. ACT 1996: This work may be affected by the provisions of the Party Wall etc. Act 1996.
3. All work is to be carried out in compliance with the current bye-laws and regulations of the local authority.
4. All dimensions are to be checked on site by the contractor and works set out accordingly.
5. All works are to comply with the relevant British Standards and Code of Practice Specifications.

Amendments:

CARTER SURVEYING ASSOCIATES
07941 443968

SITE ADDRESS:

112 CRESCENT ROAD
LONDON
N22 7RZ

CLIENT:

MS A ROBERTS

PROJECT: LOFT CONVERSION
TO FLAT

DRAWING: PLANNING

SCALE: 1:50 1:100 1:200 @ A1

DATE: OCT 2022

DRAWN: CSA

DRAWING NO:

ROB 01P

REVISION:

A