
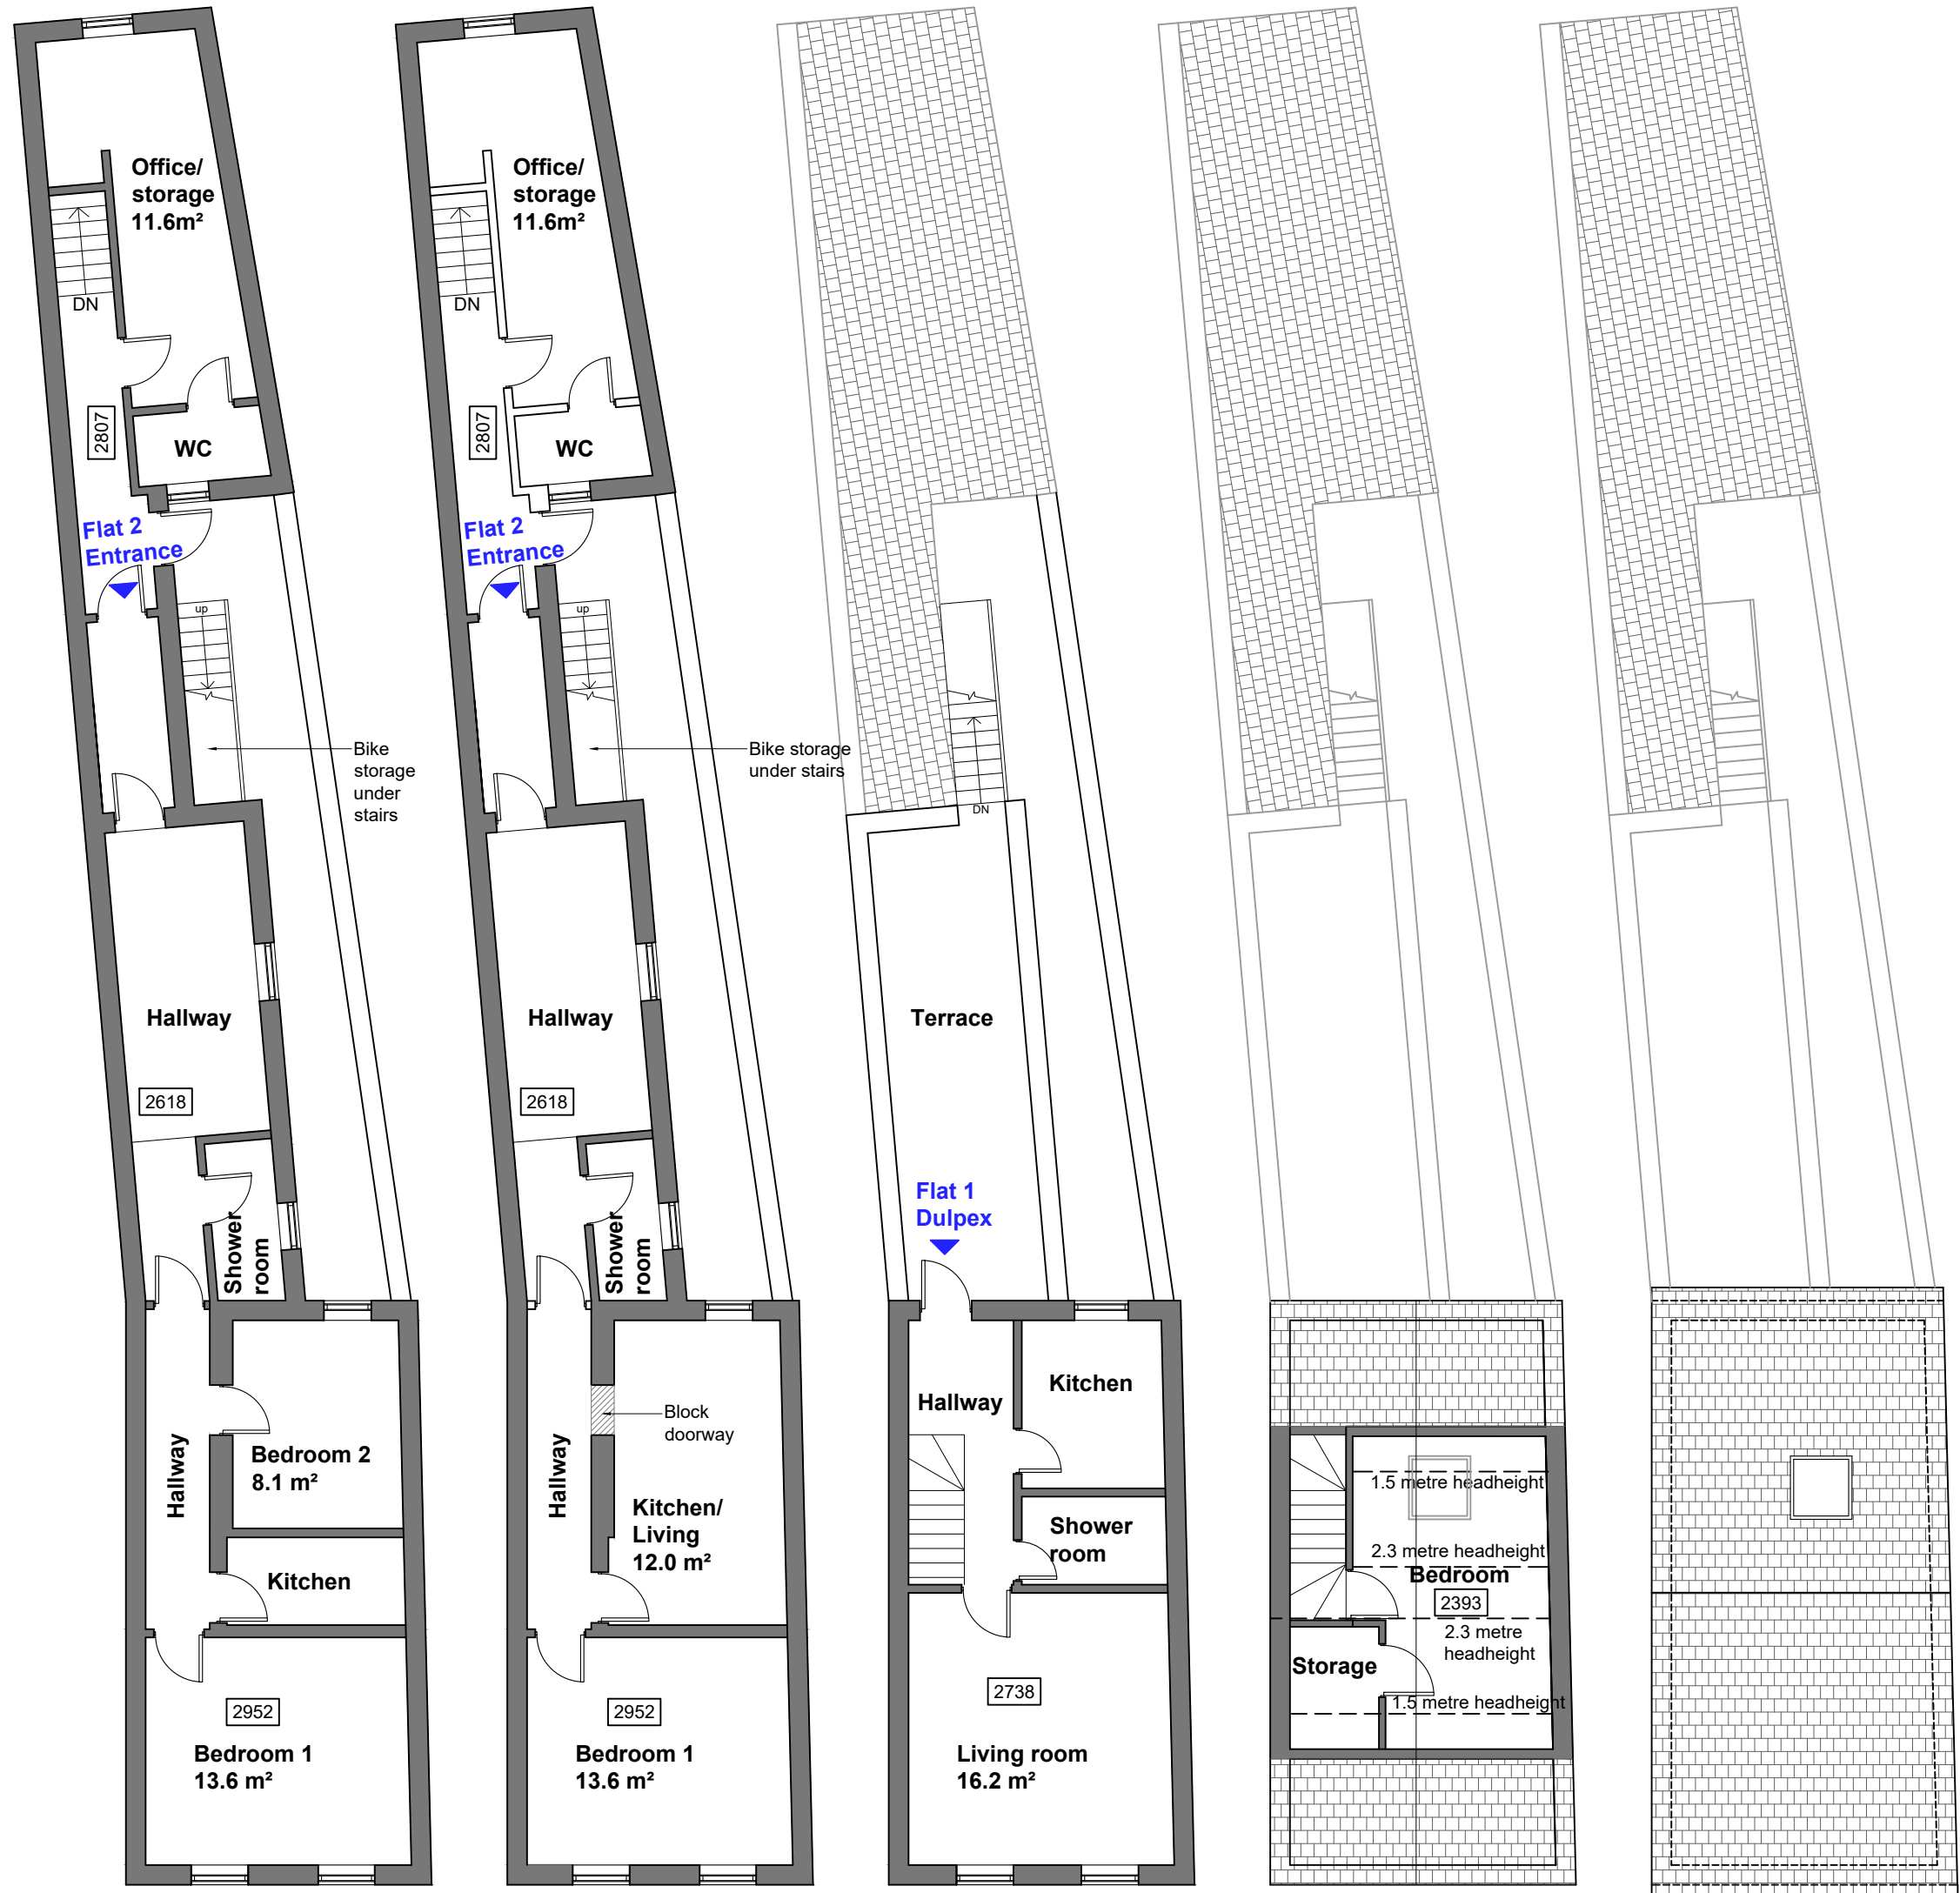


 


Existing First floor plan
GIA - 52.2 m²

Proposed First floor plan
GIA - 52.2 m²
1B2P

Second floor plan
GIA 32.7 m²

Third floor plan
GIA 4.9 m² (above 2 metres)
(Area between 2 metres and 1.5 metre
headheight = 7.4 m²
GIA 12.3 m²


Roof plan

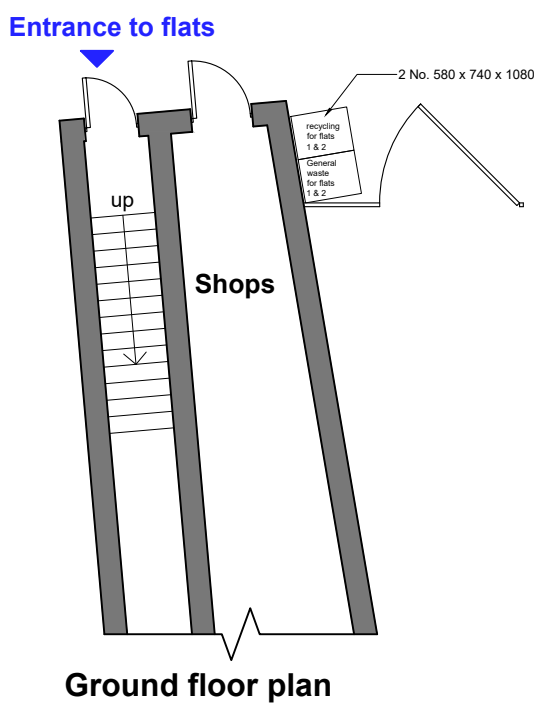


Ground floor plan

AREAS					
ROOM	EXITING AREA (m²)	WIDTH (m)	LONDON PLAN REQUIREMENTS AREA (m²)	LONDON PLAN REQUIREMENTS LENGTH (m)	REQUIREMENTS MET
FLAT 1 - 52.2 m² (1B2P) - London plan requirement 50 m²					
Bedroom 1	13.6	3.5	11.5	2.8	YES
Storage	11.6	-	2.0	-	YES
FLAT 2 - 45 m² (1B1P) - London plan requirement 37 m² (Duplex 45m²)					
Bedroom 1	(12.3 x 0.75) = 9.2m²	4.0	7.5	2.8	YES
Storage	1.25m²	-	1.0	-	YES



Crown Copyright and database rights
2022 OS Licence no. AC0000849896

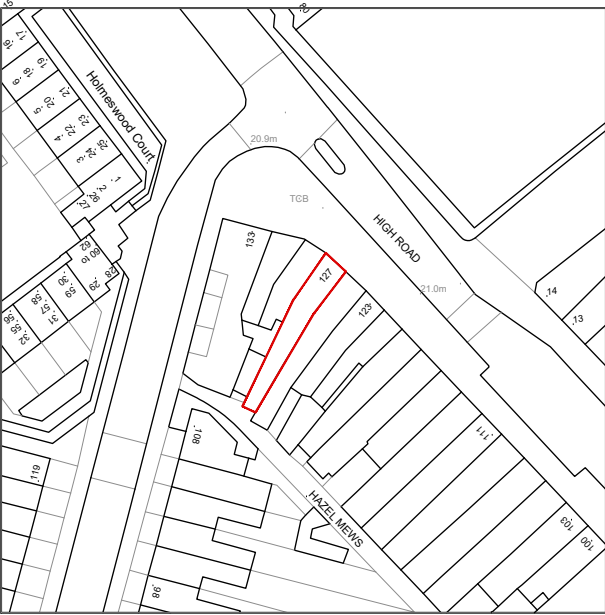


Location Plan
Scale 1:1250

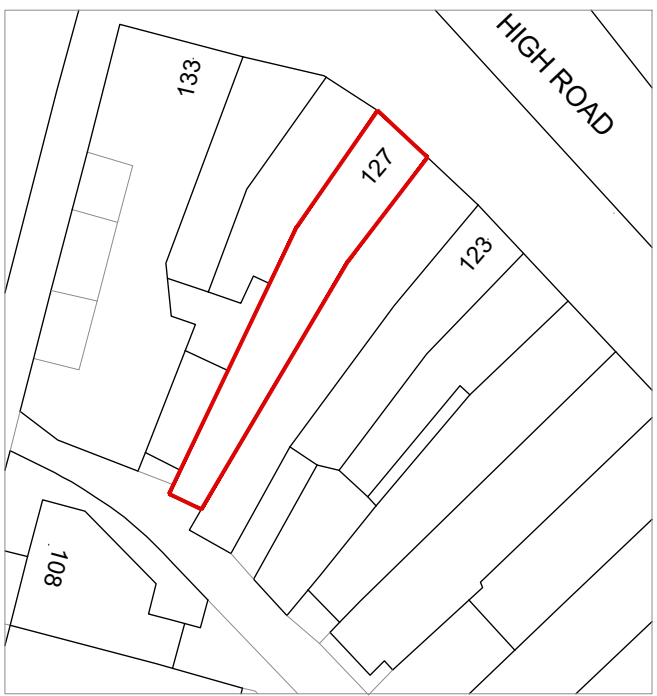


Site Plan
Scale 1:500

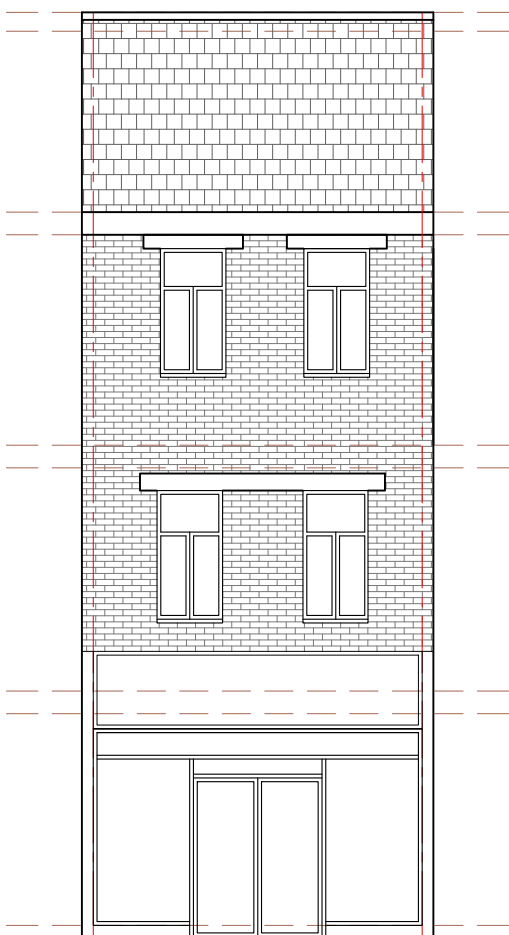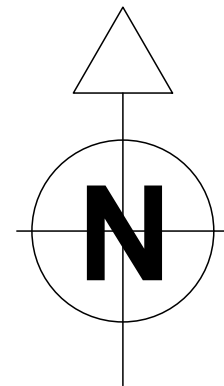


Front elevation

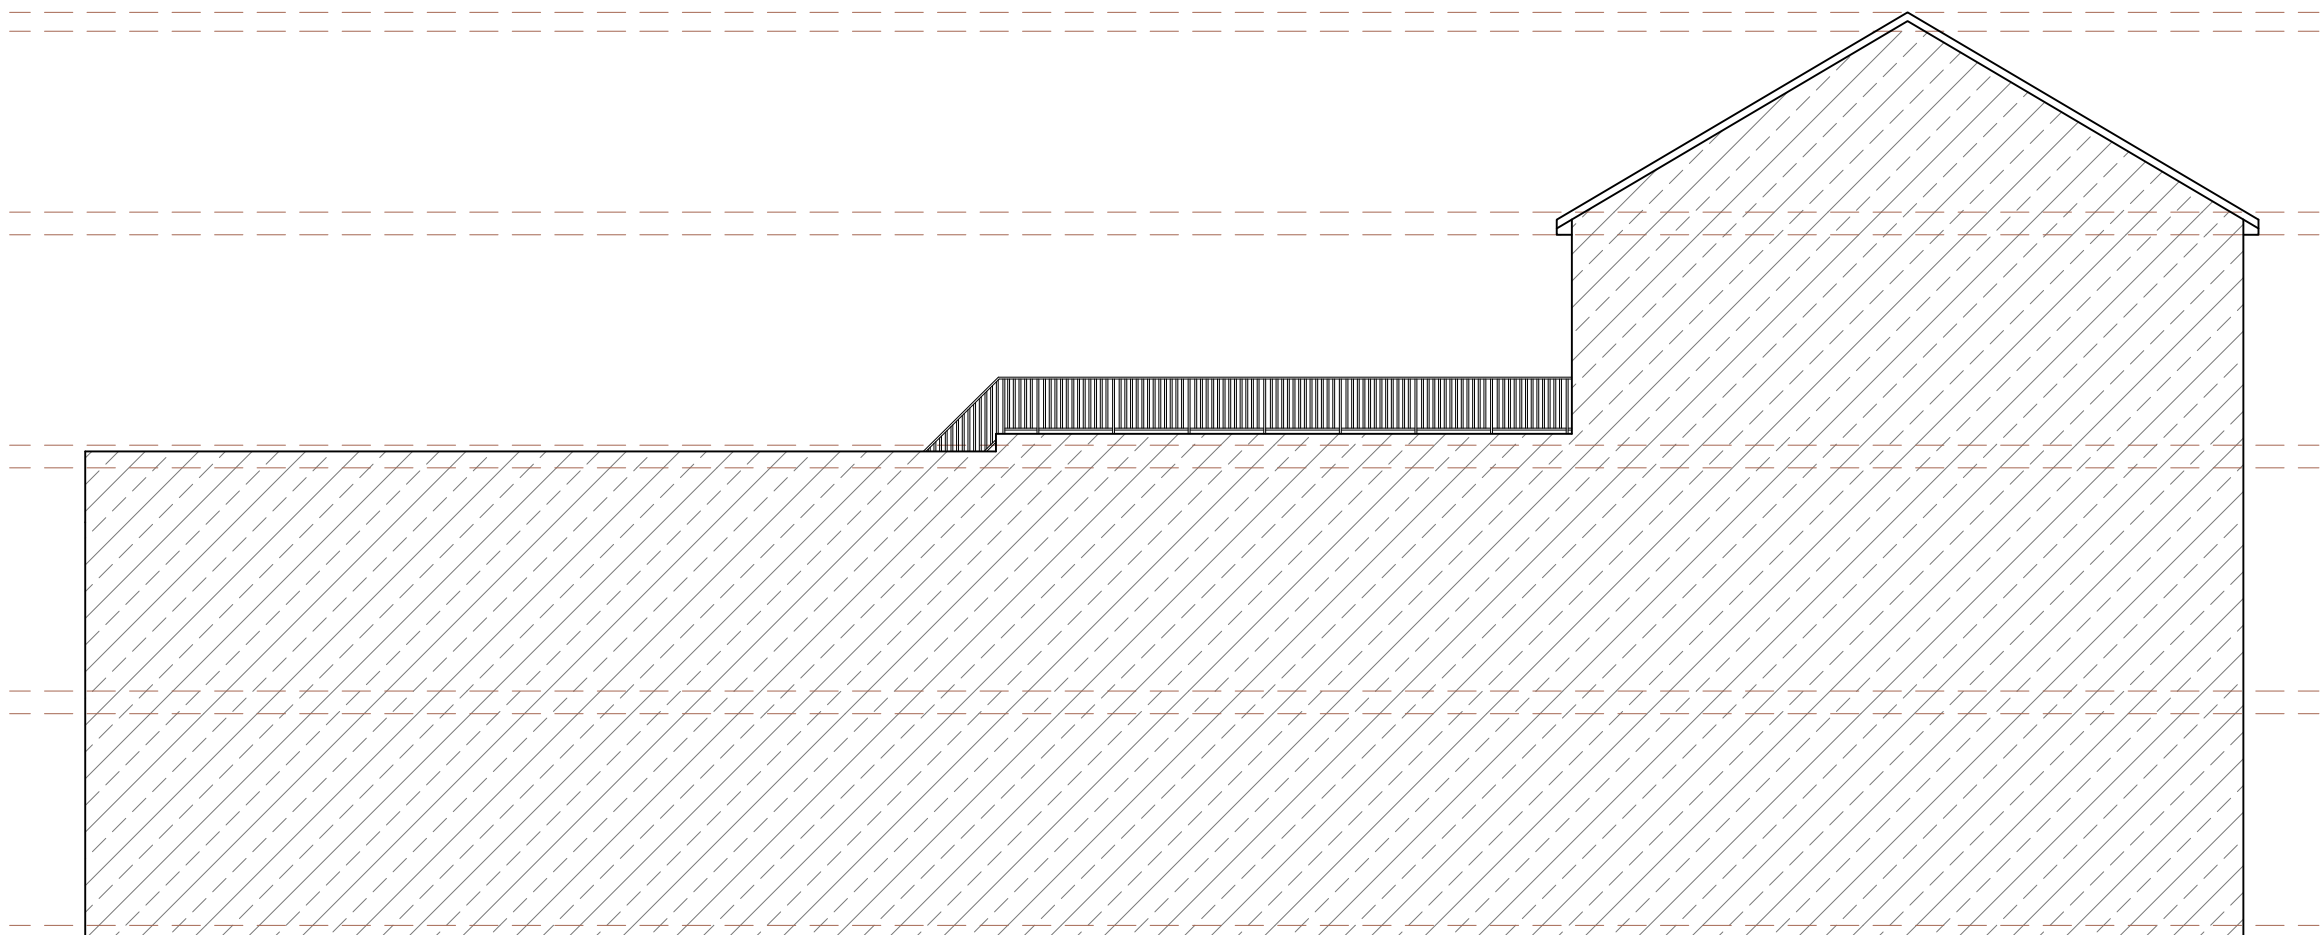



Side elevation

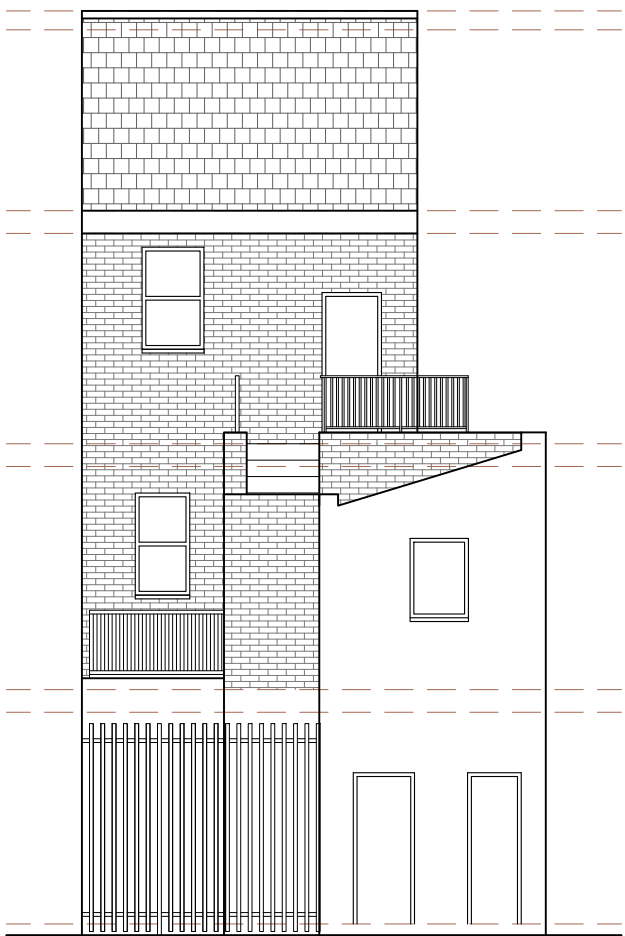

Rear elevation

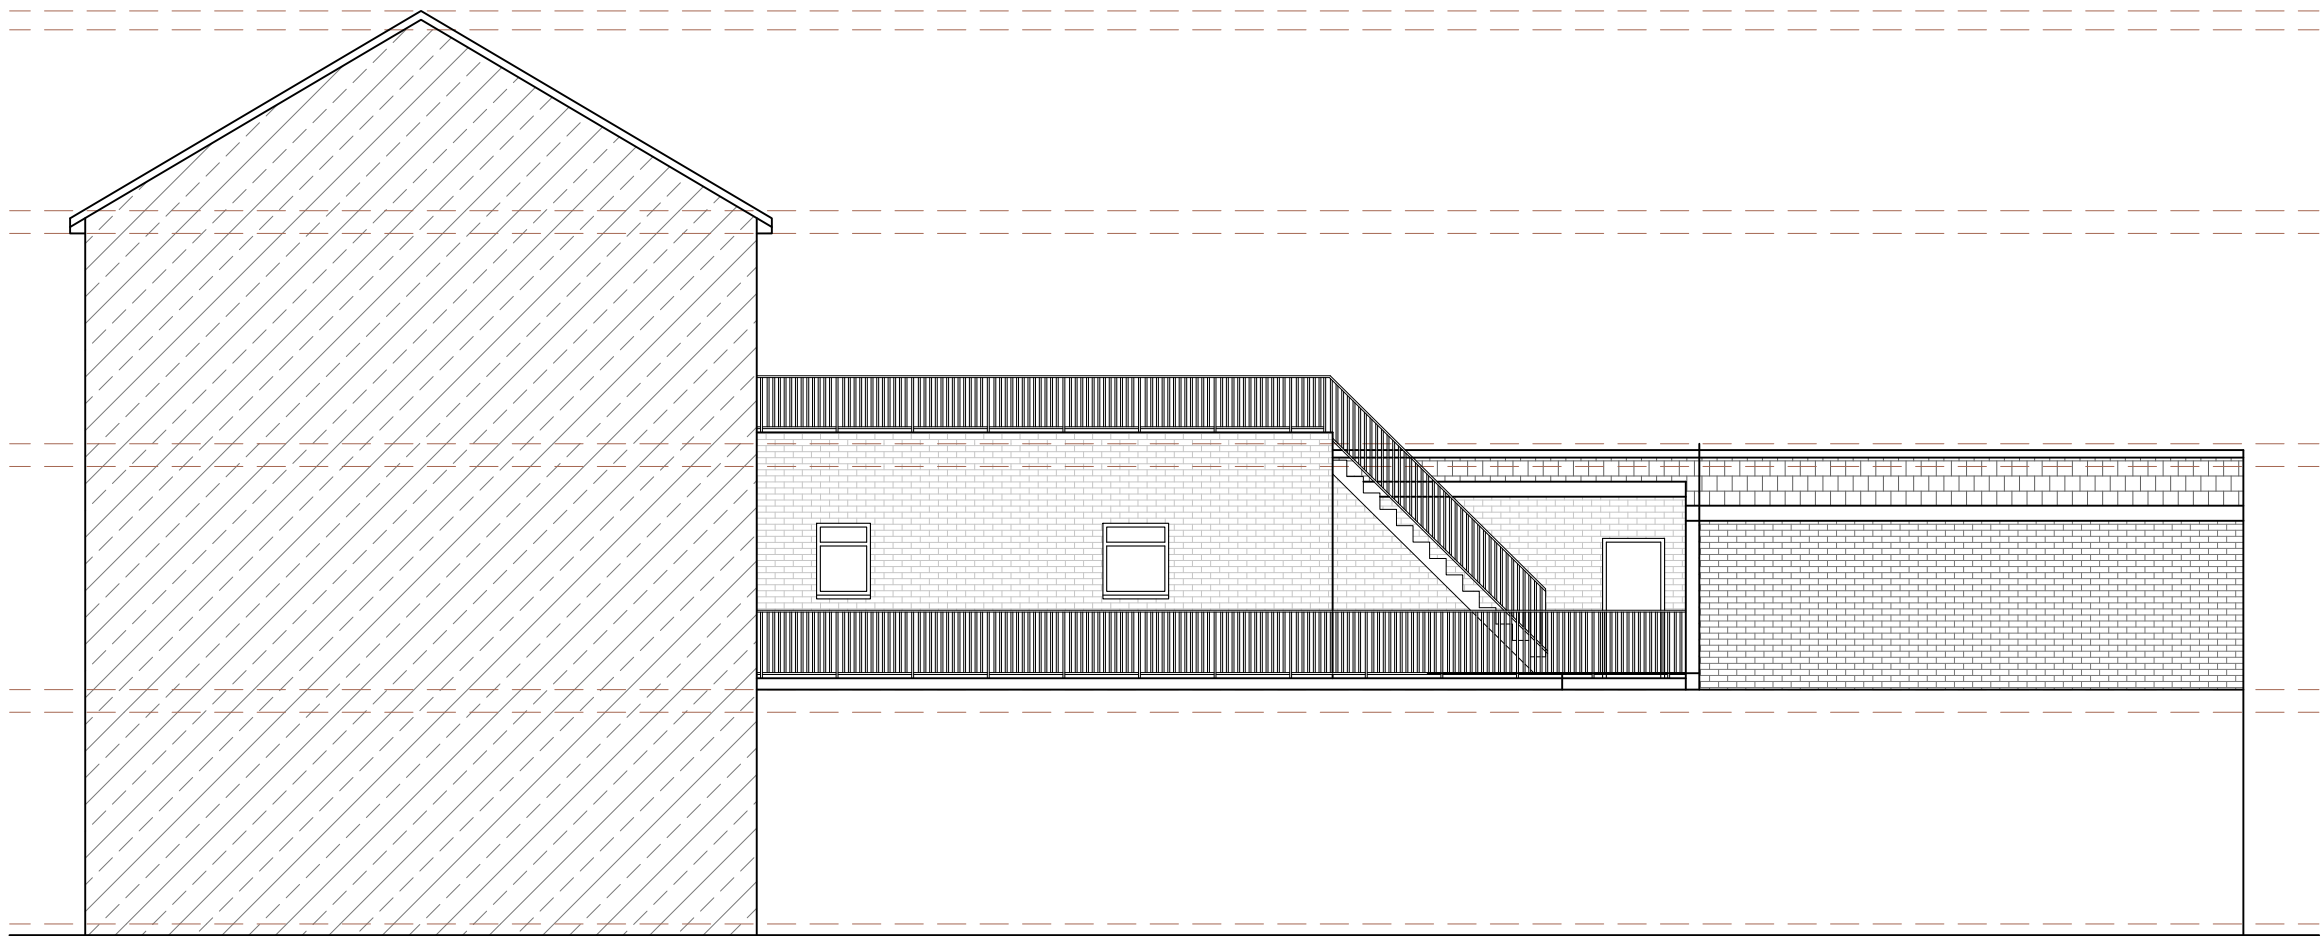

Side elevation

  



LANDMARK GROUP

THE PILLARS
SLADE OAK LANE,
GERRARDS CROSS
BUCKINGHAMSHIRE, SL9 0QE

TEL : 01895 832 560
FAX : 01895 832 360
EMAIL: INFO@LANDMARK-GROUP.CO.UK



CIOB
THE CHARTERED INSTITUTE OF BUILDING



RTPI
Chartered Town Planner

IN PARTNERSHIP WITH



LABC

CLIENT / JOB ADDRESS:
127 High Road, Wood Green,
Tottenham, London, N22 6BB

SUBMISSION / REF
PLANNING APPLICATION

DRAWING TITLE / DESCRIPTION
RETROSPECTIVE APPLICATION FOR
2 FLATS

DRAWING TITLE
PLANS AND
ELEVATIONS
DRAWING No.
127/HR/PL/100

SCALE : 1:100 ON A1
DRAWN BY : DV
DATE : 30/06/2022
CHECKED BY : MS

REVISION	DESCRIPTION	DRAWN BY	DATE

ALL MEASUREMENTS TO BE CHECKED ON SITE - ANY DISCREPANCIES TO BE REPORTED TO LANDMARK ARCHITECTURE AND PLANNING LTD, LANDMARK GROUP OR ANY OF THEIR AFFILIATED COMPANIES. PARTY WALL (ETC) ACT 1996 TO BE AGREED WITH ADJOINING NEIGHBOURS PRIOR TO ALL WORK TO THE SATISFACTION OF LOCAL AUTHORITY INSPECTOR. NO DEVIATION FROM THESE DRAWING WHAT SO EVER UNLESS AGREED IN WRITING WITH LANDMARK ARCHITECTURE AND PLANNING, LANDMARK GROUP OR ANY OF THEIR AFFILIATED COMPANIES.

NEITHER LANDMARK ARCHITECTURE AND PLANNING LTD NOR LANDMARK GROUP OR ANY OF THEIR AFFILIATED COMPANIES ACCEPT ANY RESPONSIBILITY OF LIABILITY, IN RELATION TO ANY MATTER CONNECTED WITH COMMUNITY INFRASTRUCTURE LEVY (CIL). CLIENTS ARE ADVISED TO SEEK INDEPENDENT SPECIALIST ADVICE IN RELATION TO ALL CIL MATTERS. LANDMARK ARCHITECTURE AND PLANNING LTD, LANDMARK GROUP OR ANY OF THEIR AFFILIATED COMPANIES ARE NOT RESPONSIBLE FOR THE SERVICE OF ANY CIL FORMS OR CIL ADVICE. THIS IS THE APPLICANT'S DIRECT RESPONSIBILITY. NO WORK ON SITE SHOULD COMMENCE, INCLUDING DEMOLITION OR SITE SET UP, UNTIL ALL CIL NOTICES HAVE BEEN SERVED AND THE COUNCIL HAVE CONFIRMED IN WRITING THAT ALL CIL MATTERS HAVE BEEN DEALT WITH CORRECTLY AND IT IS PERMISSIBLE TO START ON SITE. FAILURE TO SERVE CIL NOTICES, DISCHARGE CONDITIONS OR FAILURE TO BUILD IN ACCORDANCE WITH THE APPROVED PLANS CAN RESULT IN THE LOSS OF CIL EXEMPTIONS. IF A SCHEME IS SUBJECT TO AN EXEMPTION PARTICULAR CARE SHOULD BE TAKEN TO MEET THE TERMS OF THE EXEMPTION. CLIENTS ARE STRONGLY ADVISED TO SEEK SPECIALIST CIL ADVICE IN RELATION TO ALL PROPOSALS.

THAMES WATER (OR OTHER LOCAL WATER PROVIDER) BUILD OVER AGREEMENTS MAY BE REQUIRED. THIS IS SUBJECT TO A DRAINAGE INSPECTION AND MAY REQUIRE AN ADDITIONAL FEE, WHICH WILL BE PAYABLE TO THE WATER PROVIDER AND LANDMARK ARCHITECTURE AND PLANNING LTD, LANDMARK GROUP OR AFFILIATED COMPANY.

ALL OUTTERS, FOUNDATIONS AND DOWNPIPES TO REMAIN WITHIN THE BOUNDARY LINES OF THE SUBJECT PROPERTY ALL PLANS ARE SUBJECT TO FULL PLANS APPROVAL BY BUILDING CONTROL, NOT BUILDING NOTICE.

DRAFT DRAWINGS
NOTE: DRAWINGS AND CALCULATIONS TO BE APPROVED BY LOCAL AUTHORITY OR APPROVED BUILDING CONTROL INSPECTOR BEFORE WORK COMMENCES.