



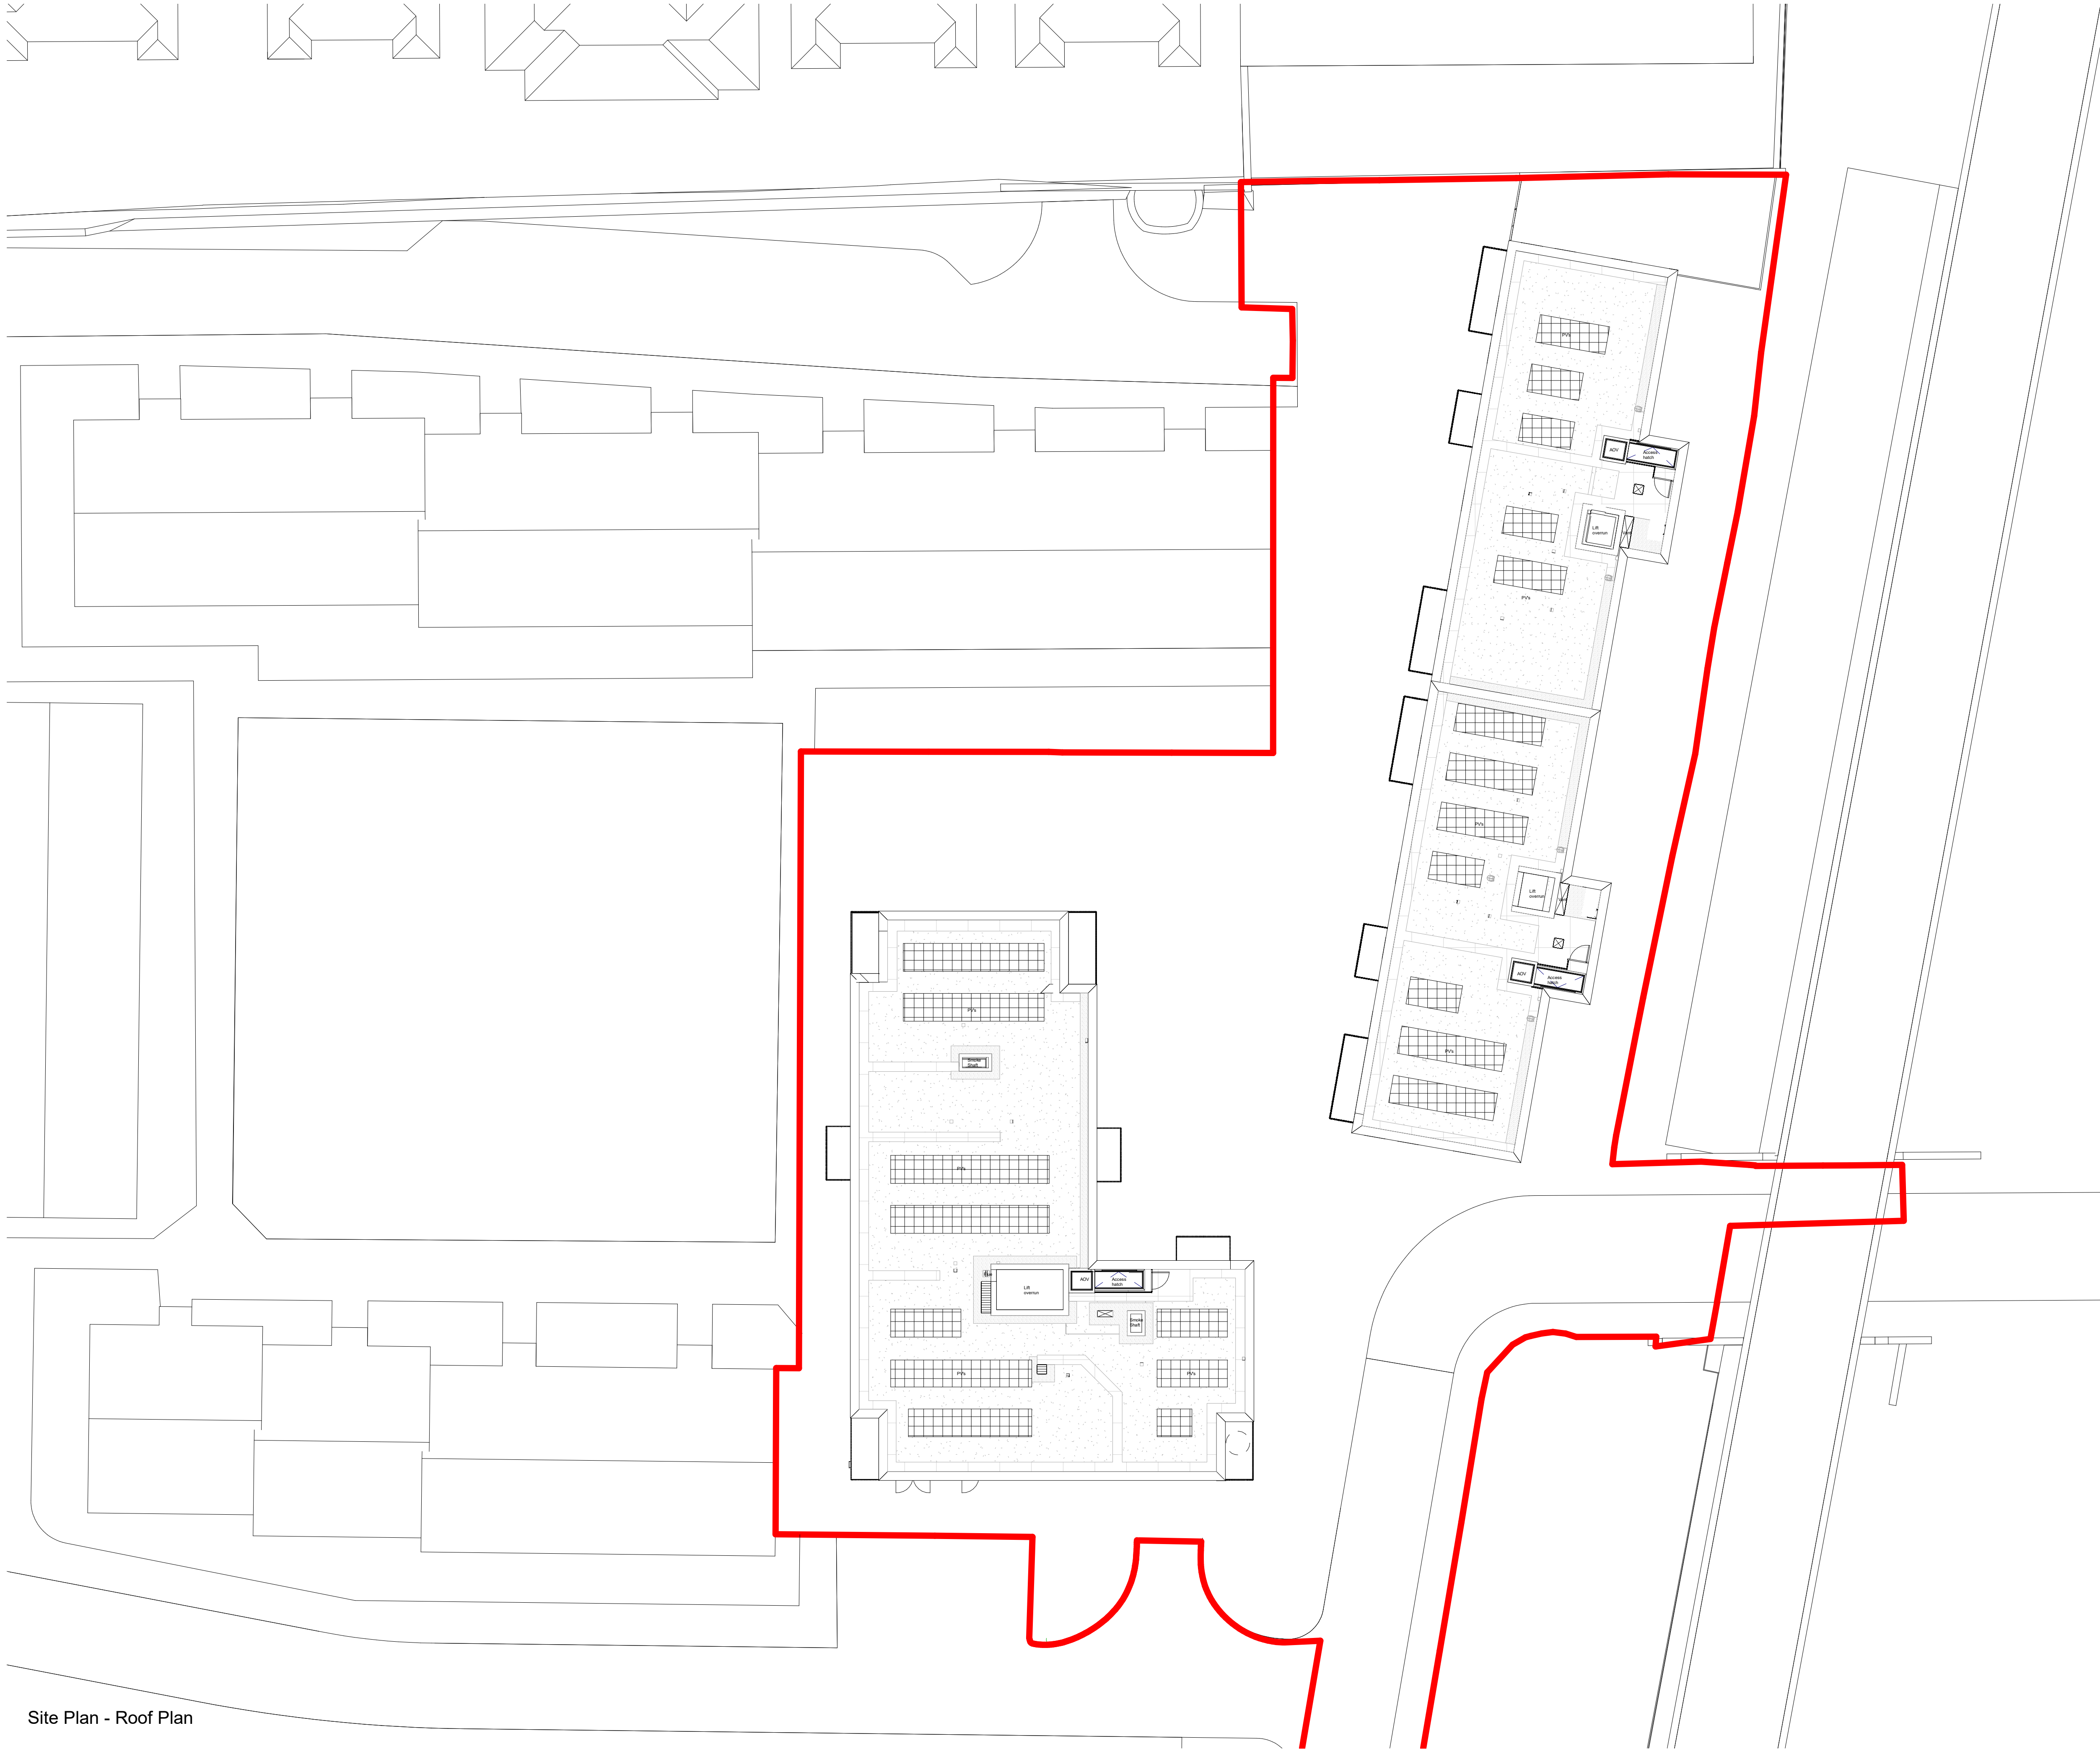


Site Plan - Roof Plan

NOTES
Do not scale from this drawing. To be read in conjunction with all relevant Architects', Services and Structural Engineer' information. Architect to be immediately notified of discrepancies.

DISCLAIMER:
THIS DRAWING IS COPYRIGHT OF PTE ARCHITECTS. REPRODUCTION AND ELECTRONIC DISSEMINATION MAY RESULT IN DISTORTION AND RESIZING OF DRAWING CONTENT.
PTE TAKES NO RESPONSIBILITY FOR MEASUREMENTS OR SCALING TAKEN FROM ANY OTHER DRAWING THAN THE ORIGINAL HARDCOPY ISSUED BY PTE AND NO RELIANCE MAY BE PLACED ON SUCH DIMENSIONS.
THIS DRAWING MUST BE READ IN CONJUNCTION WITH ALL OTHER RELEVANT DRAWINGS AND SPECIFICATIONS FROM THE ARCHITECT AND OTHER CONSULTANTS.

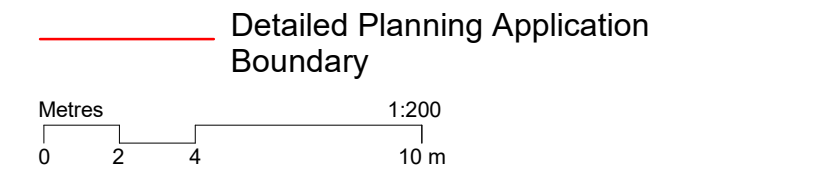

P11	NMA Final Submission Version 3	05.10.2022	AT
P10	NMA Final Submission Version 2	04.10.2022	AT
P09	NMA Final Submission	03.10.2022	AT
P08	NMA Draft Submission with Updated Landscape Plan	30.08.2022	AT
P07	NMA Draft Submission	22.08.2022	AT
P06	Planning Submission - Third Draft	11.10.2021	AT
P05	Landscape Update Issue	04.10.2021	NPW
P04	Planning Submission - Second Draft	23.09.2021	AT
P03	Draft Planning Submission	01.09.2021	AT
C01	Stage 02 Submission	18.08.2021	AT
P02	Draft Stage 02 Submission	13.08.2021	AT
P01	Draft Stage 02 Submission	06.08.2021	NPW
REV	DESCRIPTION	DATE	BY

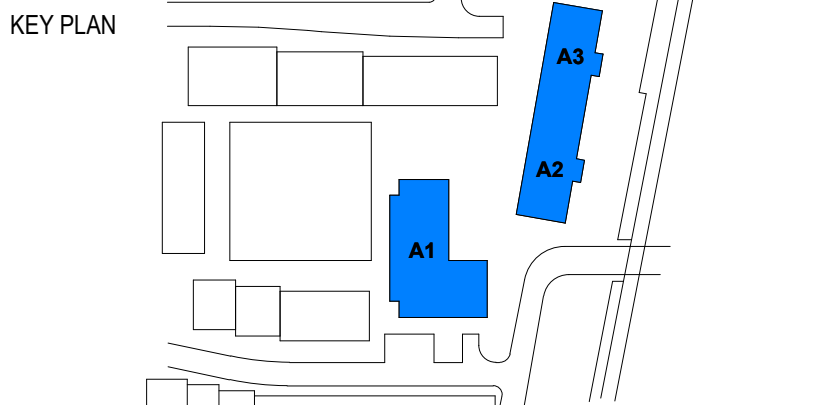

STRUCTURAL ENGINEER

PROJECT
HIGH ROAD WEST - PLOT A
Whitehall Mews



DRAWING TITLE
Plot A - Site Plan - Roof Plan

SCALE AT A1 1 : 200	DATE: 11.10.2021	JOB NUMBER: 21-011	
SCALE AT A3 N/A	DRAWN BY: NPW	CHECKED BY: AT	APPROVED BY: AT
DRAWING NUMBER HRWPA-PTE-AX-ZZ-D-A-011001			REV P11
STATUS CODE: S4	STATUS DESCRIPTION: Suitable for Review & Authorization		