




Building A2/A3 - West Elevation (A)

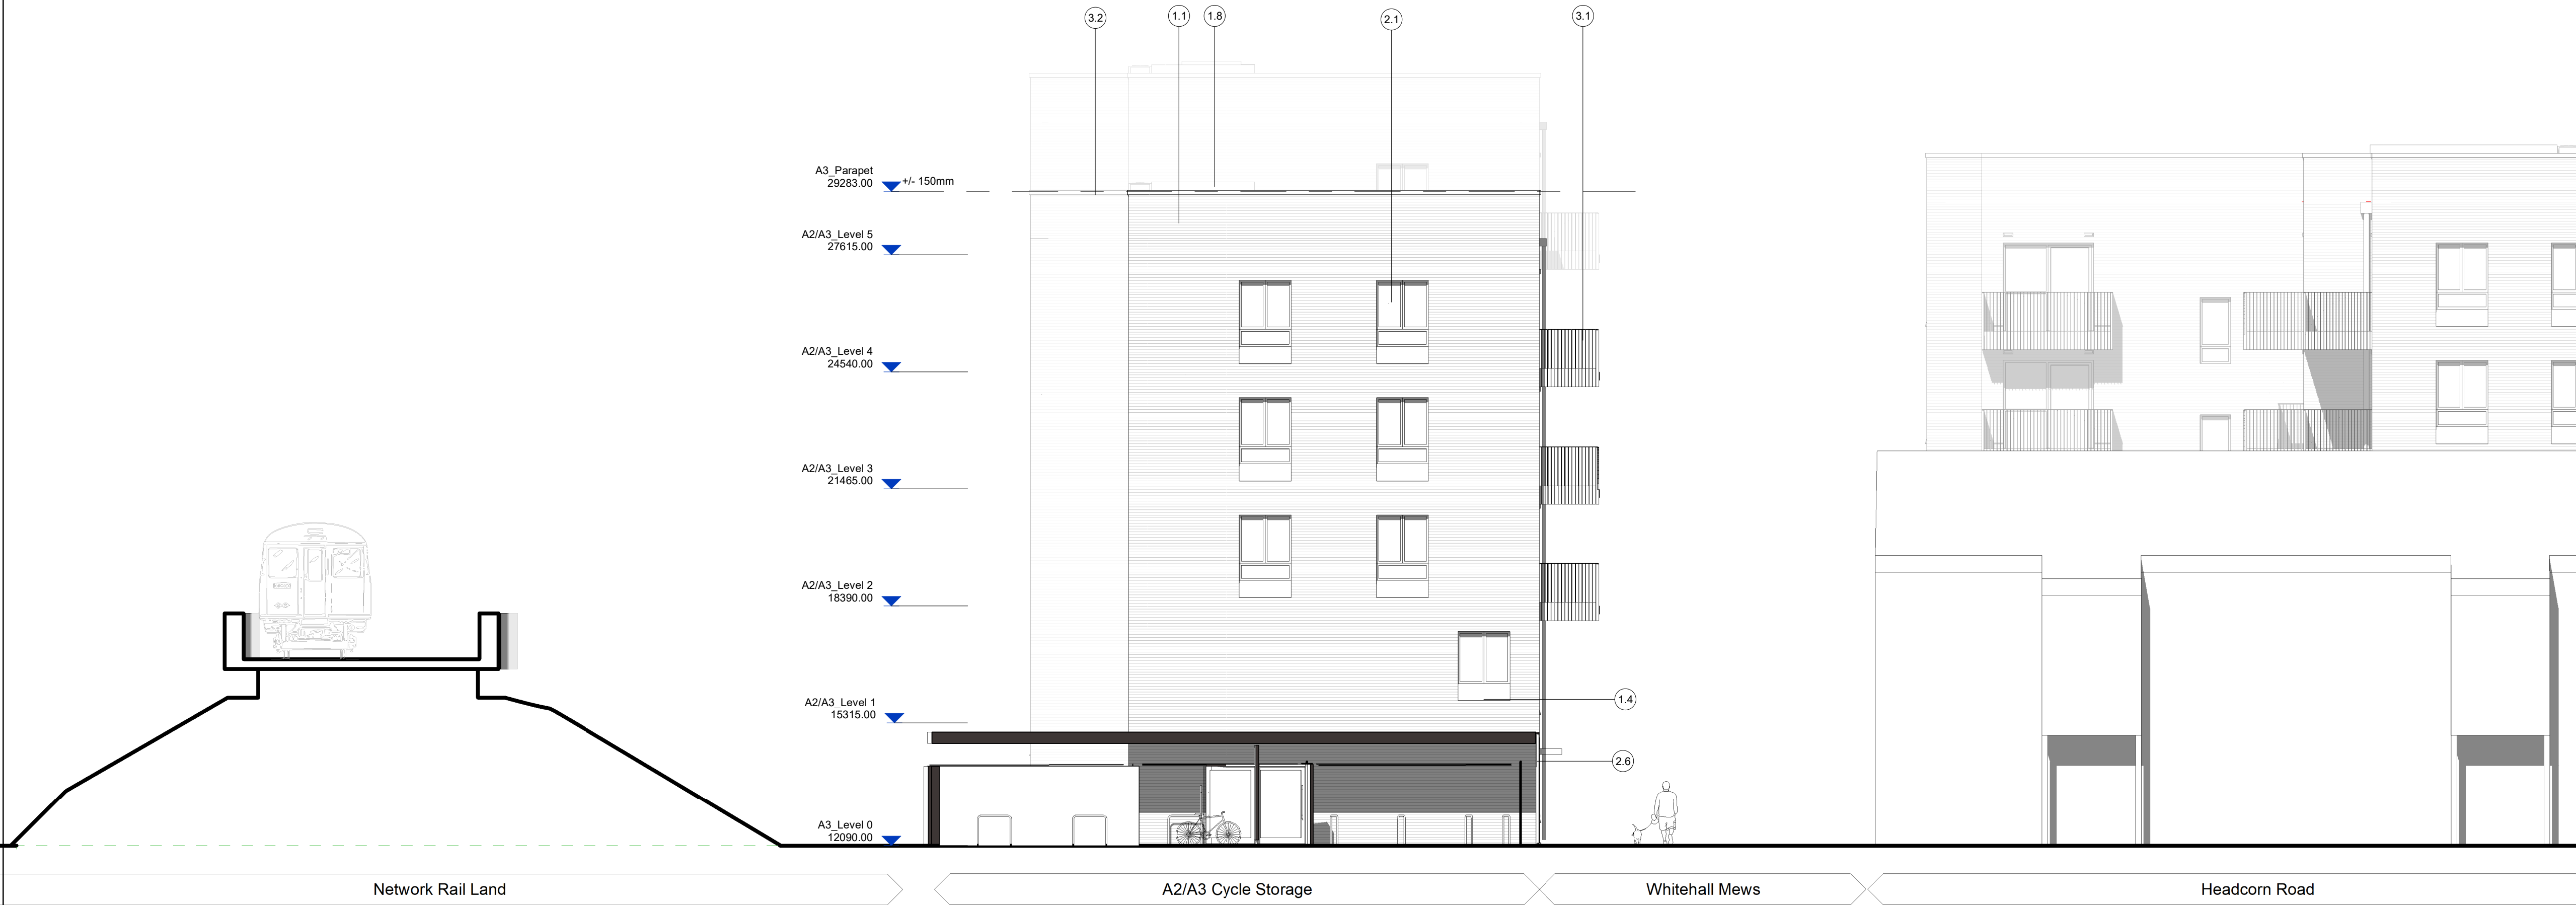

Building A3 - North Elevation (B)

NOTES

Do not scale from this drawing. To be read in conjunction with all relevant Architects', Services and Structural Engineer' information. Architect to be immediately notified of discrepancies.

DISCLAIMER:

THIS DRAWING IS COPYRIGHT OF PTE ARCHITECTS. REPRODUCTION AND ELECTRONIC DISSEMINATION MAY RESULT IN DISTORTION AND RESIZING OF DRAWING CONTENT.

PTE TAKES NO RESPONSIBILITY FOR MEASUREMENTS OR SCALING TAKEN FROM ANY OTHER DRAWING THAN THE ORIGINAL HARDCOPY ISSUED BY PTE AND NO RELIANCE MAY BE PLACED ON SUCH DIMENSIONS.

THIS DRAWING MUST BE READ IN CONJUNCTION WITH ALL OTHER RELEVANT DRAWINGS AND SPECIFICATIONS FROM THE ARCHITECT AND OTHER CONSULTANTS.

Material Key

Bricks and cladding

1.1 Brick palette 1: Red facing brick with red recessed mortar in stretcher bond.

1.2 Brick palette 2: Red multi-stock with natural recessed mortar in stretcher bond.

1.3 Concrete or similar cladding, colour to be agreed.

1.4 450mm high concrete chamfered cill, colour to be agreed.

1.5 Glazed brick in stretcher bond, colour to be agreed.

1.6 Signage within entrance surround.

1.7 Permeable herringbone clay pavers.

1.8 Lift overrun

Windows and Doors

2.1 Composite windows and doors: 235mm check reveal with metal cill to full width of opening. All external elements to be PPC finish, colour to be agreed.

2.3 External front entrances to individual homes: 235mm check reveal solid timber door set. Door and matching side light to finish, colour to be agreed.

2.4 Communal entrances: Curtain wall glazing system. PPC finish, colour to be agreed.

2.5 Cycle, refuse and plant store doors: metal frame with vertical metal flats at 45 degree angle. PPC finish, colour to be agreed.

2.6 External cycle store enclosure: metal frame with vertical metal flats at 45 degree angle to sit proud of roof profile. PPC finish, colour to be agreed.

Metawork / Plastic

3.1 Railing: Vertical metal flats. At projecting balconies, vertical metal flats to sit in front of slab fascia.


3.2 Metal coping to buildings: PPC metal finish, colour to be agreed.

3.3 Rainwater goods: PPC metal finish, colour to be agreed.

3.4 Private entrance canopy: PPC metal finish, colour to be agreed.

3.5 Handrail to terrace: Vertical metal flats to sit in front of slab fascia. PPC finish, colour to be agreed.

Metres </	
--	--

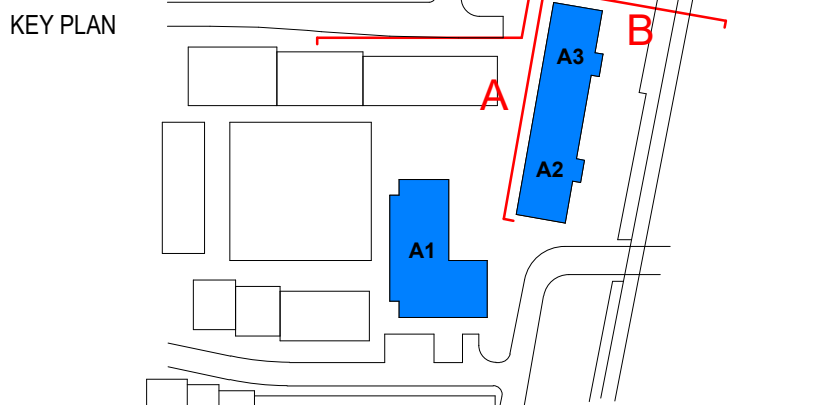

LEAD DESIGNER

Pollard Thomas Edwards

Diespeker Wharf
38 Graham Street
London N1 8JX
T +44 (0)20 7336 7777
forename.surname@ptea.co.uk

PROJECT

HIGH ROAD WEST - PLOT A

Whitehall Mews

lendlease

DRAWING TITLE

Plot A - Building A2 - A3 - Elevations - West and North

SCALE AT A1 1 : 100	DATE: 11.10.2021	JOB NUMBER: 21-011	
SCALE AT A3 N/A	DRAWN BY: NPW	CHECKED BY: AT	APPROVED BY: AT

DRAWING NUMBER	REV
HRWPA-PTE-A2-ZZ-D-A-024004	P09

STATUS CODE:	STATUS DESCRIPTION:
S4	Suitable for Review & Authorization