




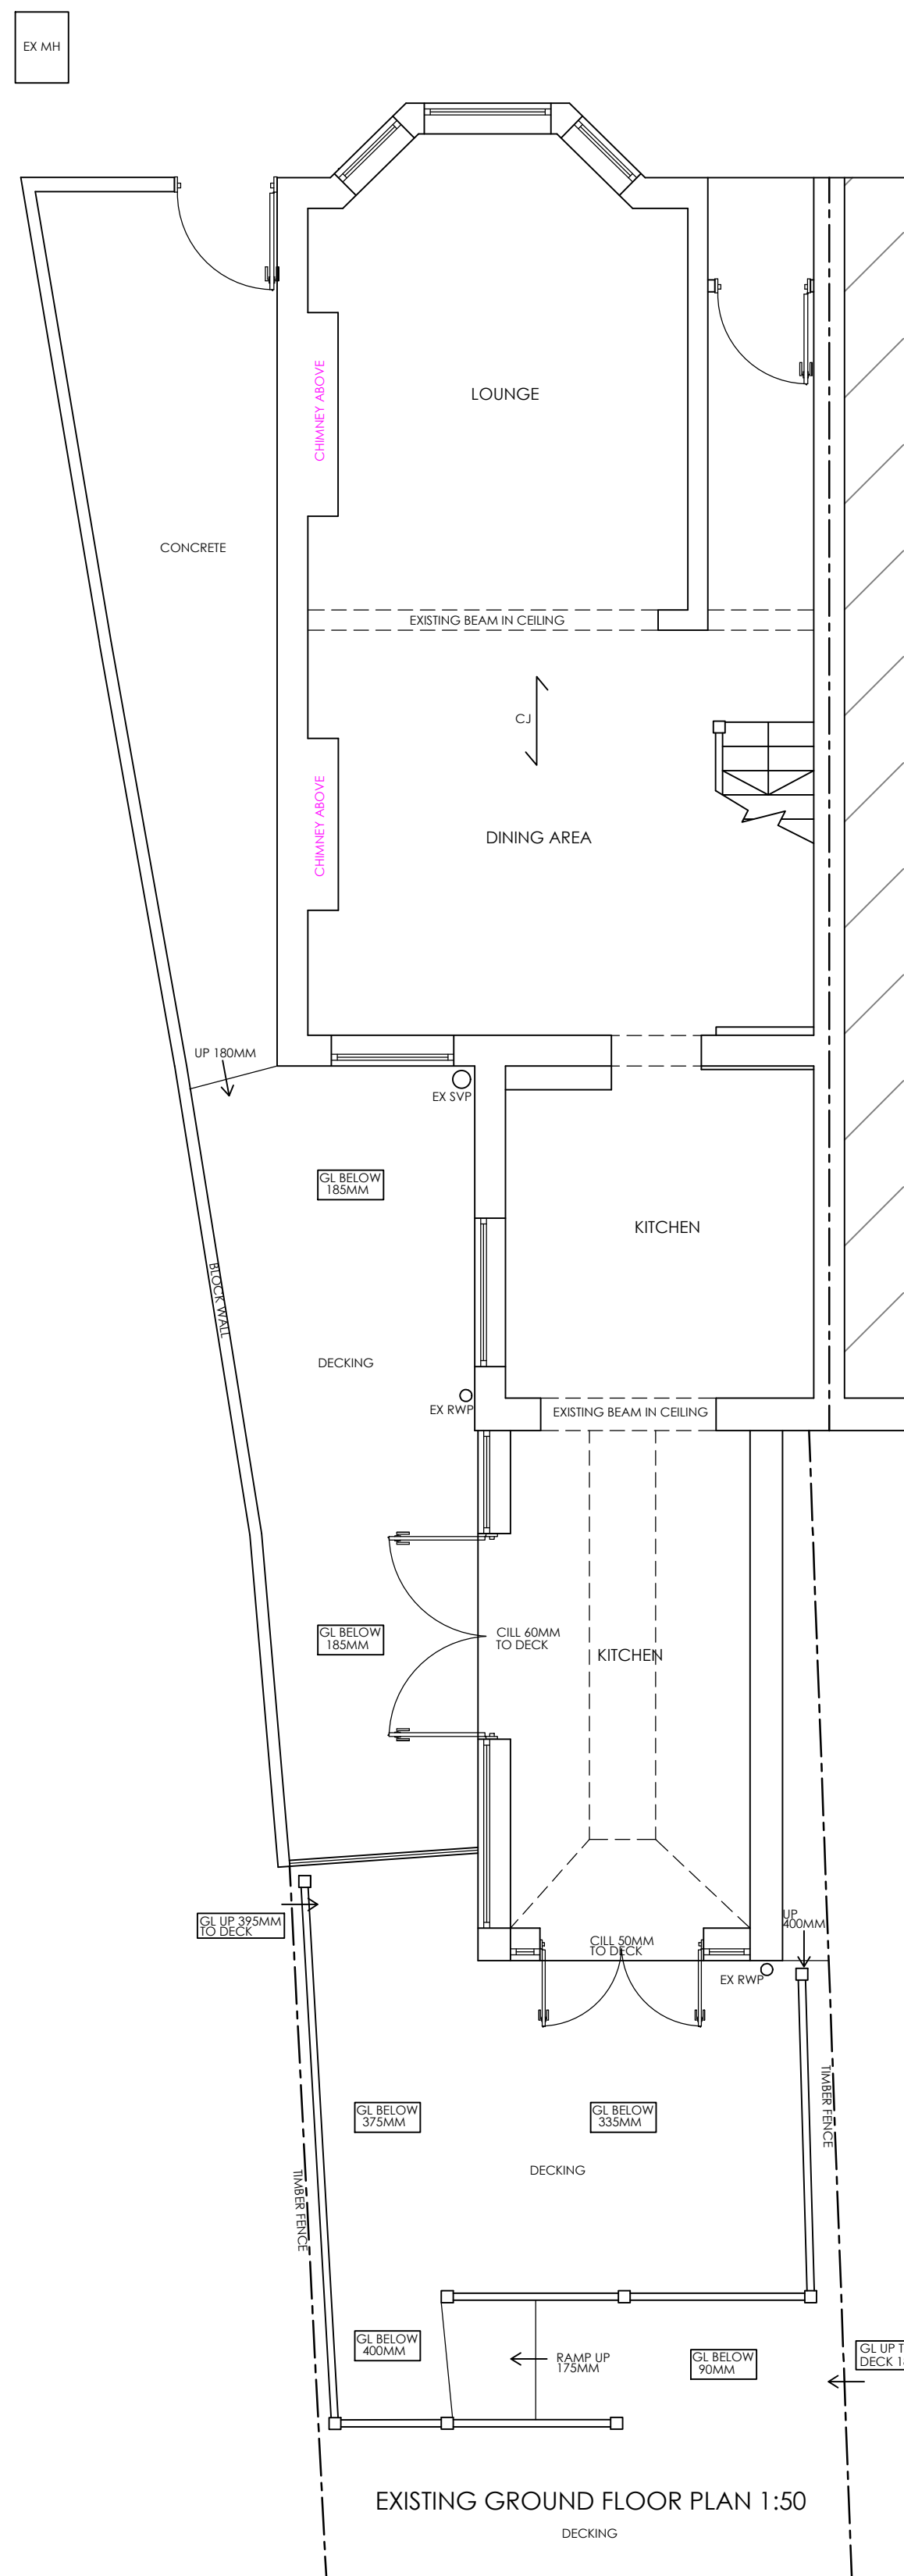


EXISTING GROUND FLOOR PLAN 1:50

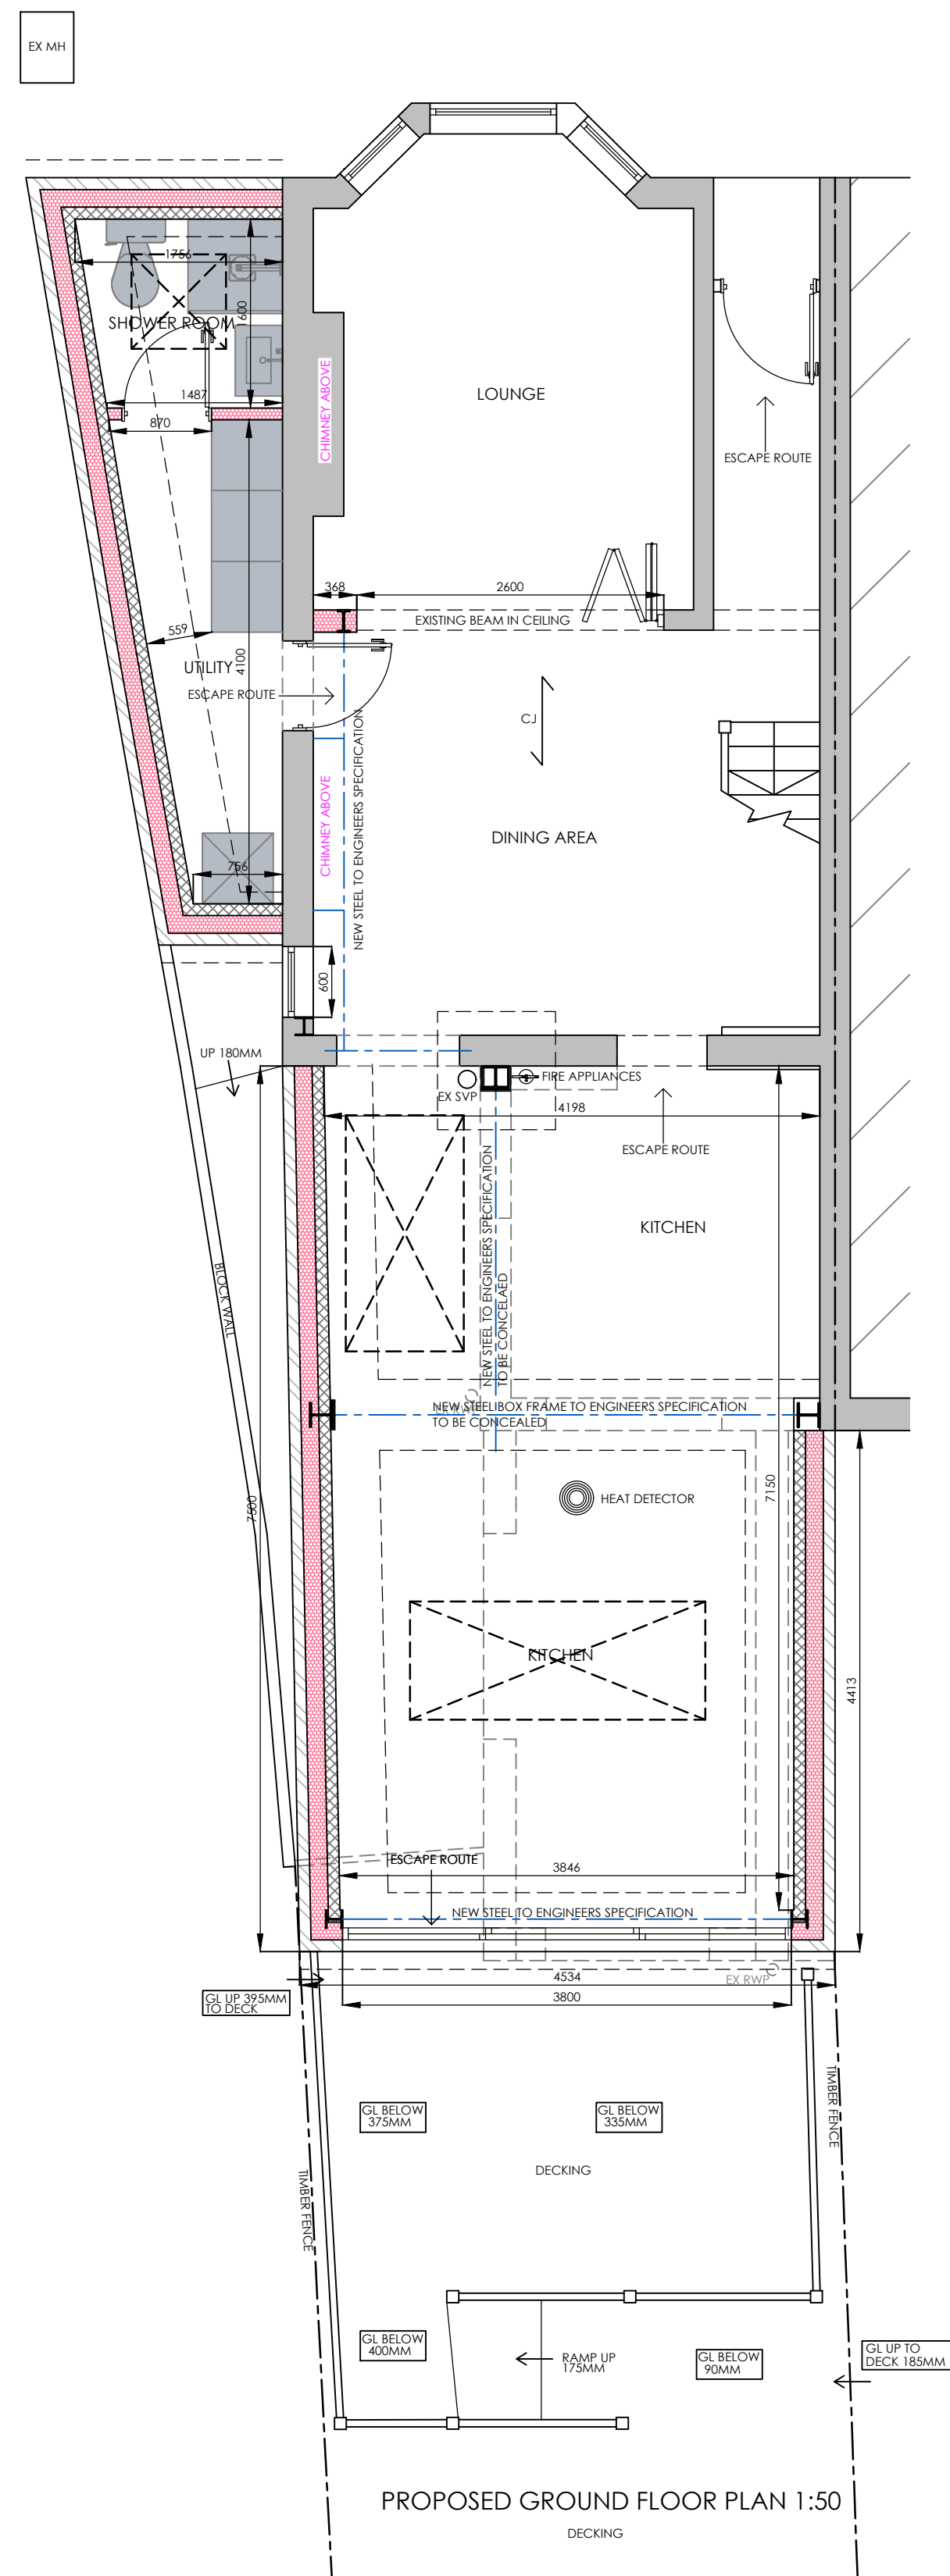


PROPOSED GROUND FLOOR PLAN 1:50

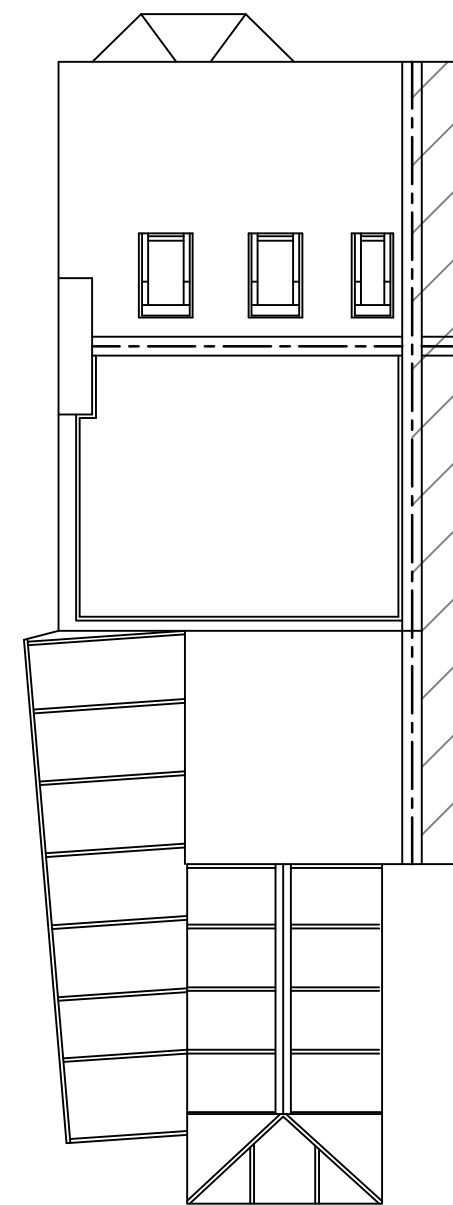


EXISTING ROOF PLAN 1:100

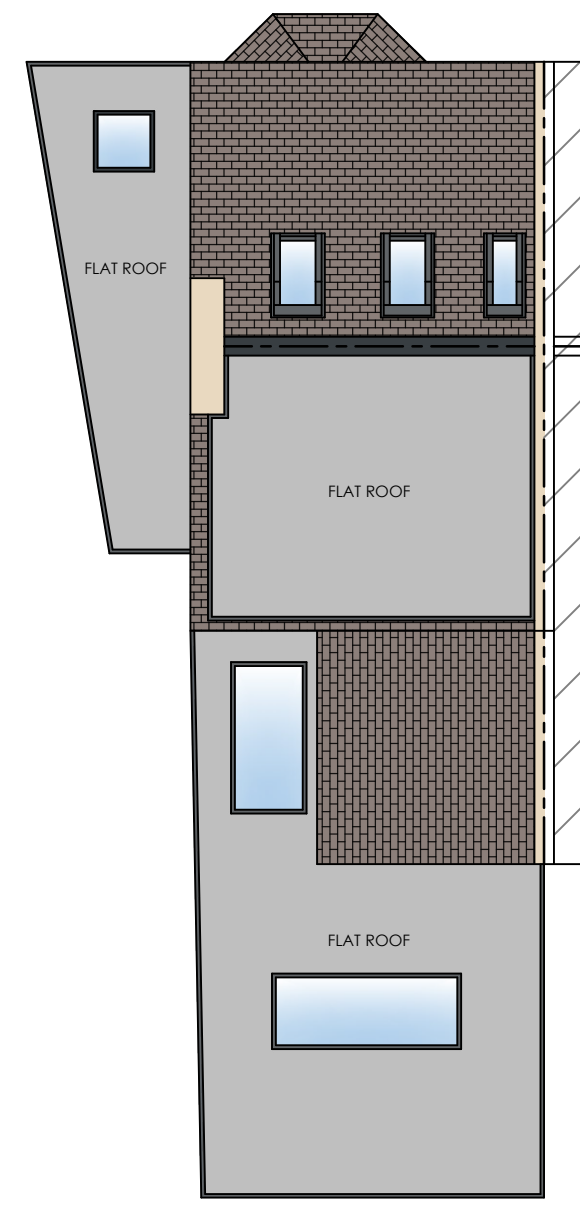

PROPOSED ROOF PLAN 1:100

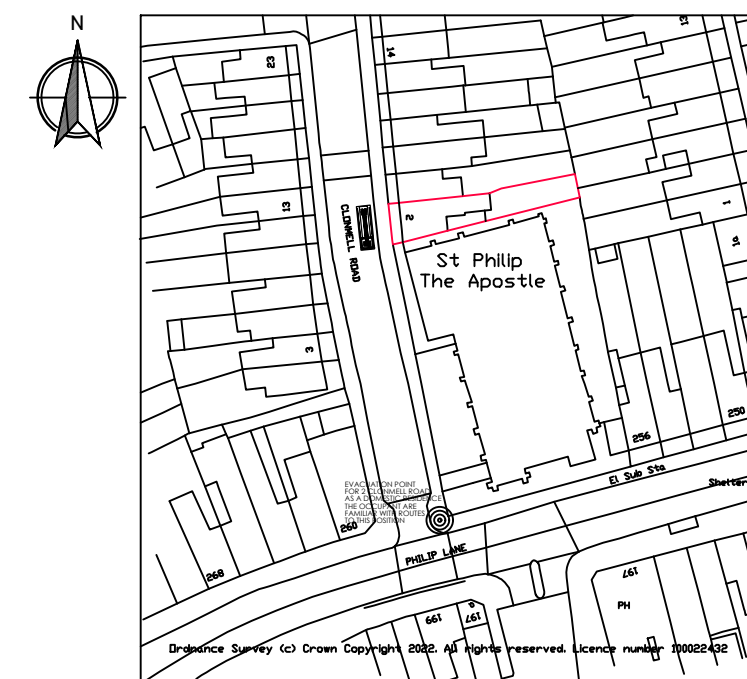

SITE LOCATION PLAN 1:1250

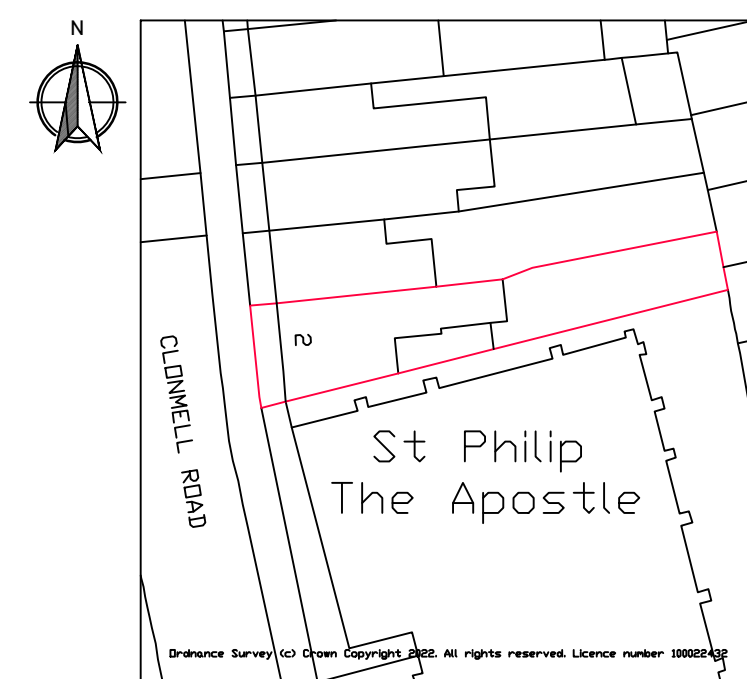

BLOCK PLAN 1:500

1M2M3M4M5M6M7M8M9M10M

1M2M3M4M5M

plusrooms

HOME EXTENSIONS

KITCHEN EXTENSIONS

LOFT CONVERSIONS

REFURBISHMENTS

REVISION :
REV A - CLIENT AMENDMENTS - 13/09/22
REV B - CLIENT AMENDMENTS - 15/09/22
REV C - PLANNING SUBMISSION - 26/09/22

DRAWING :
EXISTING AND PROPOSED FLOOR PLANS

DATE :
JUNE 22

PROJECT :
PROPOSED SINGLE STOREY REAR EXTENSION

SCALE @ A1 :
VARIES

CLIENT :
BOYAN YORDANOV

DRAWING No.
P22-58.1

CLIENT ADDRESS :
2 CLONMELL ROAD
LONDON
N17 6JX

KITCHEN EXTENSIONS

LOFT CONVERSIONS

REFURBISHMENTS

PLUS ROOMS: Alexander House, 7, Oaklands Gate, Northwood, HA4 3AA | T: 0800 917 7127

Plus Rooms is a trading name of plusrooms.com Ltd. | Company Registration No. 7594705

Registered Office: Elwood House, 42 Lifford Road, Barnet, Herts, EN5 3PT | Directors: James and Robert Bennett