


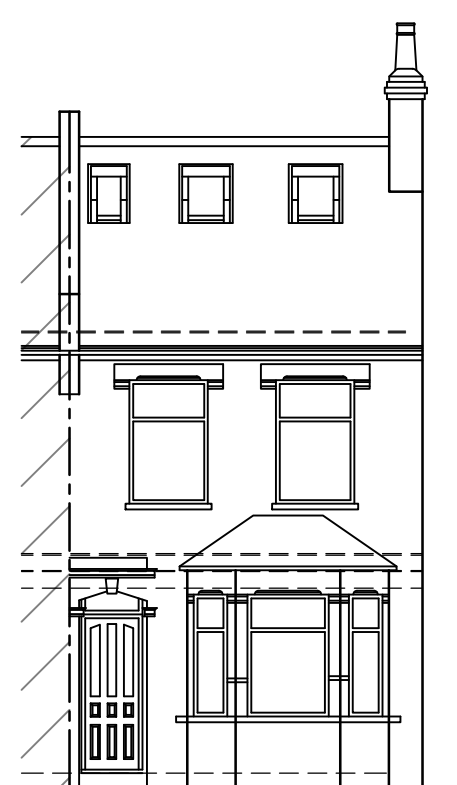


EXISTING FRONT ELEVATION 1:100



EXISTING SIDE ELEVATION 1:100




EXISTING REAR ELEVATION 1:100

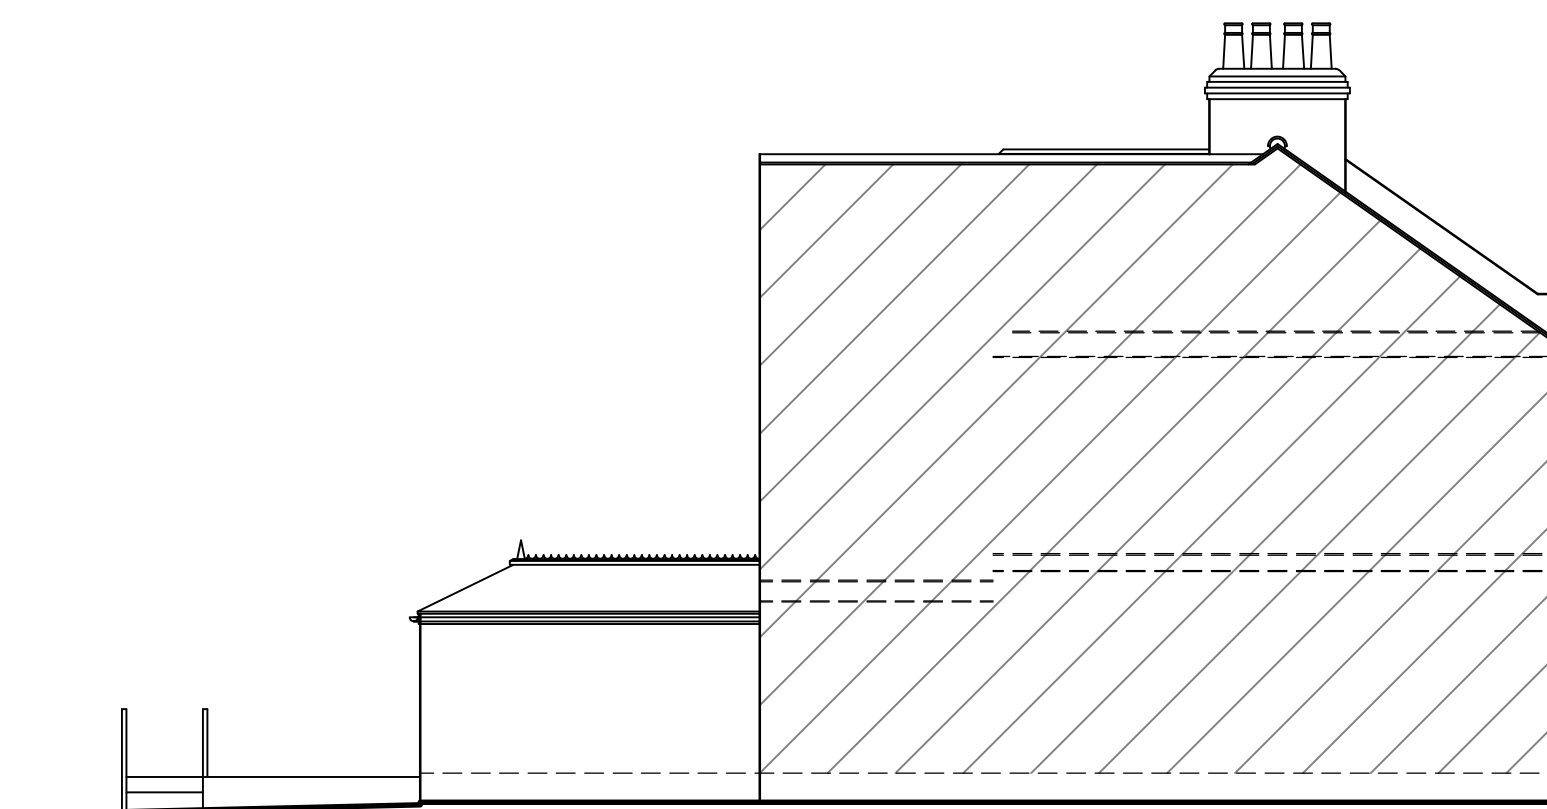

EXISTING SIDE ELEVATION 1:100




PROPOSED FRONT ELEVATION 1:100

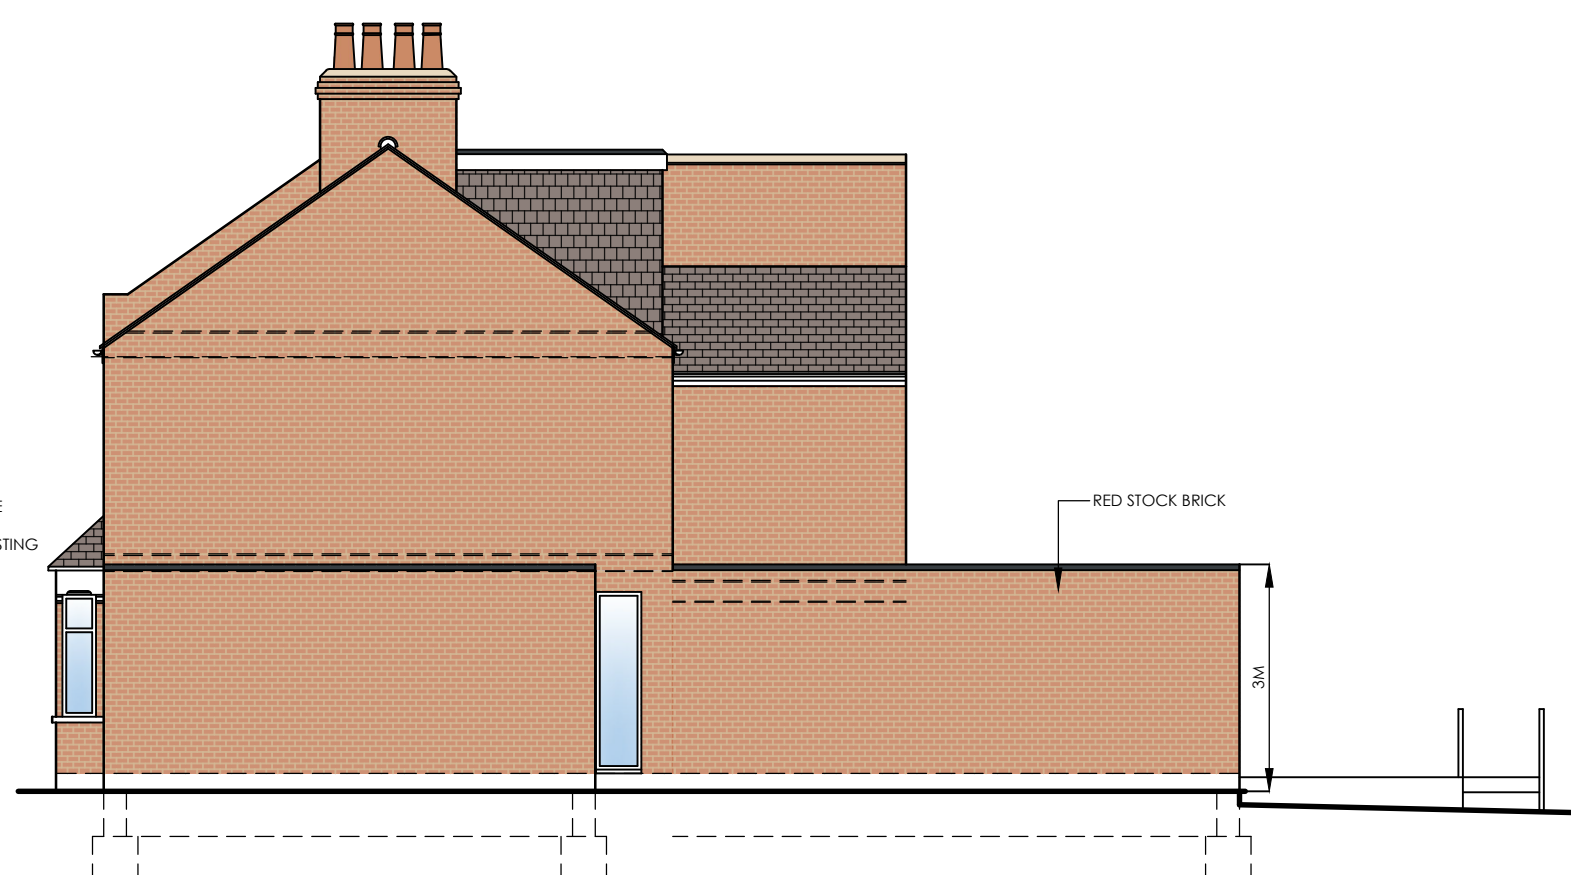


PROPOSED SIDE ELEVATION 1:100



PROPOSED REAR ELEVATION 1:100

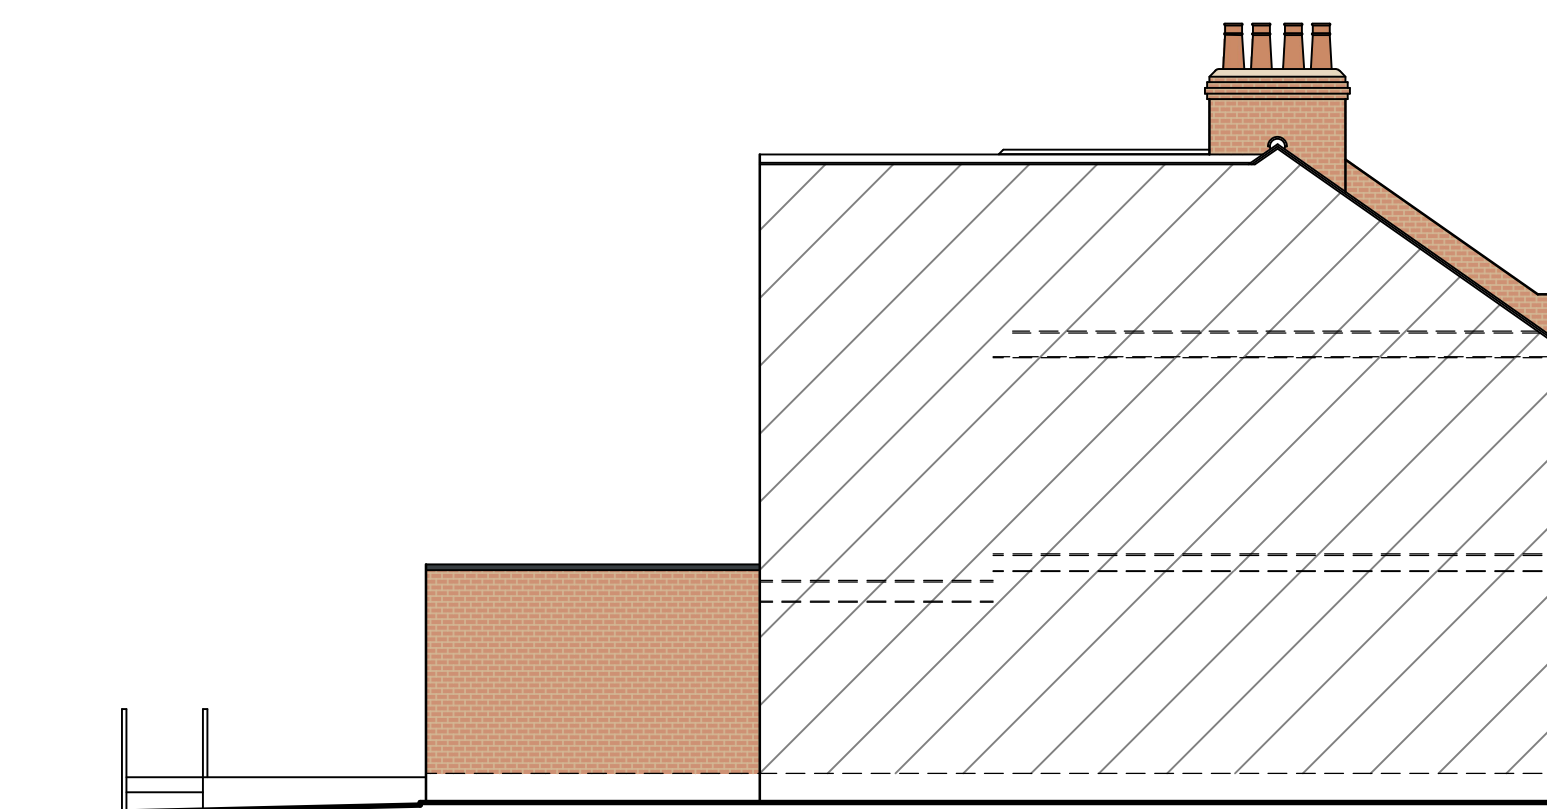

PROPOSED SIDE ELEVATION 1:100

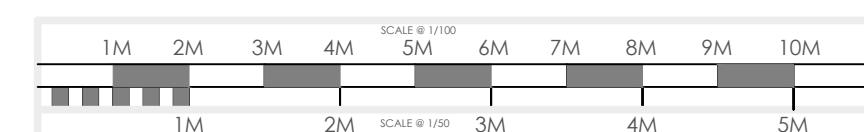

plusrooms
HOME EXTENSIONS

- KITCHEN EXTENSIONS
- LOFT CONVERSIONS
- REFURBISHMENTS

REVISION :
REV A - CLIENT AMENDMENTS - 13/09/22
REV B - CLIENT AMENDMENTS - 15/09/22
REV C - PLANNING SUBMISSION - 26/09/22

DRAWING :
EXISTING AND PROPOSED ELEVATIONS

DATE : JUNE 22	PROJECT : PROPOSED SINGLE STOREY REAR EXTENSION
-------------------	--

SCALE @ A1:	CLIENT :	BOYAN YORDANOV
1:100	CLIENT ADDRESS :	2 CLONMELL ROAD

DRAWING No.	N17 6JX
P22-58.2	

ALL PLANS TO BE CHECKED BY CONTRACTORS FOR ACCURACY AND DISCREPANCIES OR OTHER WORKS ON SITE. ANY QUERIES MUST BE RELAYED TO DESIGNER. ANY DEVIATIONS FROM PLANS OR STRUCTURAL ALTERATIONS ARE TO BE NOTICED IMMEDIATELY OR WILL BE CARRIED OUT AT THE CLIENTS RISK. ANY BUILDING WORKS UNDERTAKEN BEFORE ALL NECESSARY LOCAL AUTHORITY APPROVALS HAVE BEEN OBTAINED ARE AT CLIENTS OWN RISK. THIS DRAWING REMAINS THE COPYRIGHT OF THE ARCHITECT AND MUST NOT BE DUPLICATED OR ISSUED WITHOUT PRIOR CONSENT. THE DRAWING REMAINS THE PROPERTY OF THE ARCHITECT (BUILDING LUTS) PAID FOR IN FULL BY CLIENT. ANY UNLAWFUL OR UNREASONABLE ALTERATIONS OR STRUCTURAL CHANGES REQUESTED AFTER LOCAL AUTHORITY APPROVALS HAVE BEEN GAINED WILL FORM AN ADDITIONAL COST TO THE CLIENT.



KITCHEN EXTENSIONS > LOFT CONVERSIONS > REFURBISHMENTS >

Plus Rooms is a trading name of plusrooms.com Ltd | Company Registration No. 7504728
Registered Office, Elwood House, 42 Lytton Road, Barnet, Herts, EN5 8BT | Directors James and Robert Bernard