

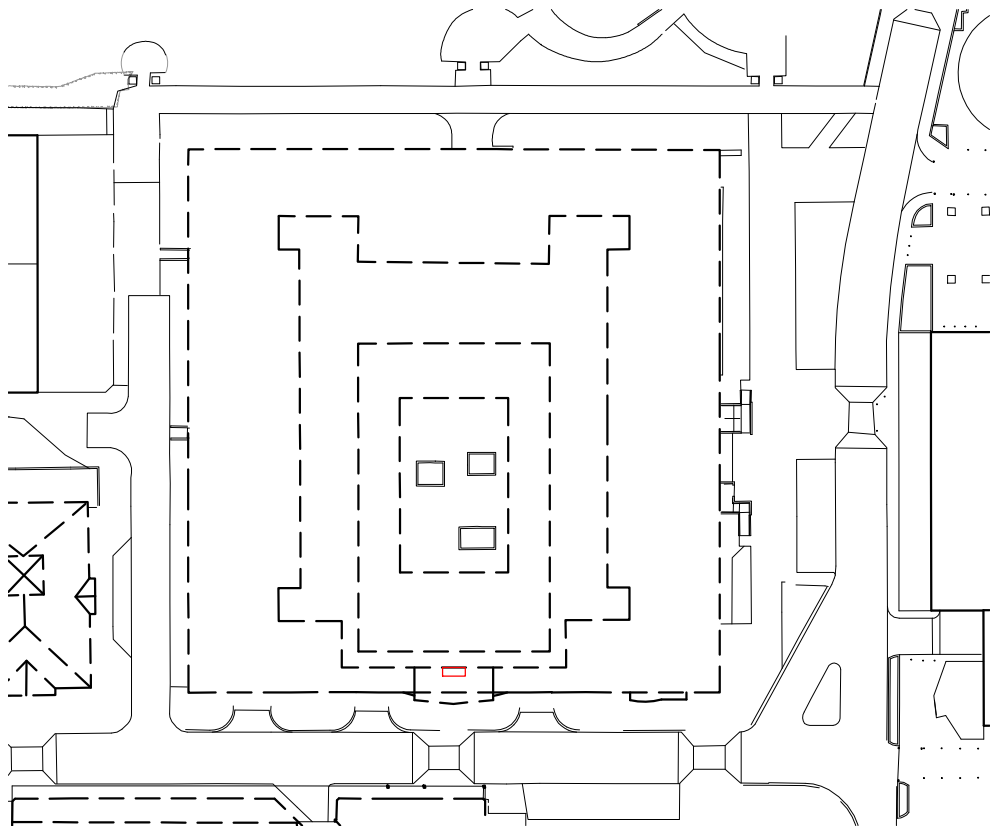


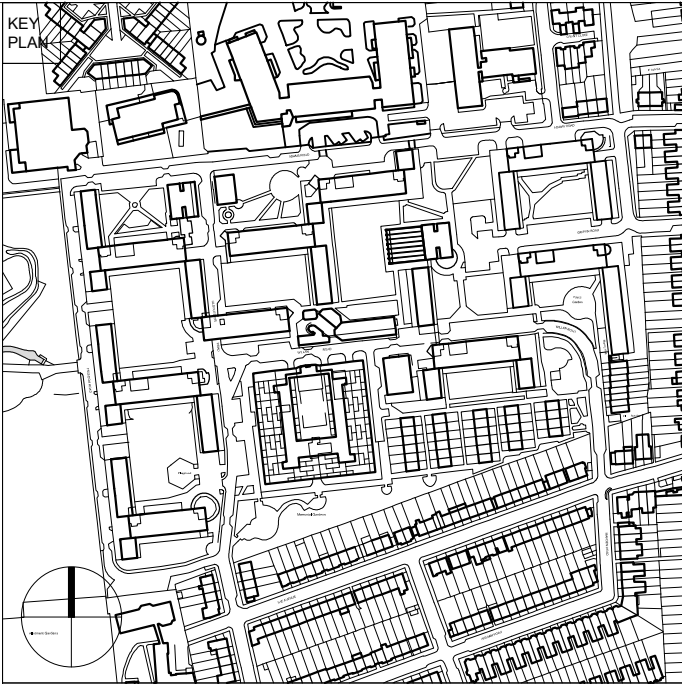

Existing Tangmere Plan 1:1000 Scale

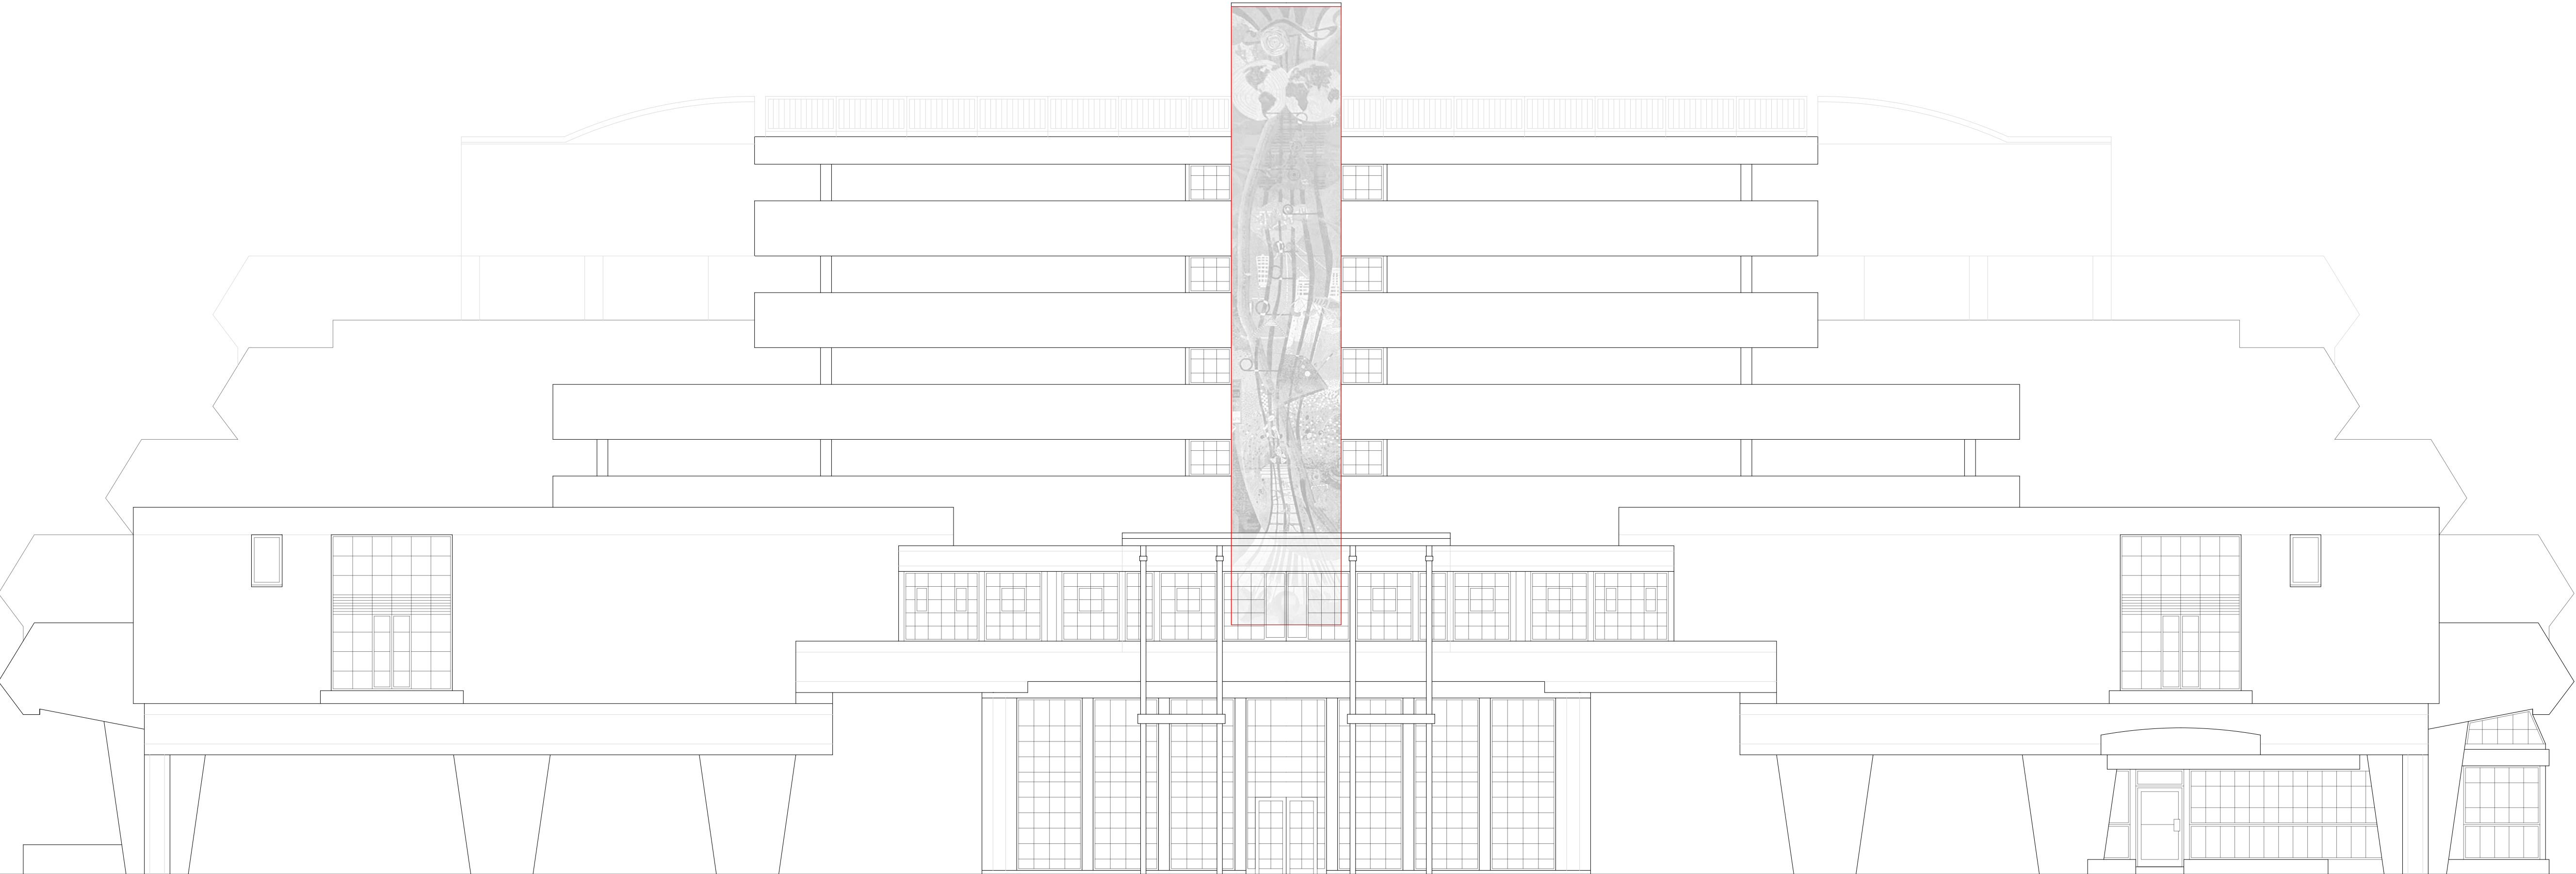

CLIENT

DO NOT SCALE FROM THIS DRAWING.
THIS DRAWING IS BASED ON DIMENSIONAL SURVEY INFORMATION PROVIDED BY OTHERS. THE ARCHITECT CANNOT ACCEPT RESPONSIBILITY FOR THE ACCURACY OF THIS INFORMATION.
ALL DIMENSIONS ARE SHOWN IN METRIC.
THIS DRAWING REMAINS THE COPYRIGHT OF KARAKUSEVIC CARSON ARCHITECTS

NOTES

Mural

00	For Approval	26/10/22
Rev	Reason for Issue	Date

Karakusevic Carson Architects

PROJECT
Broadwater Farm
N17 6HF, Tottenham

TITLE
Existing Tangmere North Elevation
with Mural

DRAWING NUMBER	REVISION
474-KCA-XX-XX-DR-A-0015-P	00

Project No	Originator	Zone	Level	Type	Role	Drawing Number	Stage
------------	------------	------	-------	------	------	----------------	-------

STATUS
PLANNING

REVISION DATE	DRAWN BY	SCALE
26/10/2022	DH	1:100 @ A1
FIRST ISSUED	CHECKED BY	PROJECT NUMBER
26/10/2022	ED	474

