


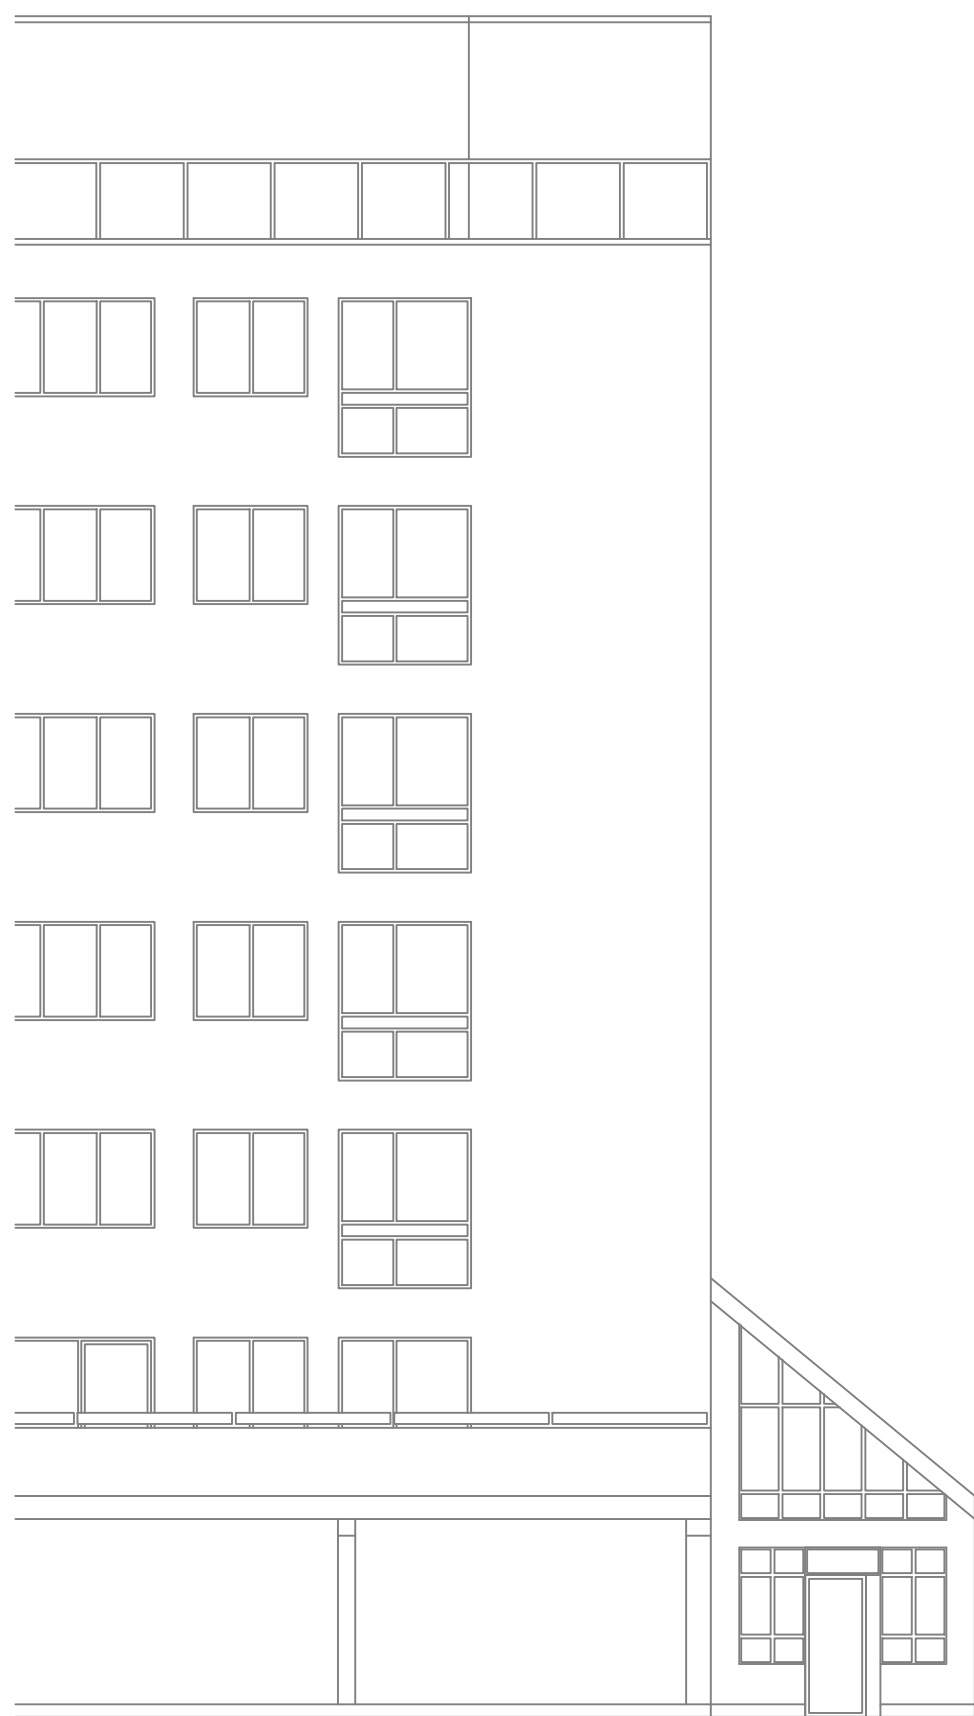


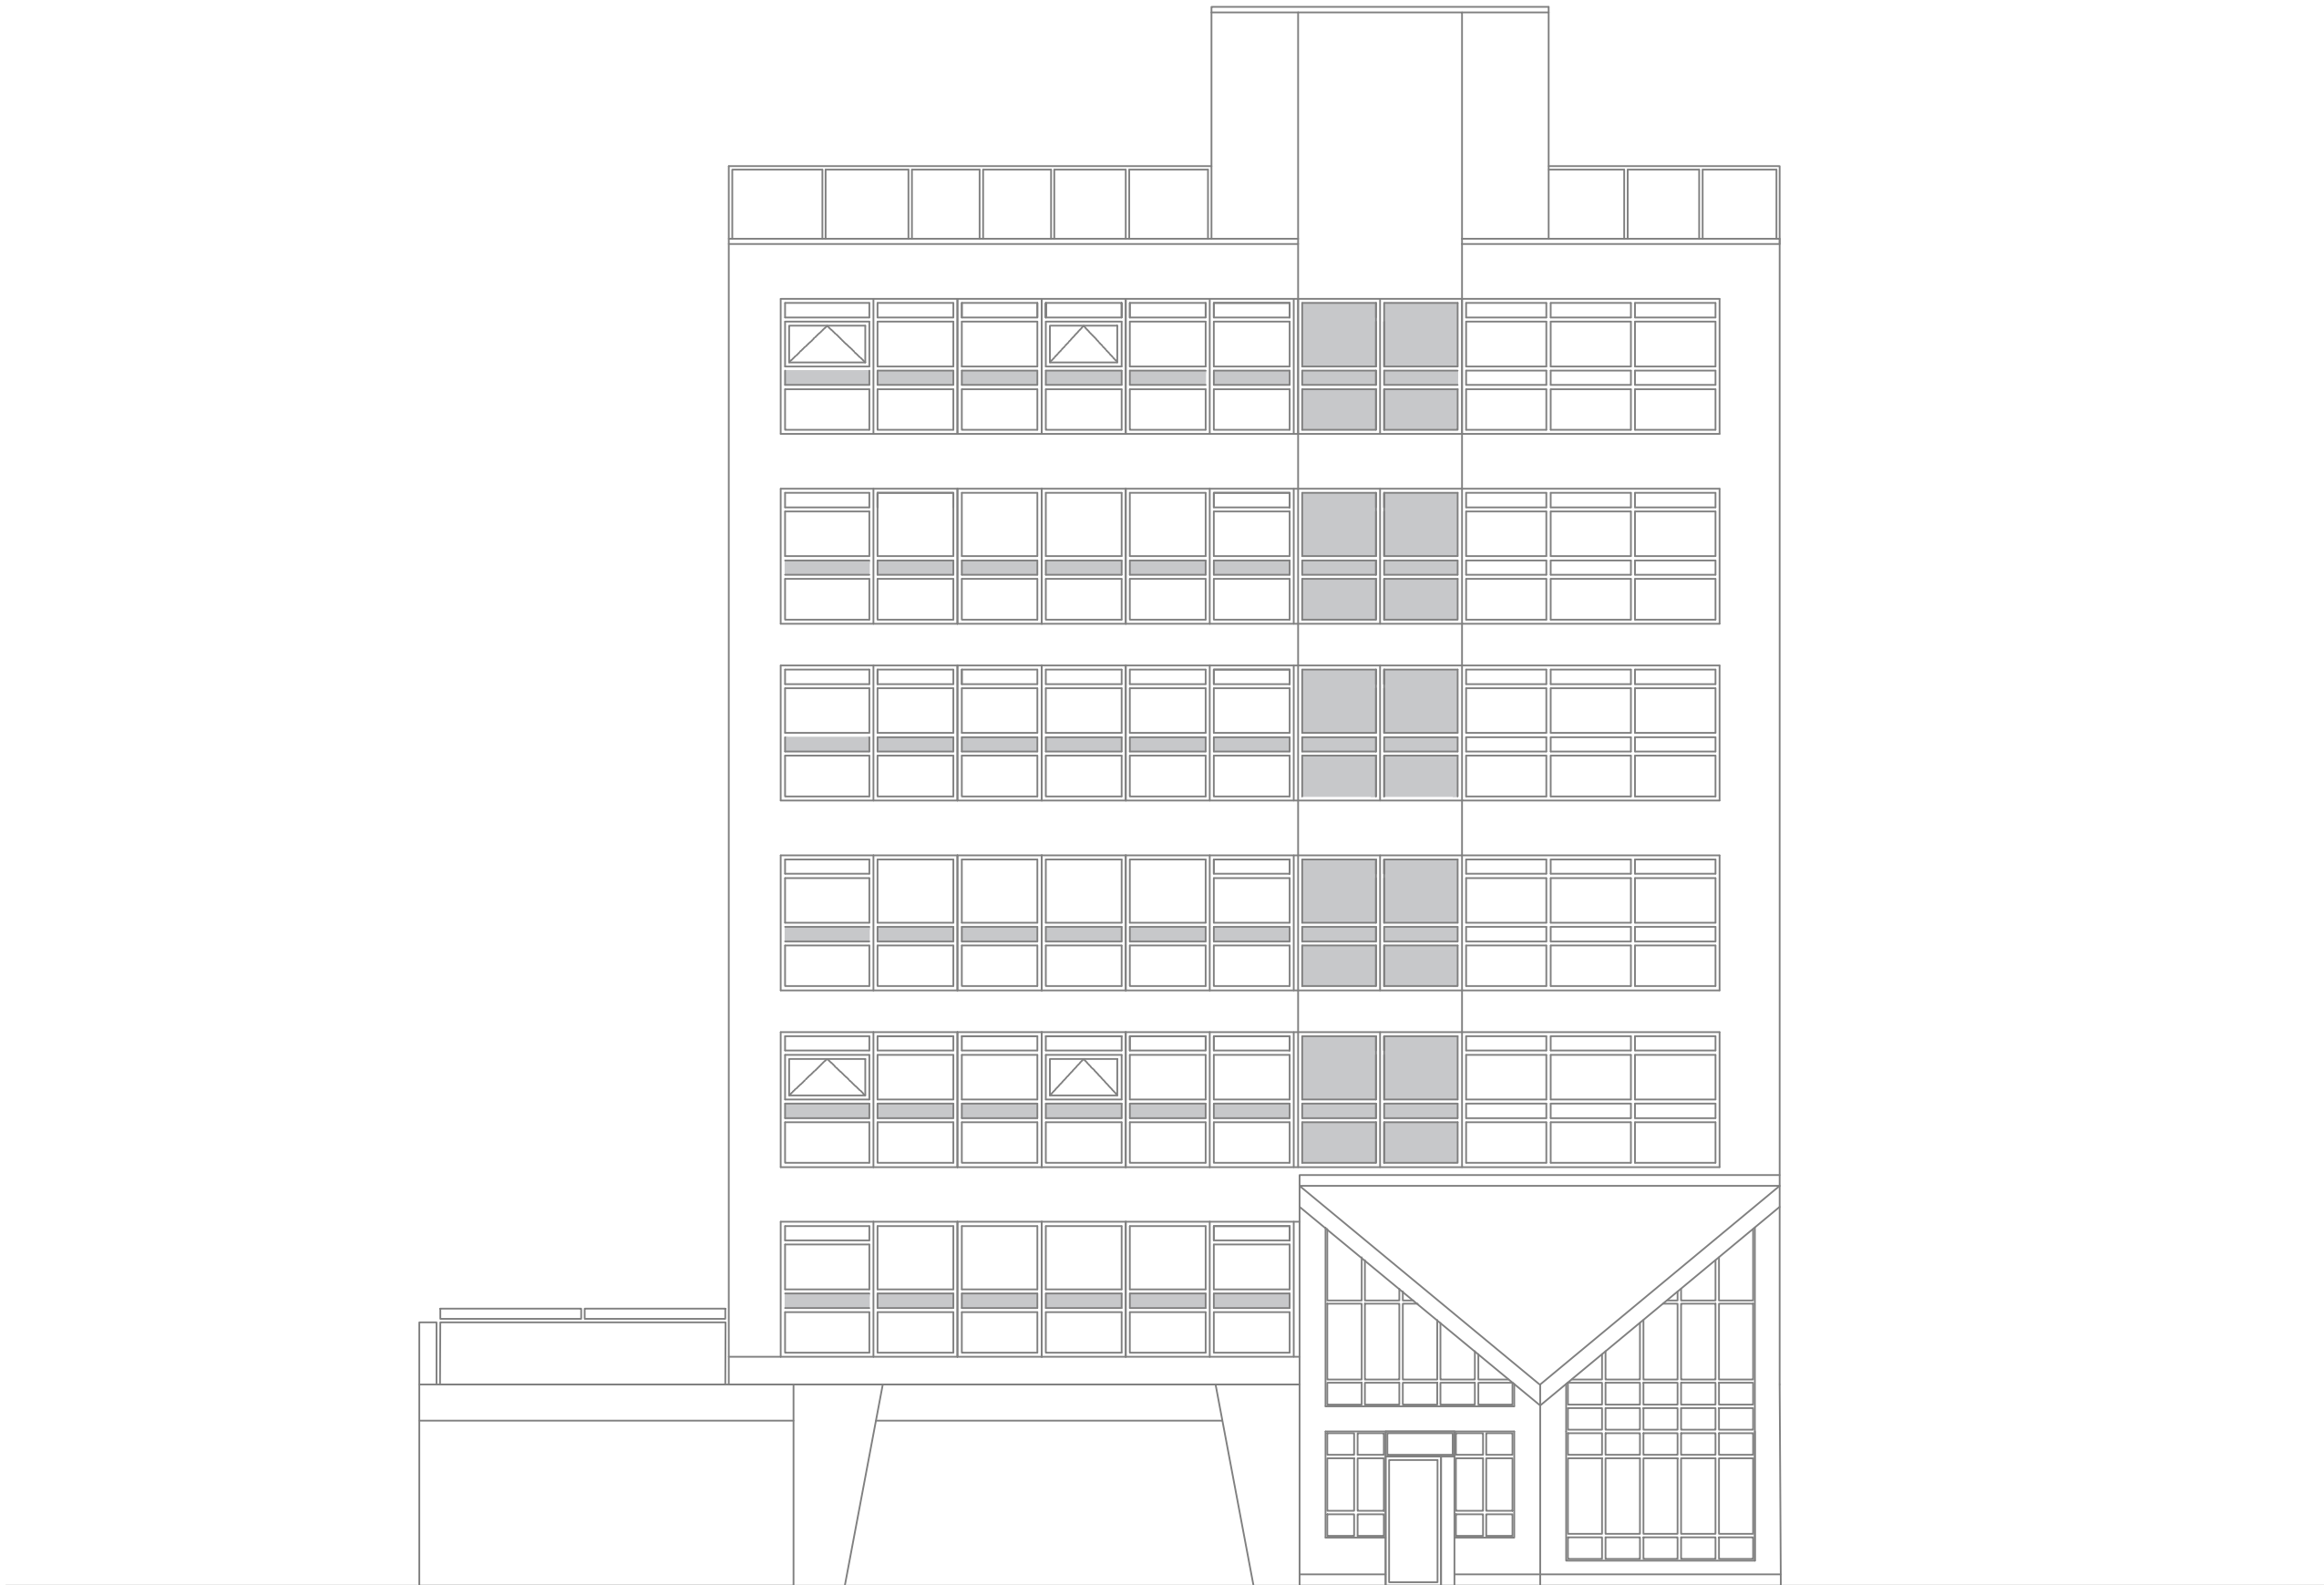

Existing South Elevation (Partial)

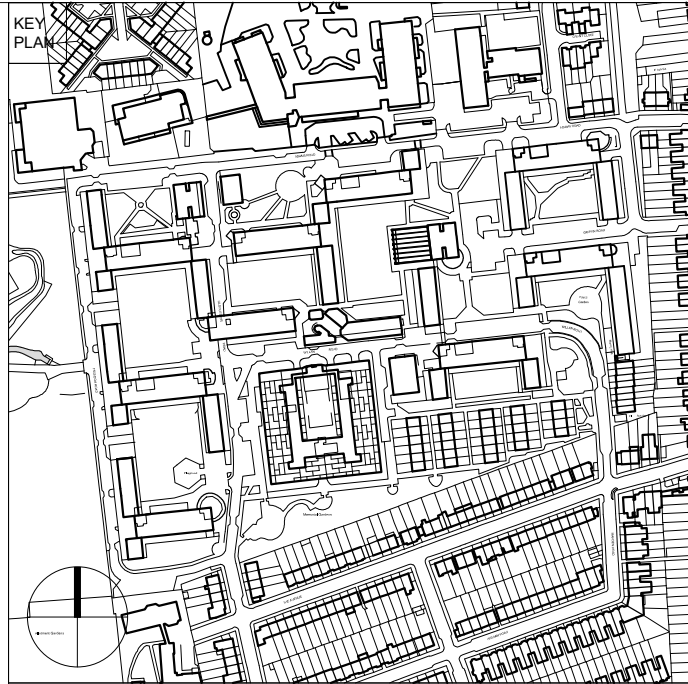

Existing East Elevation

 

CLIENT

DO NOT SCALE FROM THIS DRAWING.
THIS DRAWING IS BASED ON DIMENSIONAL SURVEY INFORMATION PROVIDED BY OTHERS. THE ARCHITECT CANNOT ACCEPT RESPONSIBILITY FOR INACCURACY.
ALL DIMENSIONS ARE SHOWN IN METRIC.
THIS DRAWING REMAINS THE COPYRIGHT OF KARAKUSEVIC CARSON ARCHITECTS

NOTES

00	For Approval	26/10/22
----	--------------	----------

Rev	Reason for Issue	Date
-----	------------------	------

Karakusevic Carson Architects

PROJECT

Broadwater Farm
N17 6HF, Tottenham

TITLE

Existing Elevations - Hawkinge

DRAWING NUMBER	REVISION
474-KCA-XX-XX-DR-A-0016-P	00

STATUS

PLANNING

REVISION DATE	DRAWN BY	SCALE
26/10/2022	DH	1:100 @ A1
FIRST ISSUED	CHECKED BY	PROJECT NUMBER
26/10/2022	ED	474