


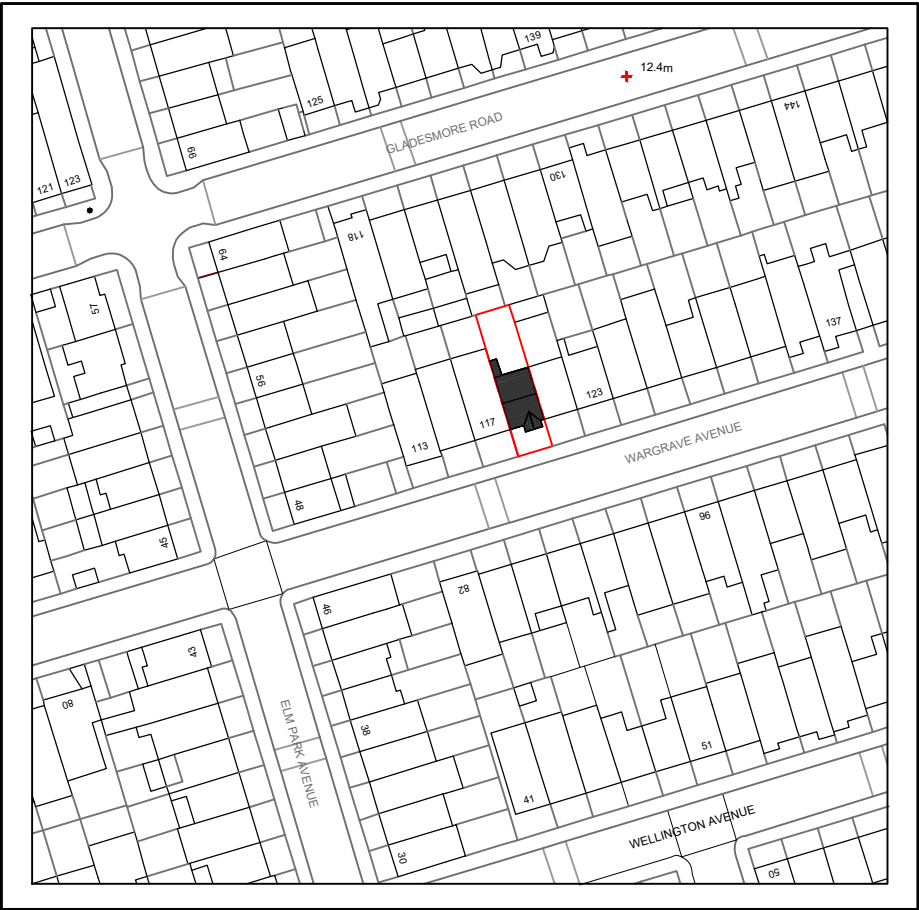


 


OS Map

 

Property Boundary

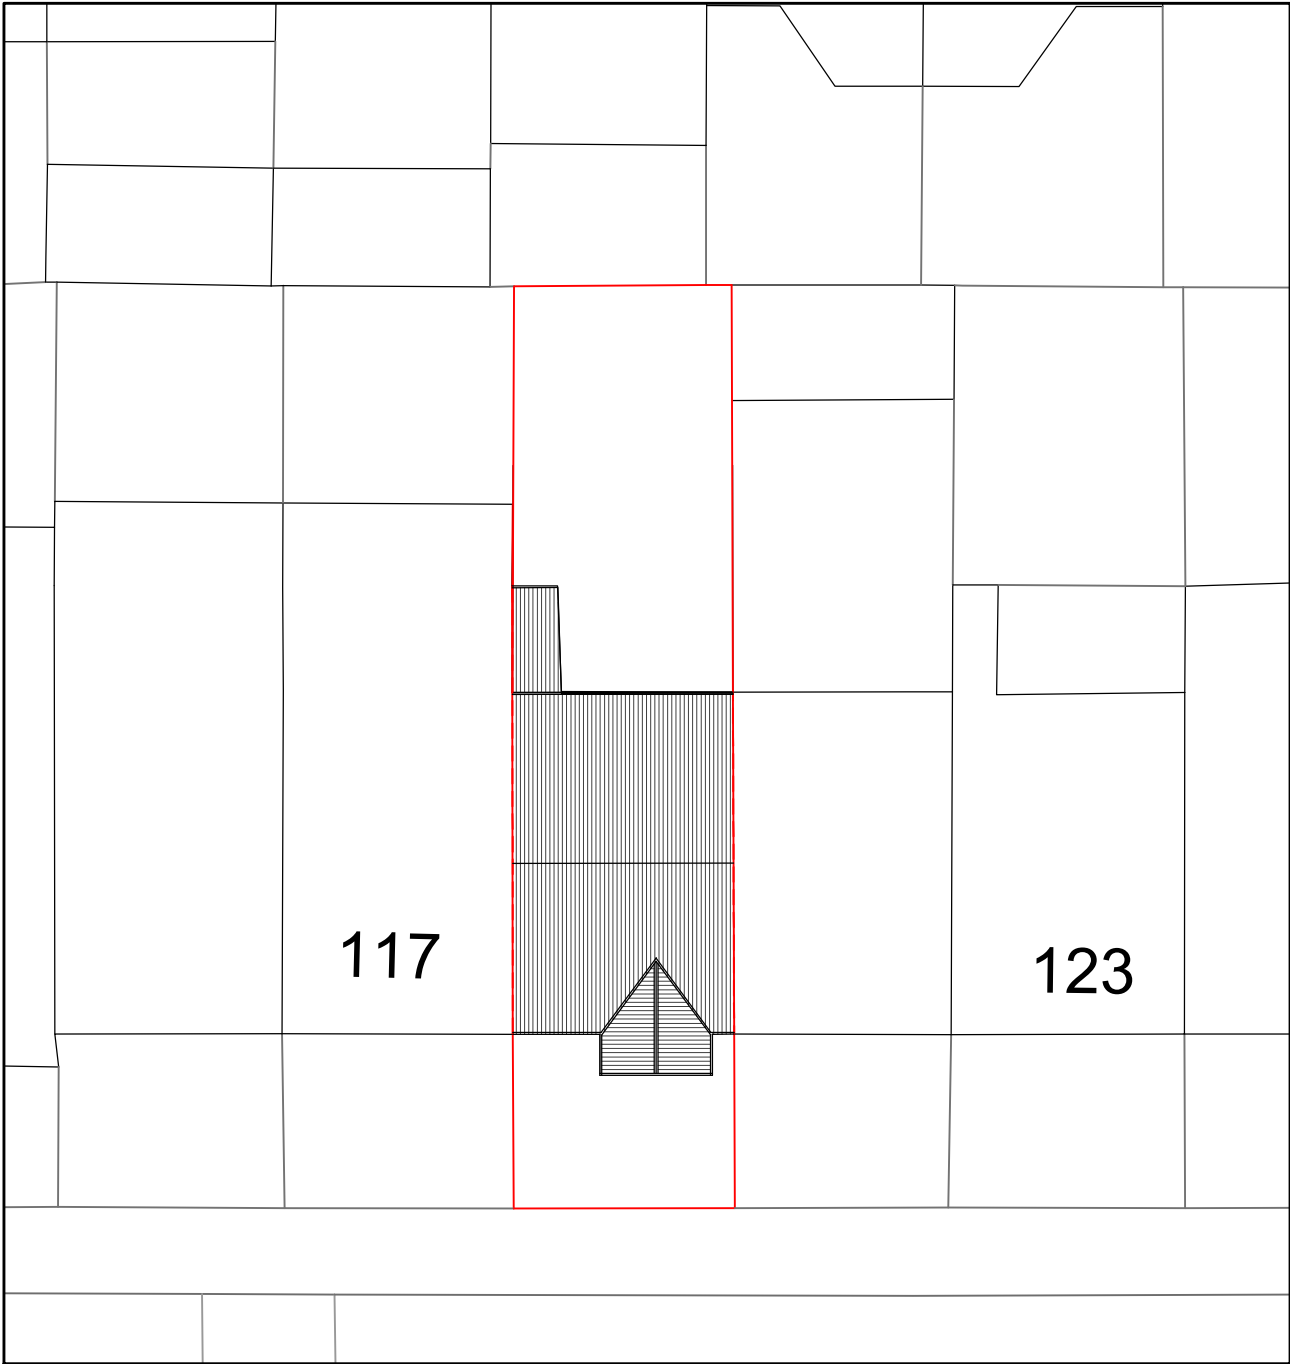

Location Plan

 

Written dimensions to be taken in preferences to scaled dimensions. The Contractor is responsible for checking all dimensions before work starts.

All work is to be carried out to the requirements, and to the satisfaction of the Local Authority.

These drawings are for planning purposes only

Any discrepancies to be brought to the attention of Star Plans Consultants immediately.

Description

Rev	Date	Description	by	chk



Design your way

76 Steli Ave. Canvey Island SS8 9QF
01268 914 125 • info@starplans.co.uk

Architecture | Town Planning

Client

Mr. Stern

Project
119 Wargrave Ave, London
N15 6AU, UK

Title

OS map / location plans

Date:	08.24.2022	Rev:	
Scale:	1:200 / 1:1250 @A3		
Drawing No.	525 E 01		

Written dimensions to be taken in preferences to scaled dimensions. The Contractor is responsible for checking all dimensions before work starts.

All work is to be carried out to the requirements, and to the satisfaction of the Local Authority.
These drawings are for planning purposes only

Any discrepancies to be brought to the attention of Star Plans Consultants immediately.

Description

Rev	Date	Description	by	chk



STAR PLANS
Design your way

76 Steli Ave. Canvey Island SS8 9QF
01268 914 125 • info@starplans.co.uk

Architecture | Town Planning


Client



Mr. Stern

Project
119 Wargrave Ave, London
N15 6AU, UK


Title
Front/Rear Elevation

Date:	08.24.2022	Rev:
Scale:	1:100@A3	
Drawing No.525	E 02	

 


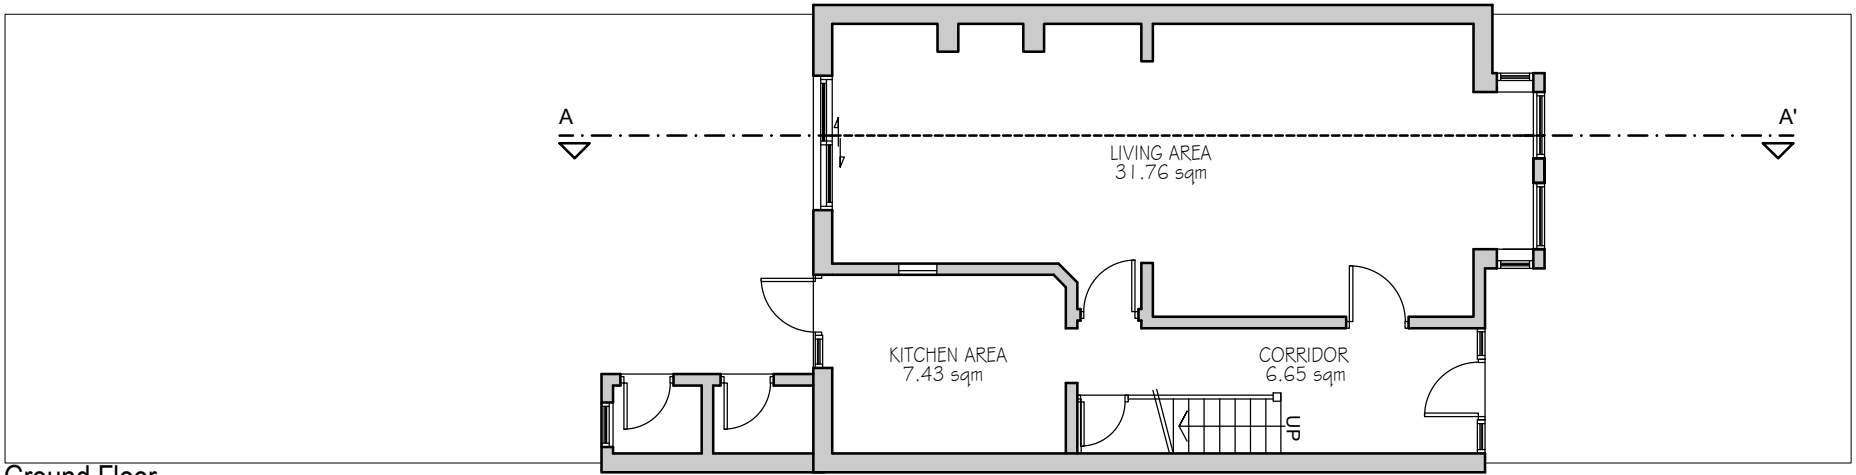 

Ground Floor

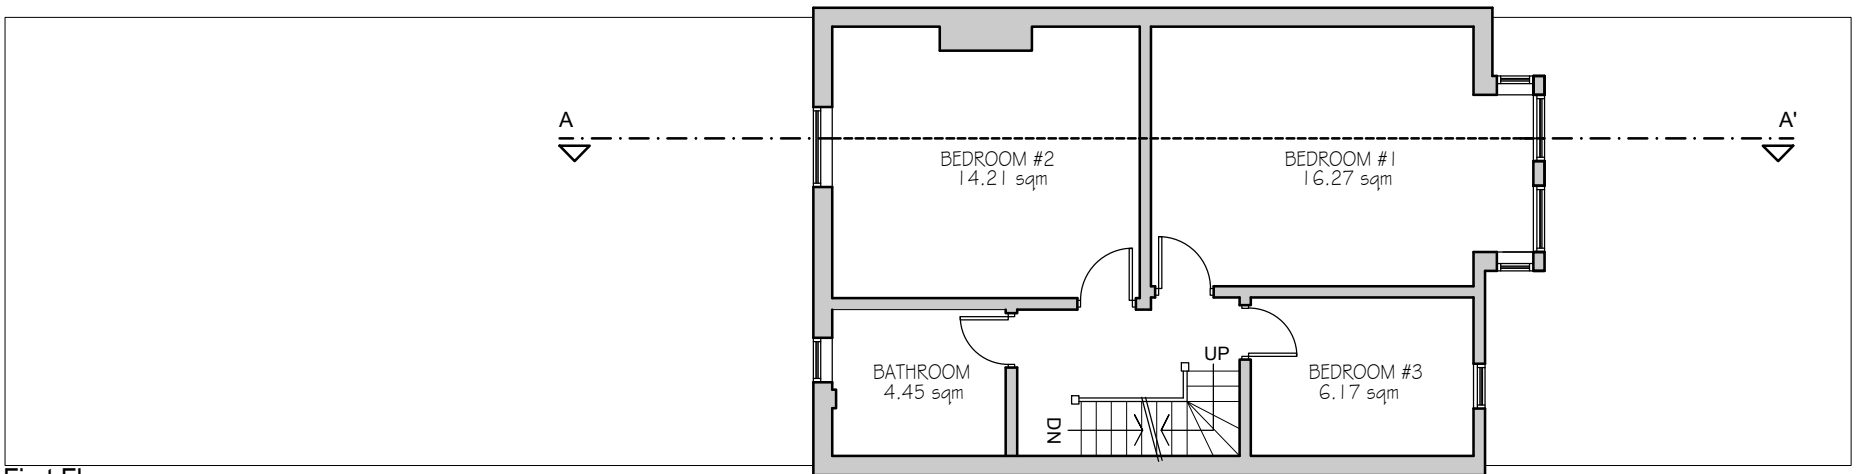


First Floor

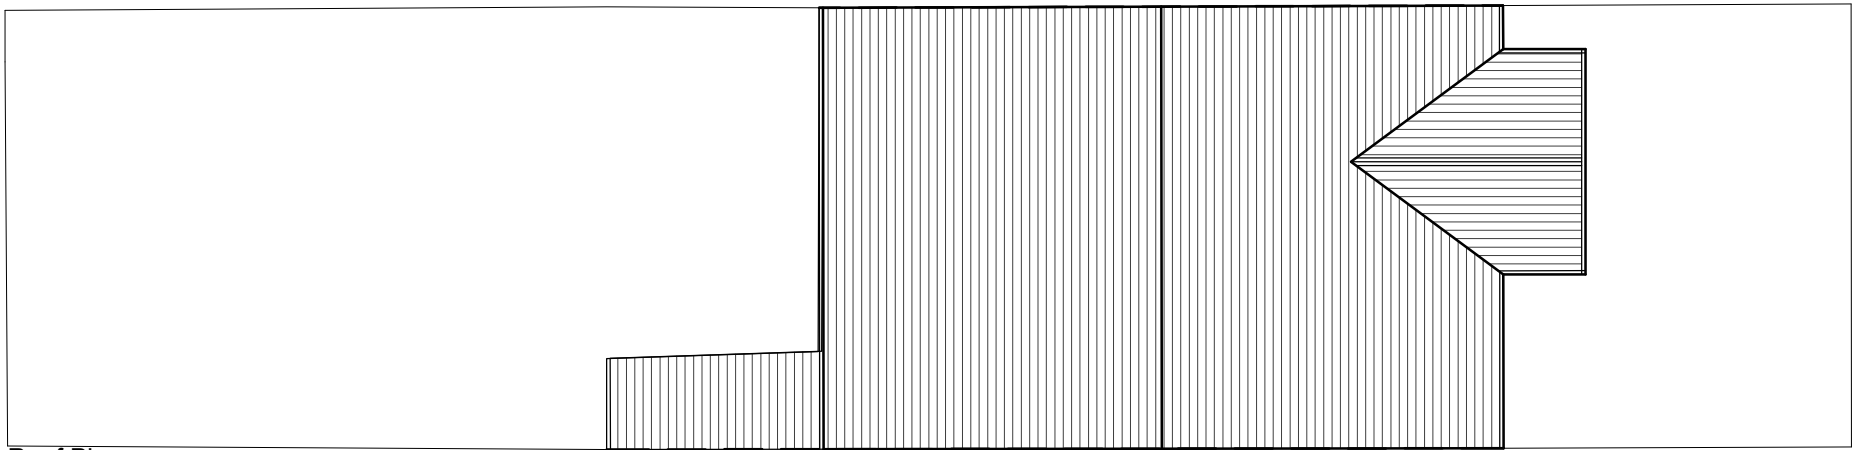

Roof Plan

TGIA = 96.28sqm

 

Written dimensions to be taken in preferences to scaled dimensions. The Contractor is responsible for checking all dimensions before work starts.

All work is to be carried out to the requirements, and to the satisfaction of the Local Authority.

These drawings are for planning purposes only

Any discrepancies to be brought to the attention of Star Plans Consultants immediately.

Description

Rev	Date	Description	by	chk



STAR PLANS
Design your way

76 Steli Ave. Canvey Island SS8 9QF
01268 914 125 • info@starplans.co.uk

Architecture | Town Planning

Client



Mr. Stern

Project
119 Wargrave Ave, London
N15 6AU, UK

Title

Floor Plans / Roof Plan

Date: 08.24.2022	Rev:
Scale: 1:100@A3	
Drawing No.525 E 03	

 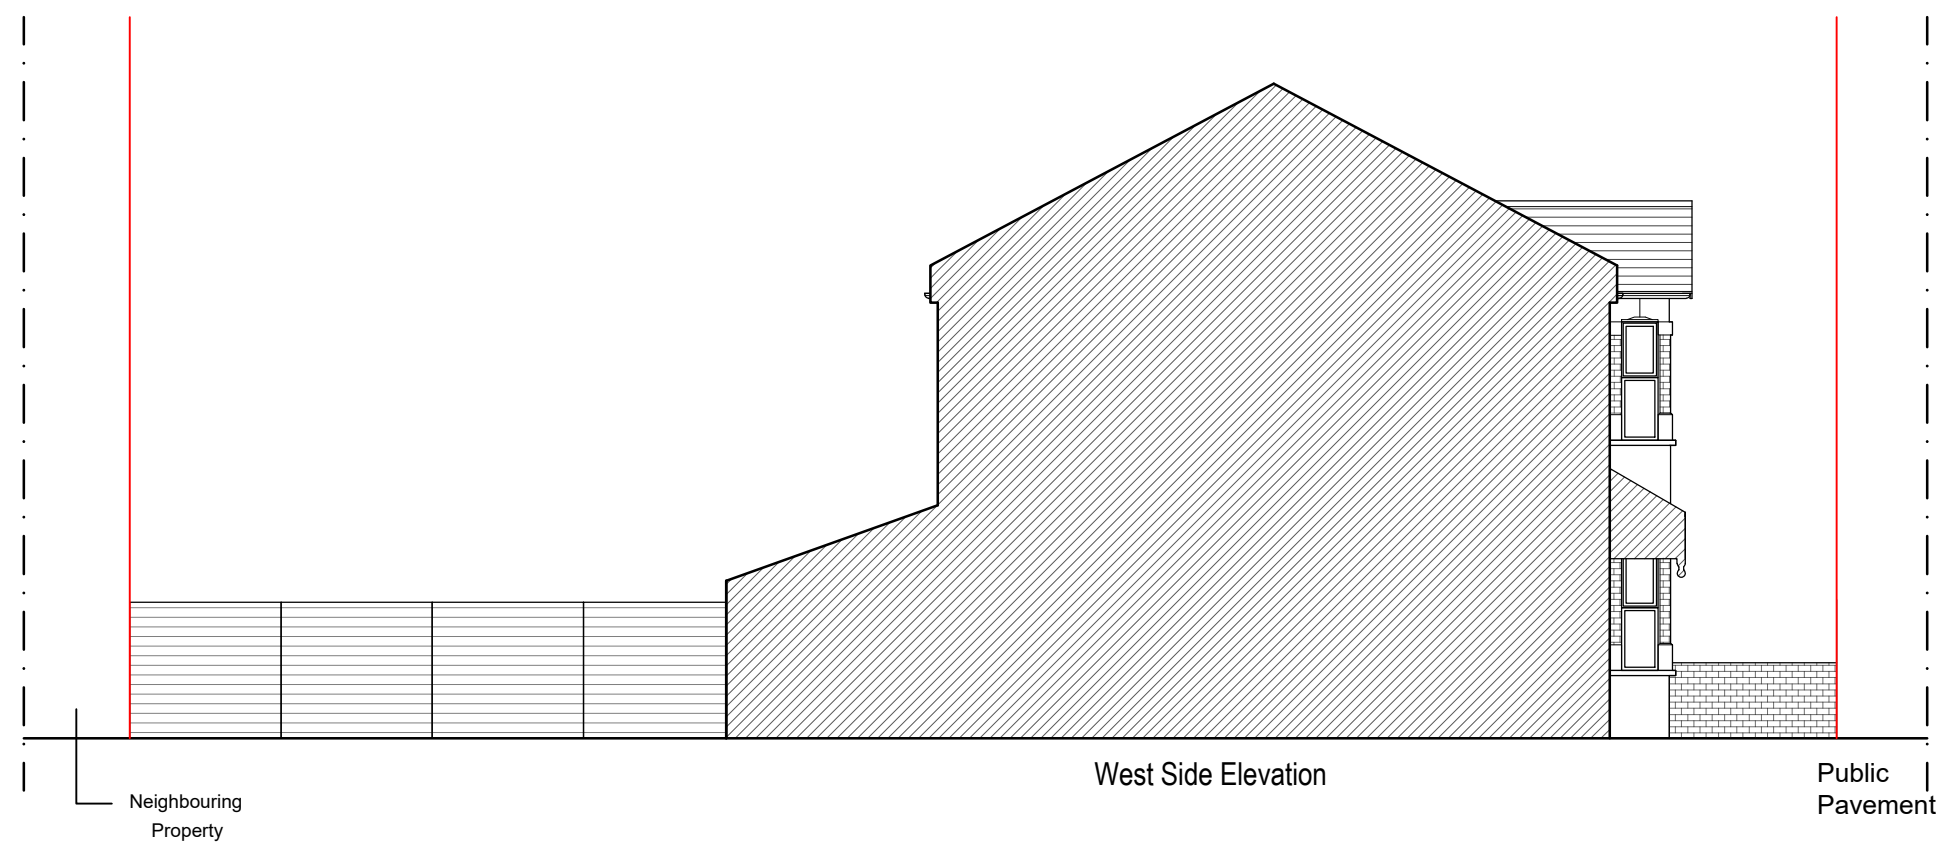

Written dimensions to be taken in preferences to scaled dimensions. The Contractor is responsible for checking all dimensions before work starts.

All work is to be carried out to the requirements, and to the satisfaction of the Local Authority.

These drawings are for planning purposes only

Any discrepancies to be brought to the attention of Star Plans Consultants immediately.

Description					

Rev	Date	Description	by	chk



Design your way

76 Steli Ave. Canvey Island SS8 9QF
01268 914 125 • info@starplans.co.uk

Architecture | Town Planning

Client

Mr. Stern


Project

119 Wargrave Ave, London
N15 6AU, UK

Title

Side Elevations

Date:	08.24.2022	Rev:
Scale:	1:100@A3	
Drawing No.525	E 04	

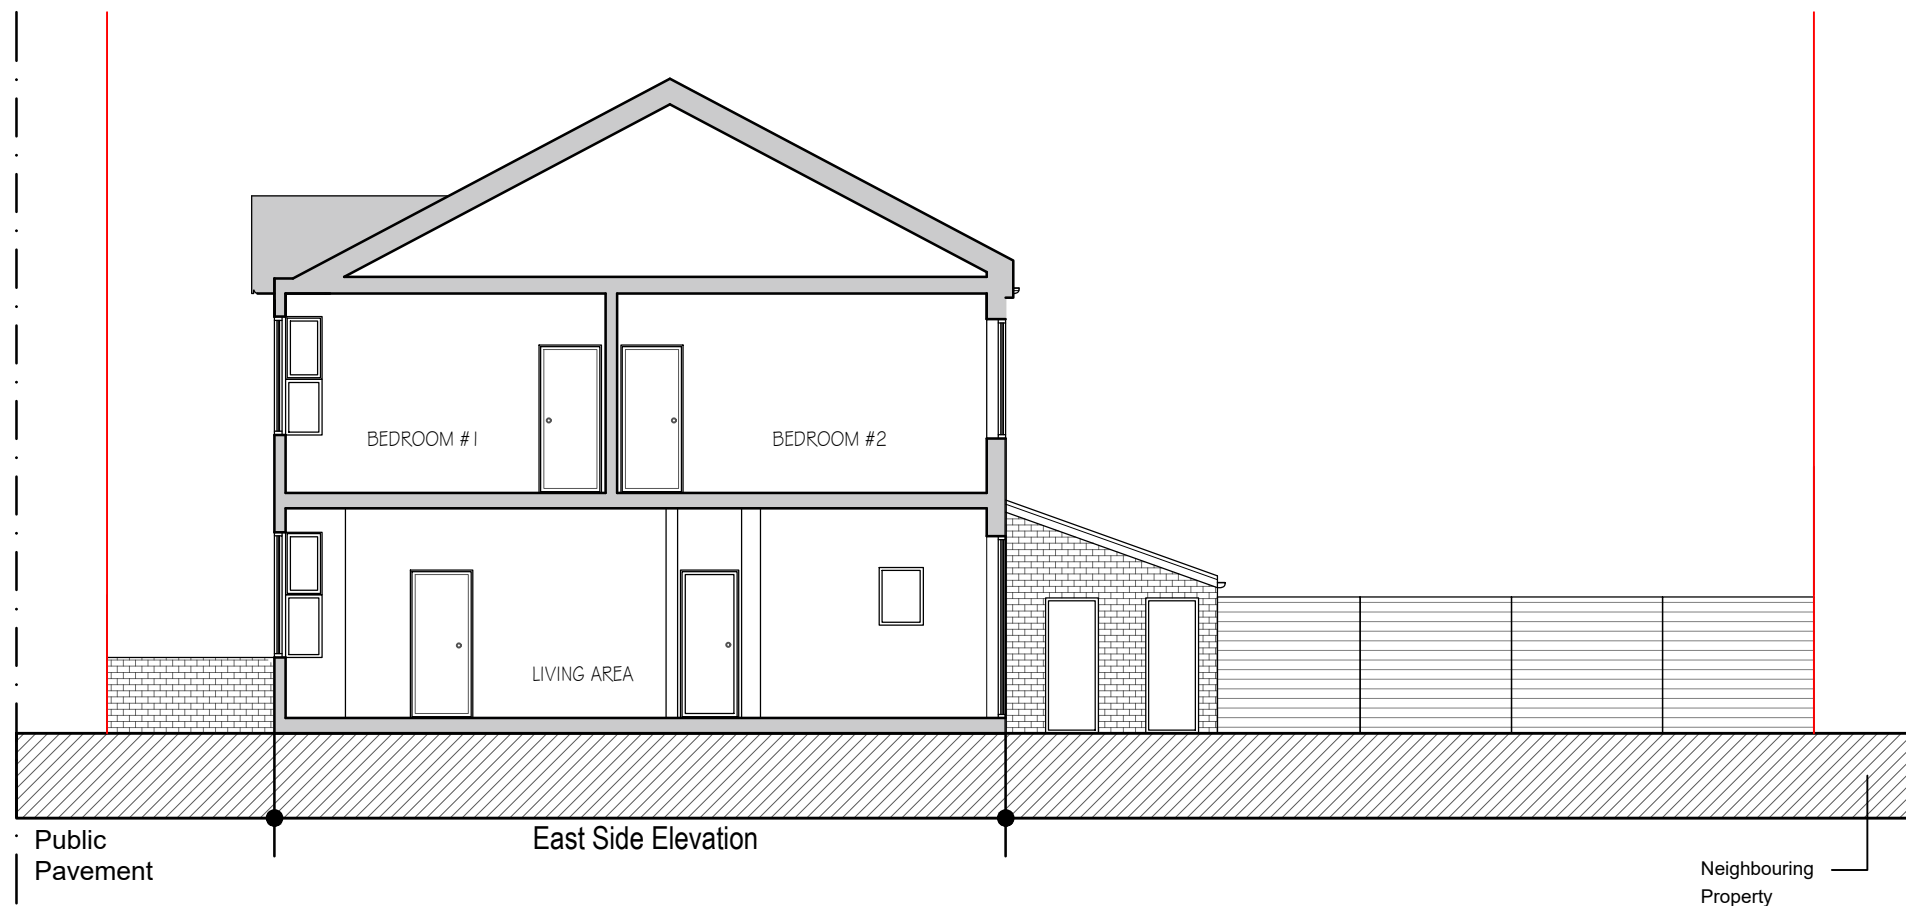

Written dimensions to be taken in preferences to scaled dimensions. The Contractor is responsible for checking all dimensions before work starts.

All work is to be carried out to the requirements, and to the satisfaction of the Local Authority.

These drawings are for planning purposes only

Any discrepancies to be brought to the attention of Star Plans Consultants immediately.

Description					
Rev	Date	Description	by	chk	

76 Steli Ave. Canvey Island SS8 9QF
01268 914 125 • info@starplans.co.uk

Architecture | Town Planning

Client

Mr. Stern

Project

119 Wargrave Ave, London
N15 6AU, UK

Title

Section AA

Date:	08.05.2022	Rev:
Scale:	1:100@A3	
Drawing No.525	E 05	