
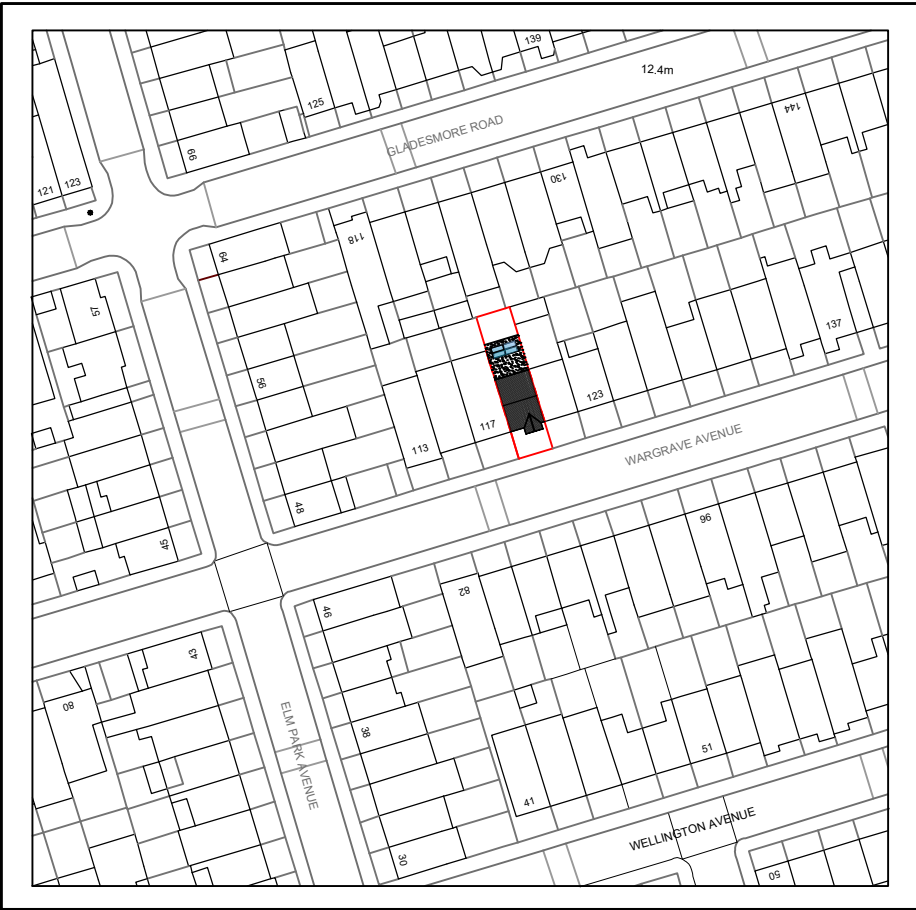
 


 Property Boundary

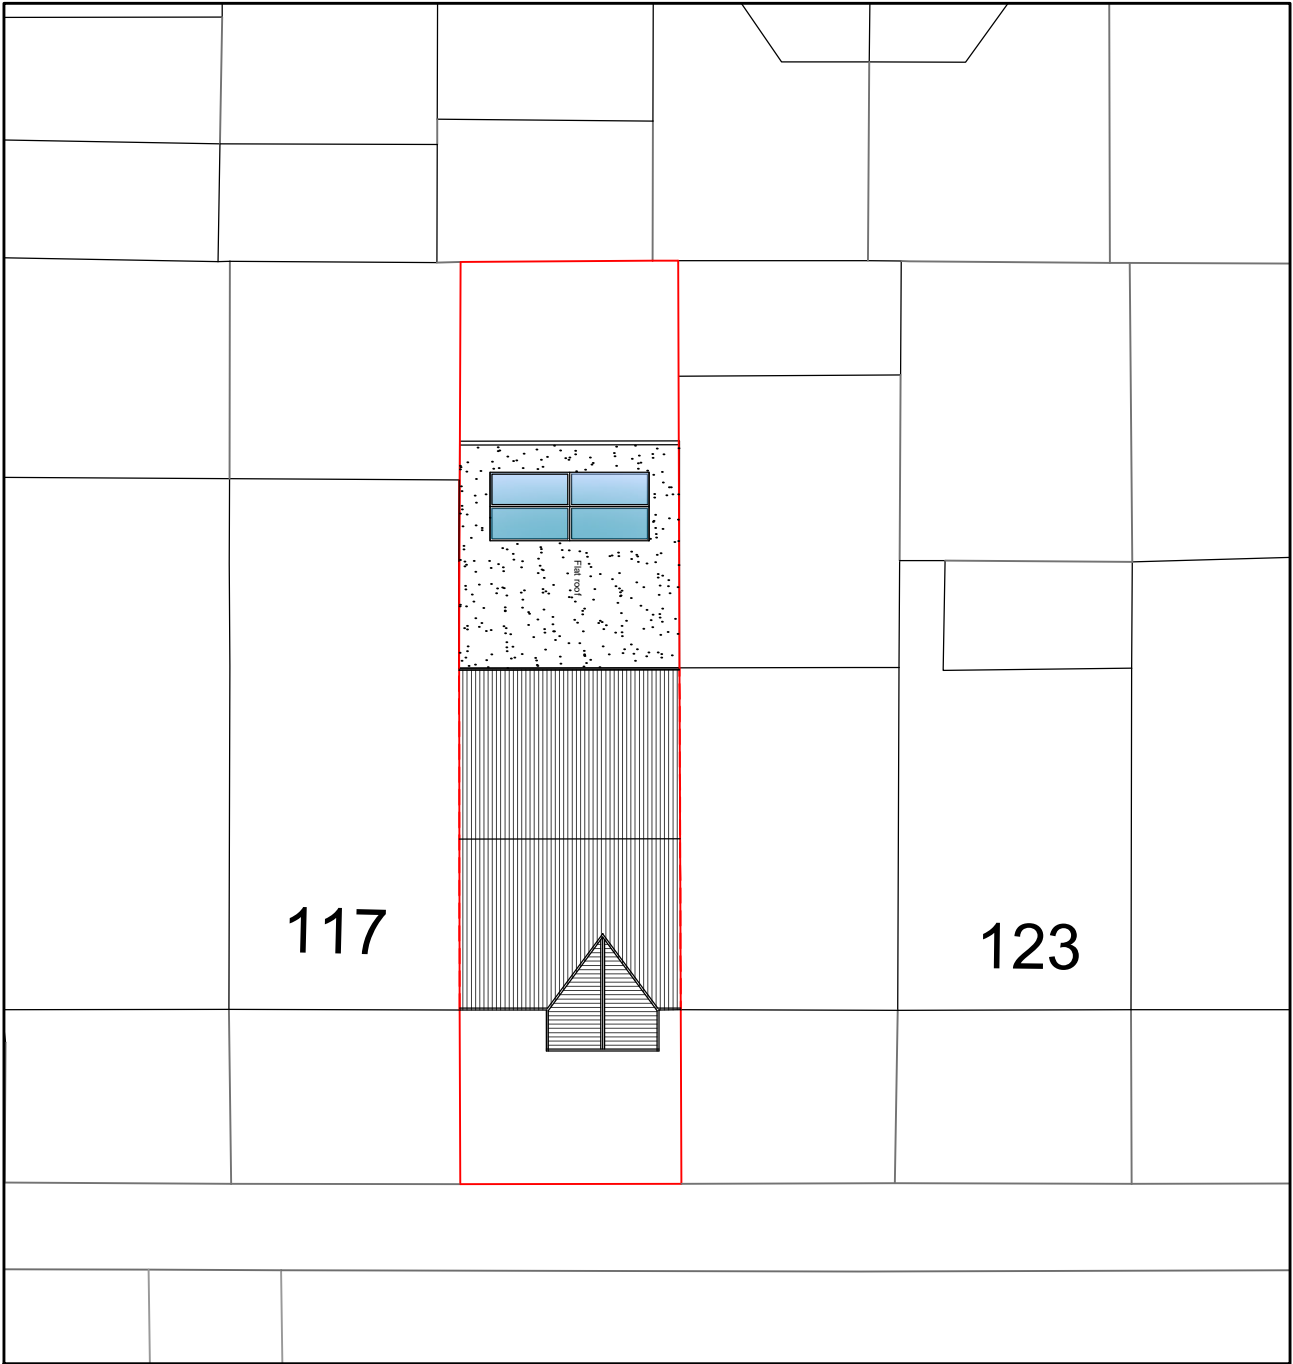

Written dimensions to be taken in preferences to scaled dimensions. The Contractor is responsible for checking all dimensions before work starts.

All work is to be carried out to the requirements, and to the satisfaction of the Local Authority.

These drawings are for planning purposes only

Any discrepancies to be brought to the attention of Star Plans Consultants immediately.

Description

| Rev | Date | Description | by | chk |
|-----|------|-------------|----|-----|
|     |      |             |    |     |
|     |      |             |    |     |
|     |      |             |    |     |



**STAR PLANS**  
Design your way

76 Steli Ave. Canvey Island SS8 9QF  
01268 914 125 • info@starplans.co.uk

Architecture | Town Planning

Client

Mr. Stern

Project  
119 Wargrave Ave, London  
N15 6AU, UK

Title

OS map / location plans

|             |                    |      |  |
|-------------|--------------------|------|--|
| Date:       | 08.30.2022         | Rev: |  |
| Scale:      | 1:200 / 1:1250 @A3 |      |  |
| Drawing No. | 528 P 01           |      |  |

Written dimensions to be taken in preferences to scaled dimensions. The Contractor is responsible for checking all dimensions before work starts.

All work is to be carried out to the requirements, and to the satisfaction of the Local Authority.  
These drawings are for planning purposes only

Any discrepancies to be brought to the attention of Star Plans Consultants immediately.

Description

| Rev | Date | Description | by | chk |
|-----|------|-------------|----|-----|
|     |      |             |    |     |
|     |      |             |    |     |
|     |      |             |    |     |



**STAR PLANS**  
Design your way

76 Steli Ave. Canvey Island SS8 9QF  
01268 914 125 • info@starplans.co.uk

Architecture | Town Planning

Client




Mr. Stern

Project  
119 Wargrave Ave, London  
N15 6AU, UK


Title  
Front/Rear Elevation

|                     |      |
|---------------------|------|
| Date: 08.30.2022    | Rev: |
| Scale: 1:100@A3     |      |
| Drawing No.528 P 02 |      |



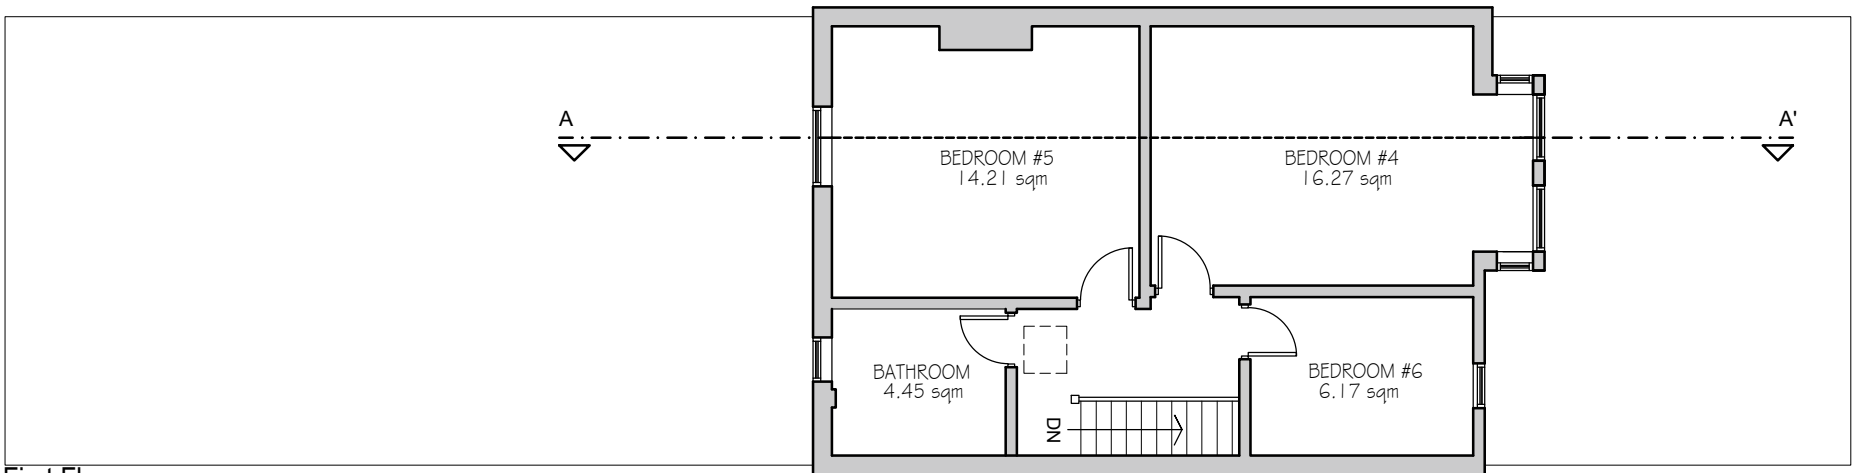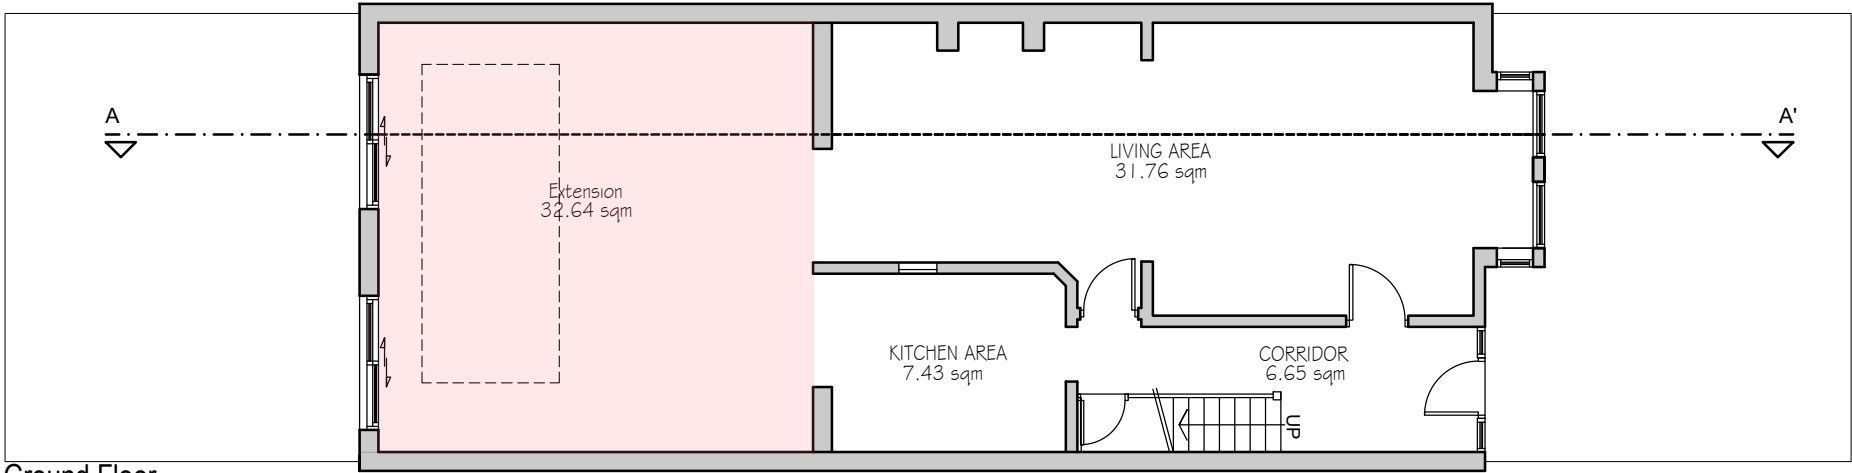 

TGIA = 127.78 sqm

 

Written dimensions to be taken in preferences to scaled dimensions. The Contractor is responsible for checking all dimensions before work starts.

All work is to be carried out to the requirements, and to the satisfaction of the Local Authority.

These drawings are for planning purposes only

Any discrepancies to be brought to the attention of Star Plans Consultants immediately.

Description

| Rev | Date | Description | by | chk |
|-----|------|-------------|----|-----|
|     |      |             |    |     |
|     |      |             |    |     |
|     |      |             |    |     |



**STAR PLANS**  
Design your way

76 Steli Ave. Canvey Island SS8 9QF  
01268 914 125 • info@starplans.co.uk

Architecture | Town Planning

Client



Mr. Stern

Project  
119 Wargrave Ave, London  
N15 6AU, UK

Title


Floor Plans

|                |            |      |
|----------------|------------|------|
| Date:          | 08.30.2022 | Rev: |
| Scale:         | 1:100@A3   |      |
| Drawing No.528 | P 03       |      |

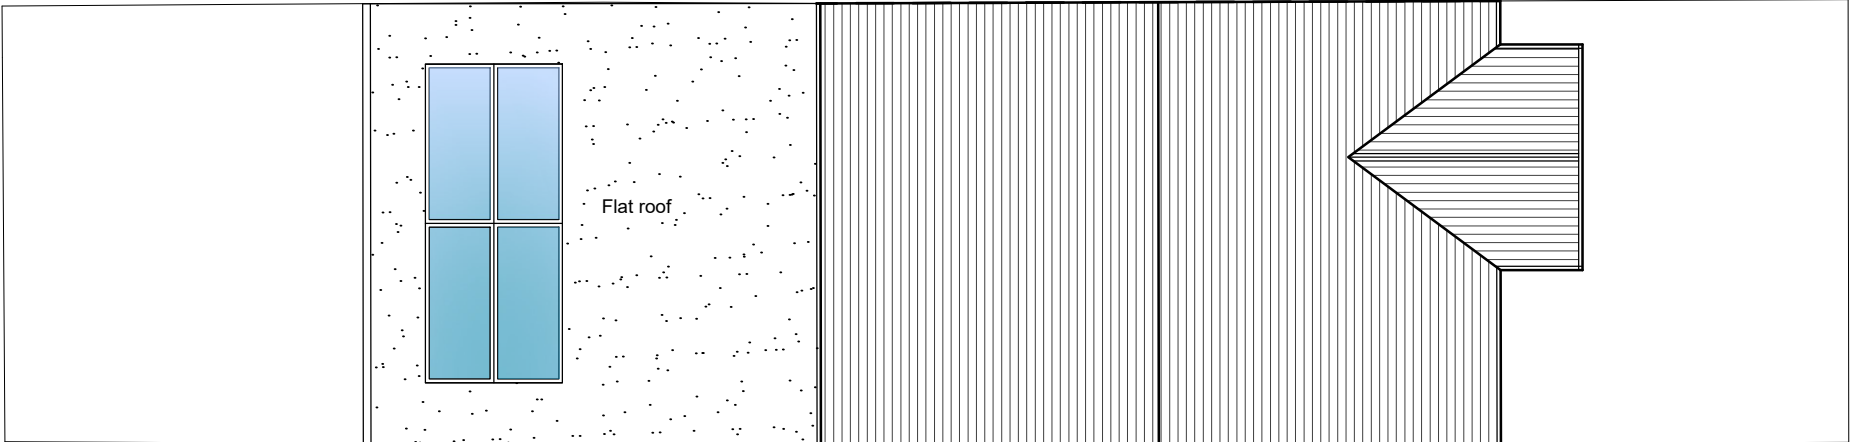 

Roof Plan

TGIA = 127.78 sqm

 

Written dimensions to be taken in preferences to scaled dimensions. The Contractor is responsible for checking all dimensions before work starts.

All work is to be carried out to the requirements, and to the satisfaction of the Local Authority.

These drawings are for planning purposes only

Any discrepancies to be brought to the attention of Star Plans Consultants immediately.

Description

| Rev | Date | Description | by | chk |
|-----|------|-------------|----|-----|
|     |      |             |    |     |
|     |      |             |    |     |
|     |      |             |    |     |



76 Steli Ave. Canvey Island SS8 9QF  
01268 914 125 • info@starplans.co.uk

Architecture | Town Planning

|                                         |      |
|-----------------------------------------|------|
| Client                                  |      |
| Mr. Stern                               |      |
| Project                                 |      |
| 119 Wargrave Ave, London<br>N15 6AU, UK |      |
| Title                                   |      |
| Floor Plans / Roof Plan                 |      |
| Date: 08.30.2022                        | Rev: |
| Scale: 1:100@A3                         |      |
| Drawing No.528 P 04                     |      |

Any discrepancies to be brought to the attention of  
Star Plans Consultants immediately.

| Rev | Date | Description | by | chk |
|-----|------|-------------|----|-----|
|     |      |             |    |     |
|     |      |             |    |     |
|     |      |             |    |     |





|        |
|--------|
| Client |
|--------|

Project  
119 Wargrave Ave, London  
N15 6AU, UK

|                |            |      |
|----------------|------------|------|
| Date:          | 08.30.2022 | Rev: |
| Scale:         | 1:100@A3   |      |
| Drawing No.528 | P 05       |      |



 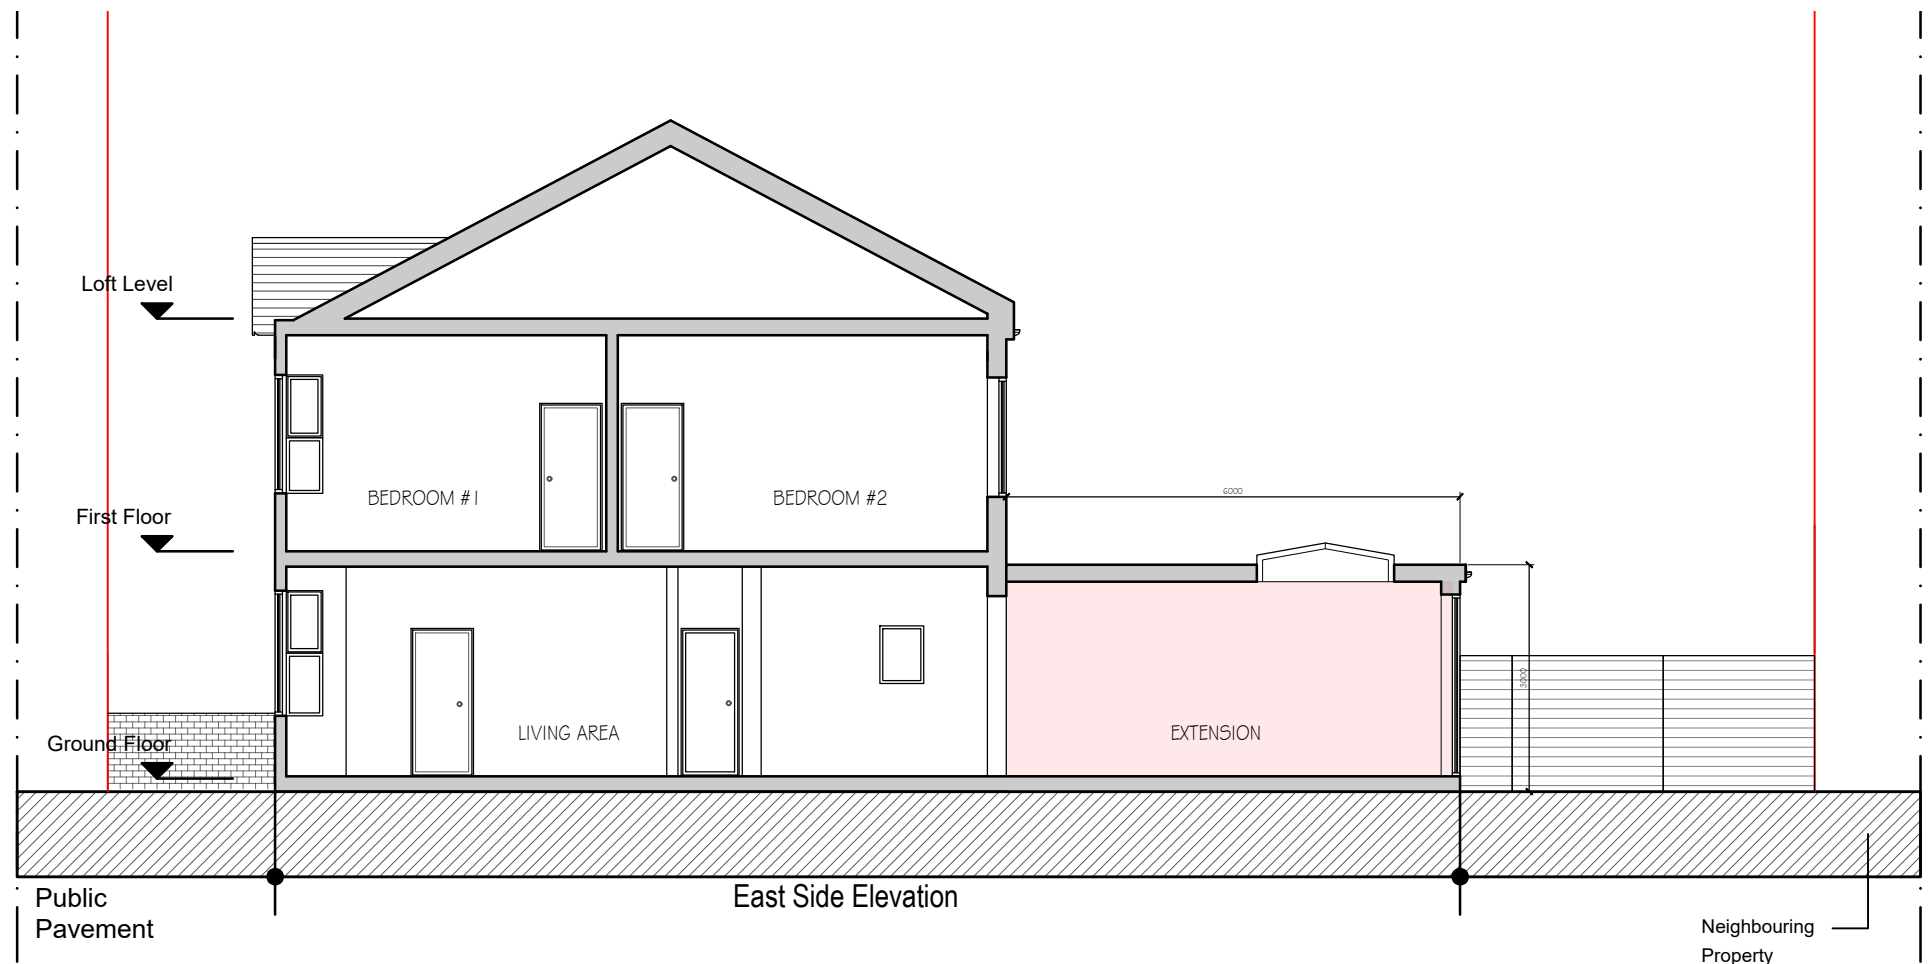

Written dimensions to be taken in preferences to scaled dimensions. The Contractor is responsible for checking all dimensions before work starts.

All work is to be carried out to the requirements, and to the satisfaction of the Local Authority.

These drawings are for planning purposes only

Any discrepancies to be brought to the attention of Star Plans Consultants immediately.

Description

| Rev | Date | Description | by | chk |
|-----|------|-------------|----|-----|
|     |      |             |    |     |
|     |      |             |    |     |
|     |      |             |    |     |



**STAR PLANS**  
Design your way

76 Steli Ave. Canvey Island SS8 9QF  
01268 914 125 • info@starplans.co.uk

Architecture | Town Planning

Client

Mr. Stern

Project  
119 Wargrave Ave, London  
N15 6AU, UK

Title

Section AA

|                |            |      |
|----------------|------------|------|
| Date:          | 08.30.2022 | Rev: |
| Scale:         | 1:100@A3   |      |
| Drawing No.528 | P 06       |      |