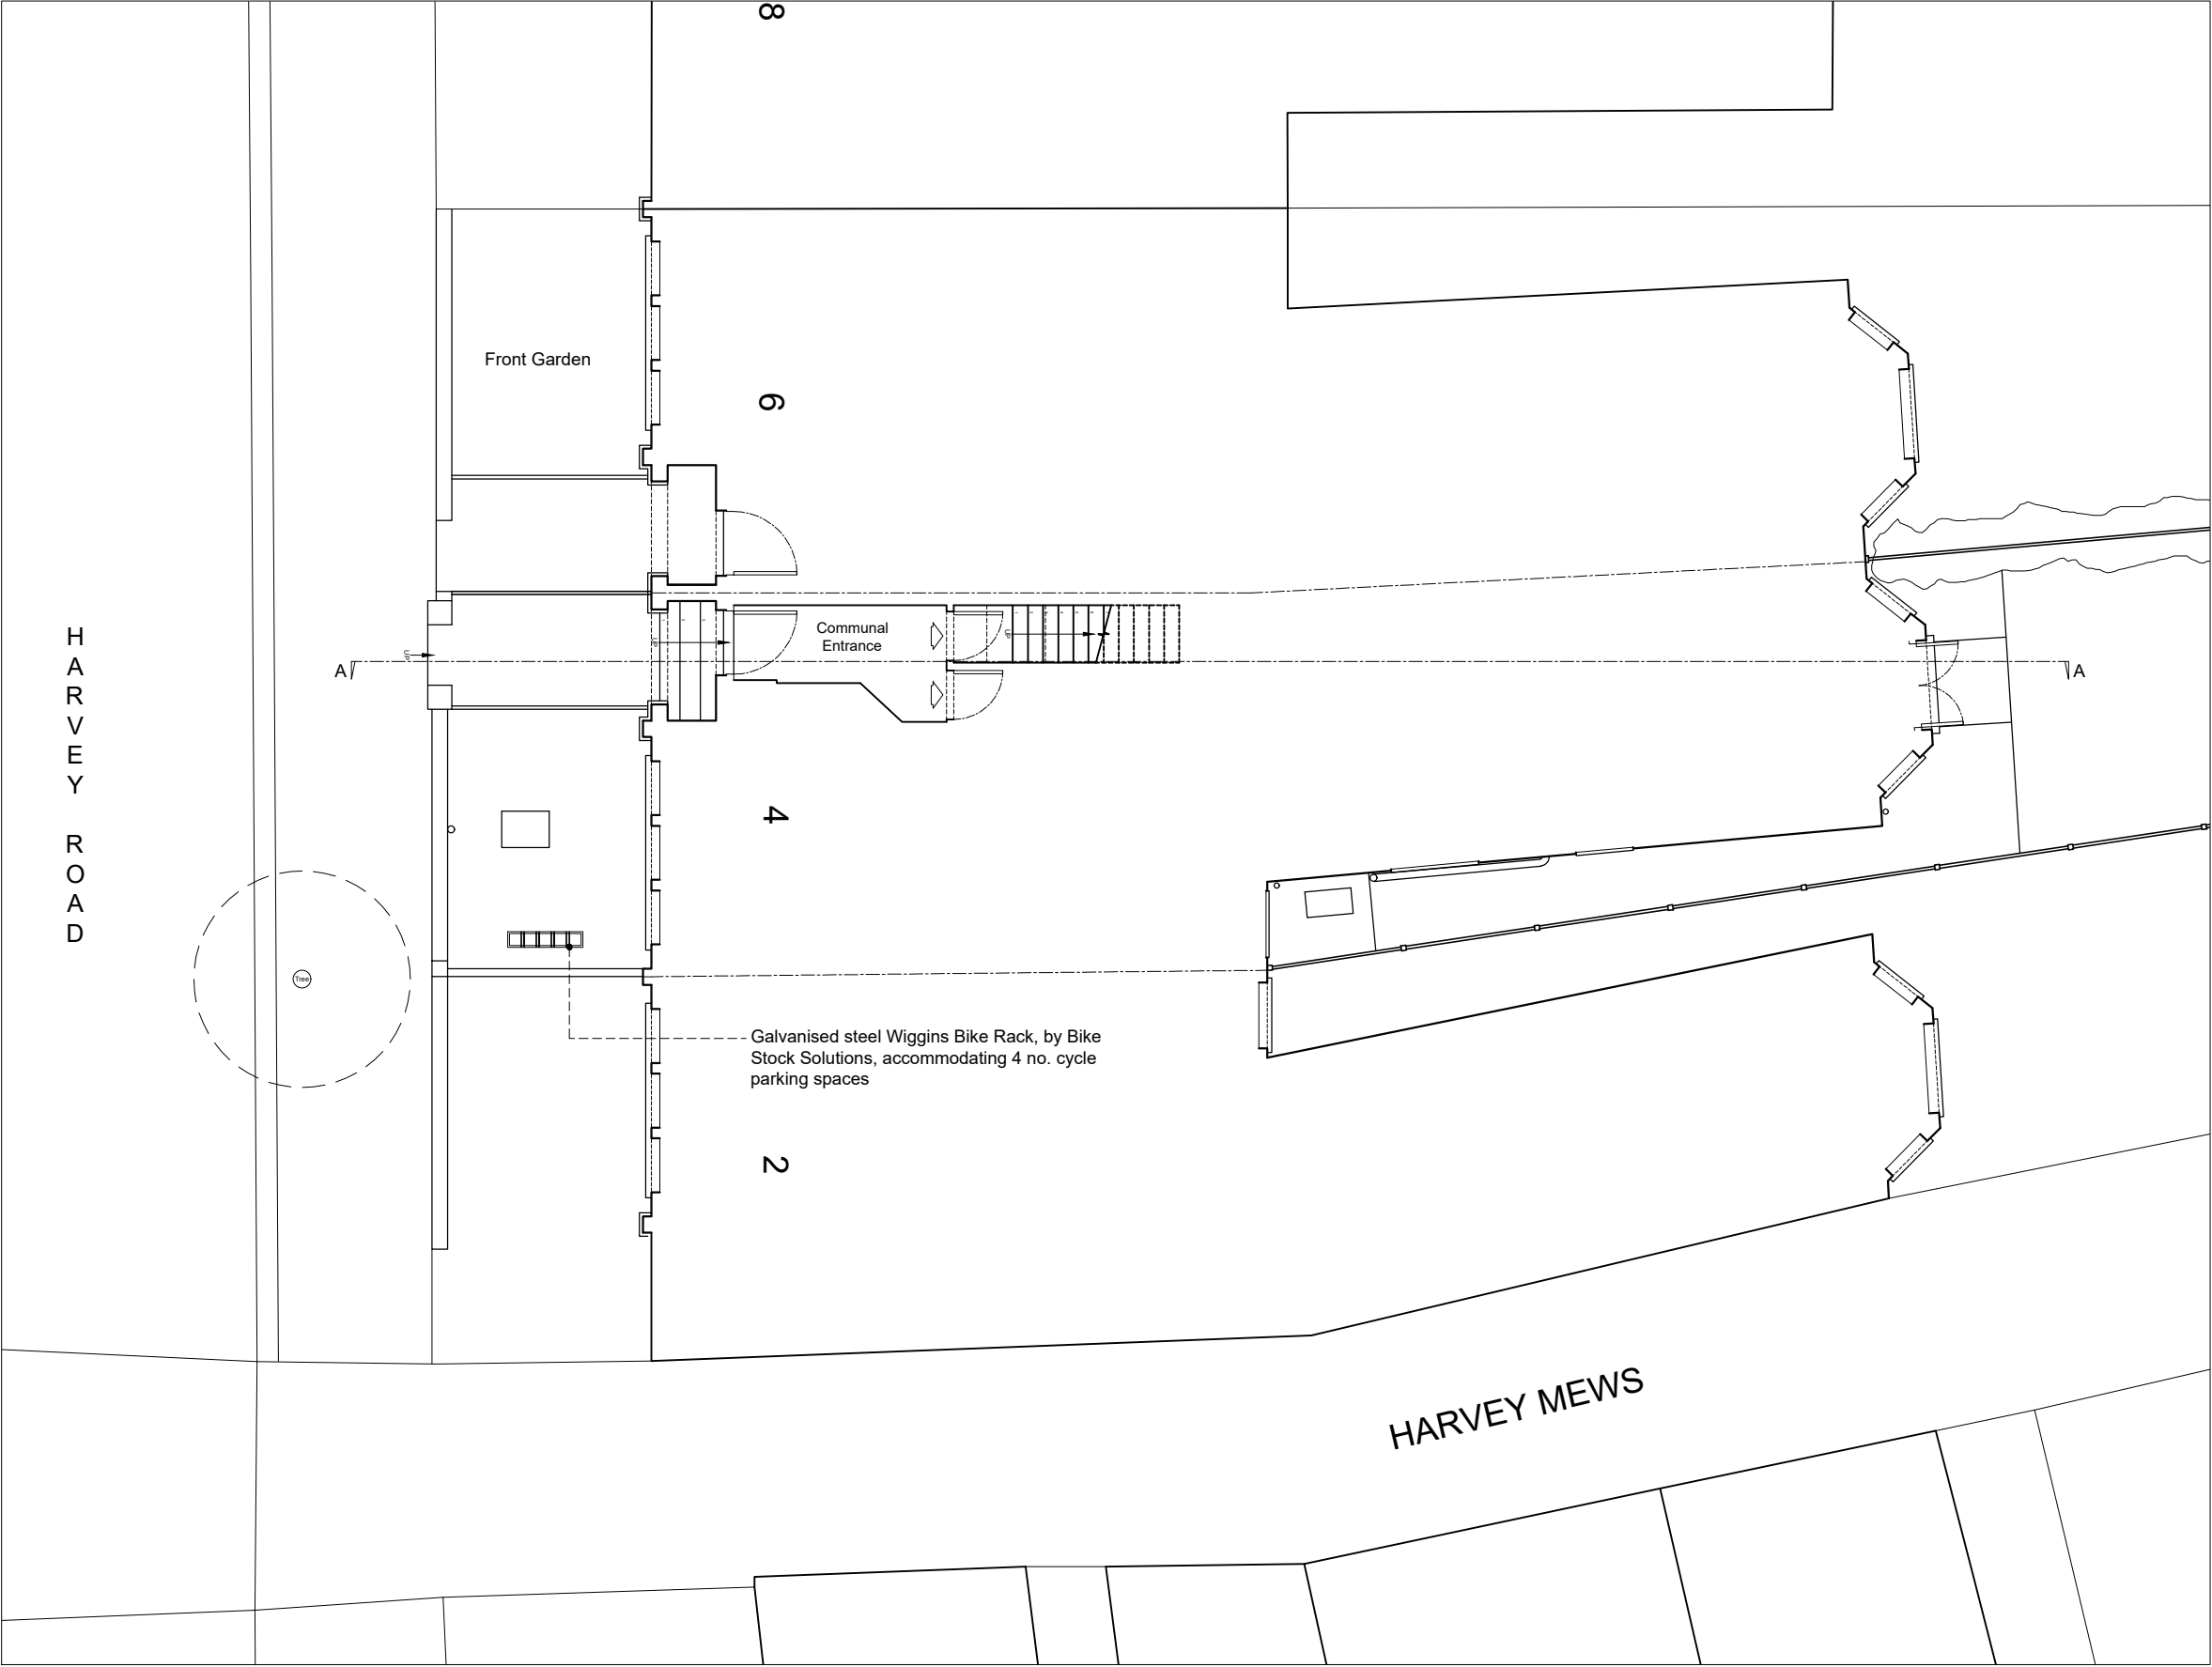


NOTE:
This drawing has been prepared by Former Studio and the data contained herein may be used or reproduced only with Former Studios written approval.

*	11/10/22	Issued
FORMER STUDIO E:info@formerstudio.com		

Job title 4 Harvey Road, London N8 9PA	
Drawing title Existing Ground Floor Plan	
Scale 1:100 @ A3	Date 11/20/2022
Drawing No. 2215-003	Rev. No. *