

Notes


These drawings are strictly copyright and are not to be used, printed or copied in any form unless expressly permitted by ASB Architects. Any scale indicated on the drawing is only correct provided the drawing is printed at the original "Sheet Size" field. This is typically A1 or A3, printed without reduction, @ 100%

This drawing may include information shown in colour as indicated by the "Printing" field. If the drawing is received incorrectly please refer to the sender or Architects.

Do not scale from these drawings. Refer to figured dimensions only and, where these are missing or cannot be inferred from the given dimensions, refer to the Architect for instruction.



Inform the Architect as soon as possible of any discrepancies found on site.

This drawing is to be read in conjunction with the structural engineers' drawings, all other layout and detail drawings together with the Schedule of Works and Specification.

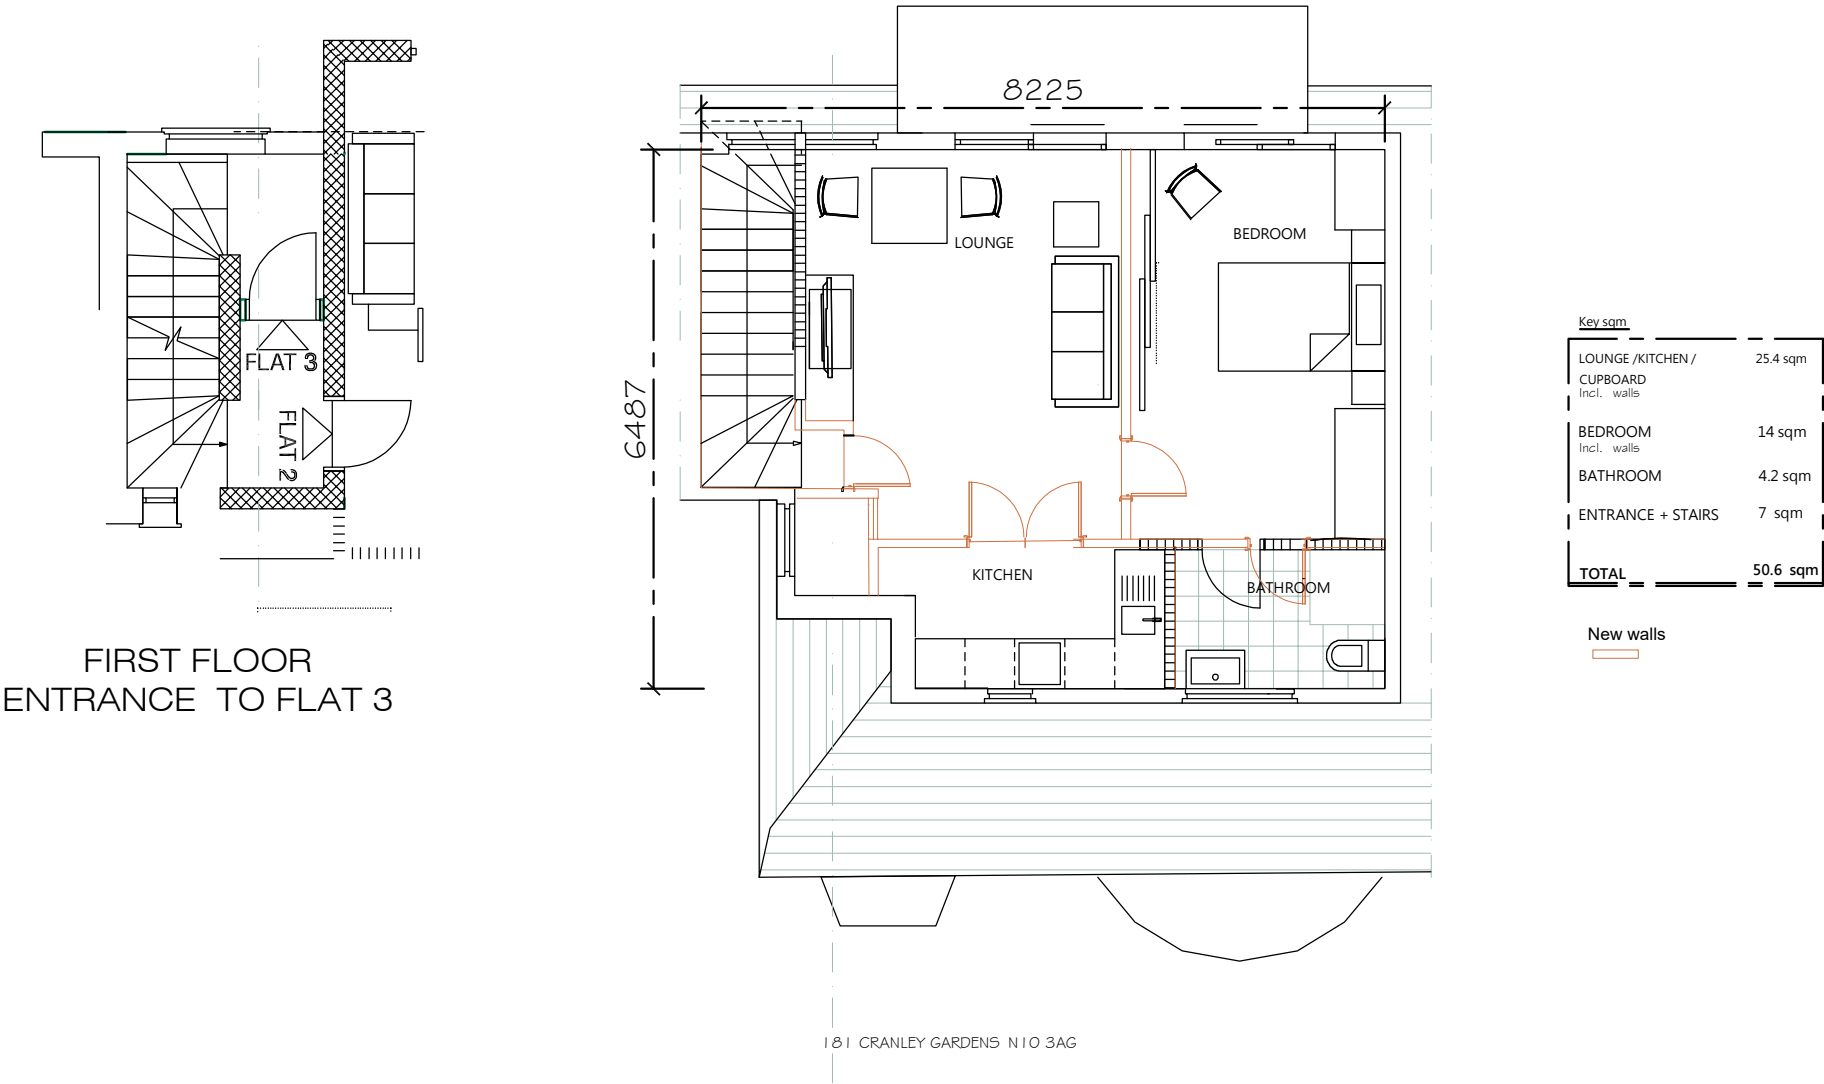

FIRST FLOOR
ENTRANCE TO FLAT 3

FLAT 3 2ND FLOOR PLAN
181 CRANLEY GARDENS N10 3AG

  

REVISION		
	Date	
D- 4 th	OCTOBER 2022	INFORMATION ADDED
E- 10 th	OCTOBER 2022	DIMENSIONS ADDED
F- 11 th	OCTOBER 2022	Sqm ROOM SHOWN
G- 1st	NOVEMBER 2022	ROOM LAYOUT SHOWN

ASB ARCHITECTS			
215 West End Lane West Hampstead London NW6 1XJ T: 020 7431 5221 F: 02074315114 E: amos@asbarchitects.com			
Project	181 CRANLEY GARDENS LONDON N10 3AG		
Drawing	TYPICAL SECTIONS		
Dwg status	STATUS	Date ©	20 JUNE 2021
Project Ref	428	Printing	COLOUR-B/W
SCALE	1:100	Sheet size	A3
		Drg No	Rev.
		08	G