

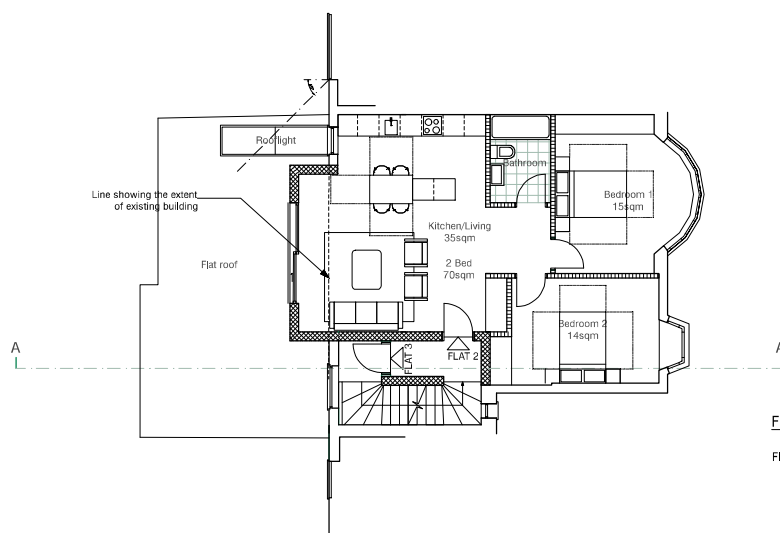


181 Cranley Gardens, London, N10 3AG Proposed 1st, 2nd floor and Section A-A

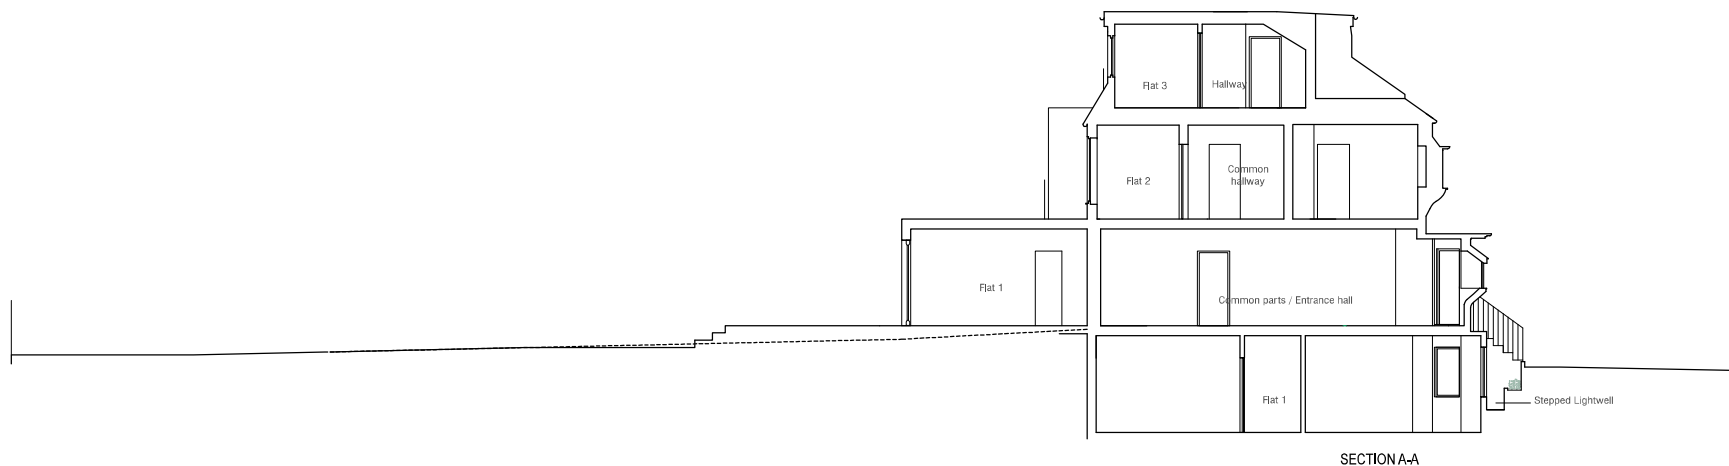

FIRST FLOOR PLAN

Flat 2 - N.I.A. = 70

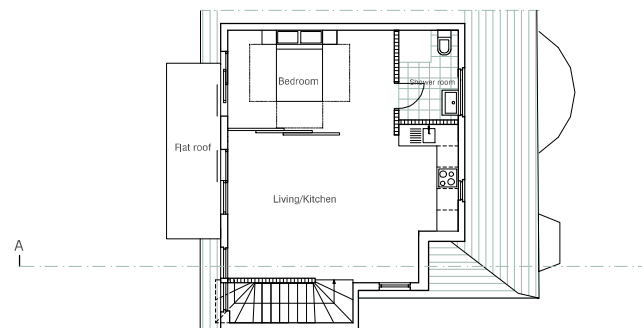

SECOND FLOOR PLAN

Flat 3 - N.I.A. = 49,5sqm

Revisions

E - 05.12.17	Reduced 1st fl. balcony to Juliet
D - 20.11.17	Reduced 1st fl. balcony
C - 19.10.17	Stepped lightwell
B - 05.10.17	Juliet balconies and lightwell railing
A - 20.05.17	Planning Application Submission

Drawing copyright,

Hart Baskerville Architects

76 Denmark Road, Wimbledon,
London SW19 4PQ

Tel: 020 8458 3433

Client	Mr. Girish Patel
Project	181 Cranley Gardens, London, N10 3AG
Drawing	Proposed 1st, 2nd floor and Section A-A
Date	December 2017
Scale	1:100@A2
Revision	Planning - E
Drawing No.	P102

