

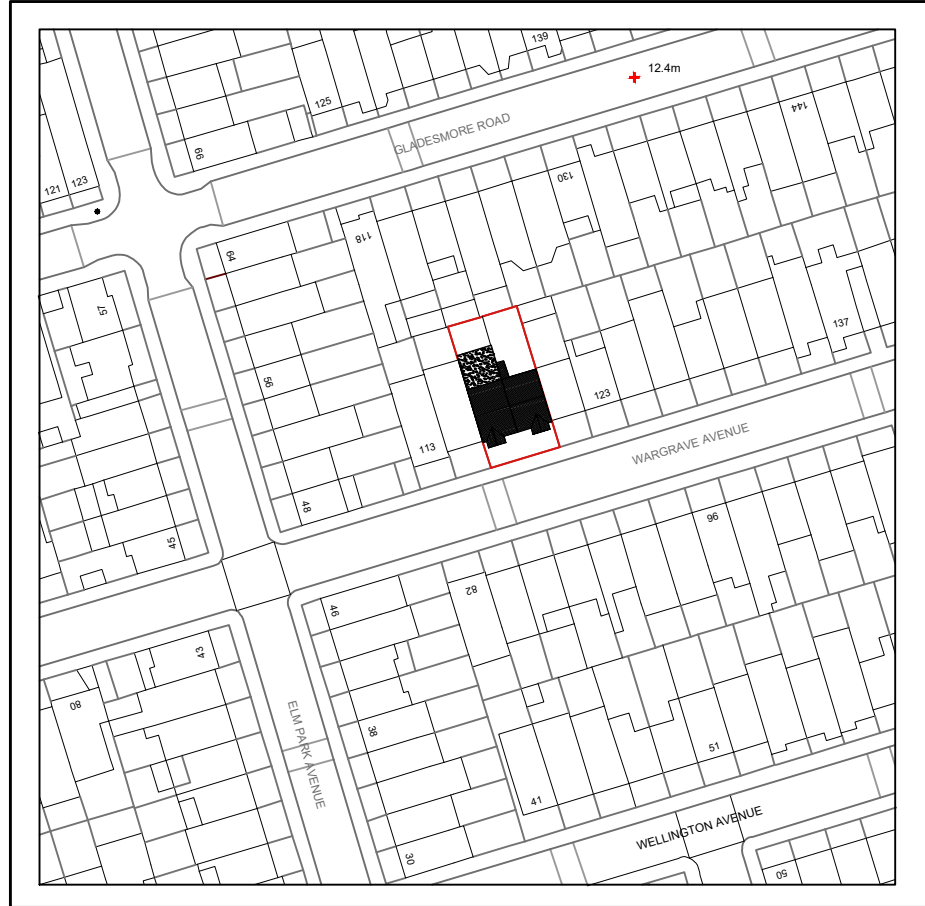


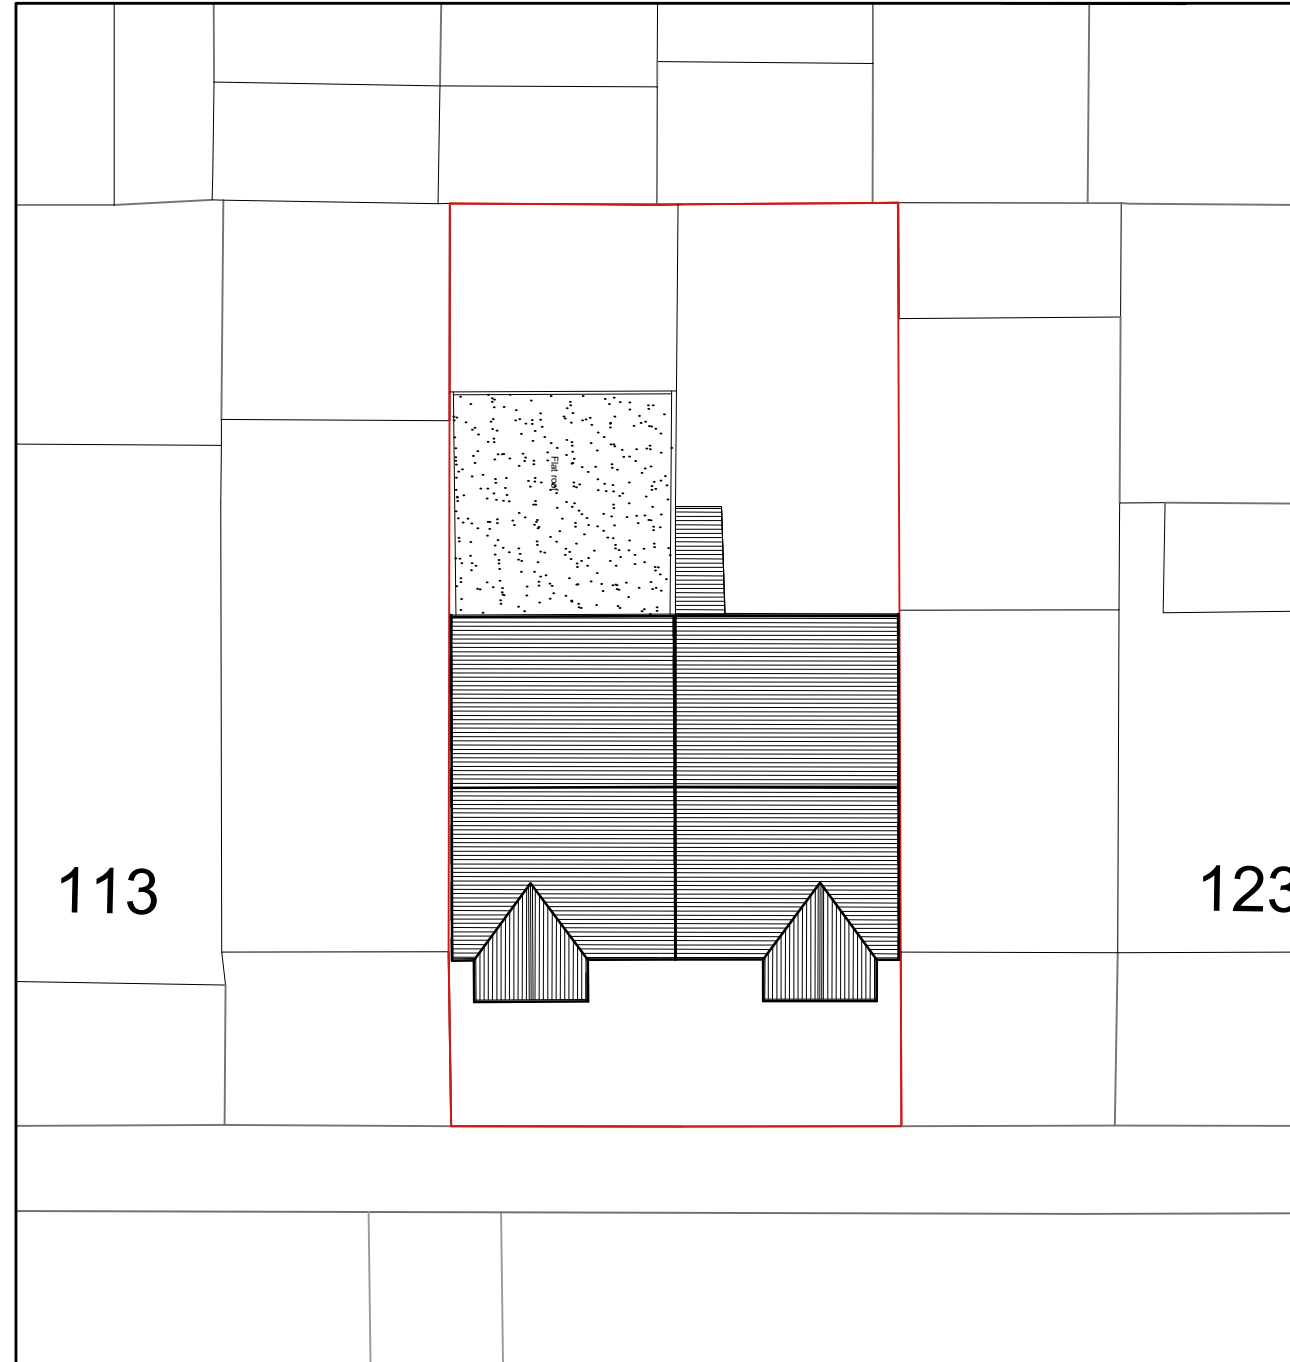

OS Map

0 25m 50m 100m
SCALE 1:1250

 

Location Plan

0 1m 5m 10m 20m
SCALE 1:200



Written dimensions to be taken in preferences to scaled dimensions. The Contractor is responsible for checking all dimensions before work starts.
All work is to be carried out to the requirements, and to the satisfaction of the Local Authority.
These drawings are for planning purposes only
Any discrepancies to be brought to the attention of Star Plans Consultants immediately.

Description

Rev	Date	Description	by	chk

STAR PLANS
Design your way
76 Steli Ave. Canvey Island SS8 9QF
01268 914 125 • info@starplans.co.uk

Architecture | Town Planning

Client



Mr. Stern

Project
117 & 119 Wargrave Ave,
London N15 6AU, UK


Title
Existing OS map
/ location plans

Date:	10.21.2022	Rev:	
Scale:	1:200 / 1:1250 @A3		
Drawing No.	527 E01		

Property Boundary

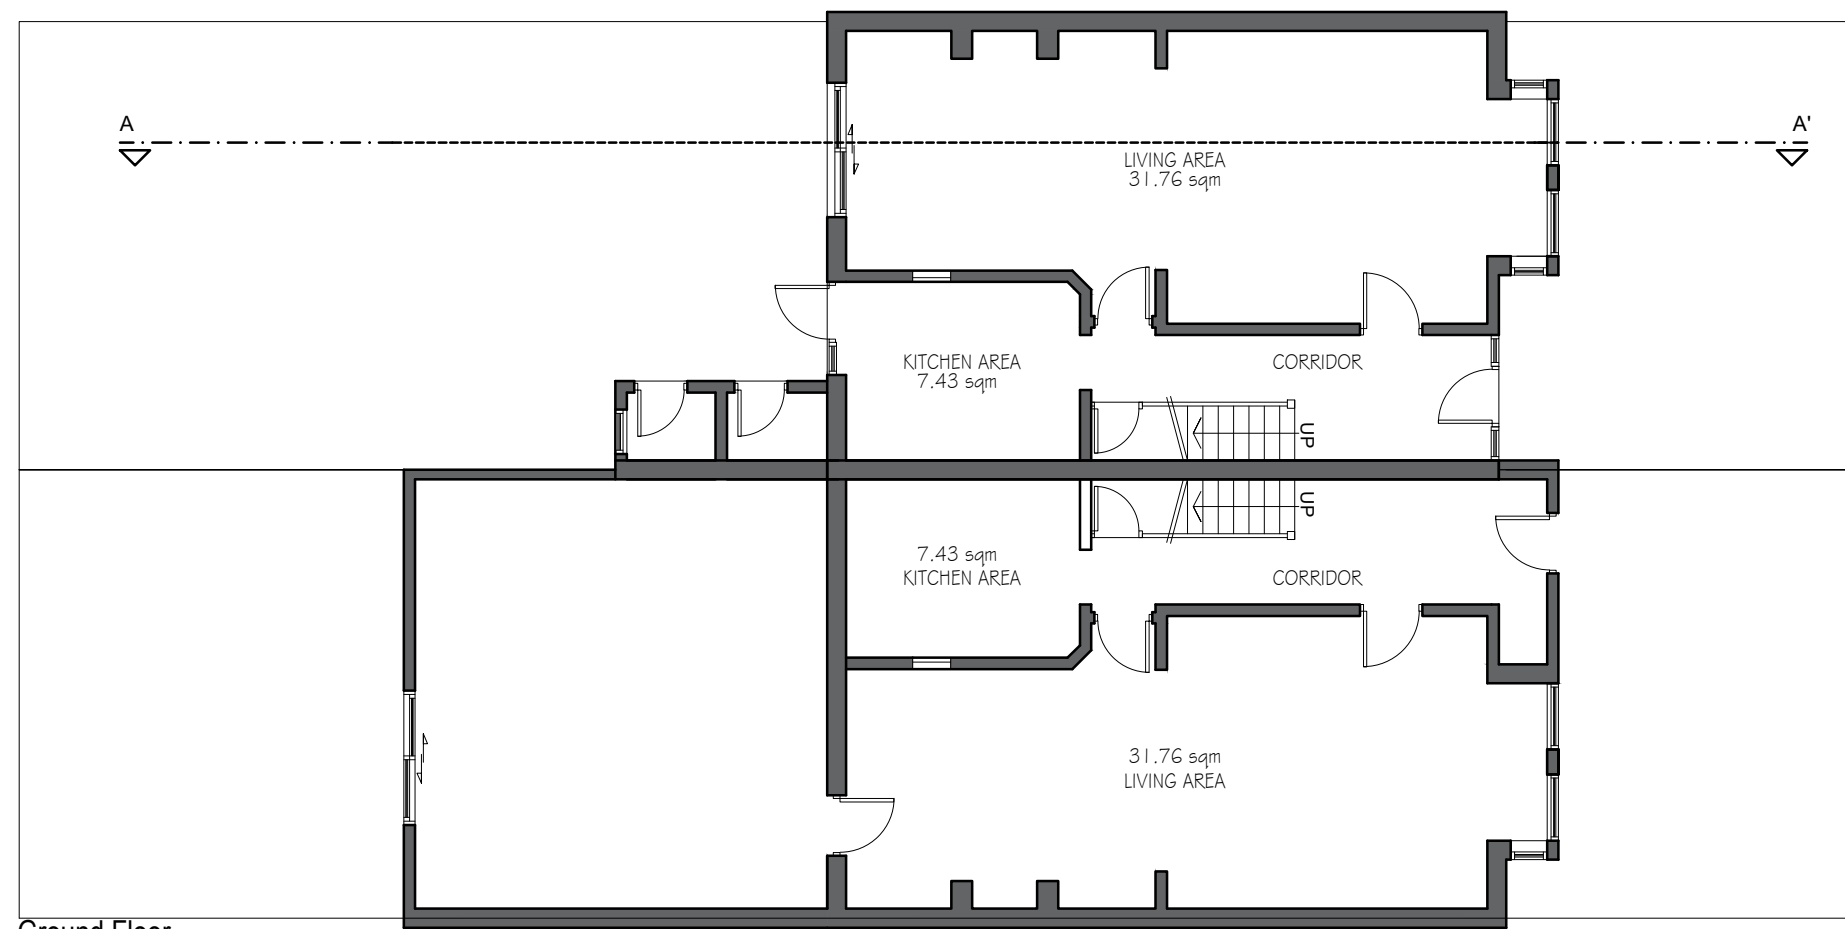 

Ground Floor

 

Written dimensions to be taken in preferences to scaled dimensions. The Contractor is responsible for checking all dimensions before work starts.

All work is to be carried out to the requirements, and to the satisfaction of the Local Authority.
These drawings are for planning purposes only

Any discrepancies to be brought to the attention of Star Plans Consultants immediately.

Description

Rev	Date	Description	by	chk



STAR PLANS
Design your way

76 Steli Ave. Canvey Island SS8 9QF
01268 914 125 • info@starplans.co.uk

Architecture | Town Planning

Client



Mr. Stern

Project
117 & 119 Wargrave Ave,
London N15 6AU, UK


Title

Existing Ground Floor Plan

Date:	10.21.2022	Rev:
Scale:	1:100@A3	
Drawing No.527	E02	

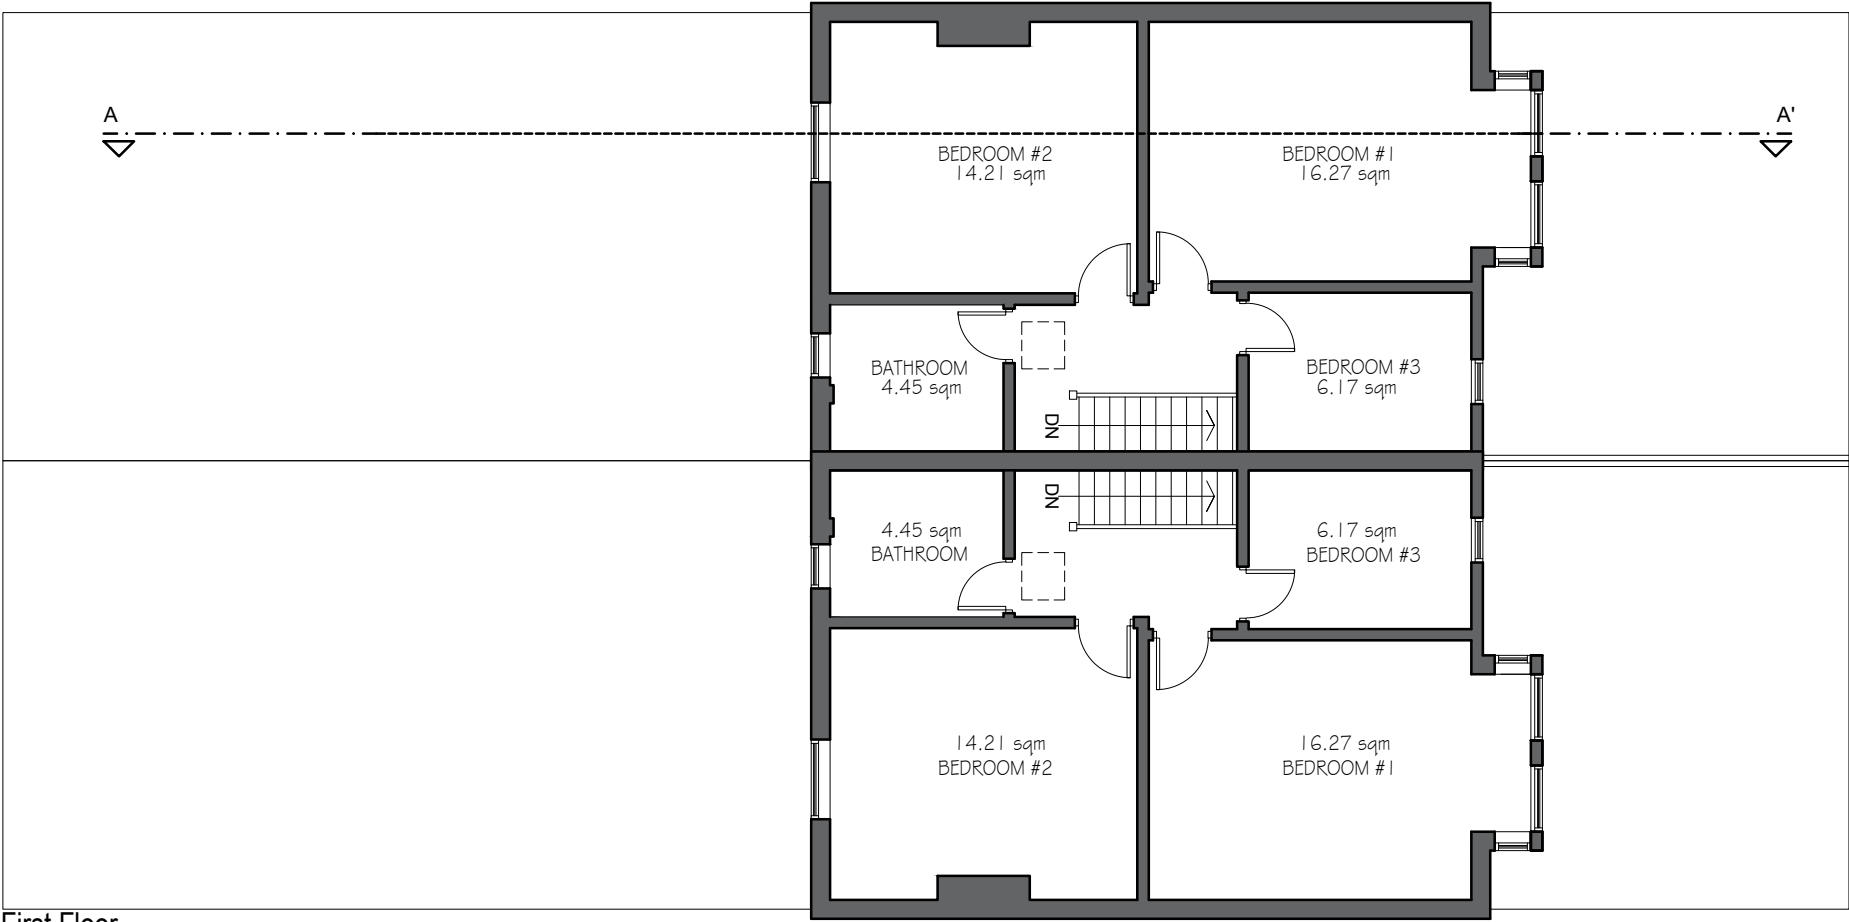 

First Floor

 

Written dimensions to be taken in preferences to scaled dimensions. The Contractor is responsible for checking all dimensions before work starts.

All work is to be carried out to the requirements, and to the satisfaction of the Local Authority.

These drawings are for planning purposes only

Any discrepancies to be brought to the attention of Star Plans Consultants immediately.

Description

Rev	Date	Description	by	chk



STAR PLANS
Design your way

76 Steli Ave. Canvey Island SS8 9QF
01268 914 125 • info@starplans.co.uk

Architecture | Town Planning



Client

Mr. Stern

Project
117 & 119 Wargrave Ave,
London N15 6AU, UK


Title
Existing Ground Floor Plan

Date:	10.21.2022	Rev:
Scale:	1:100@A3	
Drawing No.527	E03	

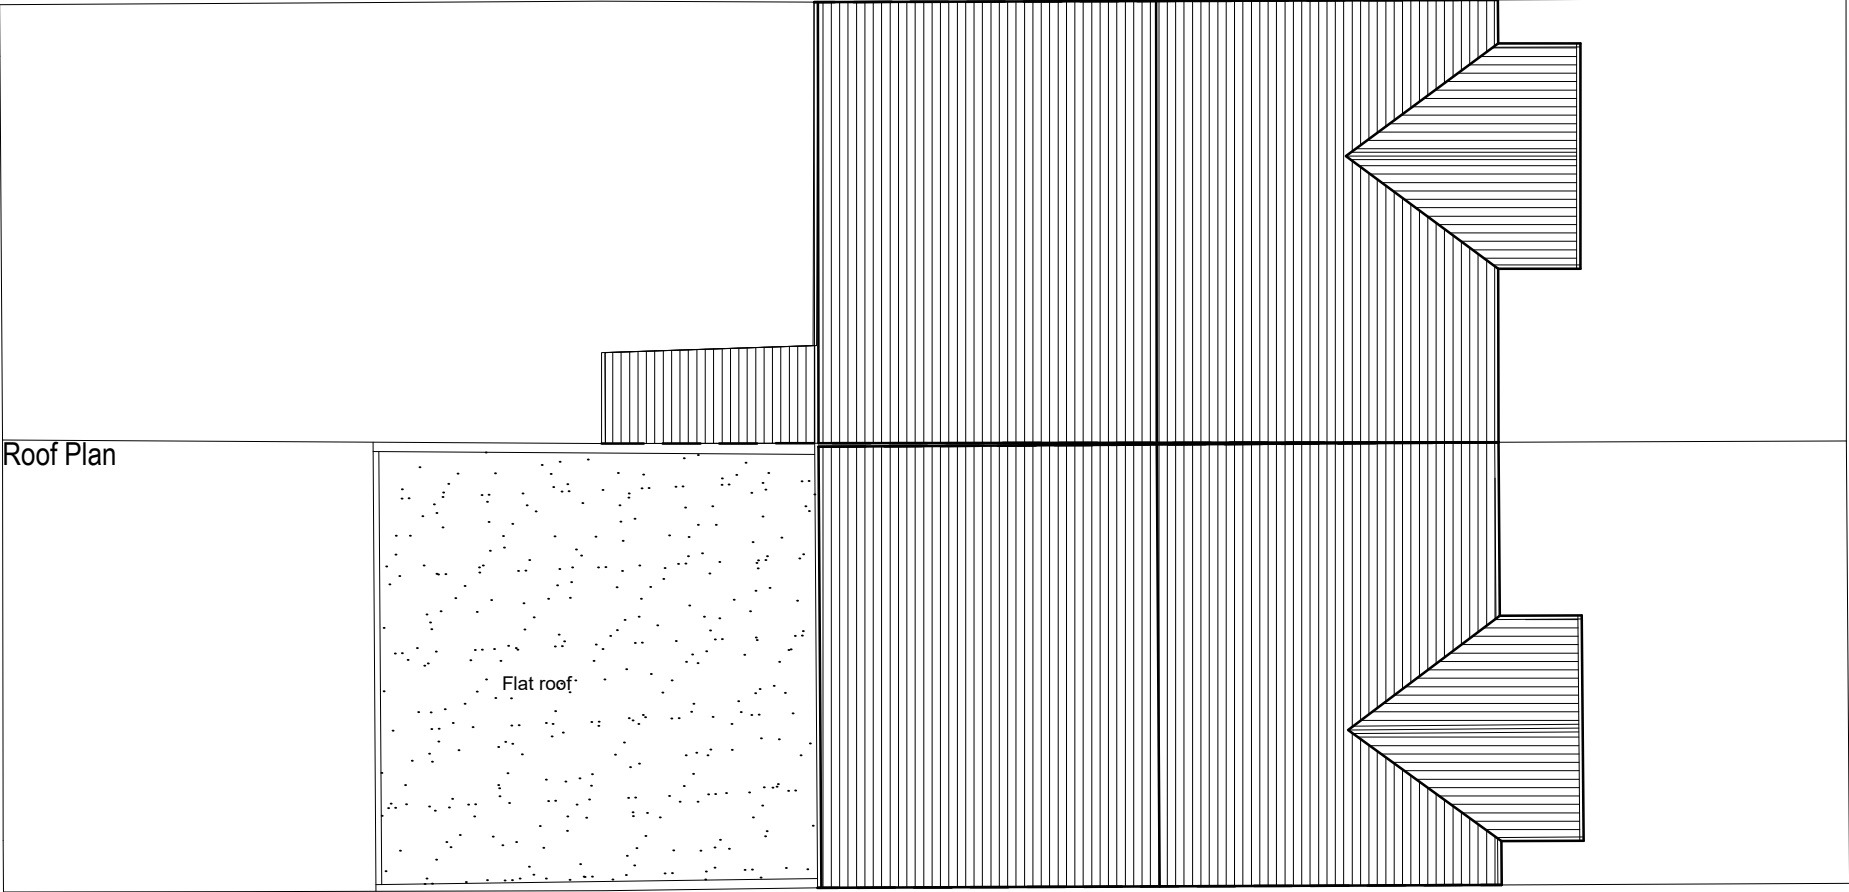 

Roof Plan

Flat roof

 

Written dimensions to be taken in preferences to scaled dimensions. The Contractor is responsible for checking all dimensions before work starts.

All work is to be carried out to the requirements, and to the satisfaction of the Local Authority.

These drawings are for planning purposes only

Any discrepancies to be brought to the attention of Star Plans Consultants immediately.

Description

Rev	Date	Description	by	chk



76 Steli Ave. Canvey Island SS8 9QF
01268 914 125 • info@starplans.co.uk

Architecture | Town Planning

Client		
Mr. Stern		
Project		
117 & 119 Wargrave Ave, London N15 6AU, UK		
Title		
Existing Roof Plans		
Date:	10.21.2022	Rev:
Scale:	1:100@A3	
Drawing No.527	E04	




117 WARGRAVE AVE

119 WARGRAVE AVE



119 WARGRAVE AVE

117 WARGRAVE AVE

 

Written dimensions to be taken in preferences to scaled dimensions. The Contractor is responsible for checking all dimensions before work starts.

All work is to be carried out to the requirements, and to the satisfaction of the Local Authority.

These drawings are for planning purposes only

Any discrepancies to be brought to the attention of Star Plans Consultants immediately.

Description

Rev	Date	Description	by	chk

STAR PLANS
Design your way

76 Steli Ave. Canvey Island SS8 9QF
01268 914 125 • info@starplans.co.uk

Architecture | Town Planning

Client

Mr. Stern

Project
117 & 119 Wargrave Ave,
London N15 6AU, UK

Title
Existing Front/Rear Elevation

Date: 10.21.2022	Rev:
Scale: 1:100@A3	
Drawing No.527 E05	



Written dimensions to be taken in preferences to scaled dimensions. The Contractor is responsible for checking all dimensions before work starts.

All work is to be carried out to the requirements, and to the satisfaction of the Local Authority.

These drawings are for planning purposes only

Any discrepancies to be brought to the attention of Star Plans Consultants immediately.

Description					


Rev	Date	Description	by	chk



Design your way

76 Steli Ave. Canvey Island SS8 9QF
01268 914 125 • info@starplans.co.uk

Architecture Town Planning			
Client			
Mr. Stern			
Project			
117 & 119 Wargrave Ave, London N15 6AU, UK			
Title			
Existing Side Elevation			
Date:	10.21.2022	Rev:	
Scale:	1:100@A3		
Drawing No.527	E06		

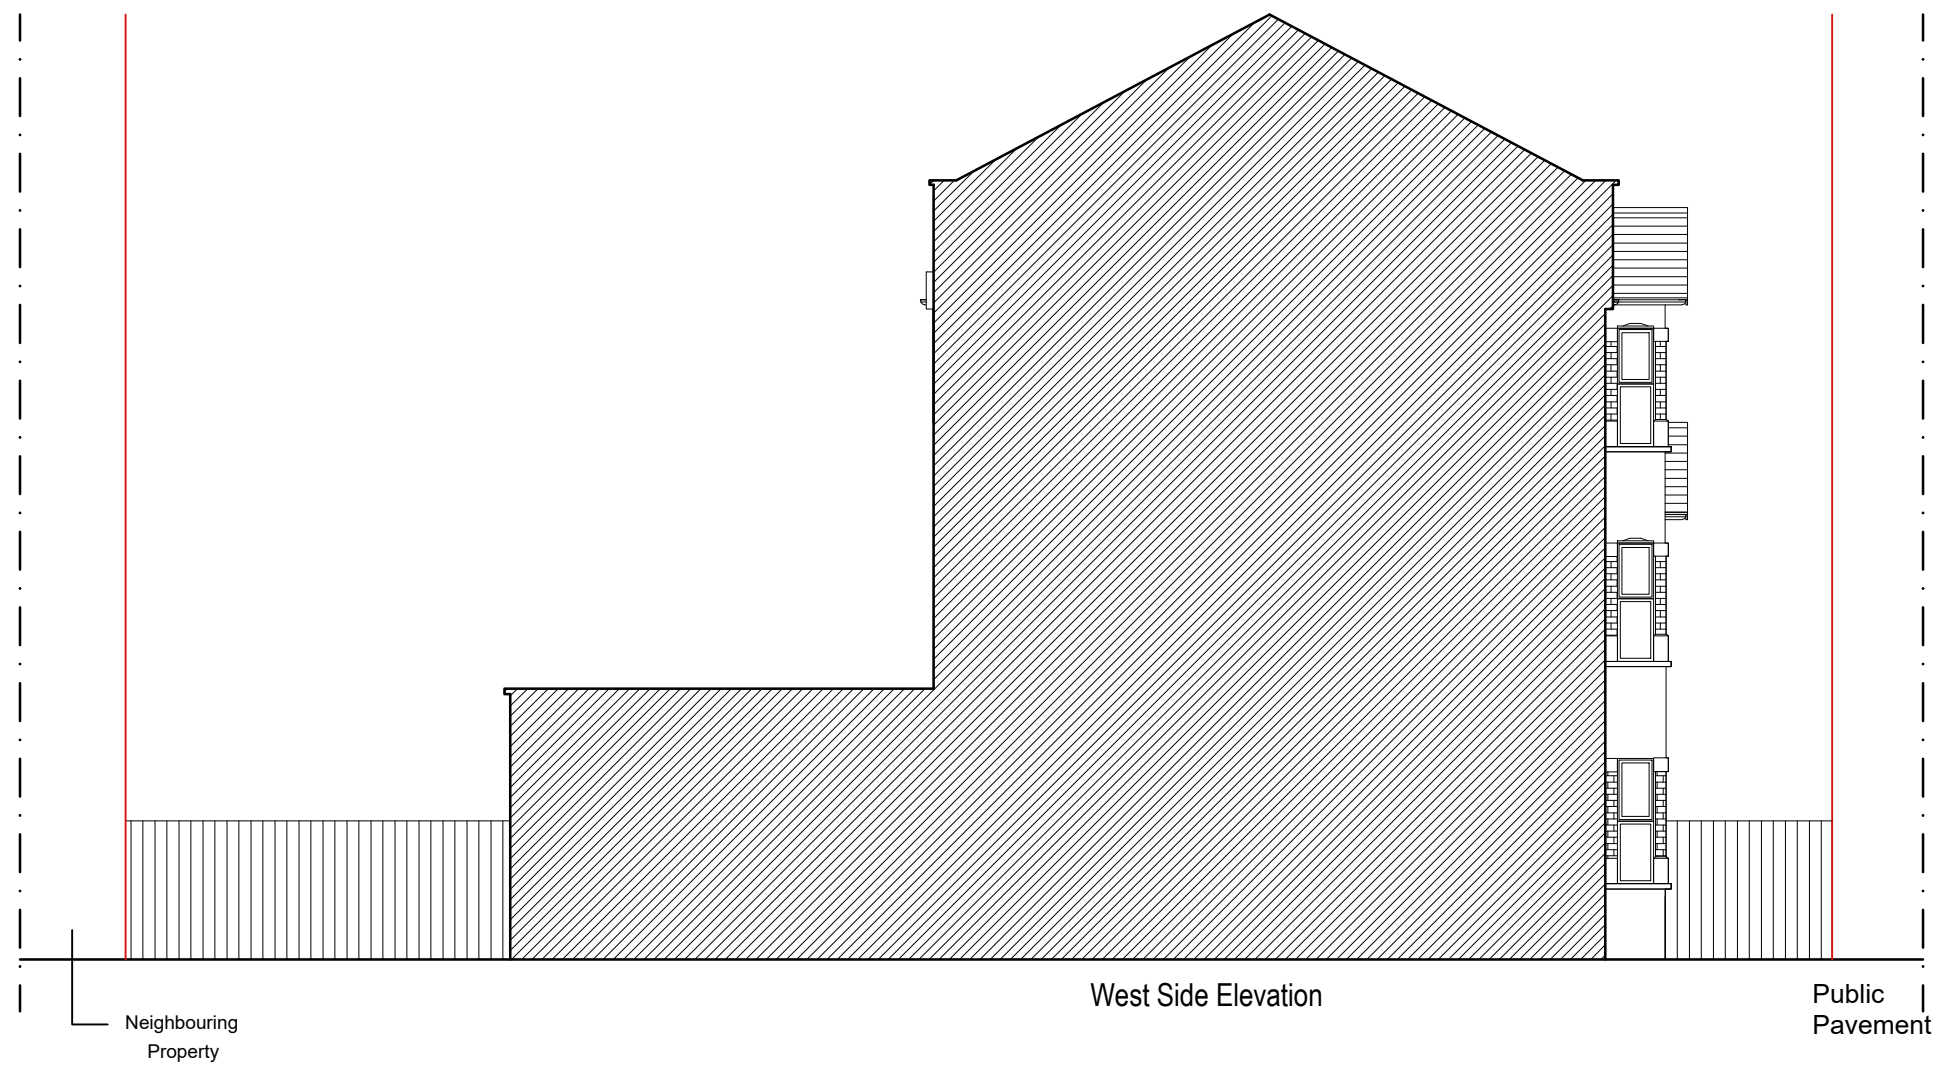

West Side Elevation



Written dimensions to be taken in preferences to scaled dimensions. The Contractor is responsible for checking all dimensions before work starts.

All work is to be carried out to the requirements, and to the satisfaction of the Local Authority.

These drawings are for planning purposes only

Any discrepancies to be brought to the attention of Star Plans Consultants immediately.

Description

Rev	Date	Description	by	chk





STAR PLANS
Design your way

76 Steli Ave. Canvey Island SS8 9QF
01268 914 125 • info@starplans.co.uk

Architecture | Town Planning

Client	
Mr. Stern	
Project	
117 & 119 Wargrave Ave, London N15 6AU, UK	
Title	
Existing Side Elevation	
Date: 10.21.2022	Rev:
Scale: 1:100@A3	
Drawing No.527 E07	

 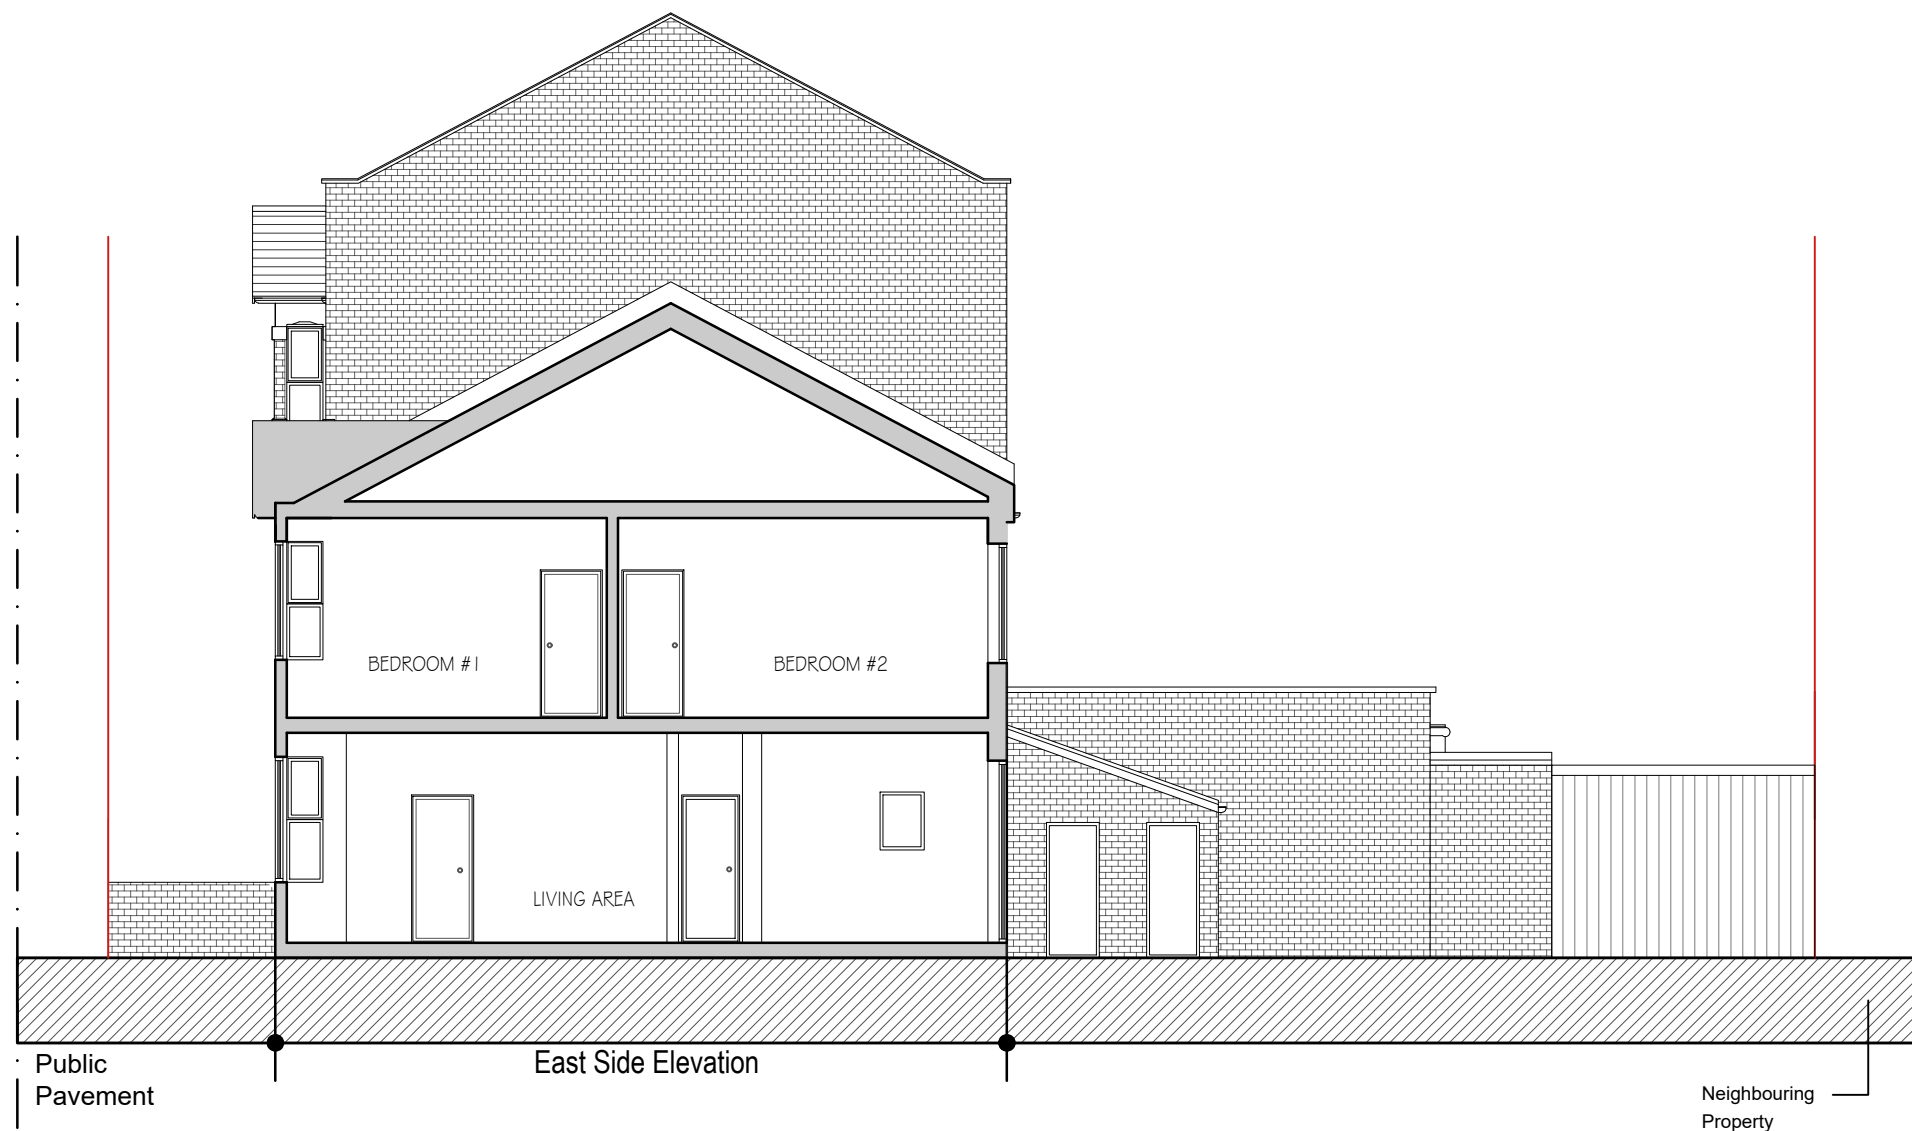

Written dimensions to be taken in preferences to scaled dimensions. The Contractor is responsible for checking all dimensions before work starts.

All work is to be carried out to the requirements, and to the satisfaction of the Local Authority.

These drawings are for planning purposes only

Any discrepancies to be brought to the attention of Star Plans Consultants immediately.

Description

Rev	Date	Description	by	chk

STAR PLANS
Design your way

76 Steli Ave. Canvey Island SS8 9QF
01268 914 125 • info@starplans.co.uk

Architecture | Town Planning

Client

Mr. Stern

Project
119 Wargrave Ave, London
N15 6AU, UK

Title
Existing Section AA

Date: 10.21.2022	Rev:
Scale: 1:100@A3	
Drawing No.527 E08	