


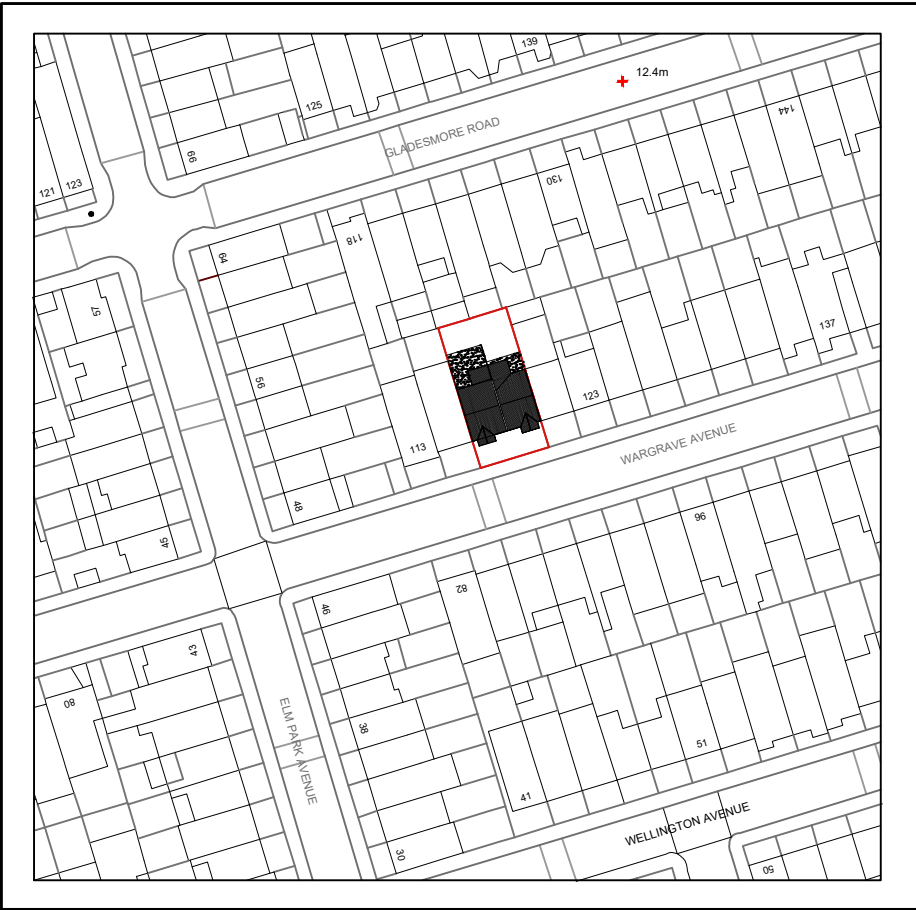


 


OS Map

 

Property Boundary

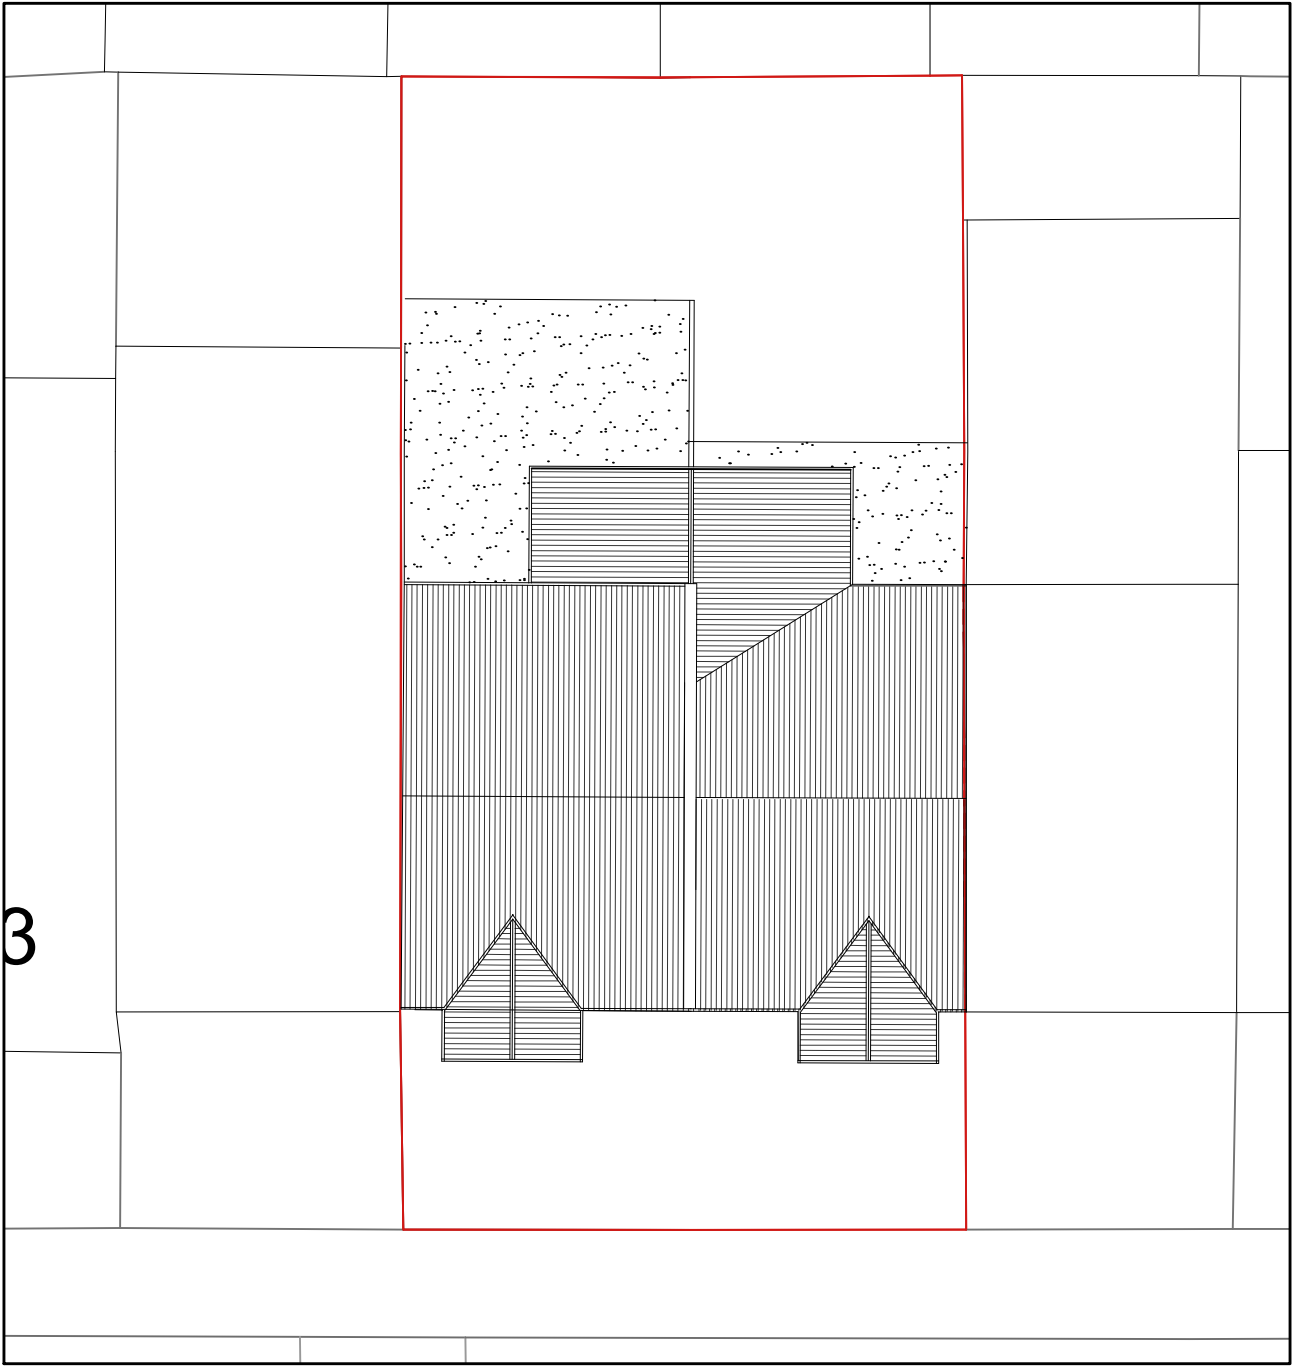

Location Plan

 

Written dimensions to be taken in preferences to scaled dimensions. The Contractor is responsible for checking all dimensions before work starts.

All work is to be carried out to the requirements, and to the satisfaction of the Local Authority.

These drawings are for planning purposes only

Any discrepancies to be brought to the attention of Star Plans Consultants immediately.

Description

Rev	Date	Description	by	chk



Design your way

76 Steli Ave. Canvey Island SS8 9QF
01268 914 125 • info@starplans.co.uk

Architecture | Town Planning

Client


Mr. Stern

Project
117 & 119 Wargrave Ave,
London N15 6AU, UK

Title

OS map / location plans

Date:	08.27.2022	Rev:	
Scale:	1:200 / 1:1250 @A3		
Drawing No.	527 P01		

 


Written dimensions to be taken in preferences to scaled dimensions. The Contractor is responsible for checking all dimensions before work starts.

All work is to be carried out to the requirements, and to the satisfaction of the Local Authority.

These drawings are for planning purposes only


Any discrepancies to be brought to the attention of Star Plans Consultants immediately.

Description

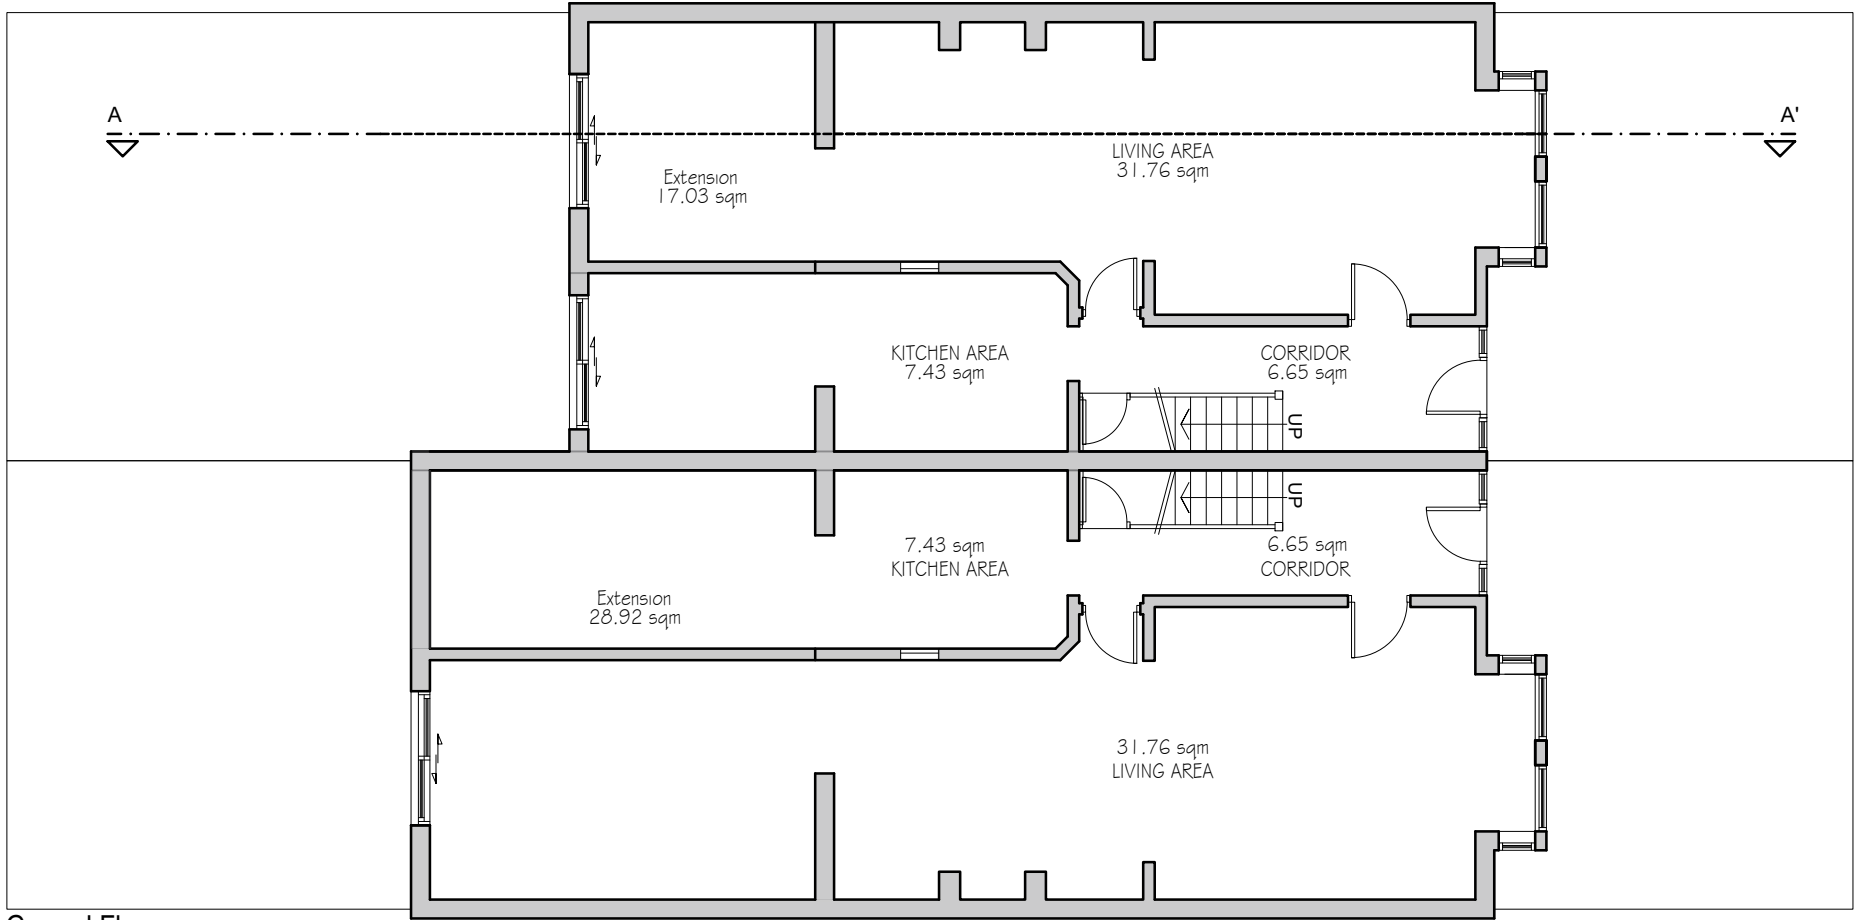

Ground Floor

TGIA = 116.77 sqm


 


STAR PLANS
Design your way

76 Steli Ave. Canvey Island SS8 9QF
01268 914 125 • info@starplans.co.uk


Architecture | Town Planning

Client	
Mr. Stern	
Project	
117 & 119 Wargrave Ave, London N15 6AU, UK	
Title	
Floor Plans	
Date: 08.27.2022	Rev:
Scale: 1:100@A3	
Drawing No.527 P 02	

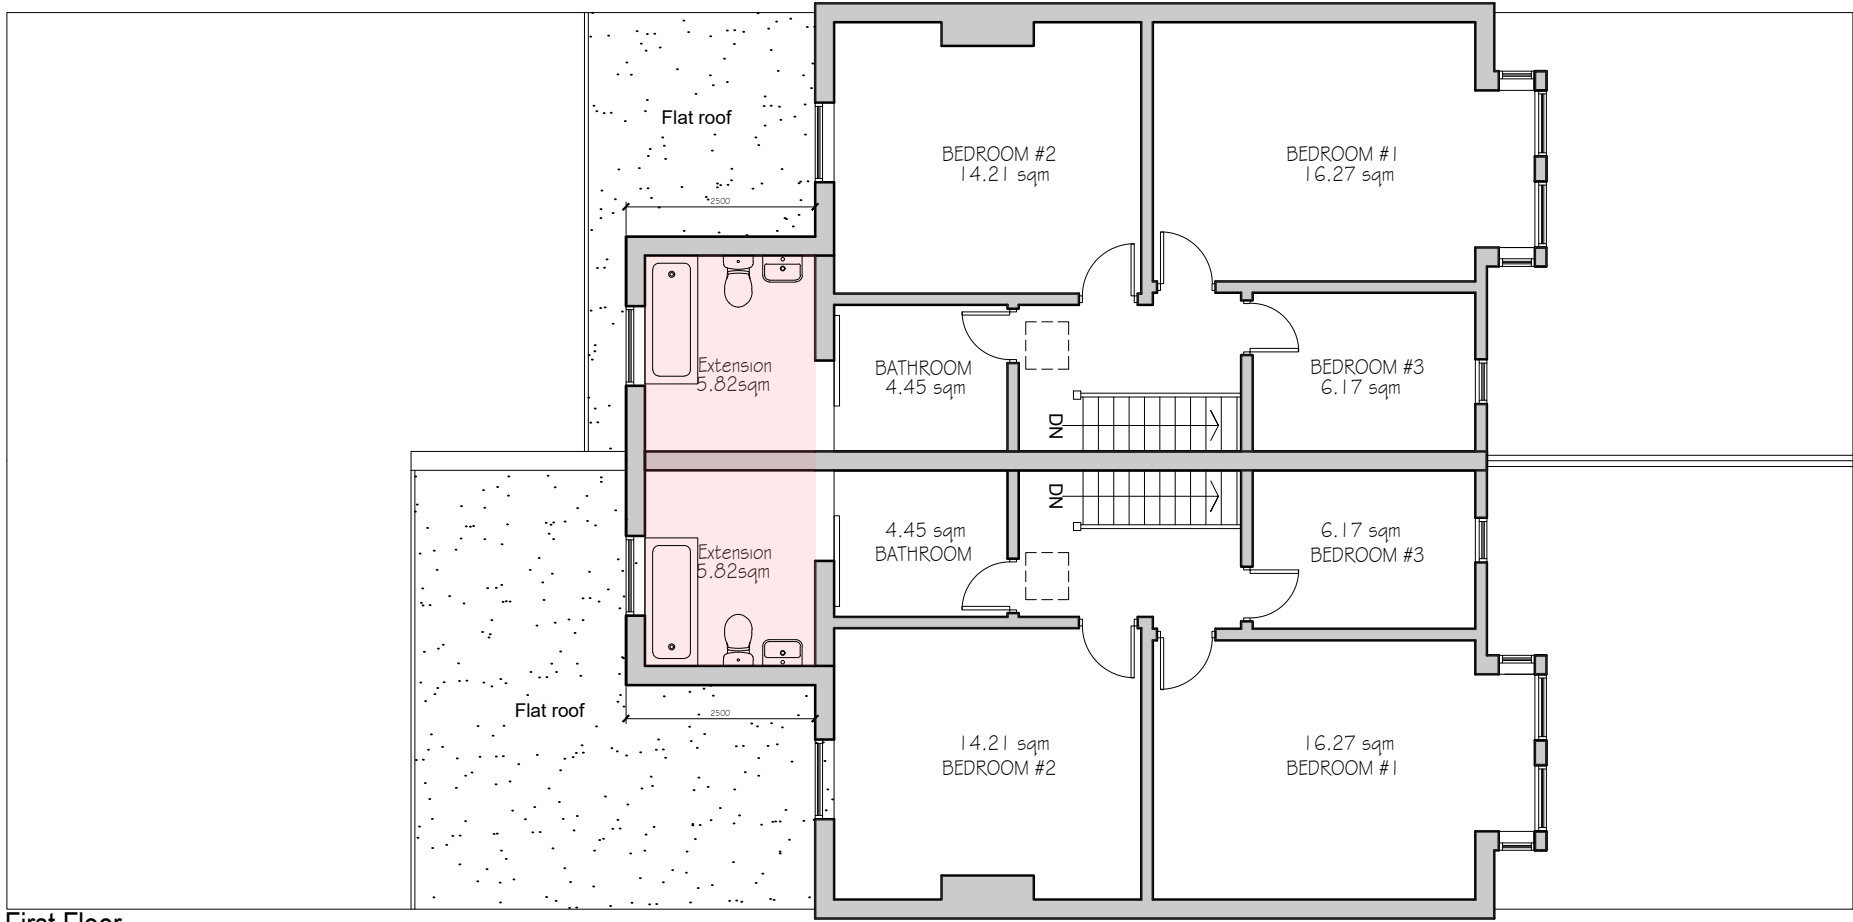 

First Floor

TGIA = 116.77 sqm

 

Written dimensions to be taken in preferences to scaled dimensions. The Contractor is responsible for checking all dimensions before work starts.

All work is to be carried out to the requirements, and to the satisfaction of the Local Authority.

These drawings are for planning purposes only

Any discrepancies to be brought to the attention of Star Plans Consultants immediately.

Description

Rev	Date	Description	by	chk

76 Steli Ave. Canvey Island SS8 9QF
01268 914 125 • info@starplans.co.uk

Architecture | Town Planning

Client



Mr. Stern

Project
117 & 119 Wargrave Ave,
London N15 6AU, UK


Title

Floor Plans

Date: 08.27.2022	Rev:
Scale: 1:100@A3	
Drawing No.527 P 03	

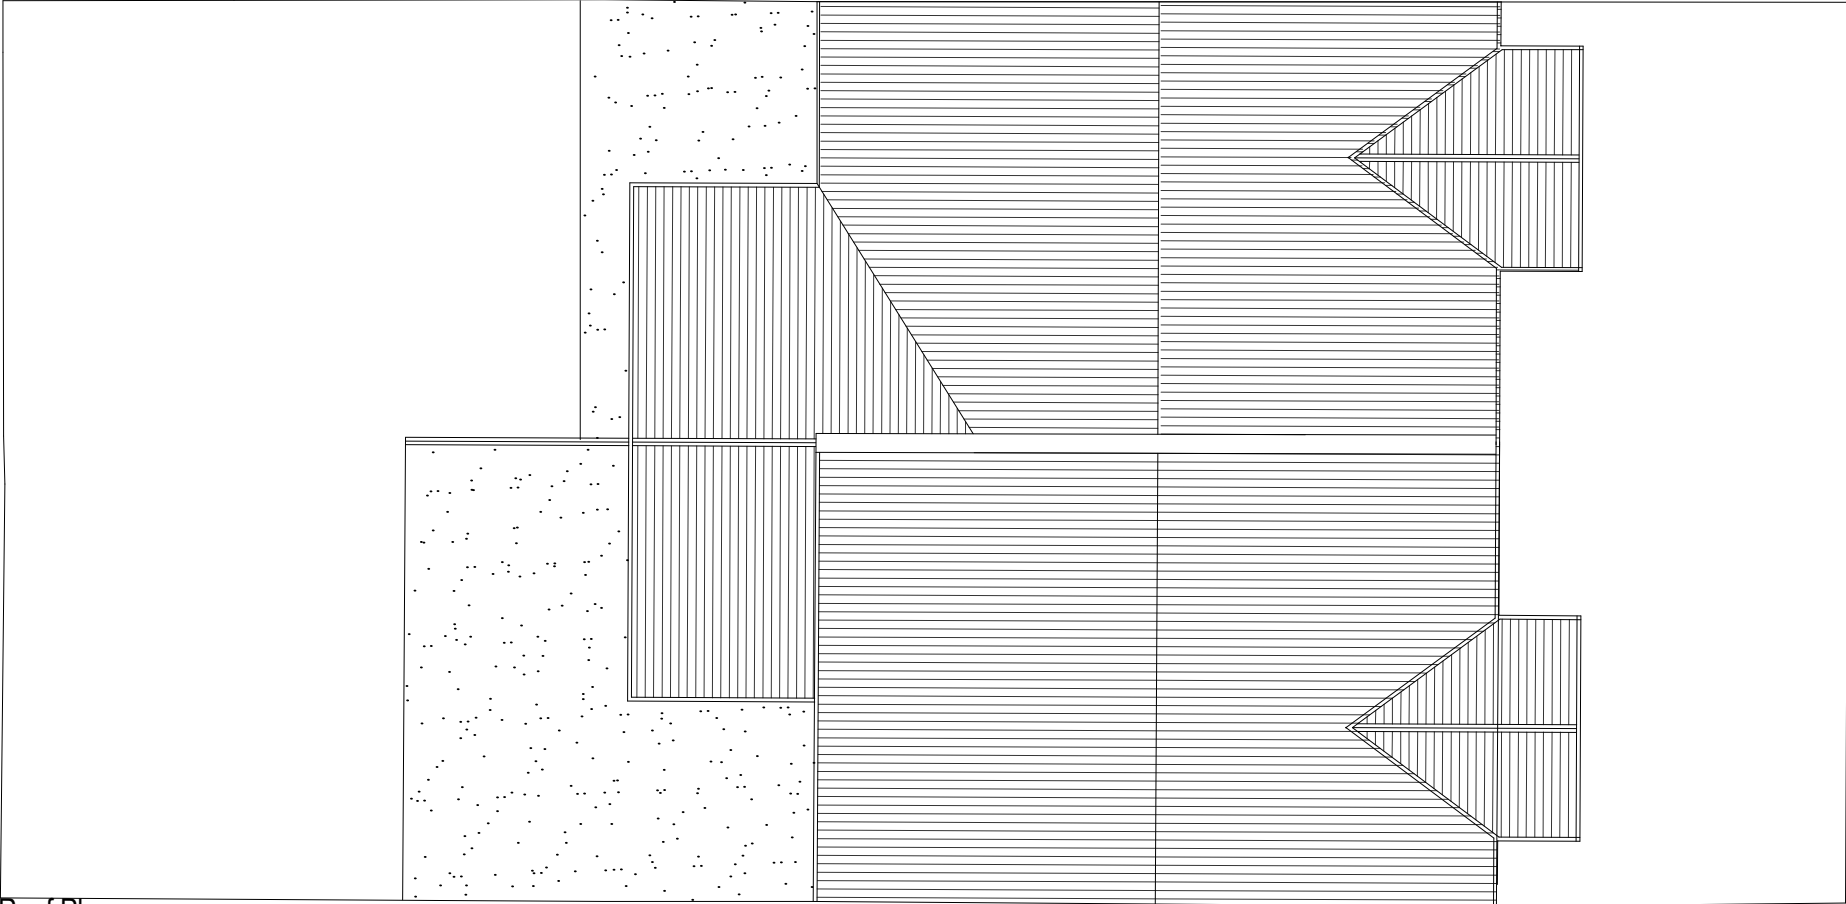 

Roof Plan

 

Written dimensions to be taken in preferences to scaled dimensions. The Contractor is responsible for checking all dimensions before work starts.

All work is to be carried out to the requirements, and to the satisfaction of the Local Authority.

These drawings are for planning purposes only

Any discrepancies to be brought to the attention of Star Plans Consultants immediately.

Description

Rev	Date	Description	by	chk




STAR PLANS
Design your way

76 Steli Ave. Canvey Island SS8 9QF
01268 914 125 • info@starplans.co.uk

Architecture | Town Planning

Client	
Mr. Stern	
Project 117 & 119 Wargrave Ave, London N15 6AU, UK	
Title Floor Plans	
Date: 08.27.2022	Rev:
Scale: 1:100@A3	
Drawing No.527 P 04	

 

Written dimensions to be taken in preferences to scaled dimensions. The Contractor is responsible for checking all dimensions before work starts.

All work is to be carried out to the requirements, and to the satisfaction of the Local Authority.

These drawings are for planning purposes only

Any discrepancies to be brought to the attention of Star Plans Consultants immediately.

Description

Rev	Date	Description	by	chk



Design your way

76 Steli Ave, Canvey Island SS8 9QF
01268 914 125 • info@starplans.co.uk

Architecture | Town Planning


Client

Mr. Stern


Project
117 & 119 Wargrave Ave,
London N15 6AU, UK

Title
Front/Rear Elevation

Date: 08.27.2022	Rev:
Scale: 1:100@A3	
Drawing No.527 P 05	

 

Rev:

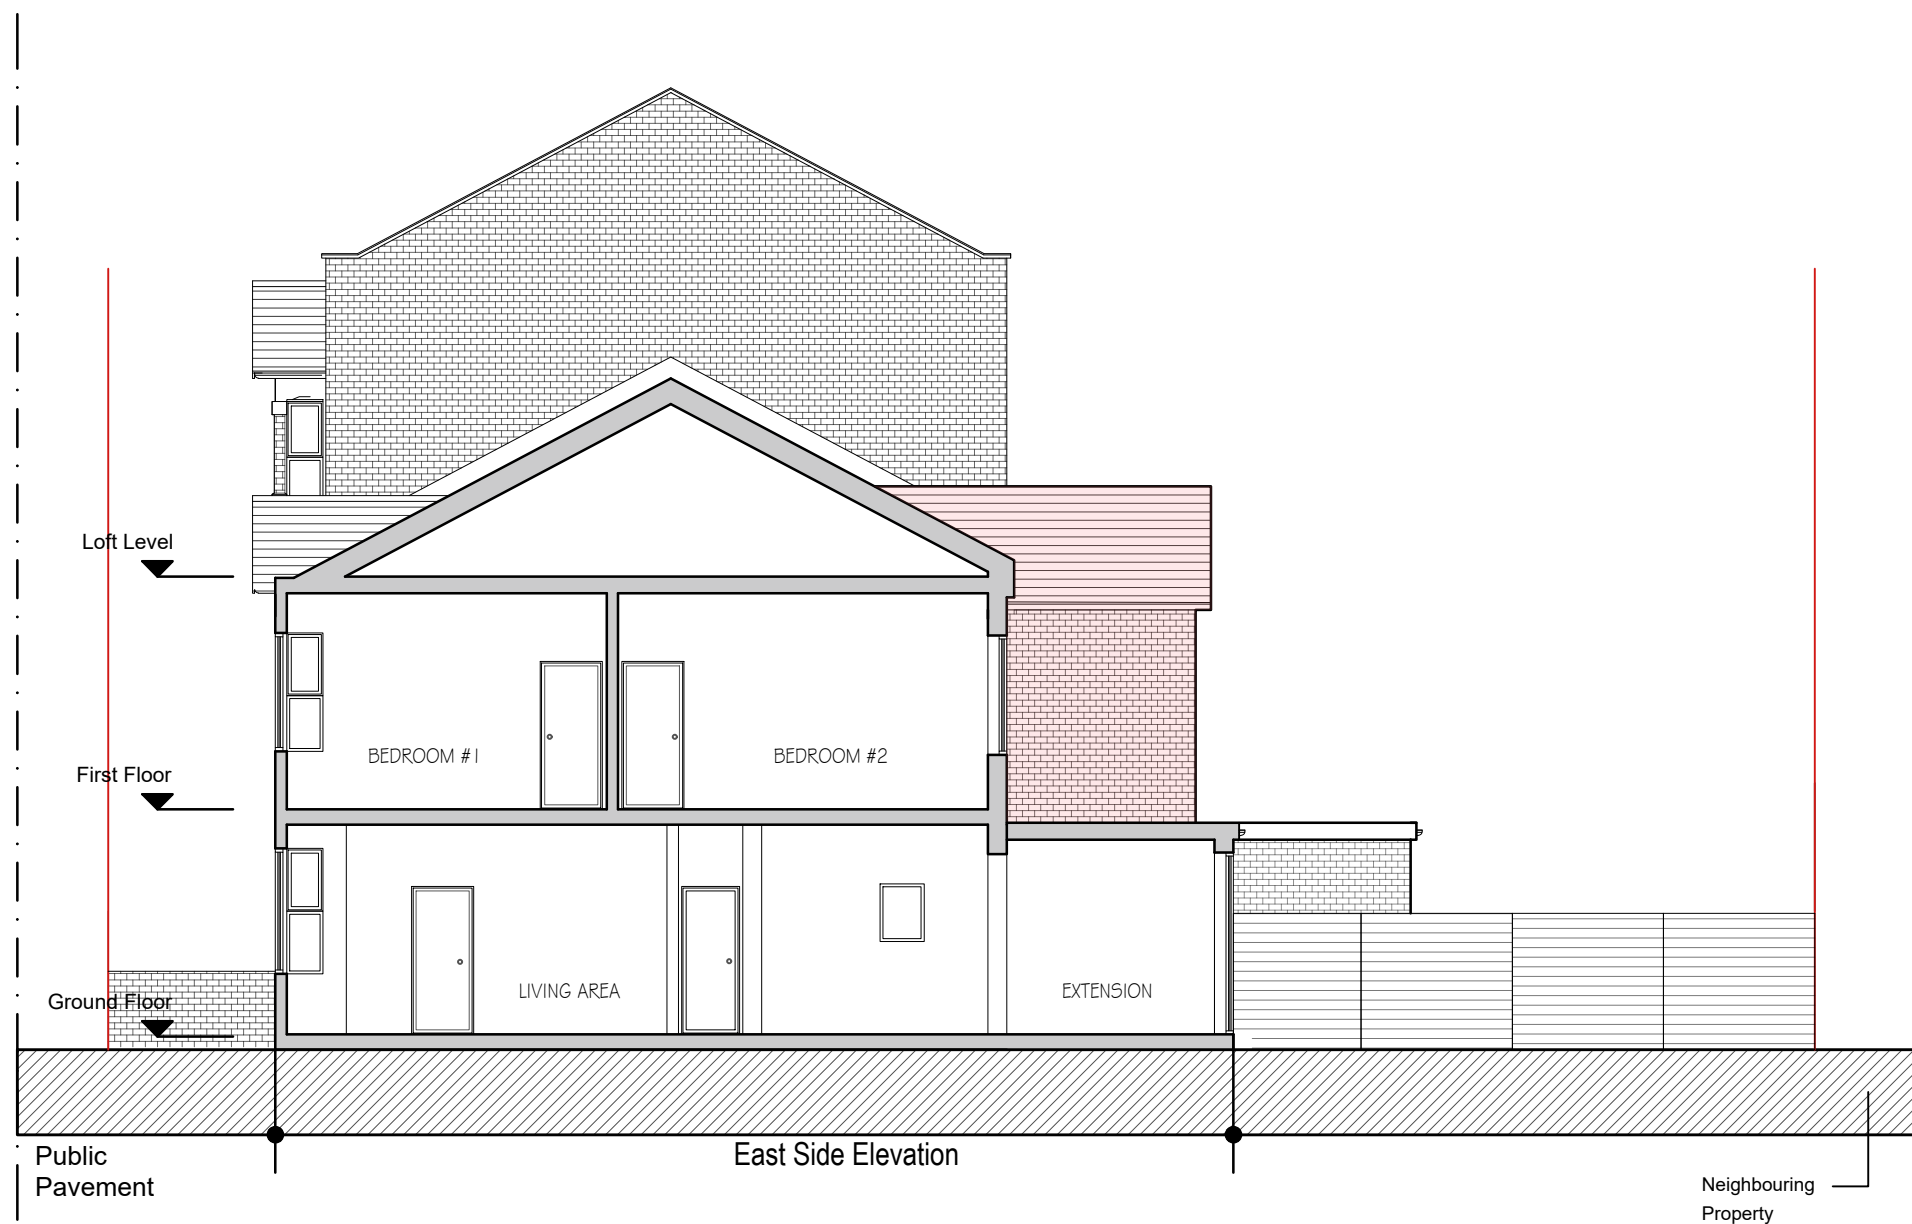

Written dimensions to be taken in preferences to scaled dimensions. The Contractor is responsible for checking all dimensions before work starts.

All work is to be carried out to the requirements, and to the satisfaction of the Local Authority.
These drawings are for planning purposes only

Any discrepancies to be brought to the attention of Star Plans Consultants immediately.

Description

Rev	Date	Description	by	chk



76 Steli Ave. Canvey Island SS8 9QF
01268 914 125 • info@starplans.co.uk

Architecture | Town Planning

Client

Mr. Stern

Project
119 Wargrave Ave, London
N15 6AU, UK

Title

Section AA

Date: 08.24.2022

Scale: 1:100@A3

Drawing No.527 P 08

Rev: