




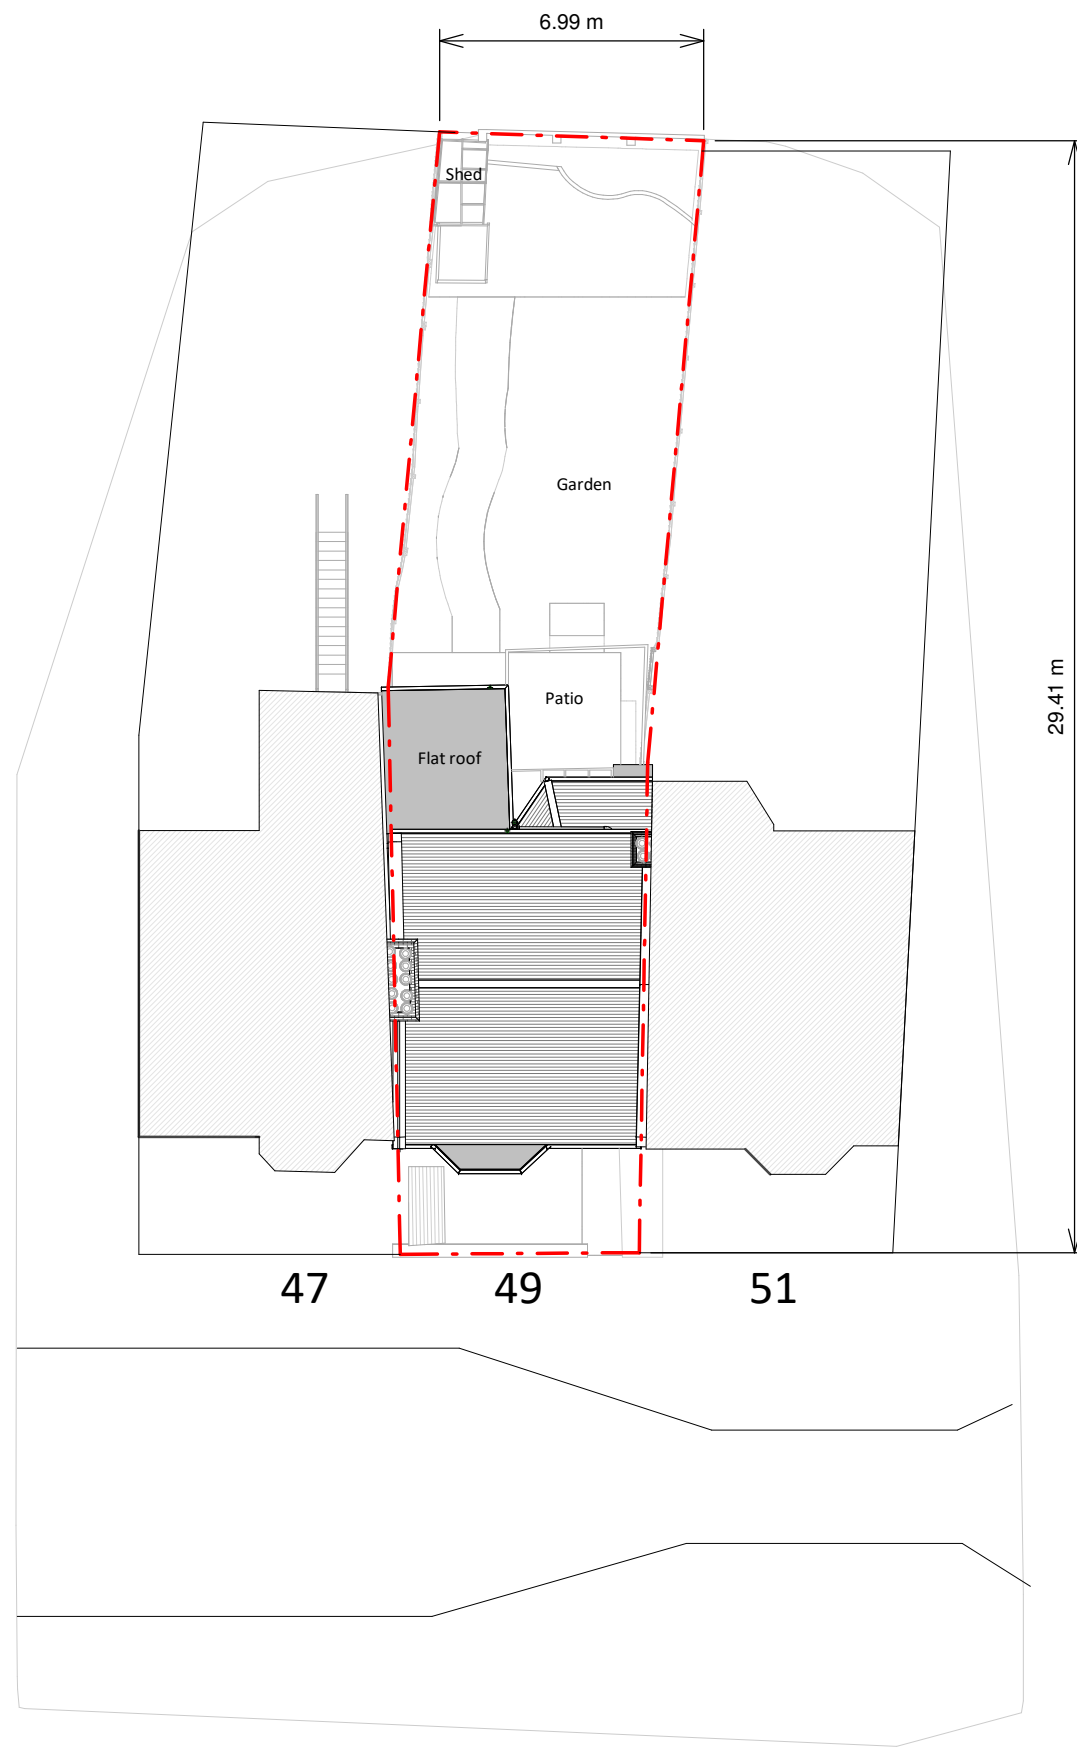

Existing Block Plan

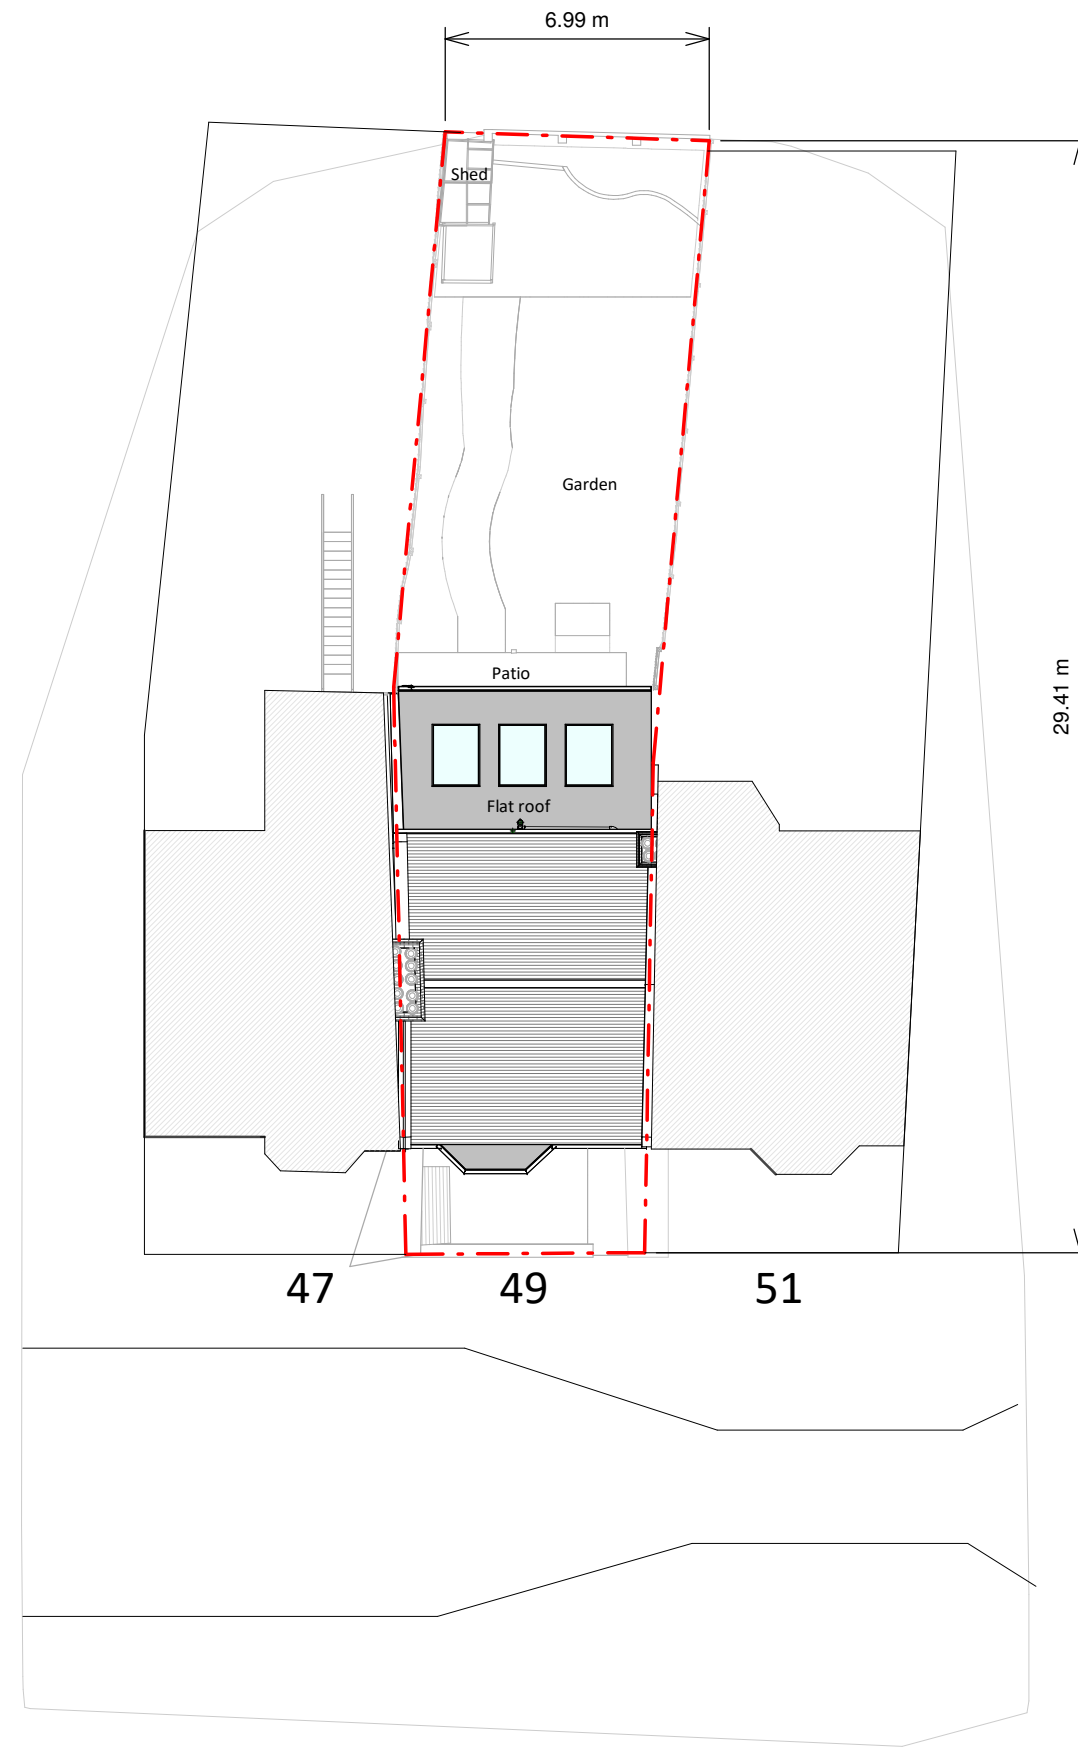

Proposed Block Plan

 

Copyright in the design and this drawing is the property of RESI. Reproduction in whole or in part is forbidden without written sanction of RESI. This drawing must be read in conjunction with all other relevant documentation and drawings.


RESI accepts no liability for any expense, loss or damage of whatsoever nature and however arising from any variation which has not been referred to them and their approval obtained.

Print out to actual scale. For planning purposes only. All dimensions to be cross checked on site prior to construction and ordering of products. Any discrepancies to be reported to RESI immediately.

NOTES

KEY

Neighbouring context Boundary line

 

Revision

Rev	Notes	Date
A	Planning Issue	31/10/2022



Job Title
Proposed rear extension, floor plan redesign and all associated works at 49 Cavendish Road, N4 1RP

Drawing Status
Planning Drawings

Client
Eleanor Christie

Drawing Title
Block Plans

Scale
1 : 200 @ A3

Drawn
AR

Date
Oct 2022

Checked
BV

Drawing No.
B35955-3000

REV
A