



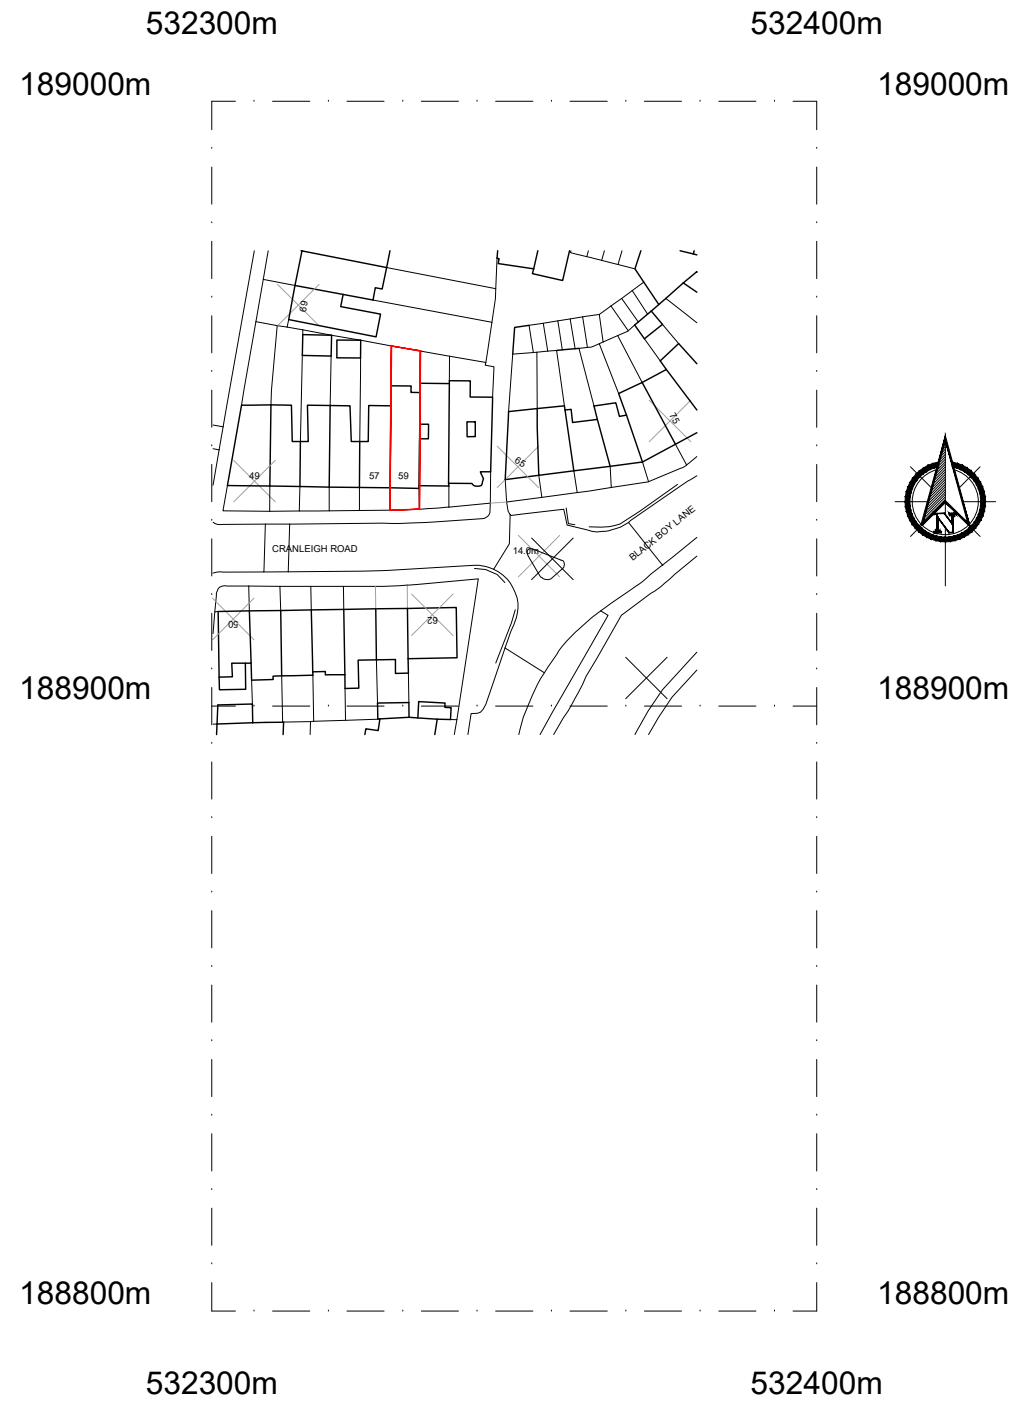


©Crown Copyright and database rights 2020 OS Licence no. 100019980

 

Application to rebuilt existing Conservatory space with a wraparound flat roof and to incorporate space into the Dining/Kitchen Area



Project 59 Cranleigh Rd., Westgreen, London N15 3AH	Drawing Title O.S Location Plan	Date Sep 22 2022	Scale 1-1250@A3	Dwg.No. SP-01	A3
		Drawn	Checked	Sheet.No.	

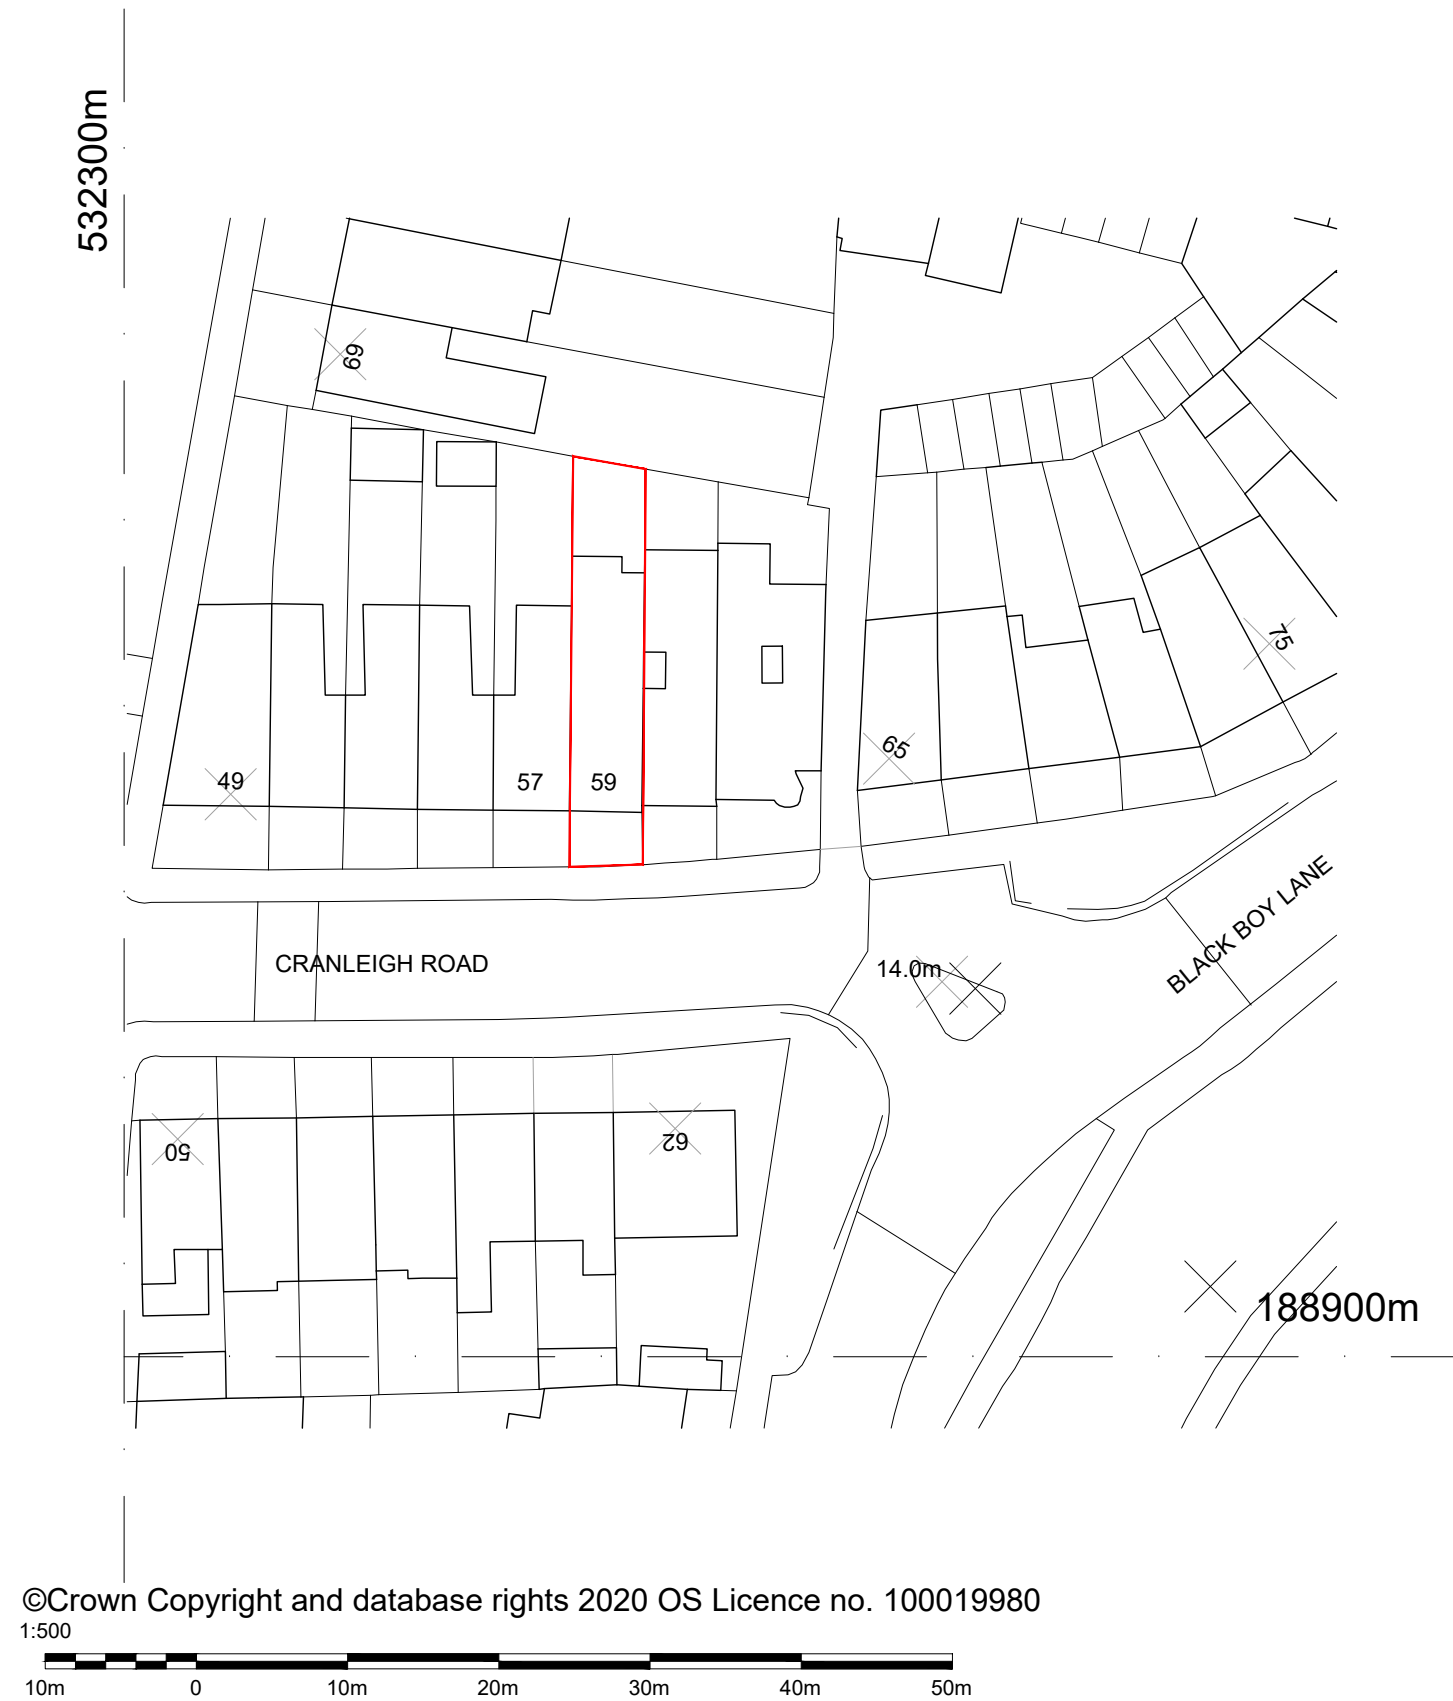

Application to rebuilt existing Conservatory space with a wraparound flat roof and to incorporate space into the Dining/Kitchen Area


Project 59 Cranleigh Rd., Westgreen, London N15 3AH	Drawing Title Site Block Plan	Date Sep 22 2022	Scale 1/ 500 @A3	Dwg.No.	A3
Client		Drawn	Checked	Sheet.No. SP-02	

CRANLEIGH ROAD

 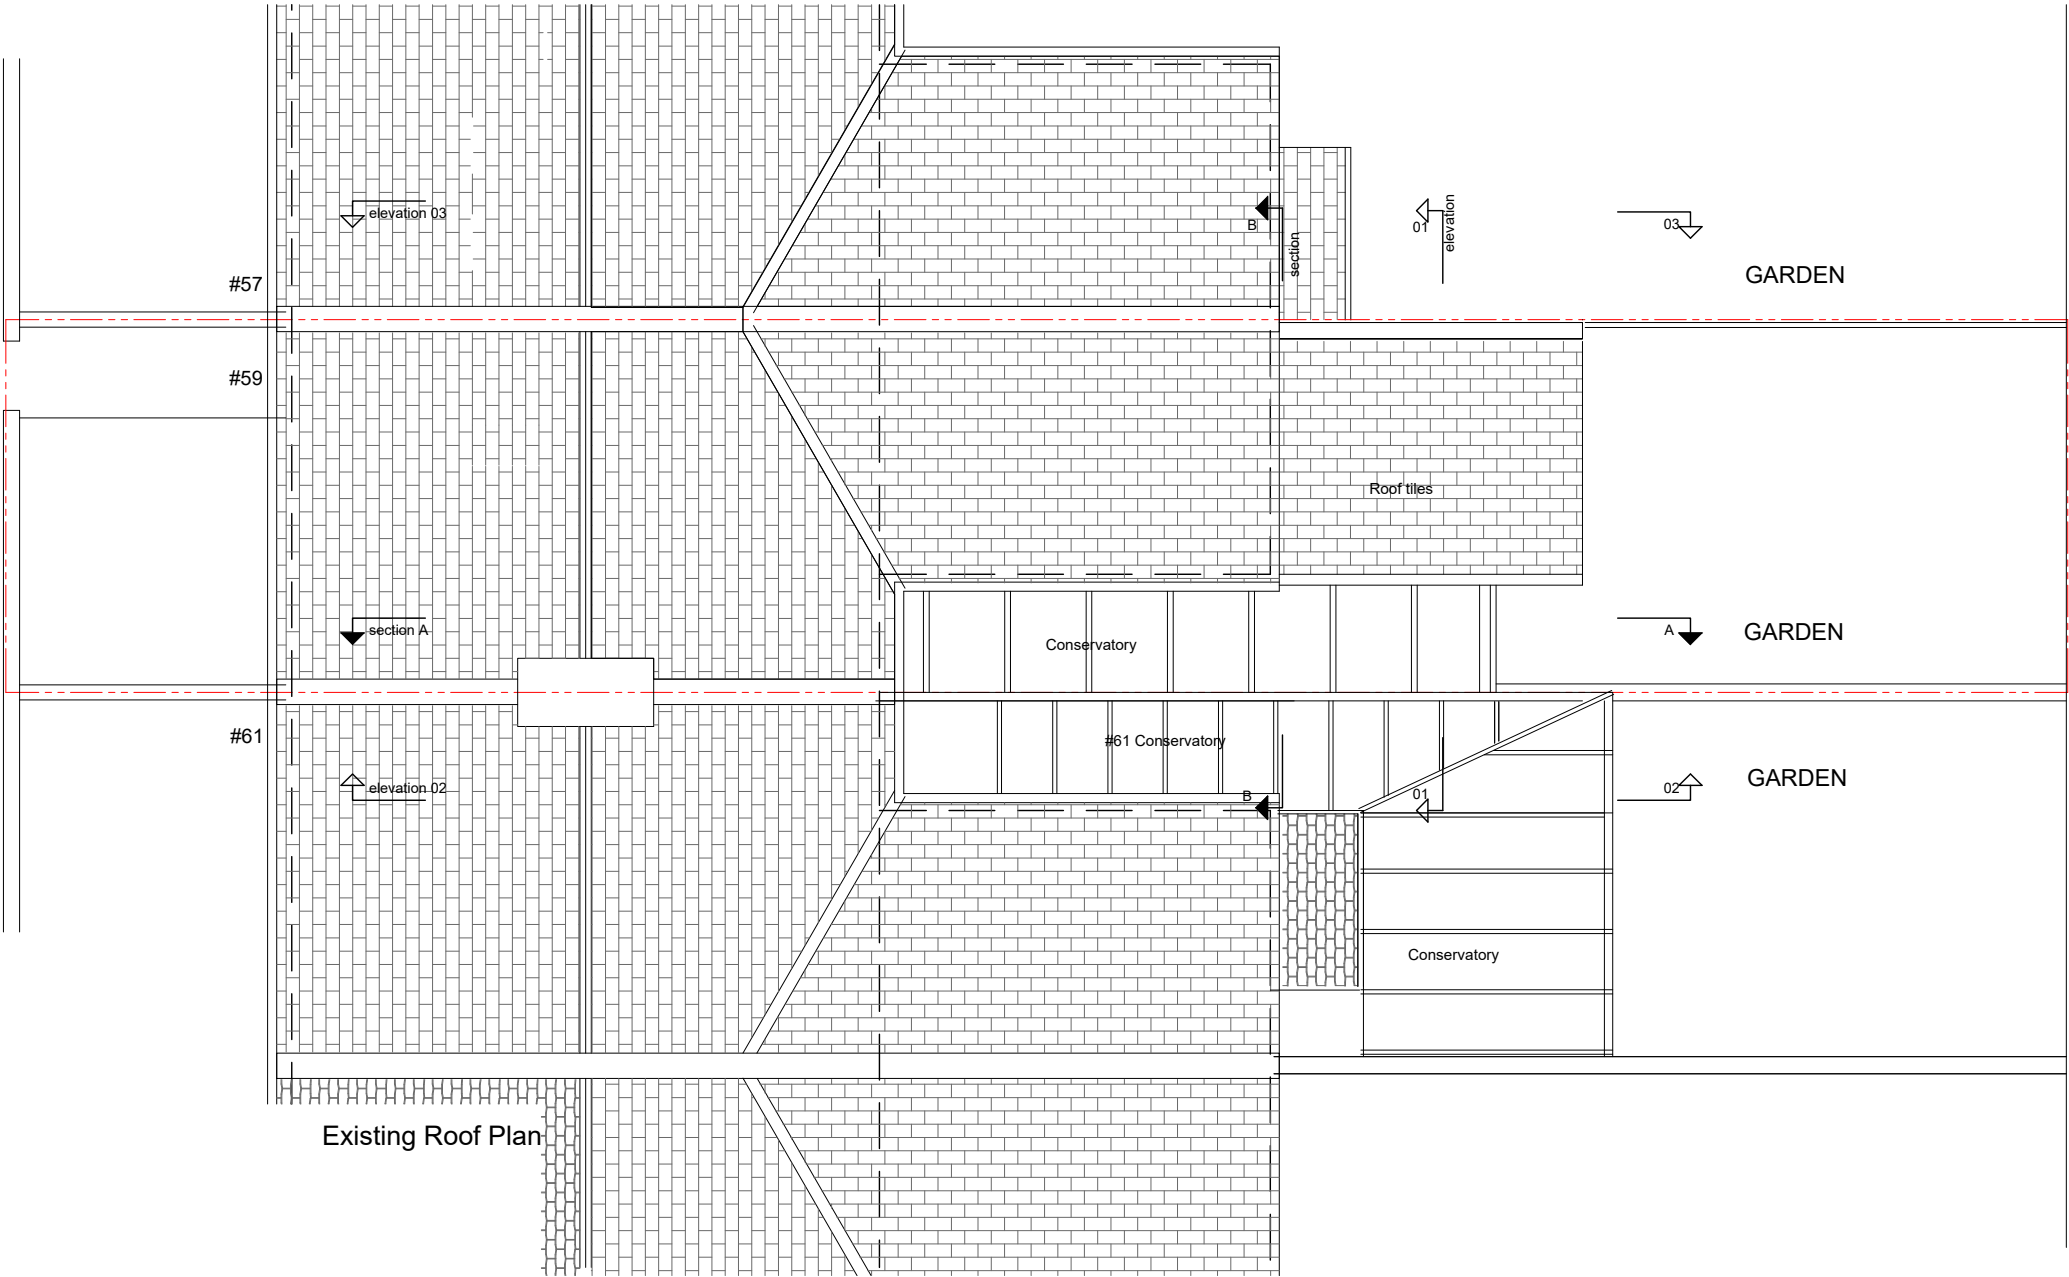


Application to rebuilt existing Conservatory space with a wraparound flat roof and to incorporate space into the Dining/Kitchen Area

Project	59 Cranleigh Rd., Westgreen, London N15 3AH	Drawing Title	EXISTING SITE PLAN	Date	Sep 22 2022	Scale	1-100@A3	Dwg.No.	SP-03	A3
Client				Drawn		Checked		Sheet.No.		

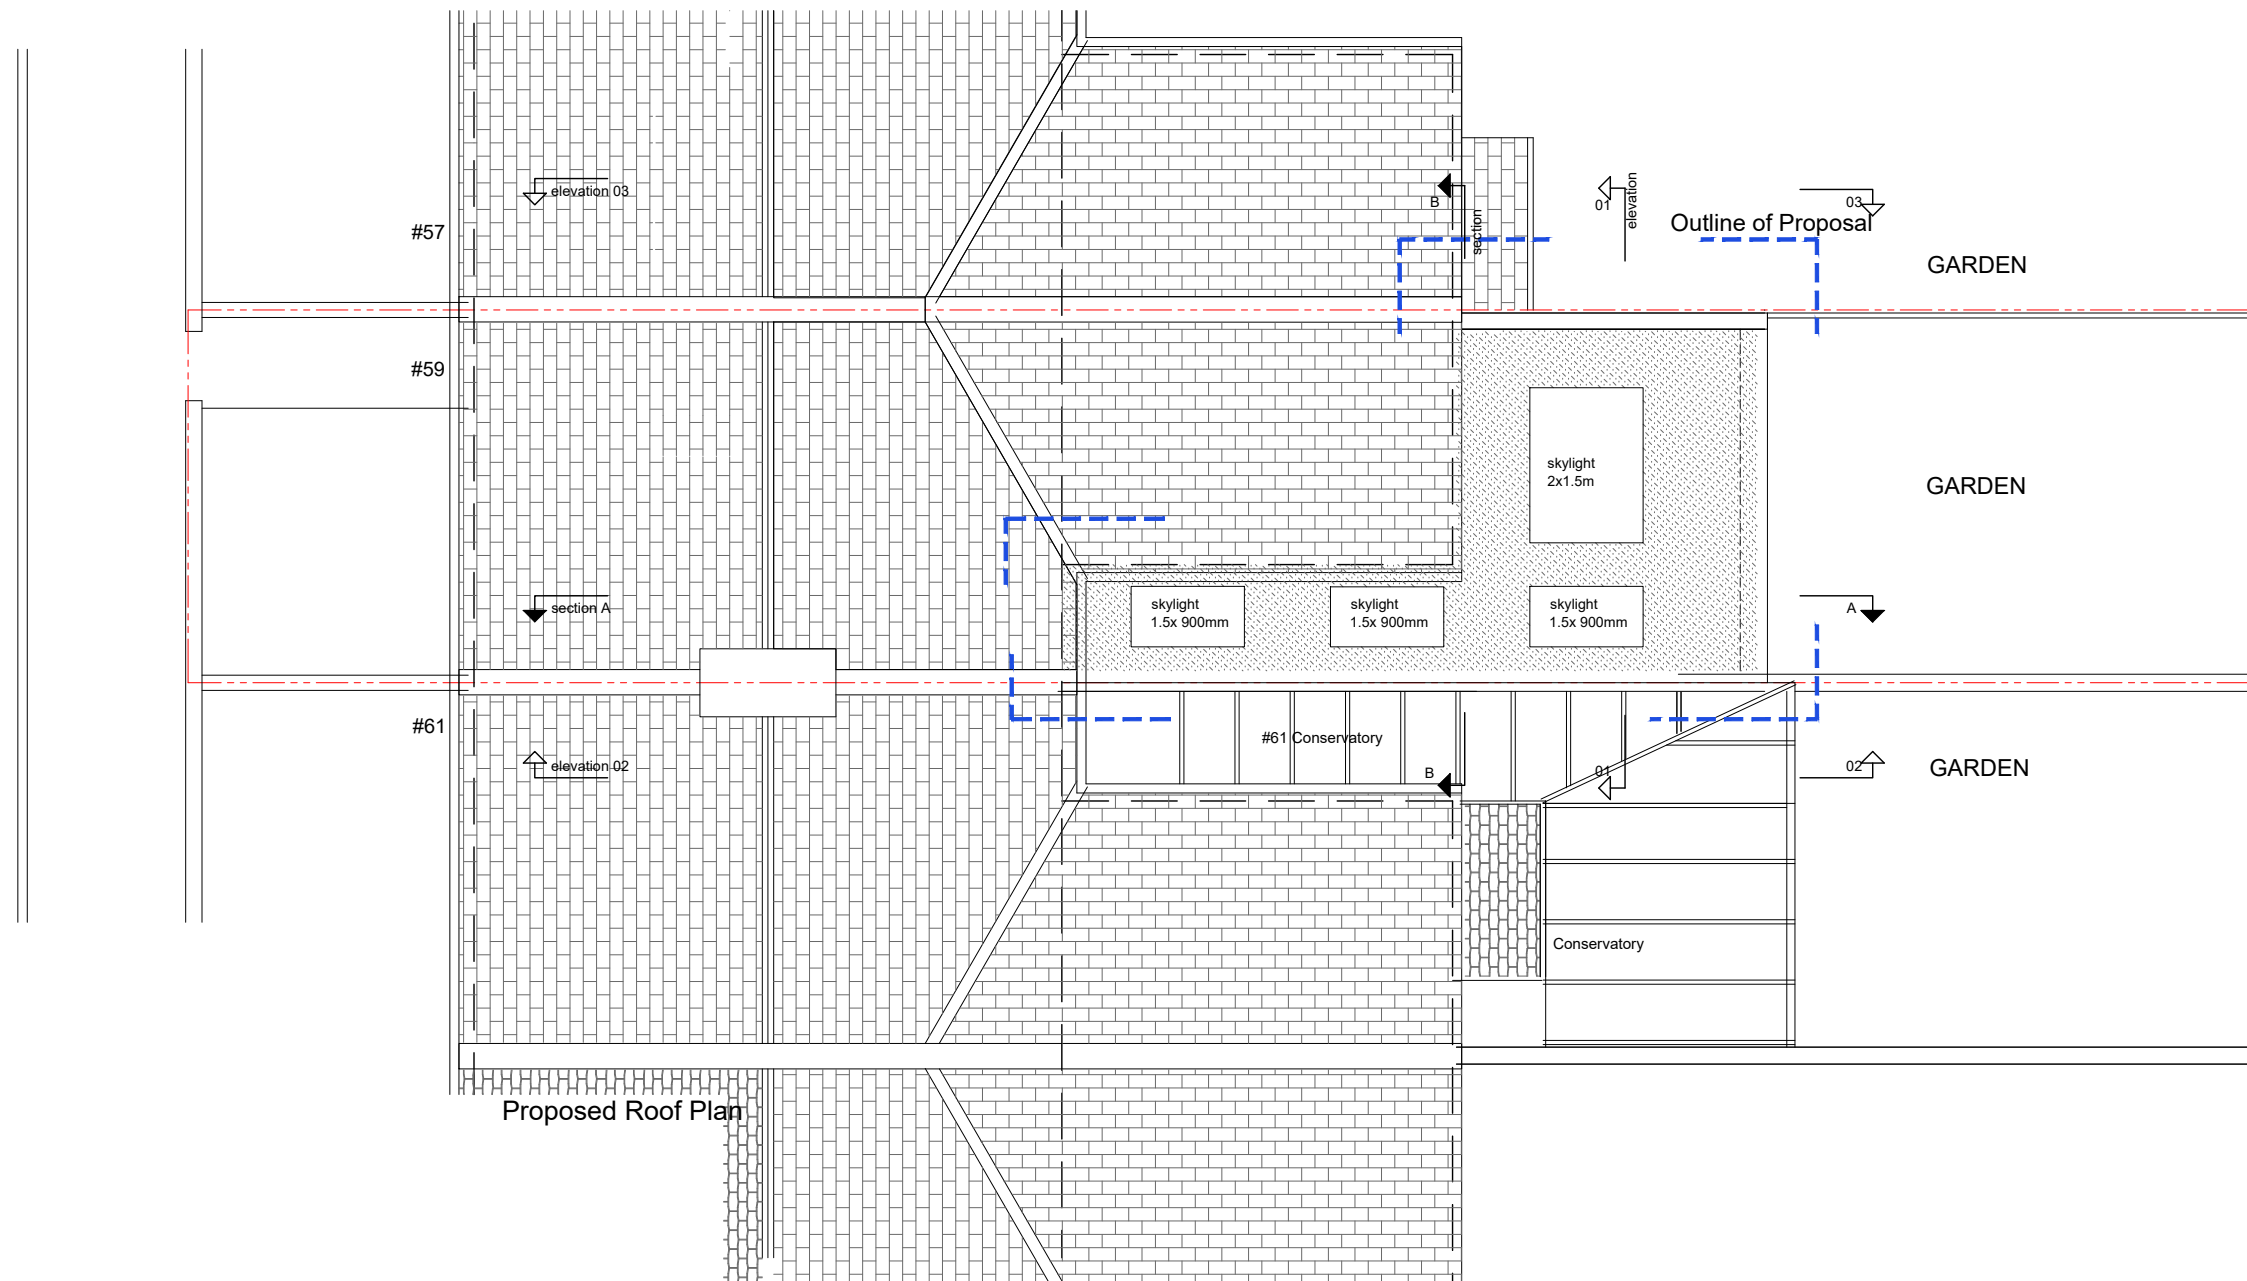


1:100

 


Application to rebuilt existing Conservatory space with a wraparound flat roof and to incorporate space into the Dining/Kitchen Area

Project 59 Cranleigh Rd., Westgreen, London N15 3AH	Drawing Title Proposed Site Plan	Date Sep 22 2022	Scale 1-100@A3	Dwg.No. SP-04	A3
		Drawn	Checked	Sheet.No.	

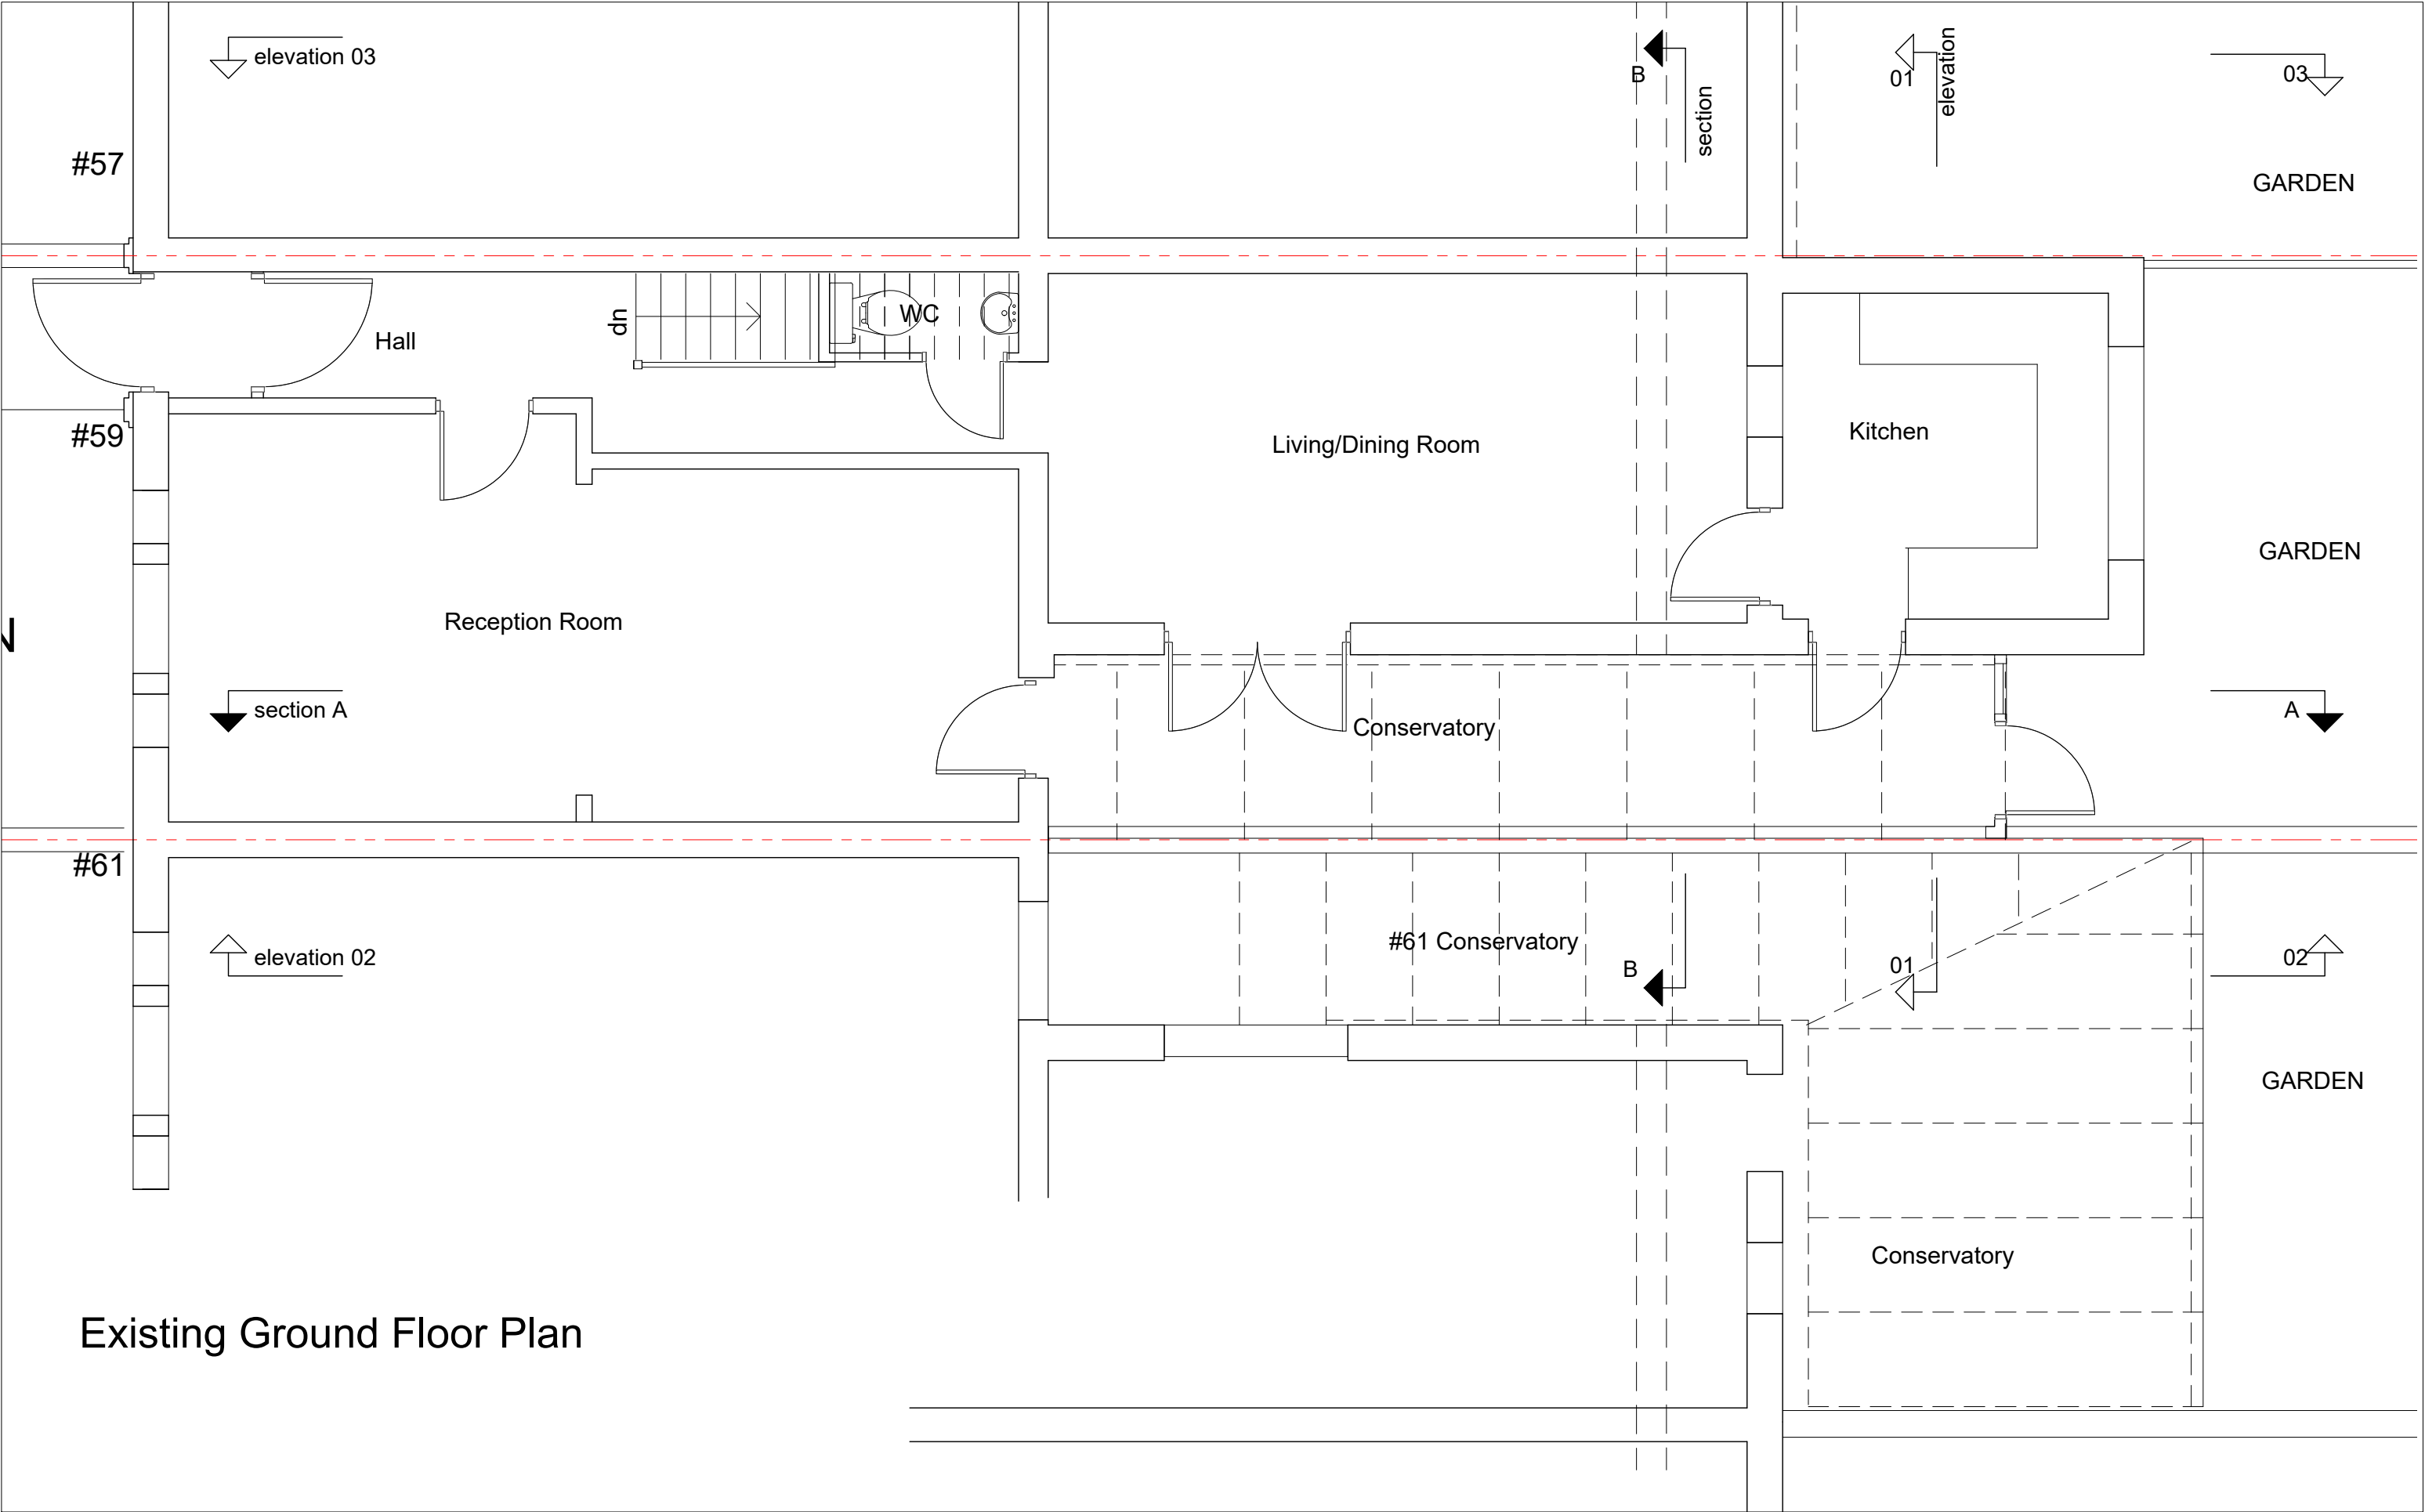


Existing Ground Floor Plan

 


Application to rebuilt existing Conservatory space with a wraparound flat roof and to incorporate space into the Dining/Kitchen Area

Project 59 Cranleigh Rd., Westgreen, London N15 3AH	Drawing Title EXISTING GROUND FLOOR PLAN	Date Sep 22 2022	Scale 1-50@A3	Dwg.No. GA-01	A3
		Drawn	Checked	Sheet.No.	

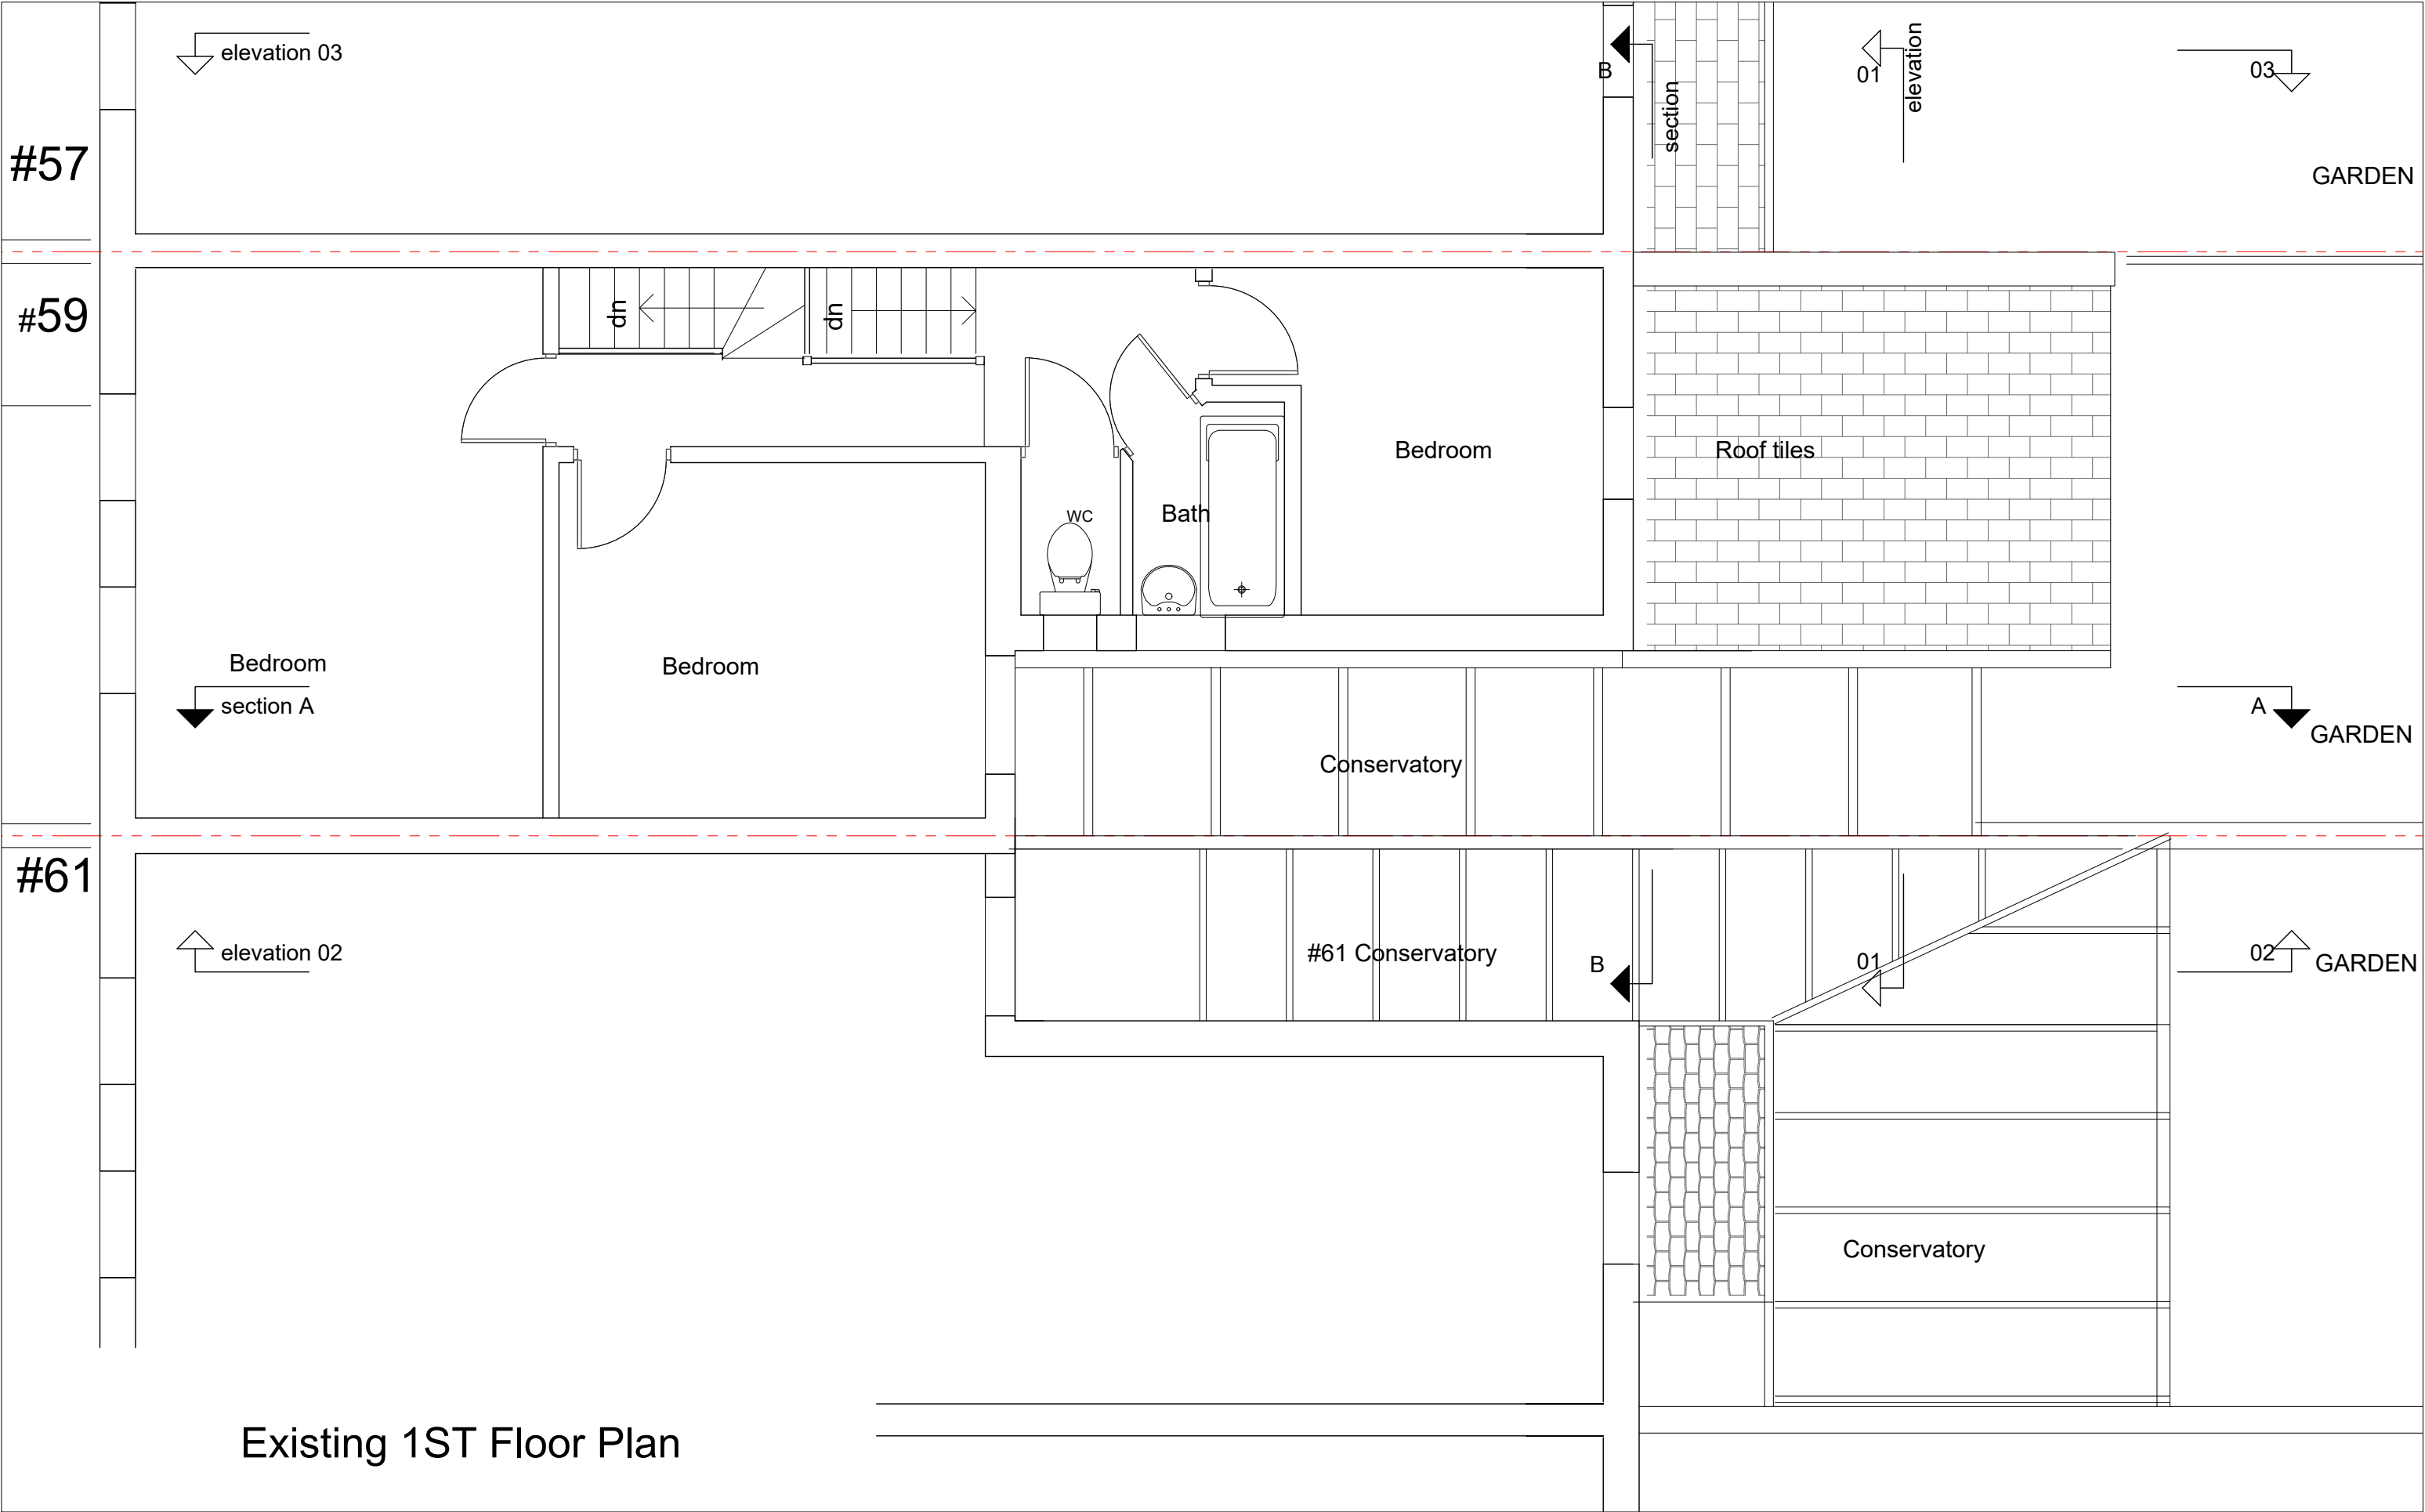



Application to rebuilt existing Conservatory space with a wraparound flat roof and to incorporate space into the Dining/Kitchen Area

Project 59 Cranleigh Rd., Westgreen, London N15 3AH	Drawing Title EXISTING 1ST FLOOR PLAN	Date Sep 22 2022	Scale 1-50@A3	Dwg.No. GA-02	A3
		Drawn	Checked	Sheet.No.	

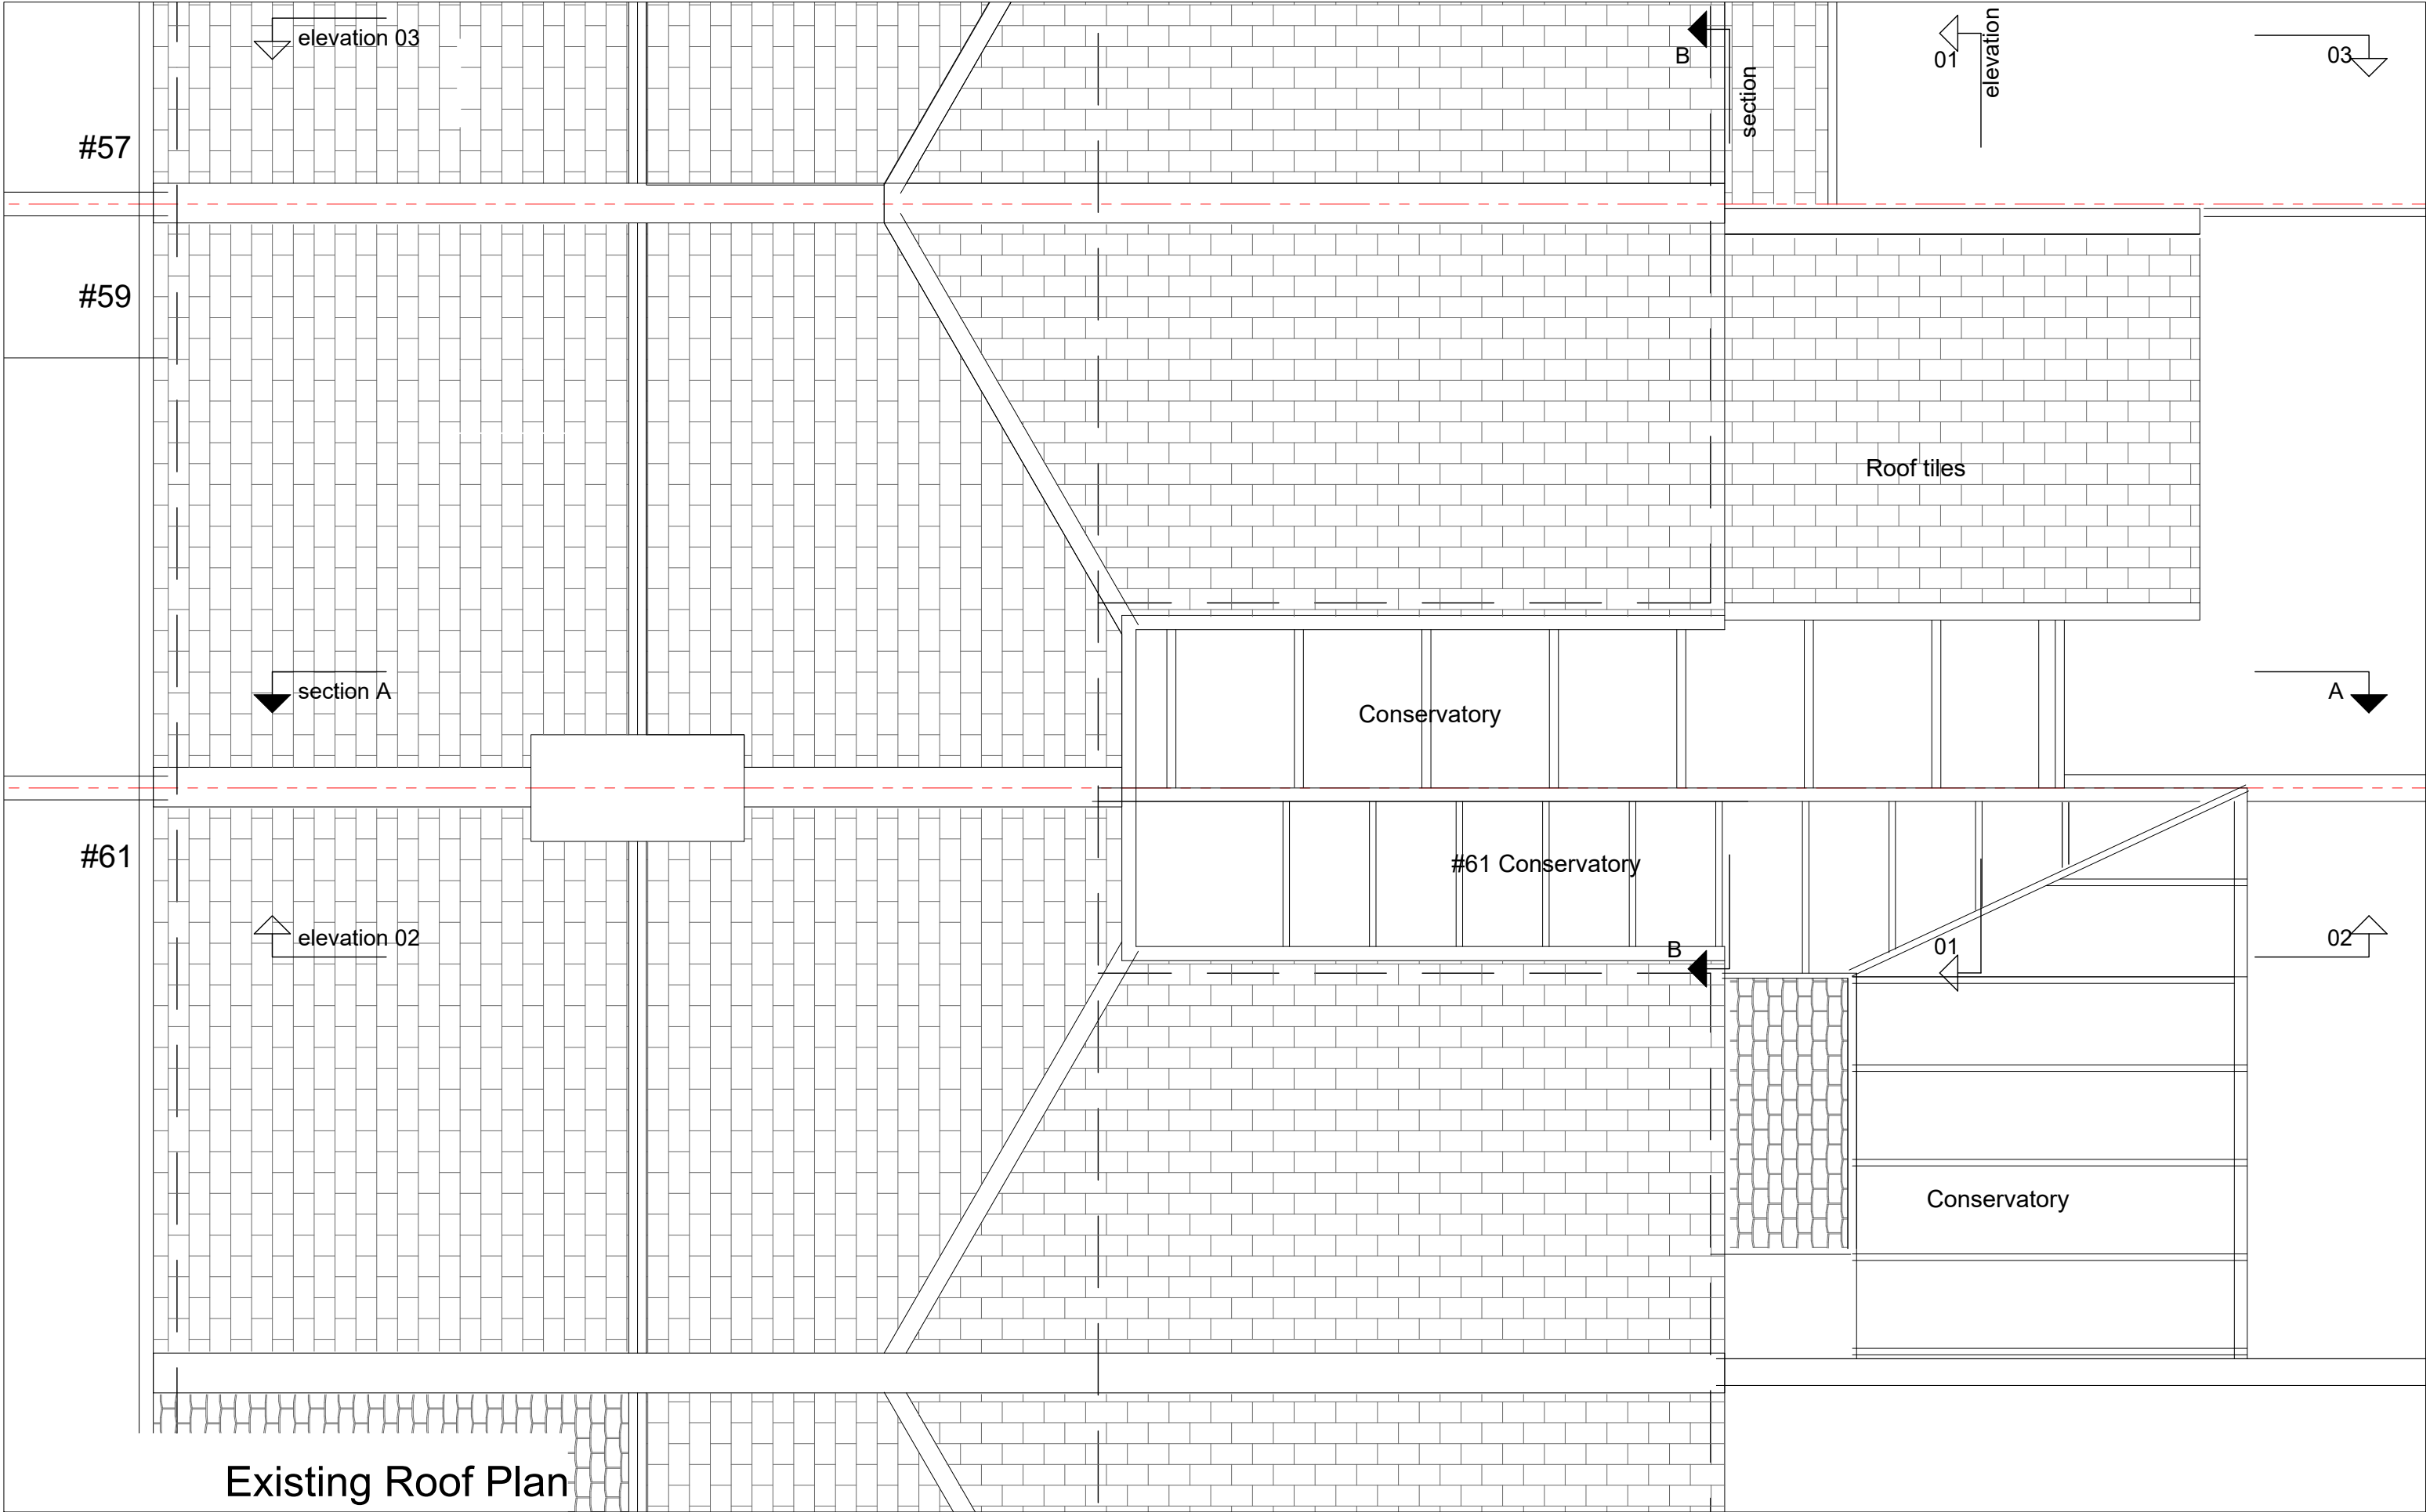


Application to rebuilt existing Conservatory space with a wraparound flat roof and to incorporate space into the Dining/Kitchen Area

Project 59 Cranleigh Rd., Westgreen, London N15 3AH	Drawing Title EXISTING ROOF PLAN	Date Sep 22 2022	Scale 1-50@A3	Dwg.No. GA-03	A3
Client		Drawn	Checked	Sheet.No.	

 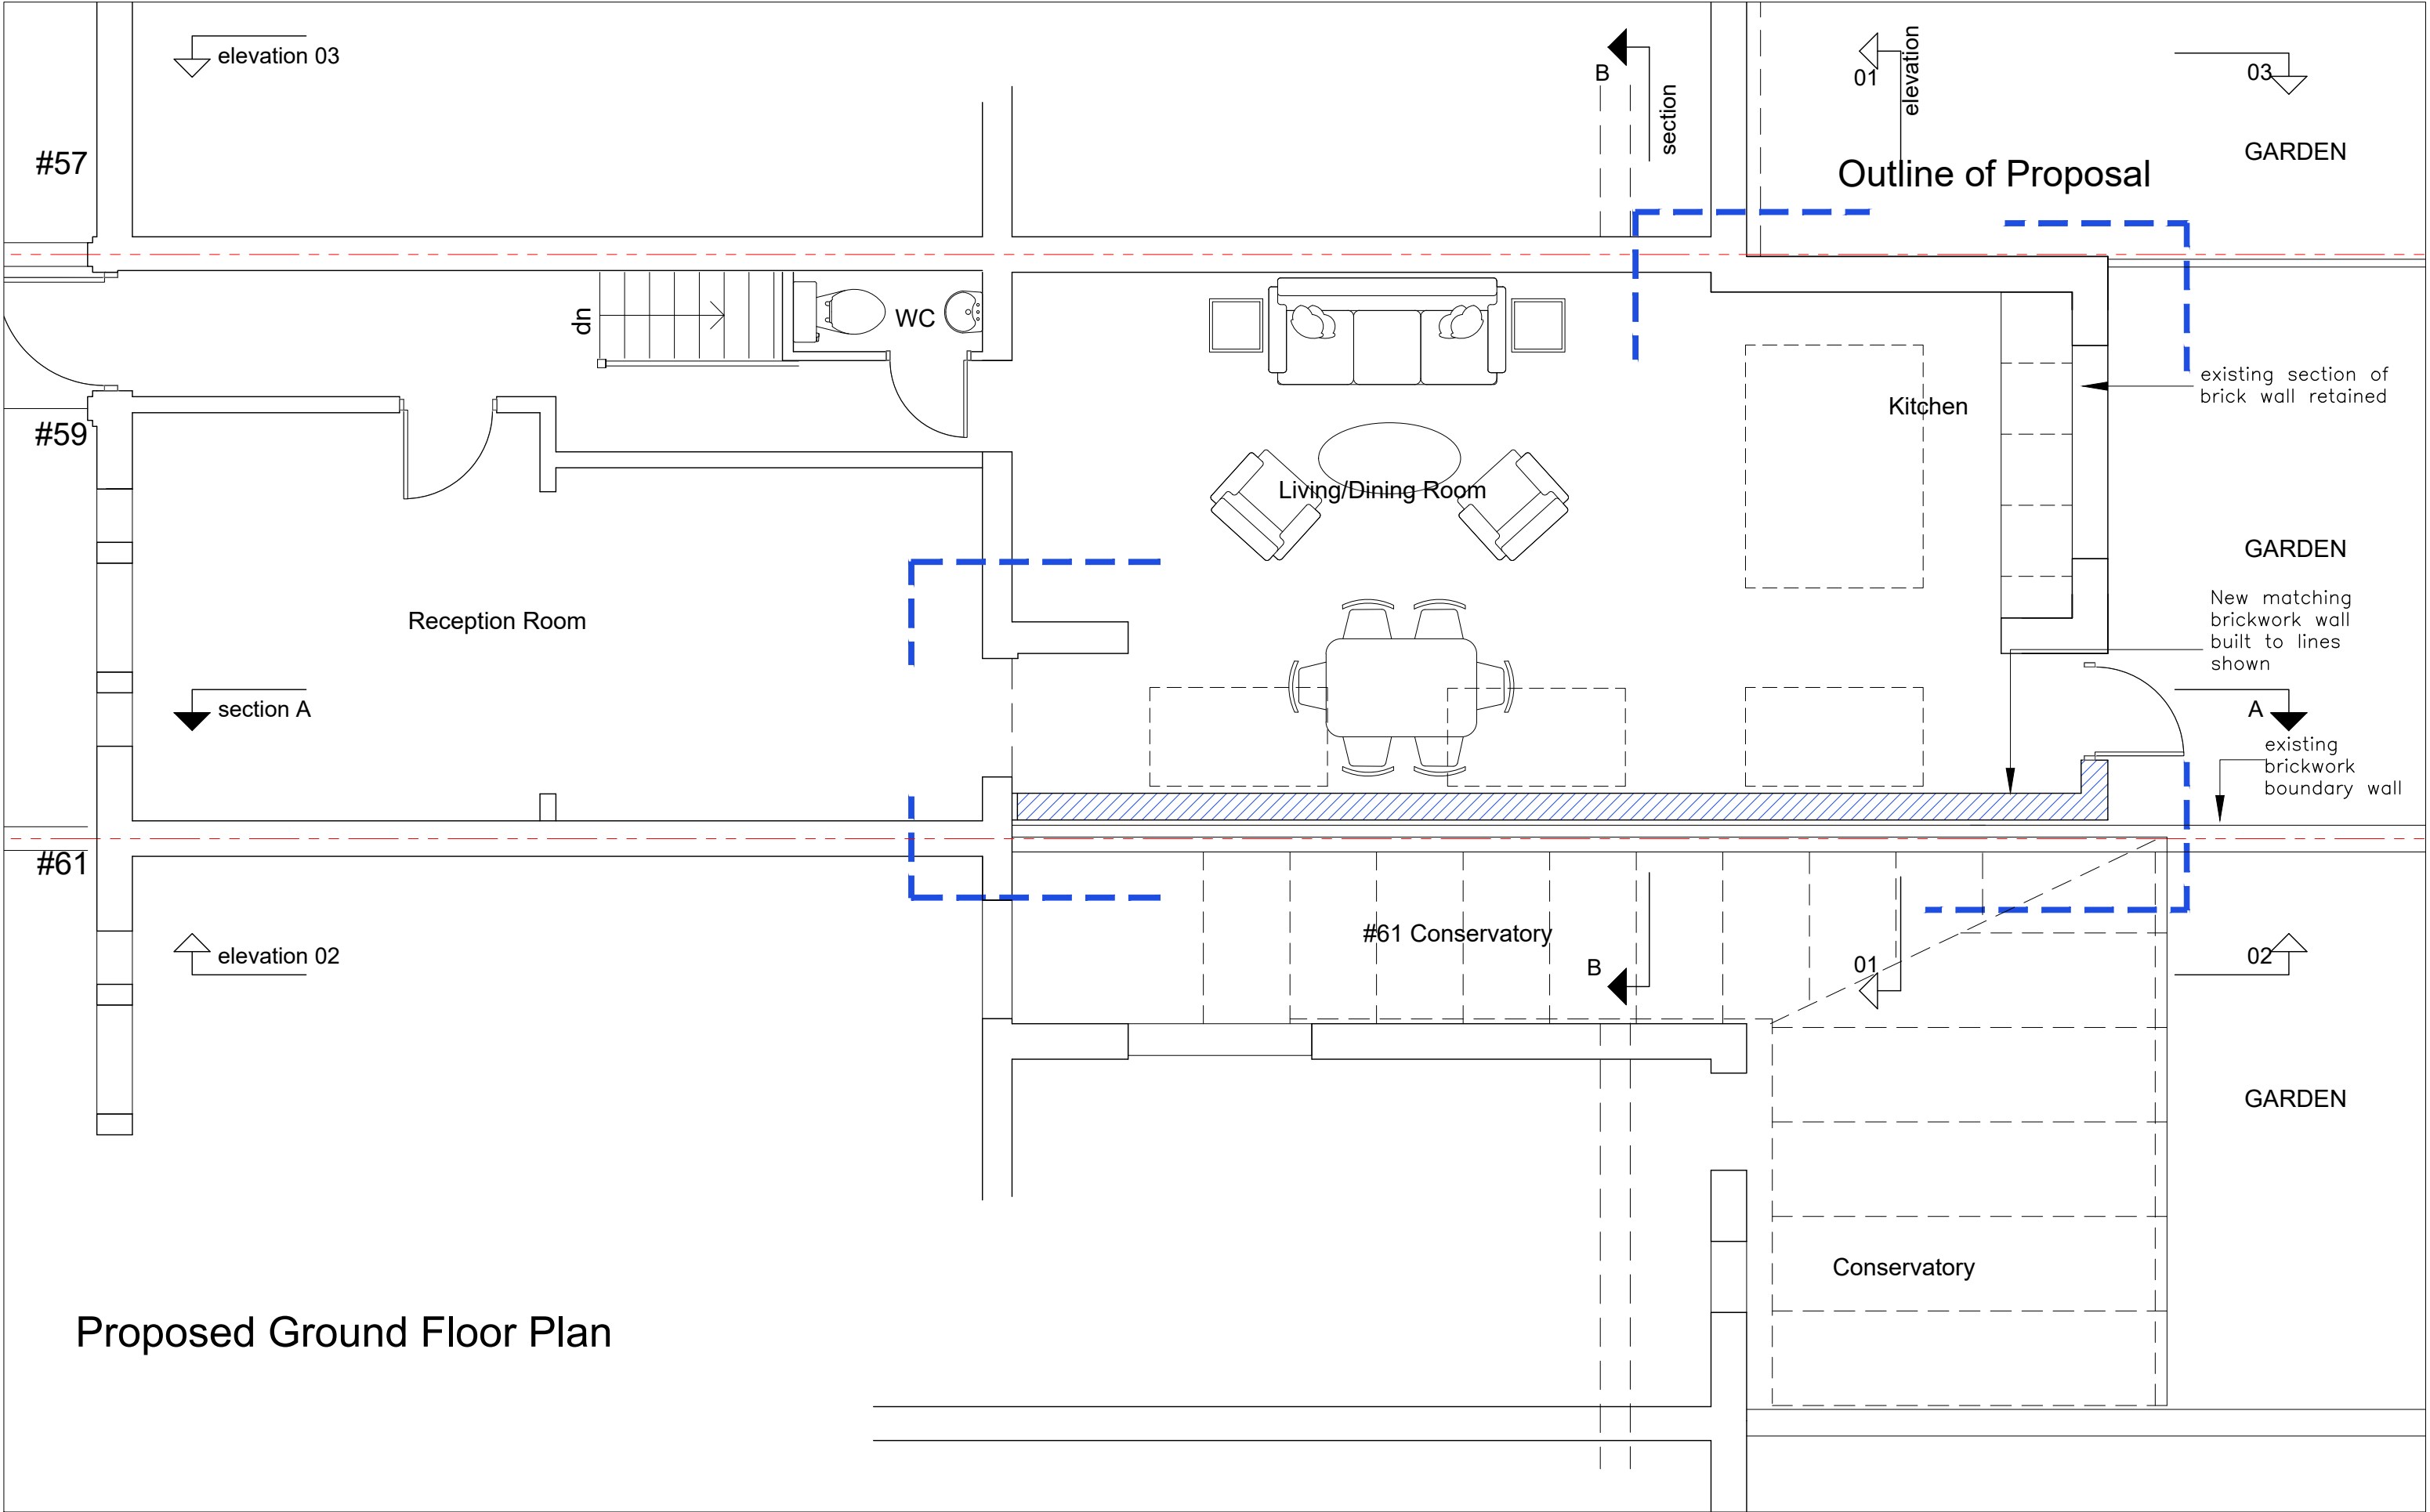



Application to rebuild existing Conservatory space with a wraparound flat roof and to incorporate space into the Dining/Kitchen Area

Project 59 Cranleigh Rd., Westgreen, London N15 3AH	Drawing Title PROPOSED GROUND FLOOR PLAN	Date Sep 22 2022	Scale 1-50@A3	Dwg.No. GA-04	A3
		Drawn	Checked	Sheet.No.	

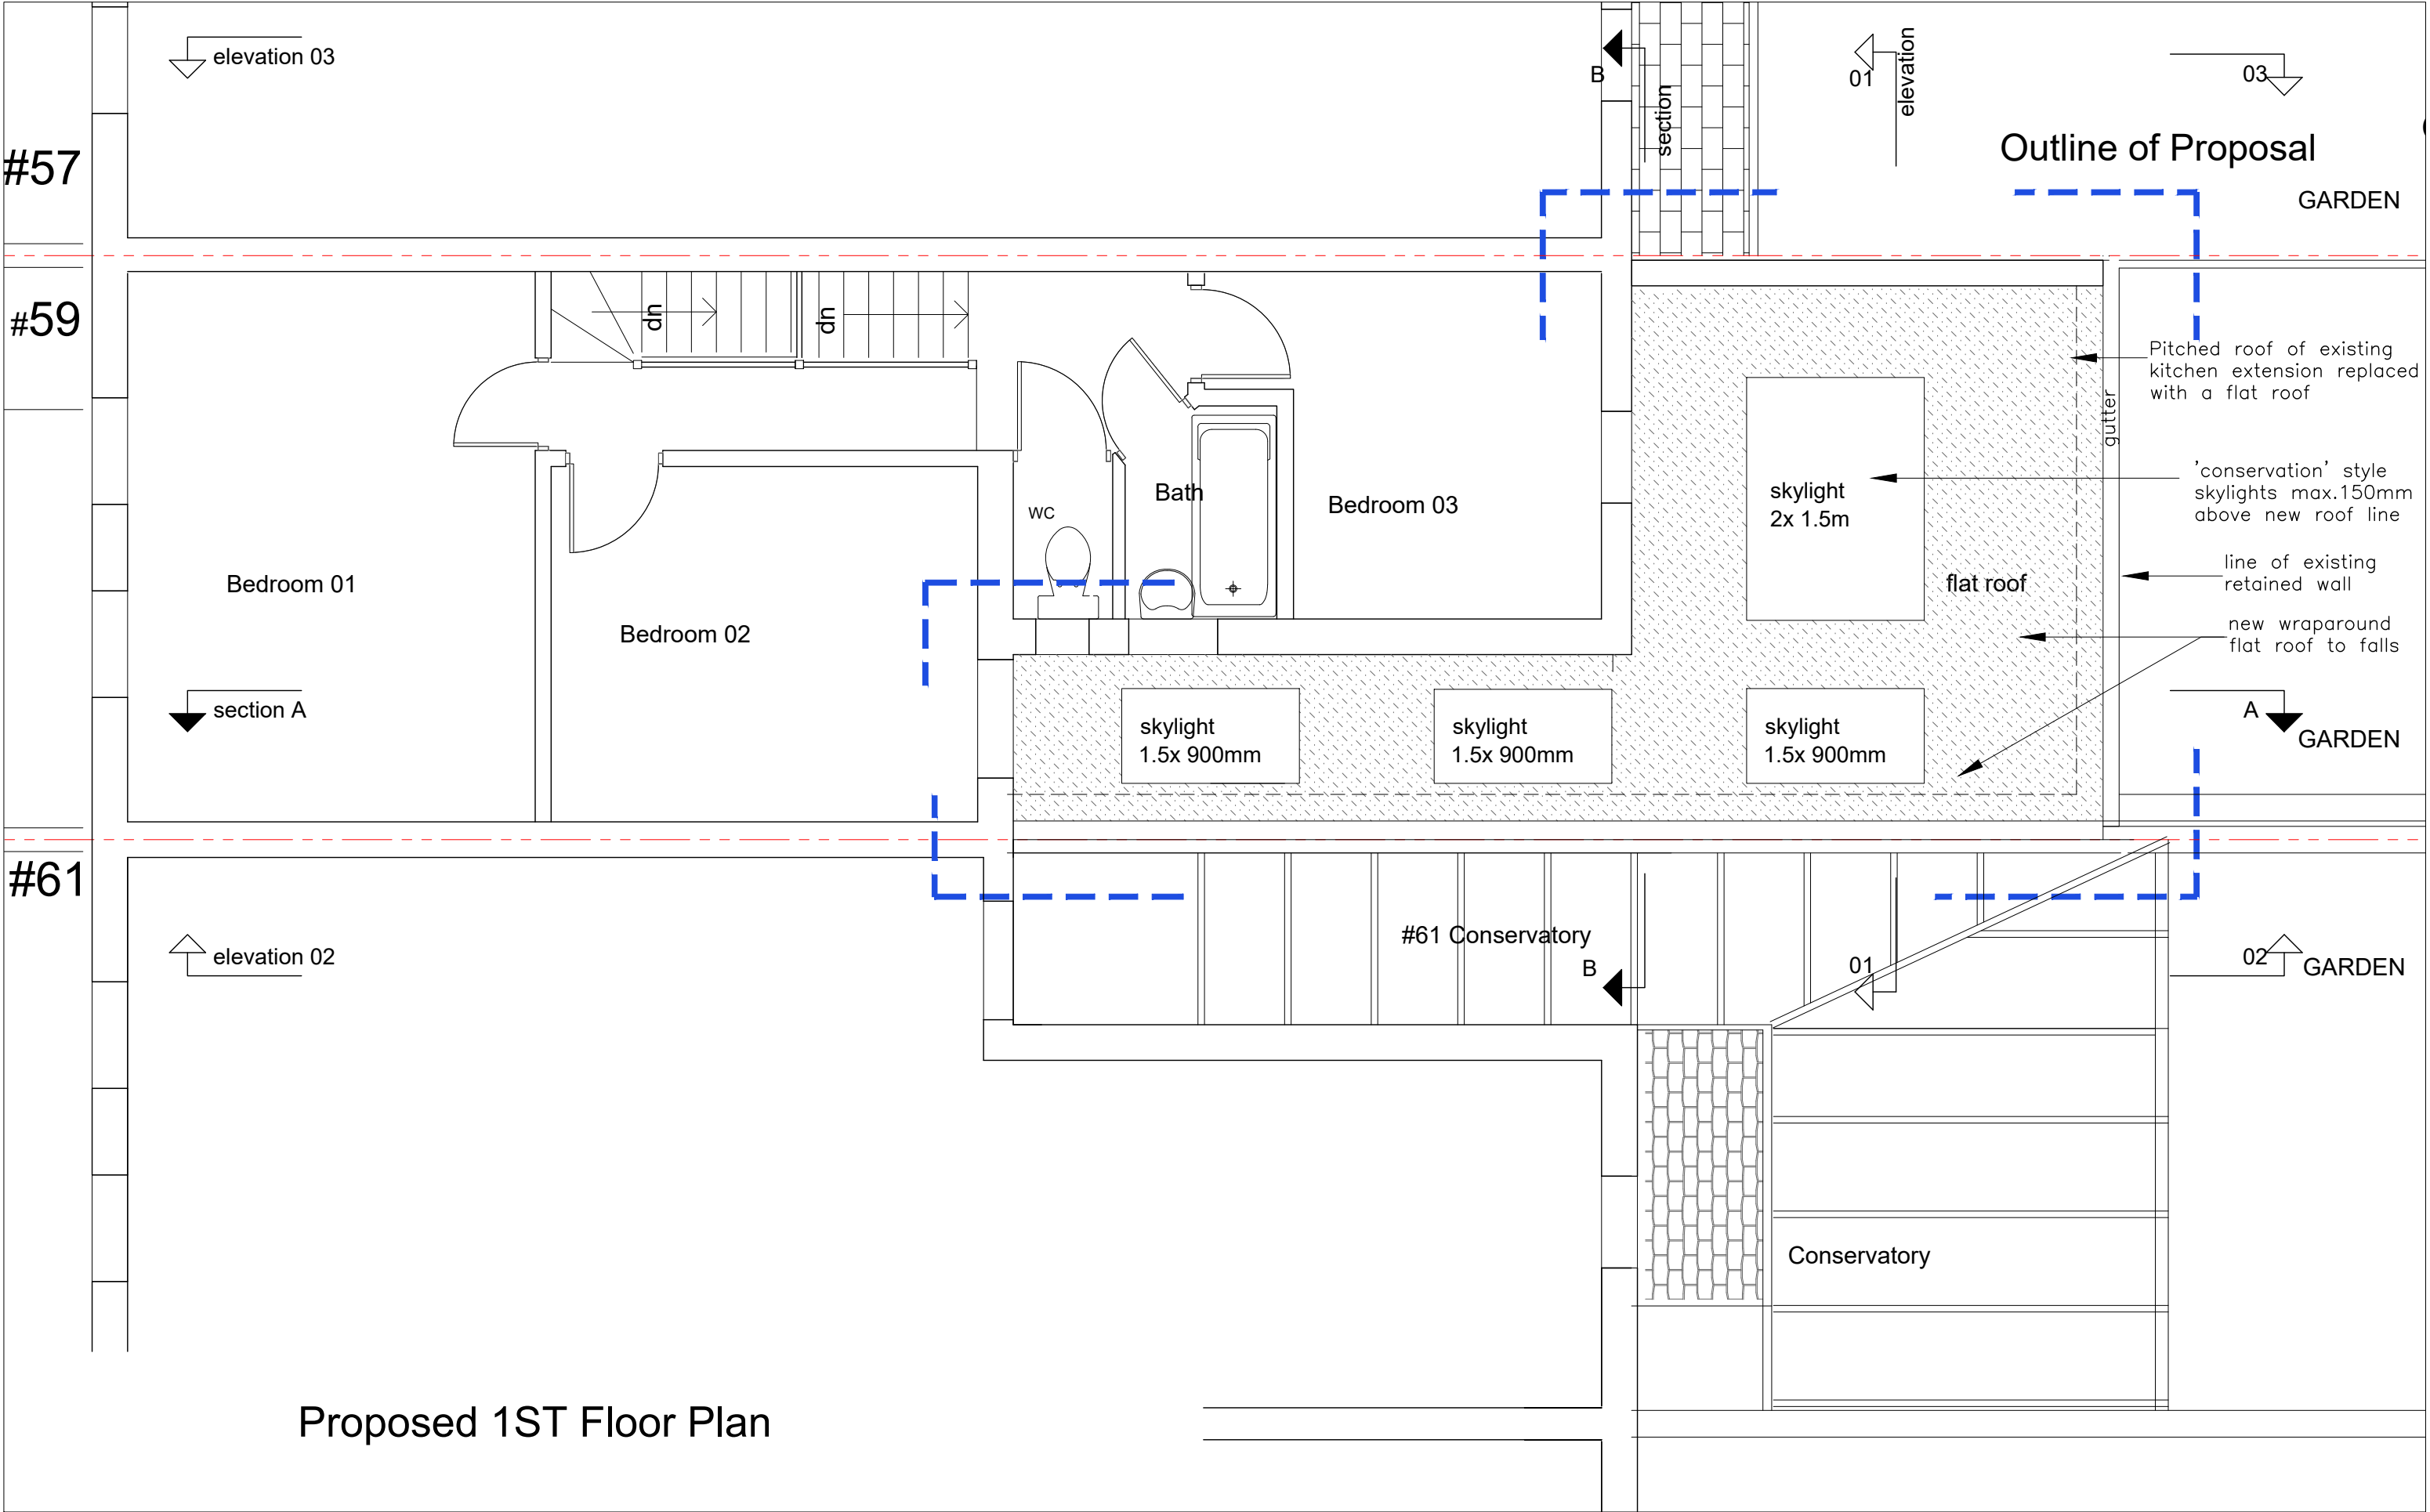

Application to rebuild existing Conservatory space with a wraparound flat roof and to incorporate space into the Dining/Kitchen Area

Project	59 Cranleigh Rd., Westgreen, London N15 3AH	Drawing Title	PROPOSED 1ST FLOOR PLAN	Date	Sep 22 2022	Scale	1-50@A3	Dwg.No.	GA-02	A3
Client				Drawn		Checked		Sheet.No.		

 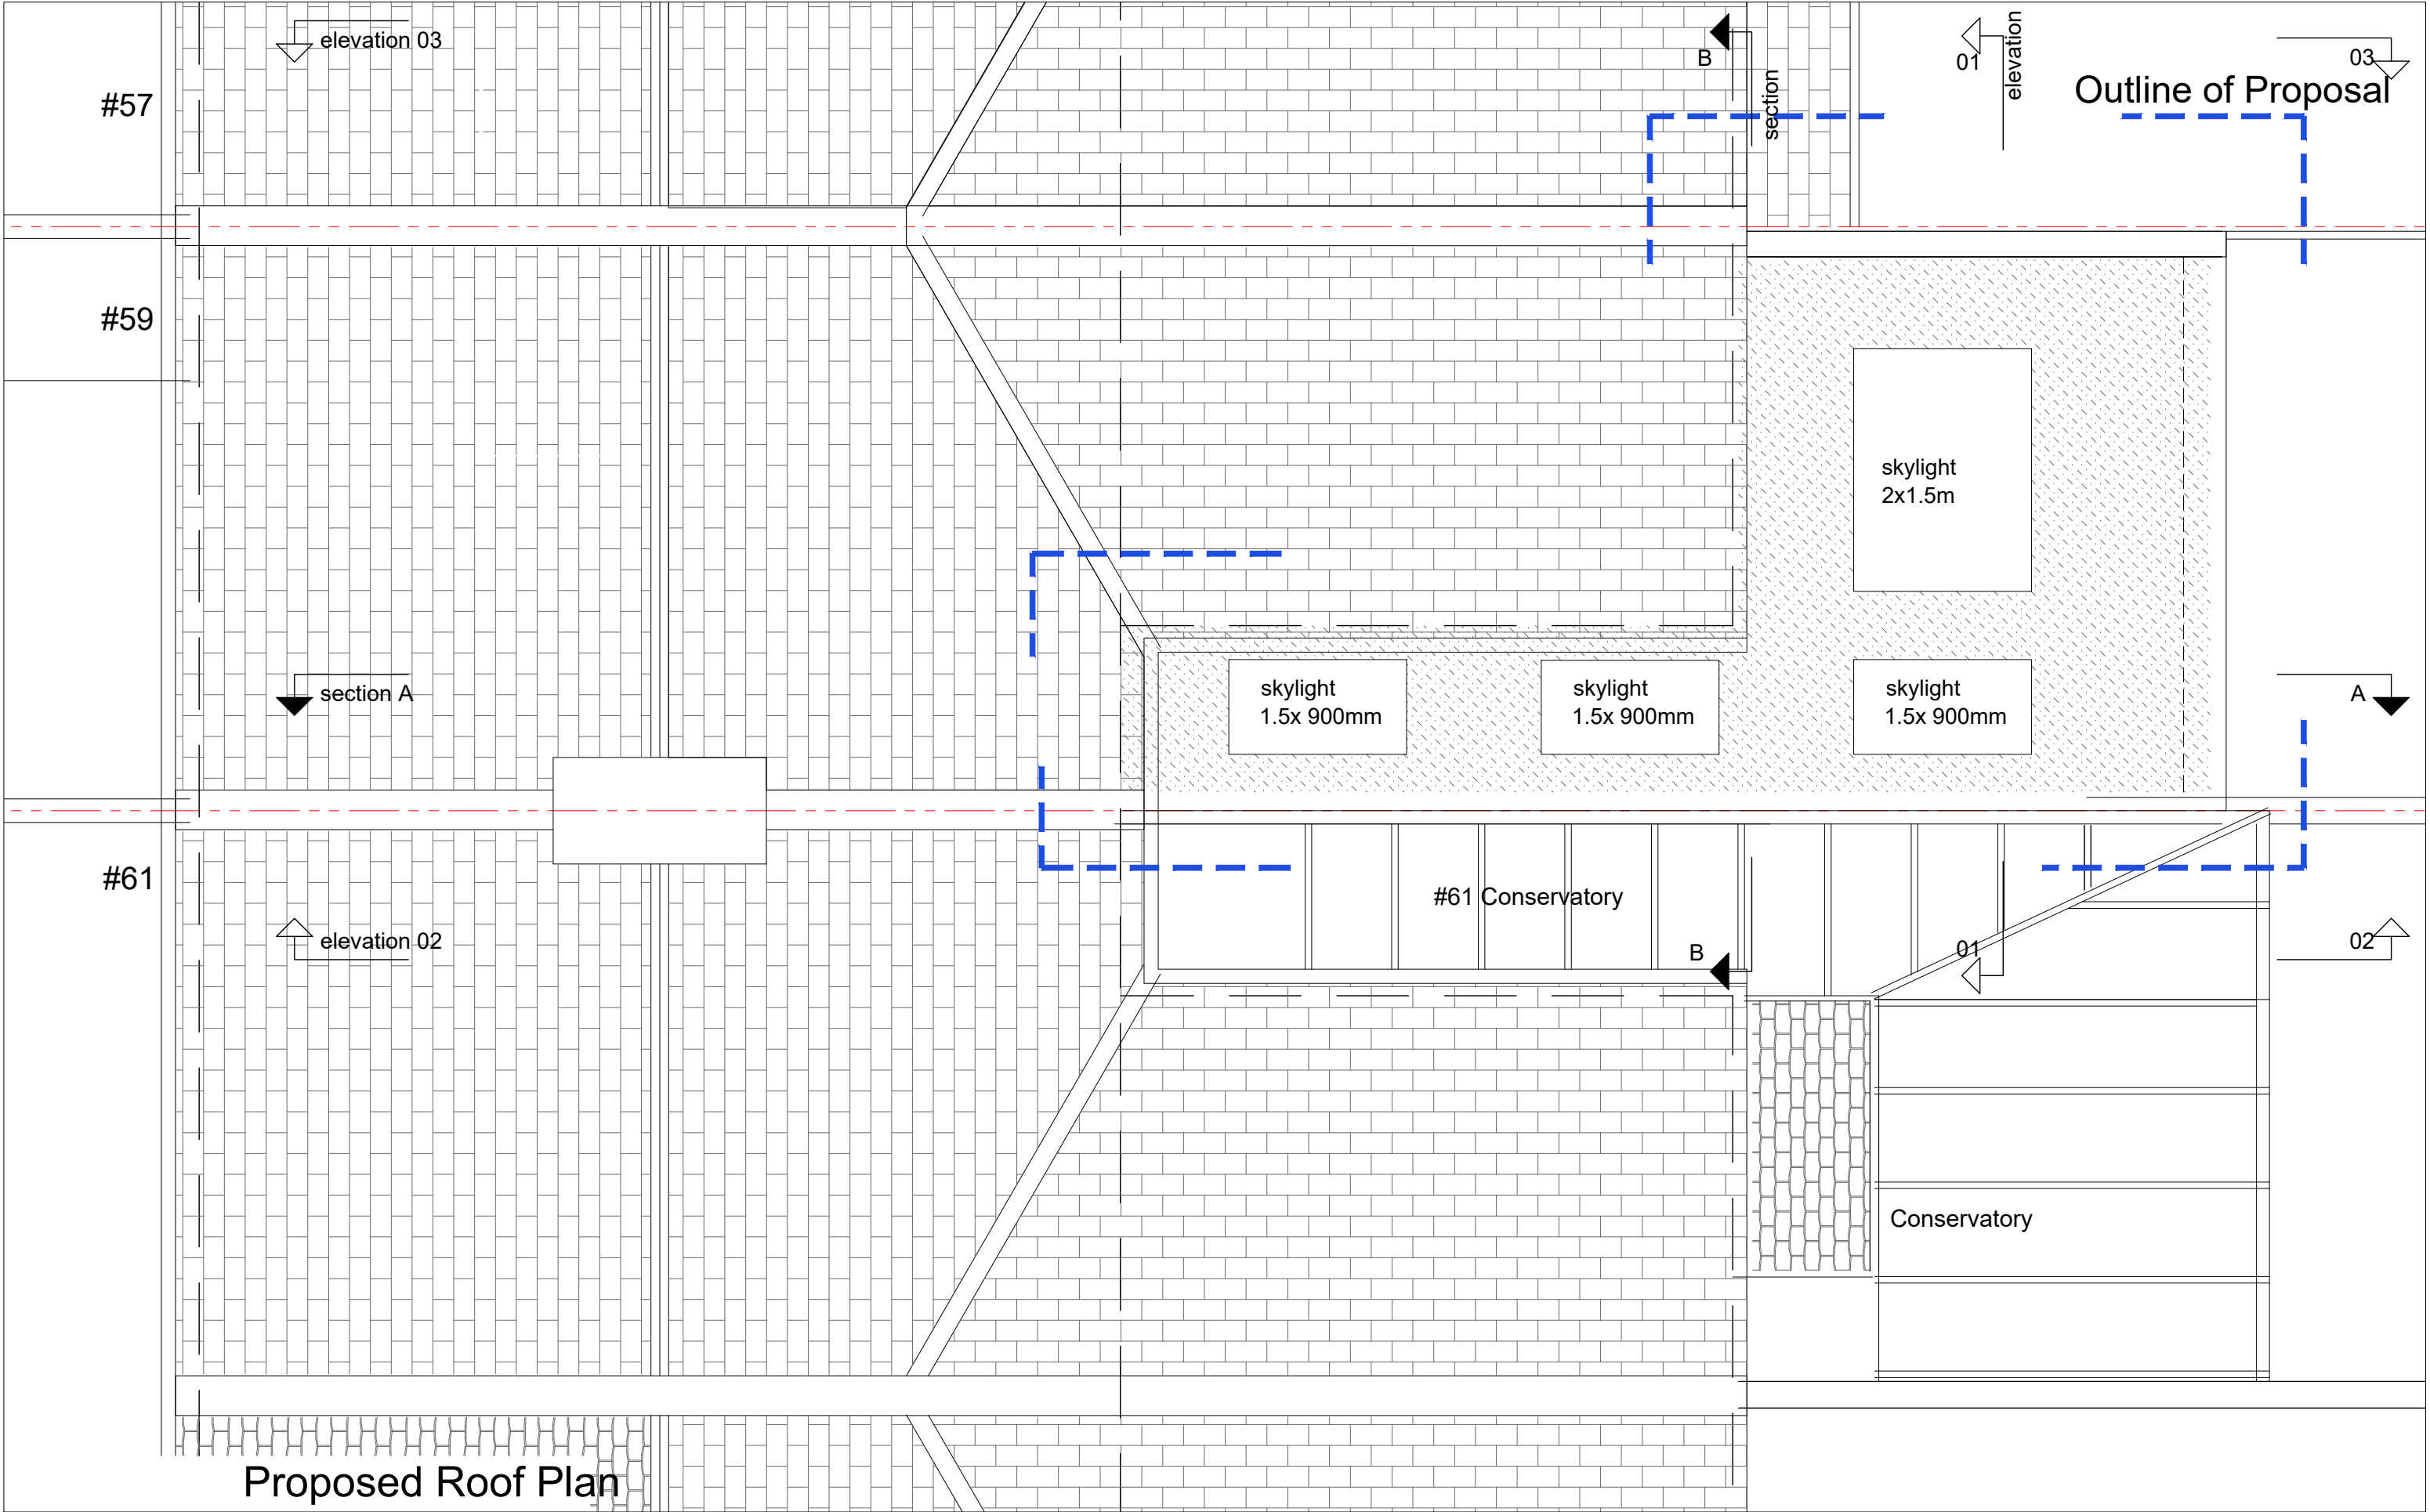

Application to rebuild existing Conservatory space with a wraparound flat roof and to incorporate space into the Dining/Kitchen Area

Project 59 Cranleigh Rd., Westgreen, London N15 3AH	Drawing Title PROPOSED ROOF PLAN	Date Sep 22 2022	Scale 1-50@A3	Dwg.No. GA-06	A3
		Drawn	Checked	Sheet.No.	




Existing Garden Elevation -01

1:50




Application to rebuilt existing Conservatory space with a wraparound flat roof and to incorporate space into the Dining/Kitchen Area

Project 59 Cranleigh Rd., Westgreen, London N15 3AH	Drawing Title Existing Garden Elevation	Date Sep 22 2022	Scale 1-50@A3	Dwg.No. EL-01	A3
		Drawn	Checked	Sheet.No.	

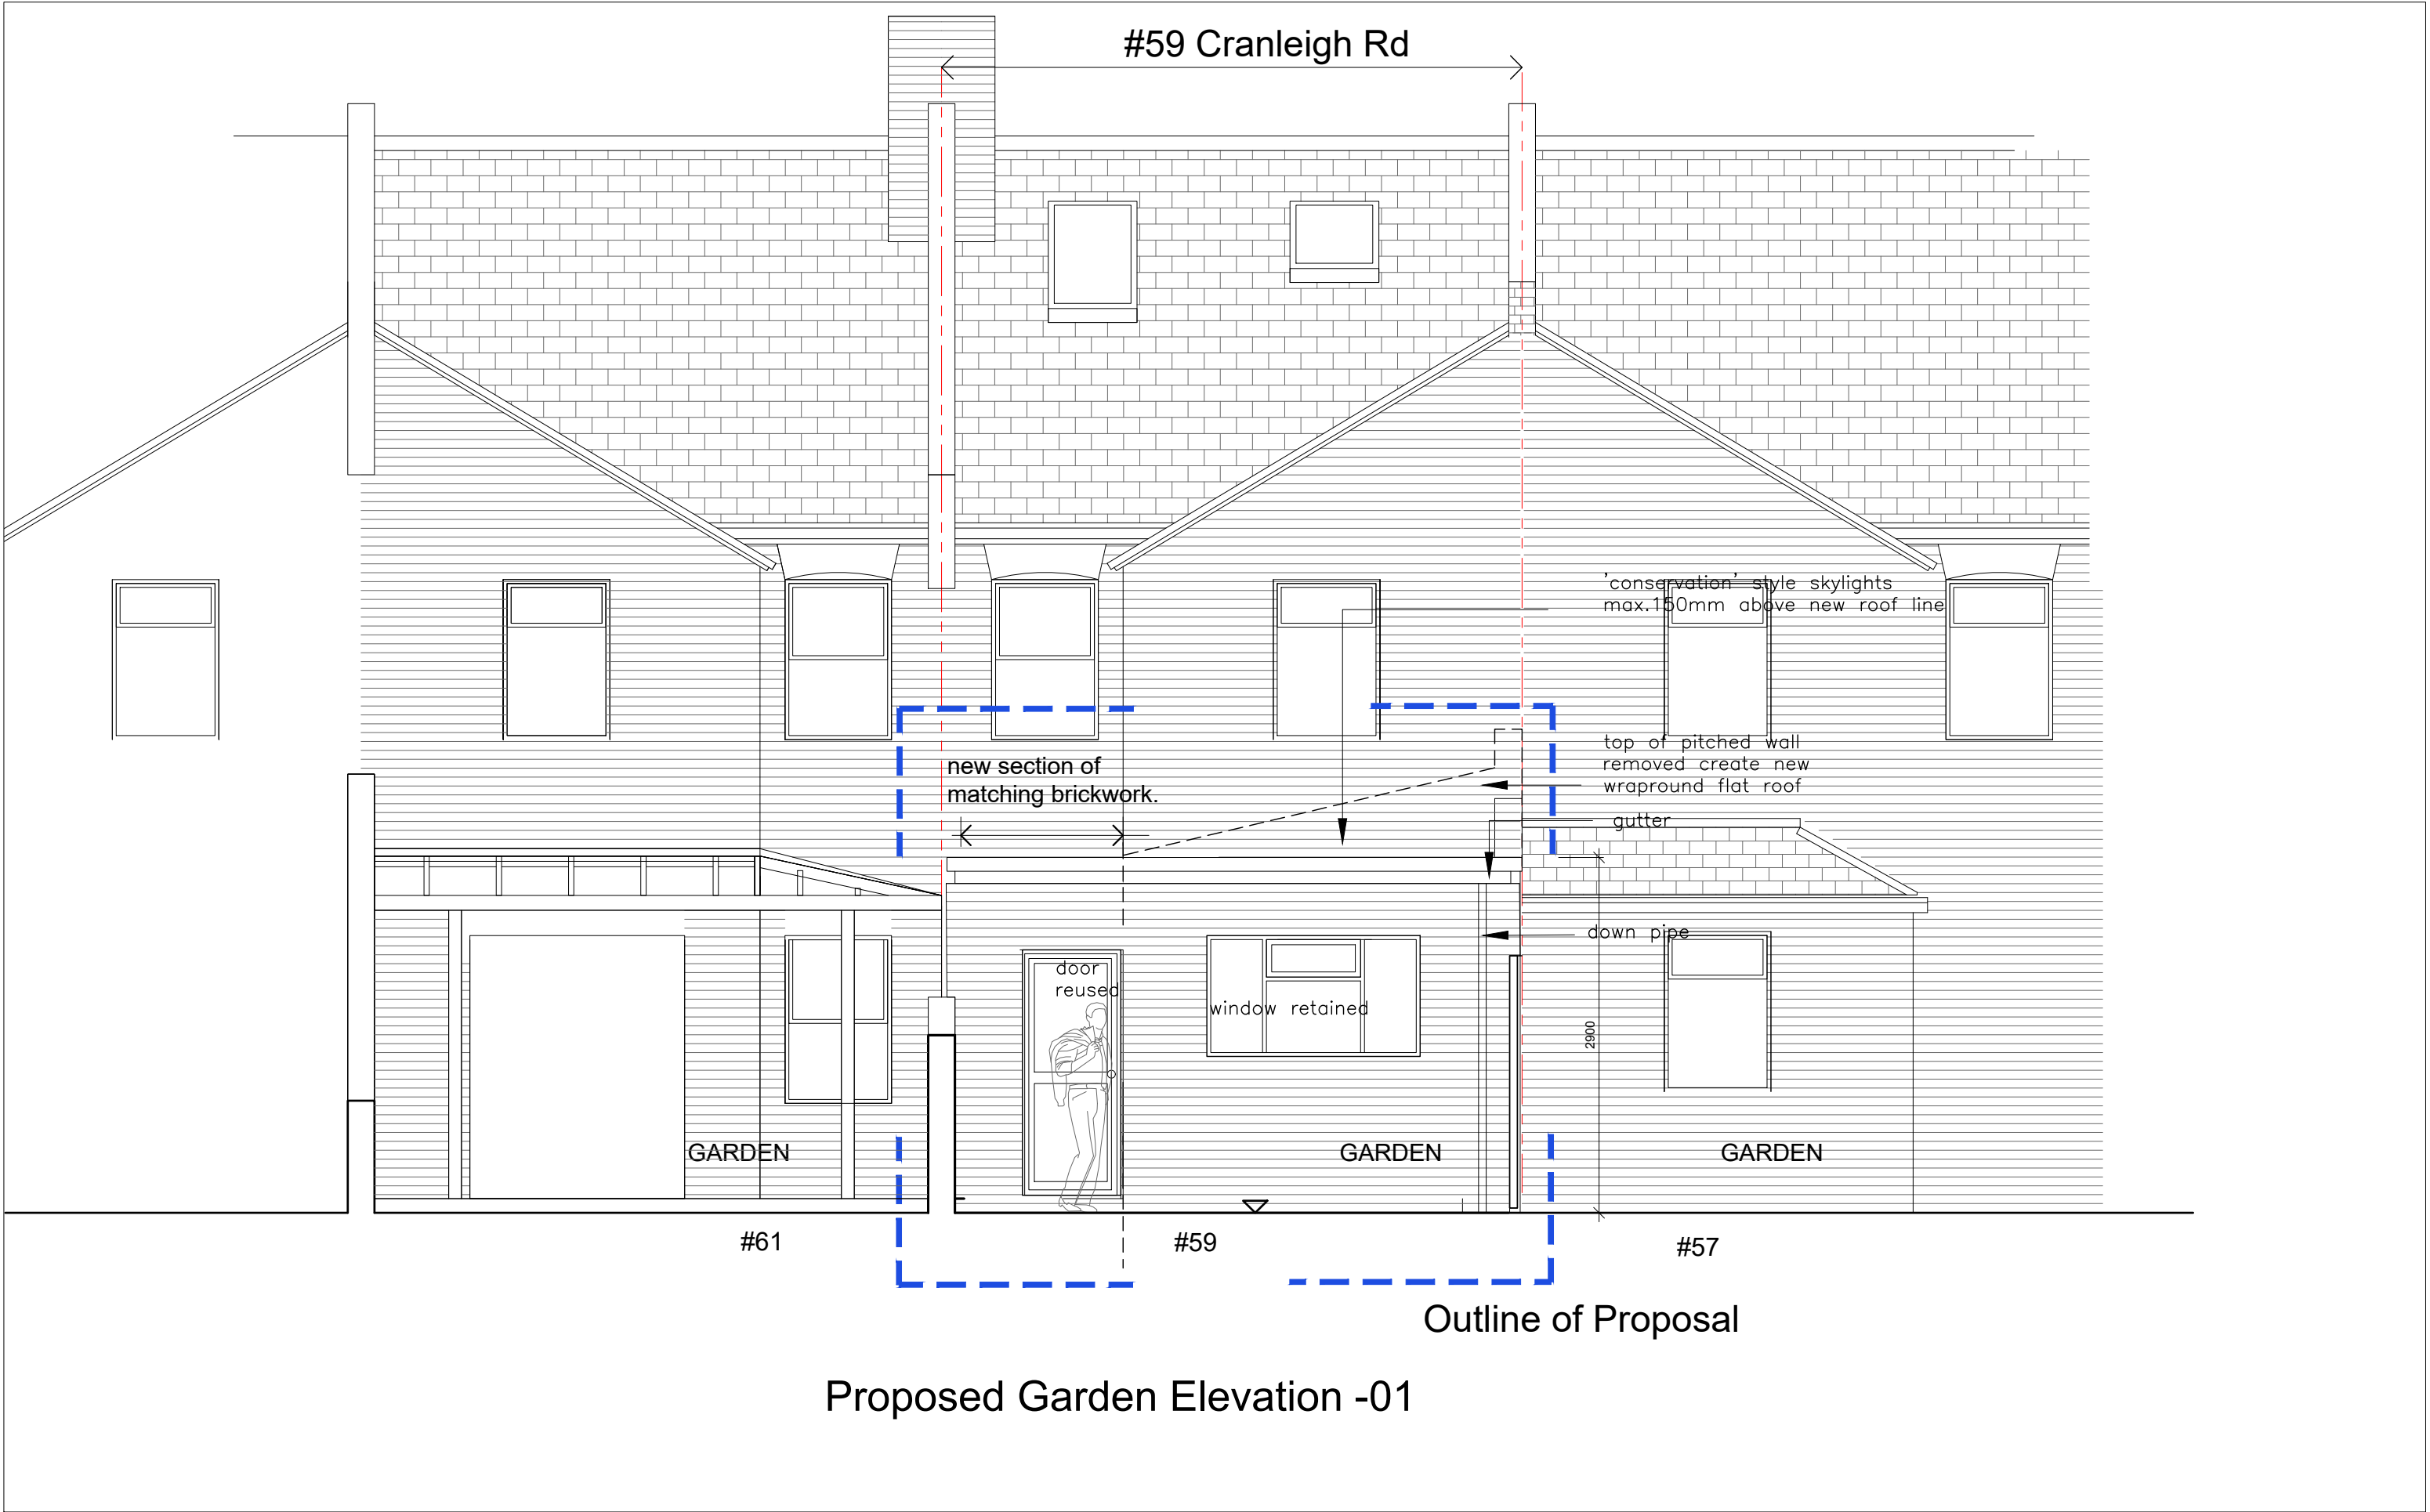


Application to rebuilt existing Conservatory space with a wraparound flat roof and to incorporate space into the Dining/Kitchen Area

Project 59 Cranleigh Rd., Westgreen, London N15 3AH	Drawing Title Proposed Garden Elevation	Date Sep 22 2022	Scale 1-50@A3	Dwg.No. EL-02	A3
		Drawn	Checked	Sheet.No.	

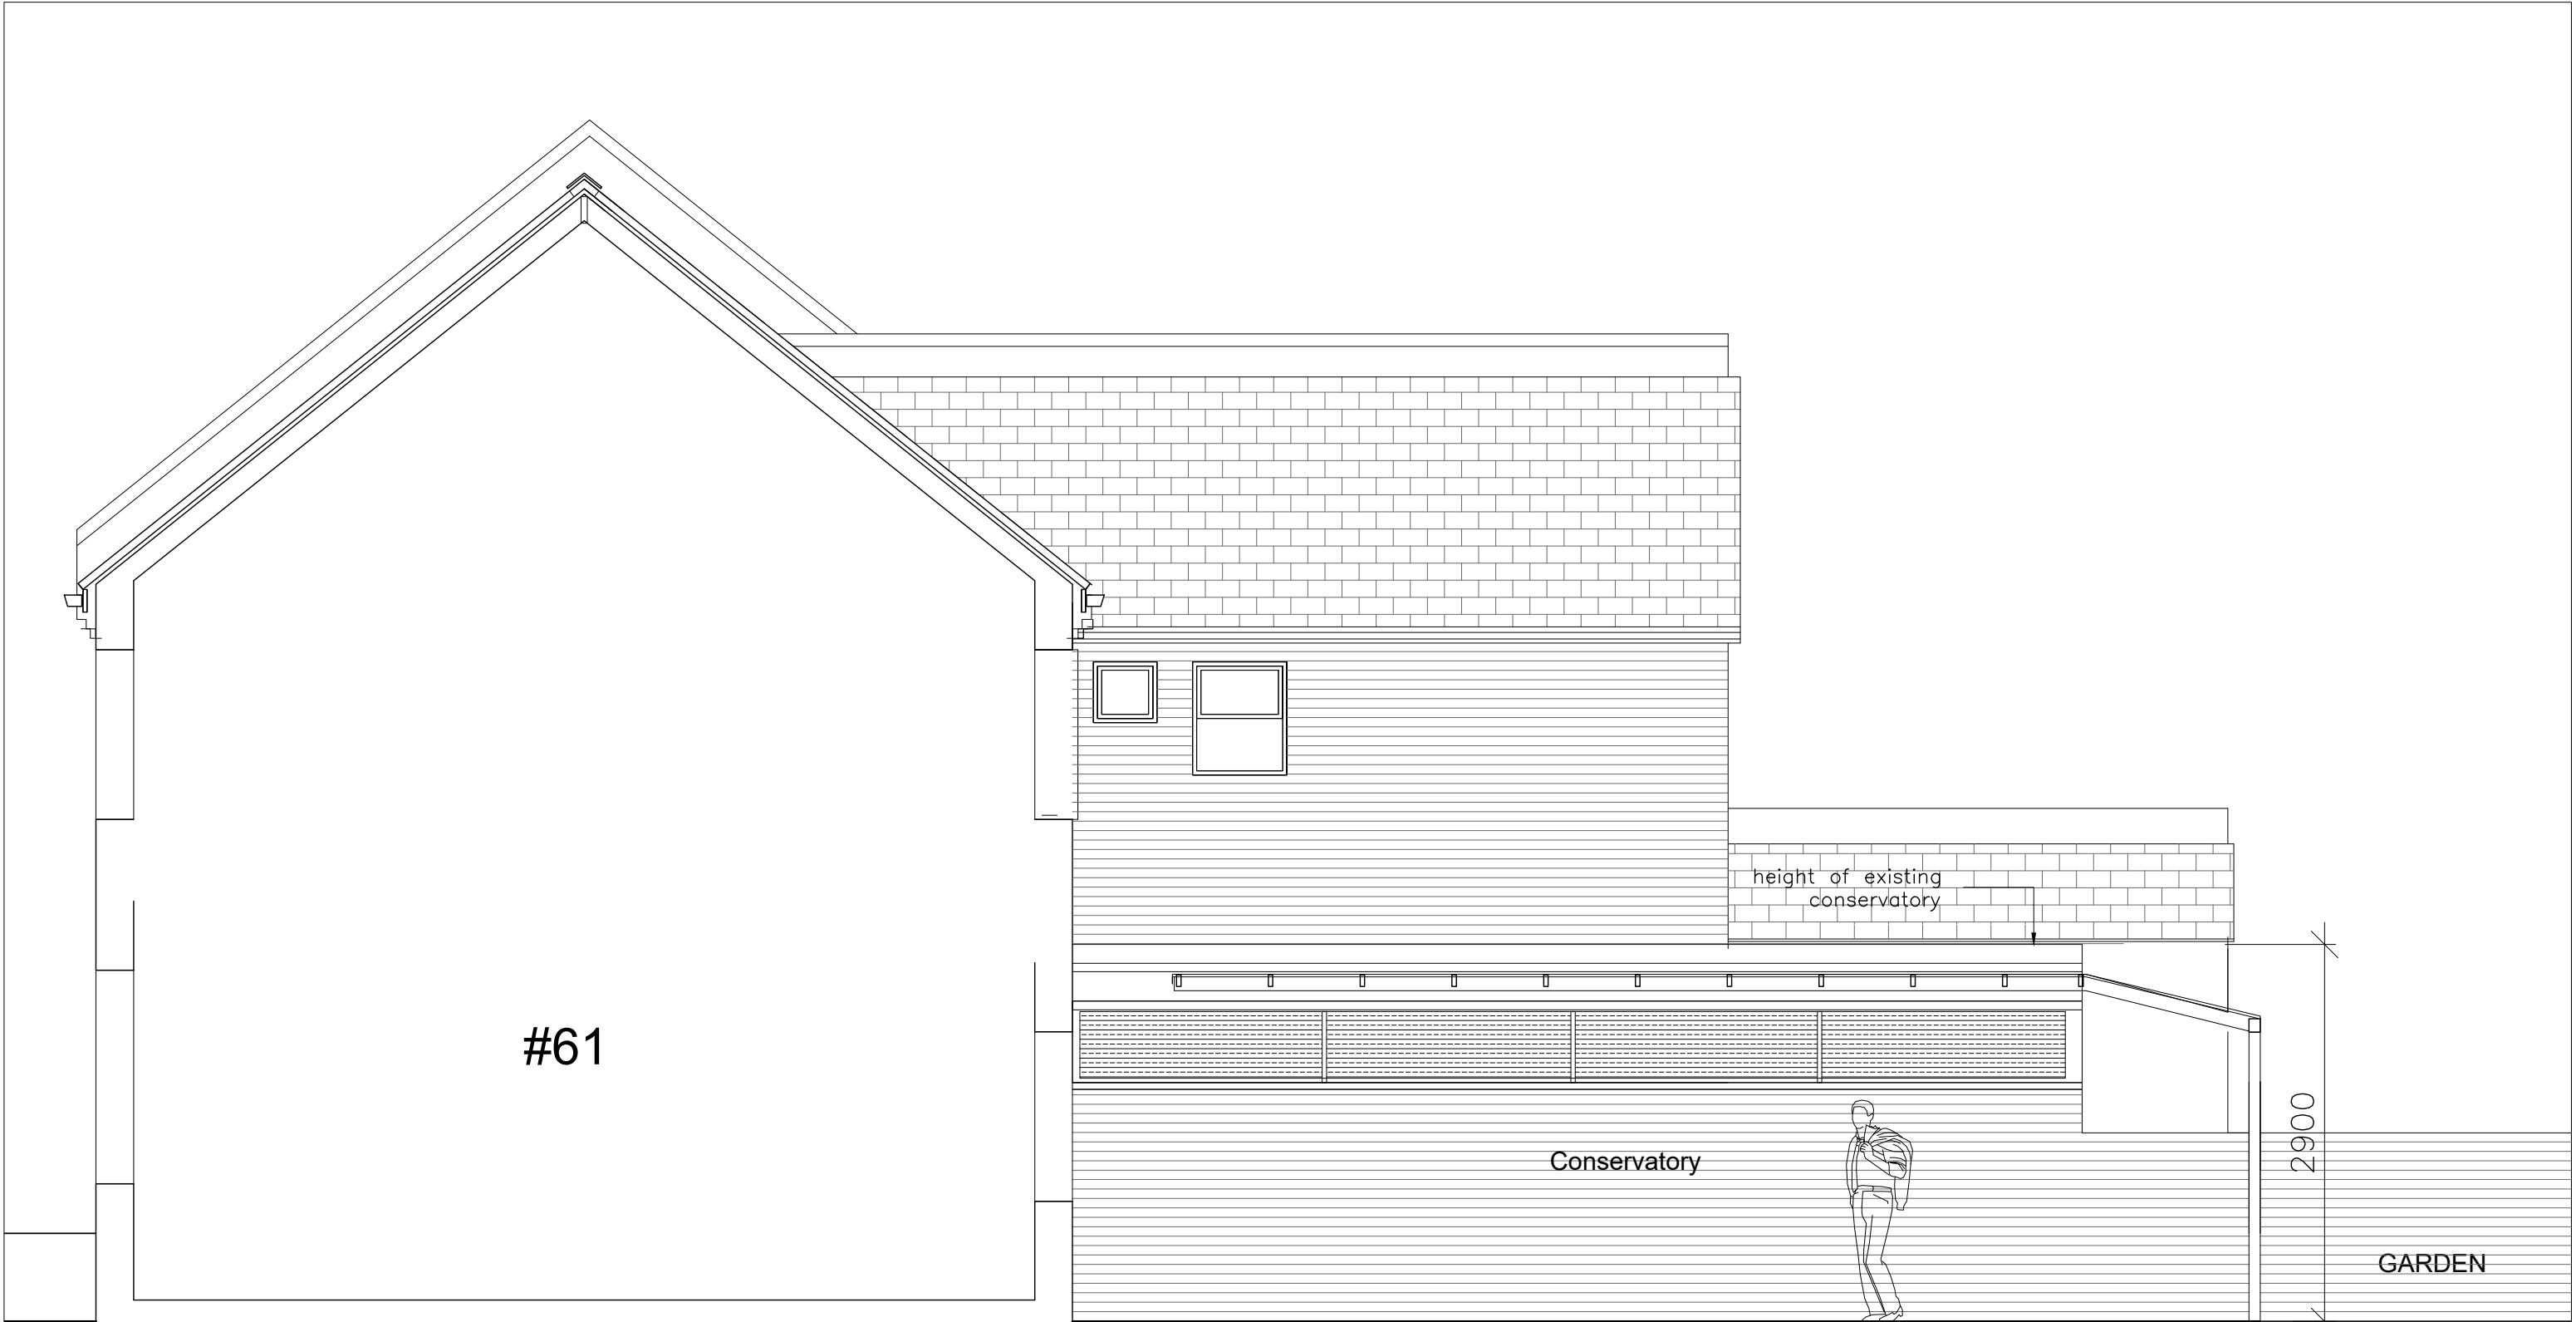


EXISTING SIDE ELEVATION at -02- #61

Side passages at # 61

 


Application to rebuilt existing Conservatory space with a wraparound flat roof and to incorporate space into the Dining/Kitchen Area

Project 59 Cranleigh Rd., Westgreen, London N15 3AH	Drawing Title Existing Side Elevation at #61	Date Sep 22 2022	Scale 1-50@A3	Dwg.No. EL-03	A3
Client		Drawn	Checked	Sheet.No.	

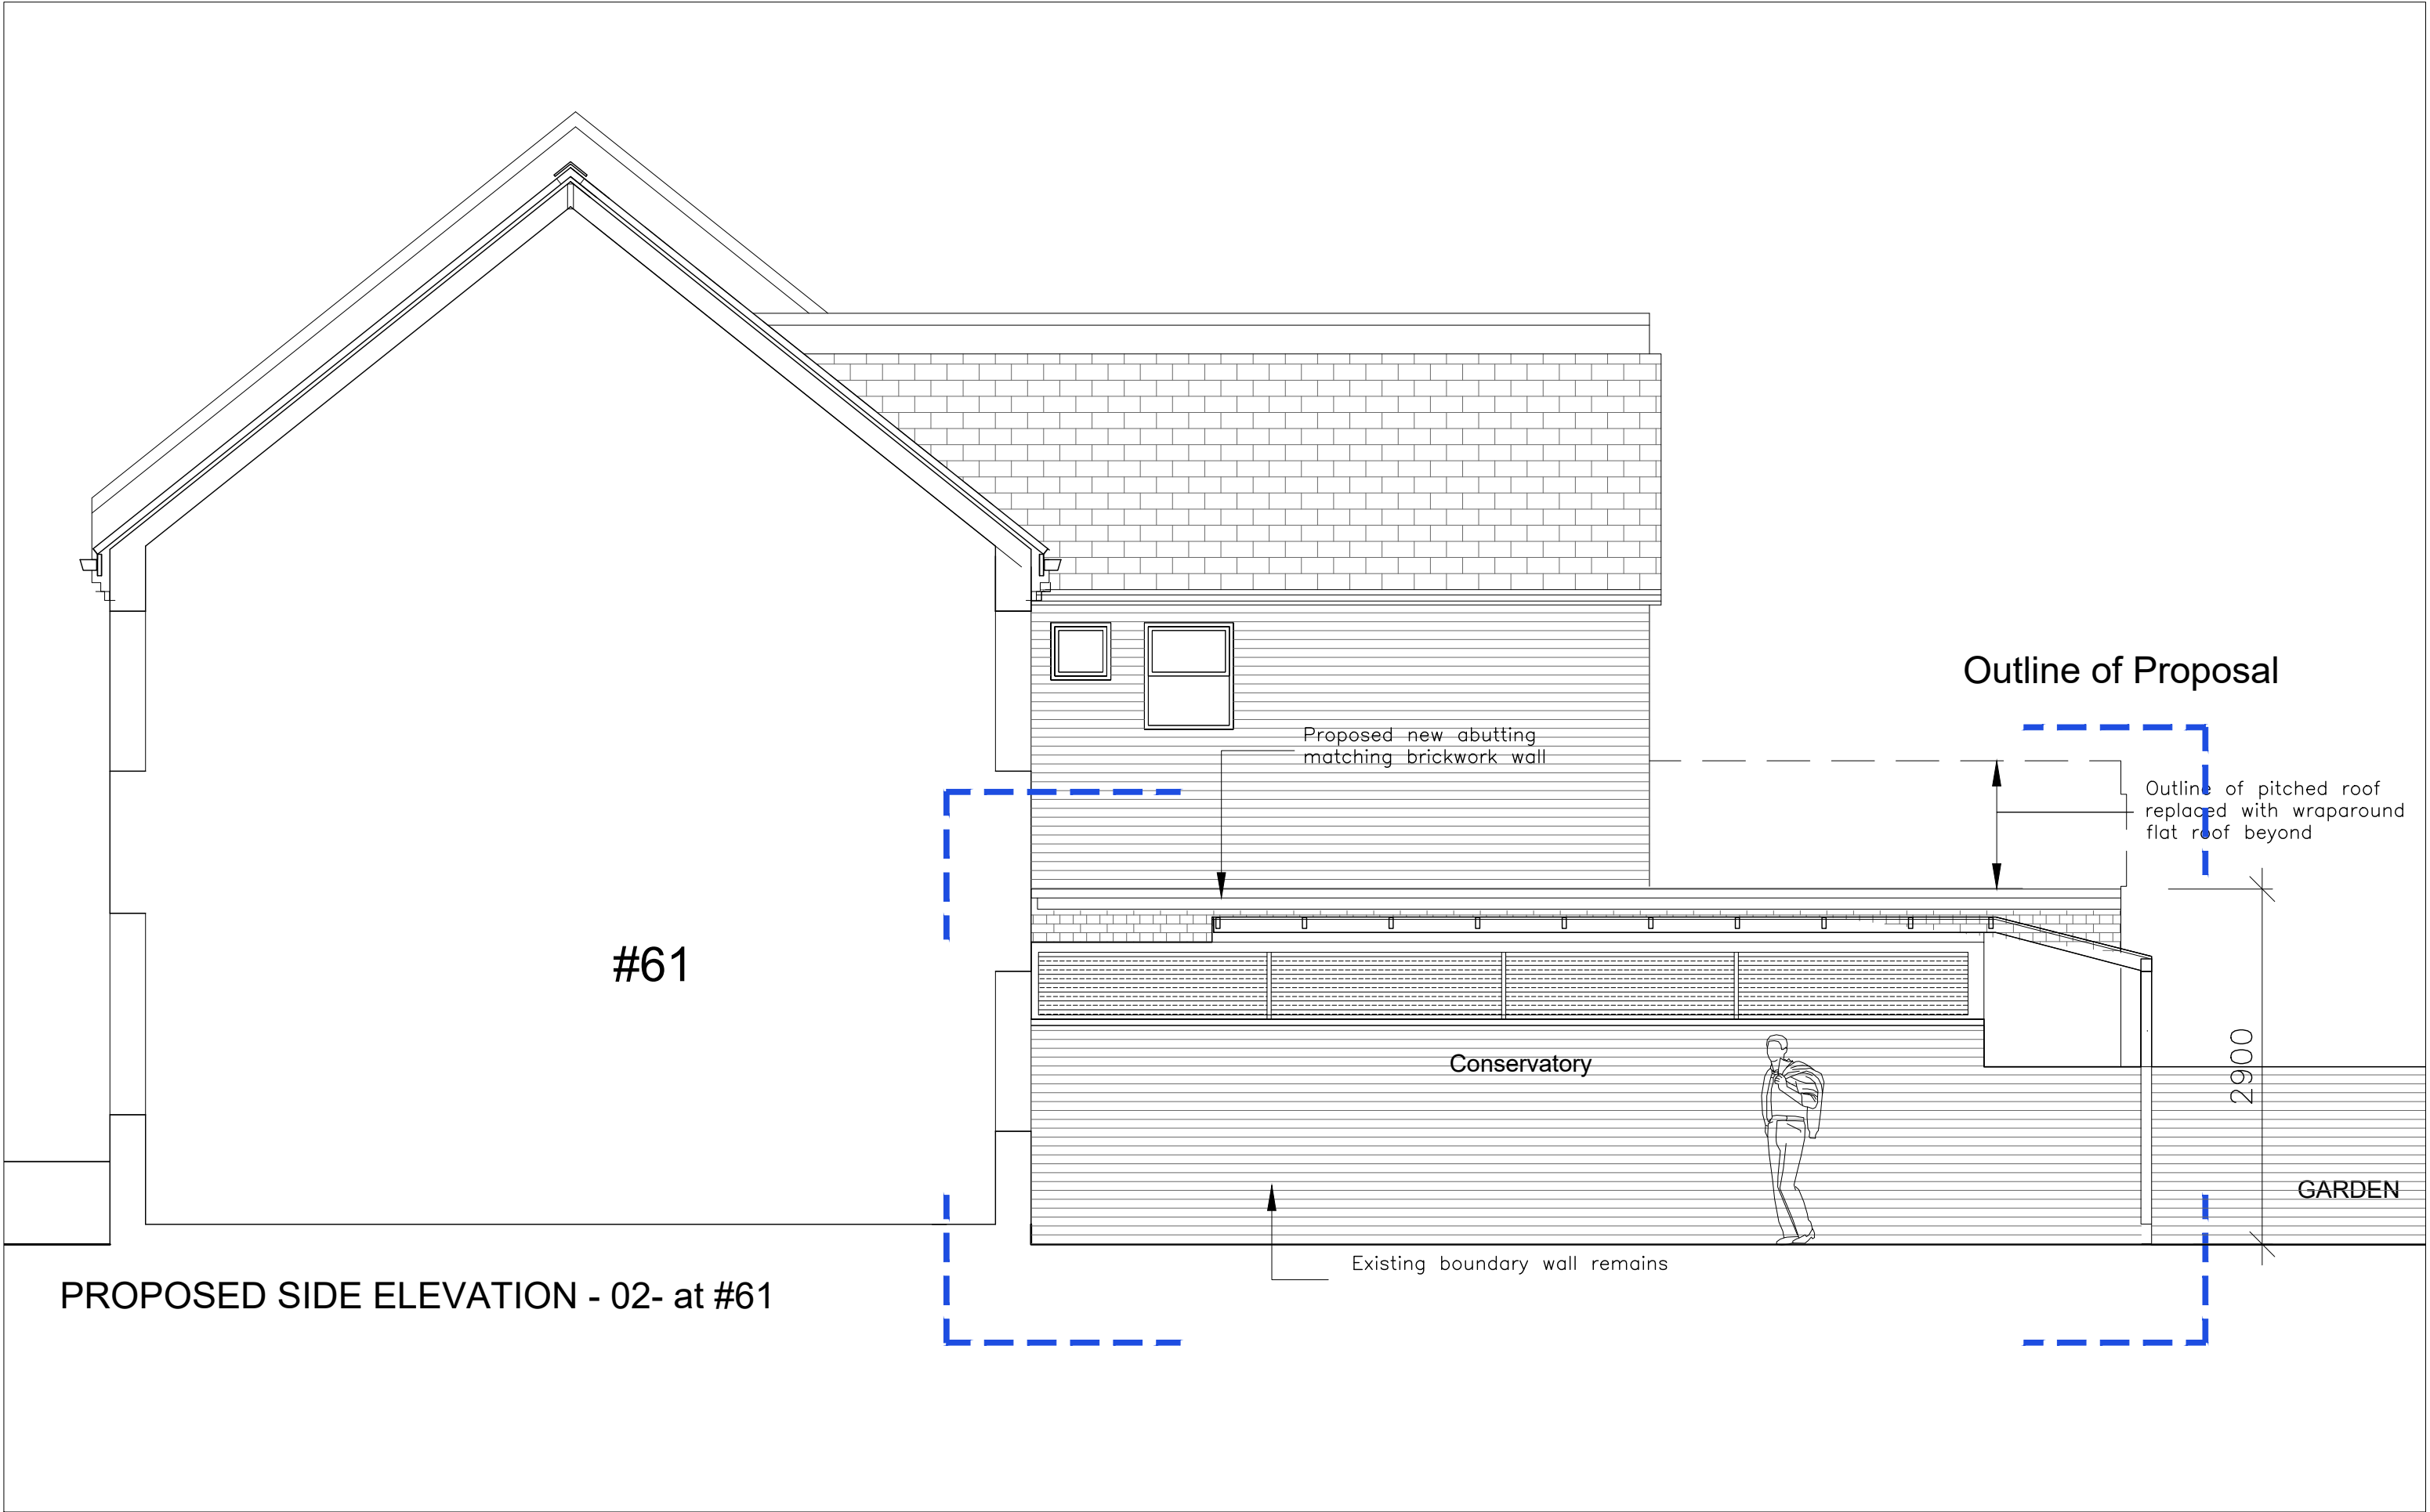


Application to rebuilt existing Conservatory space with a wraparound flat roof and to incorporate space into the Dining/Kitchen Area

Project 59 Cranleigh Rd., Westgreen, London N15 3AH	Drawing Title Proposed Side Elevation at #61	Date Sep 22 2022	Scale 1-50@A3	Dwg.No. EL-04	A3
		Drawn	Checked	Sheet.No.	


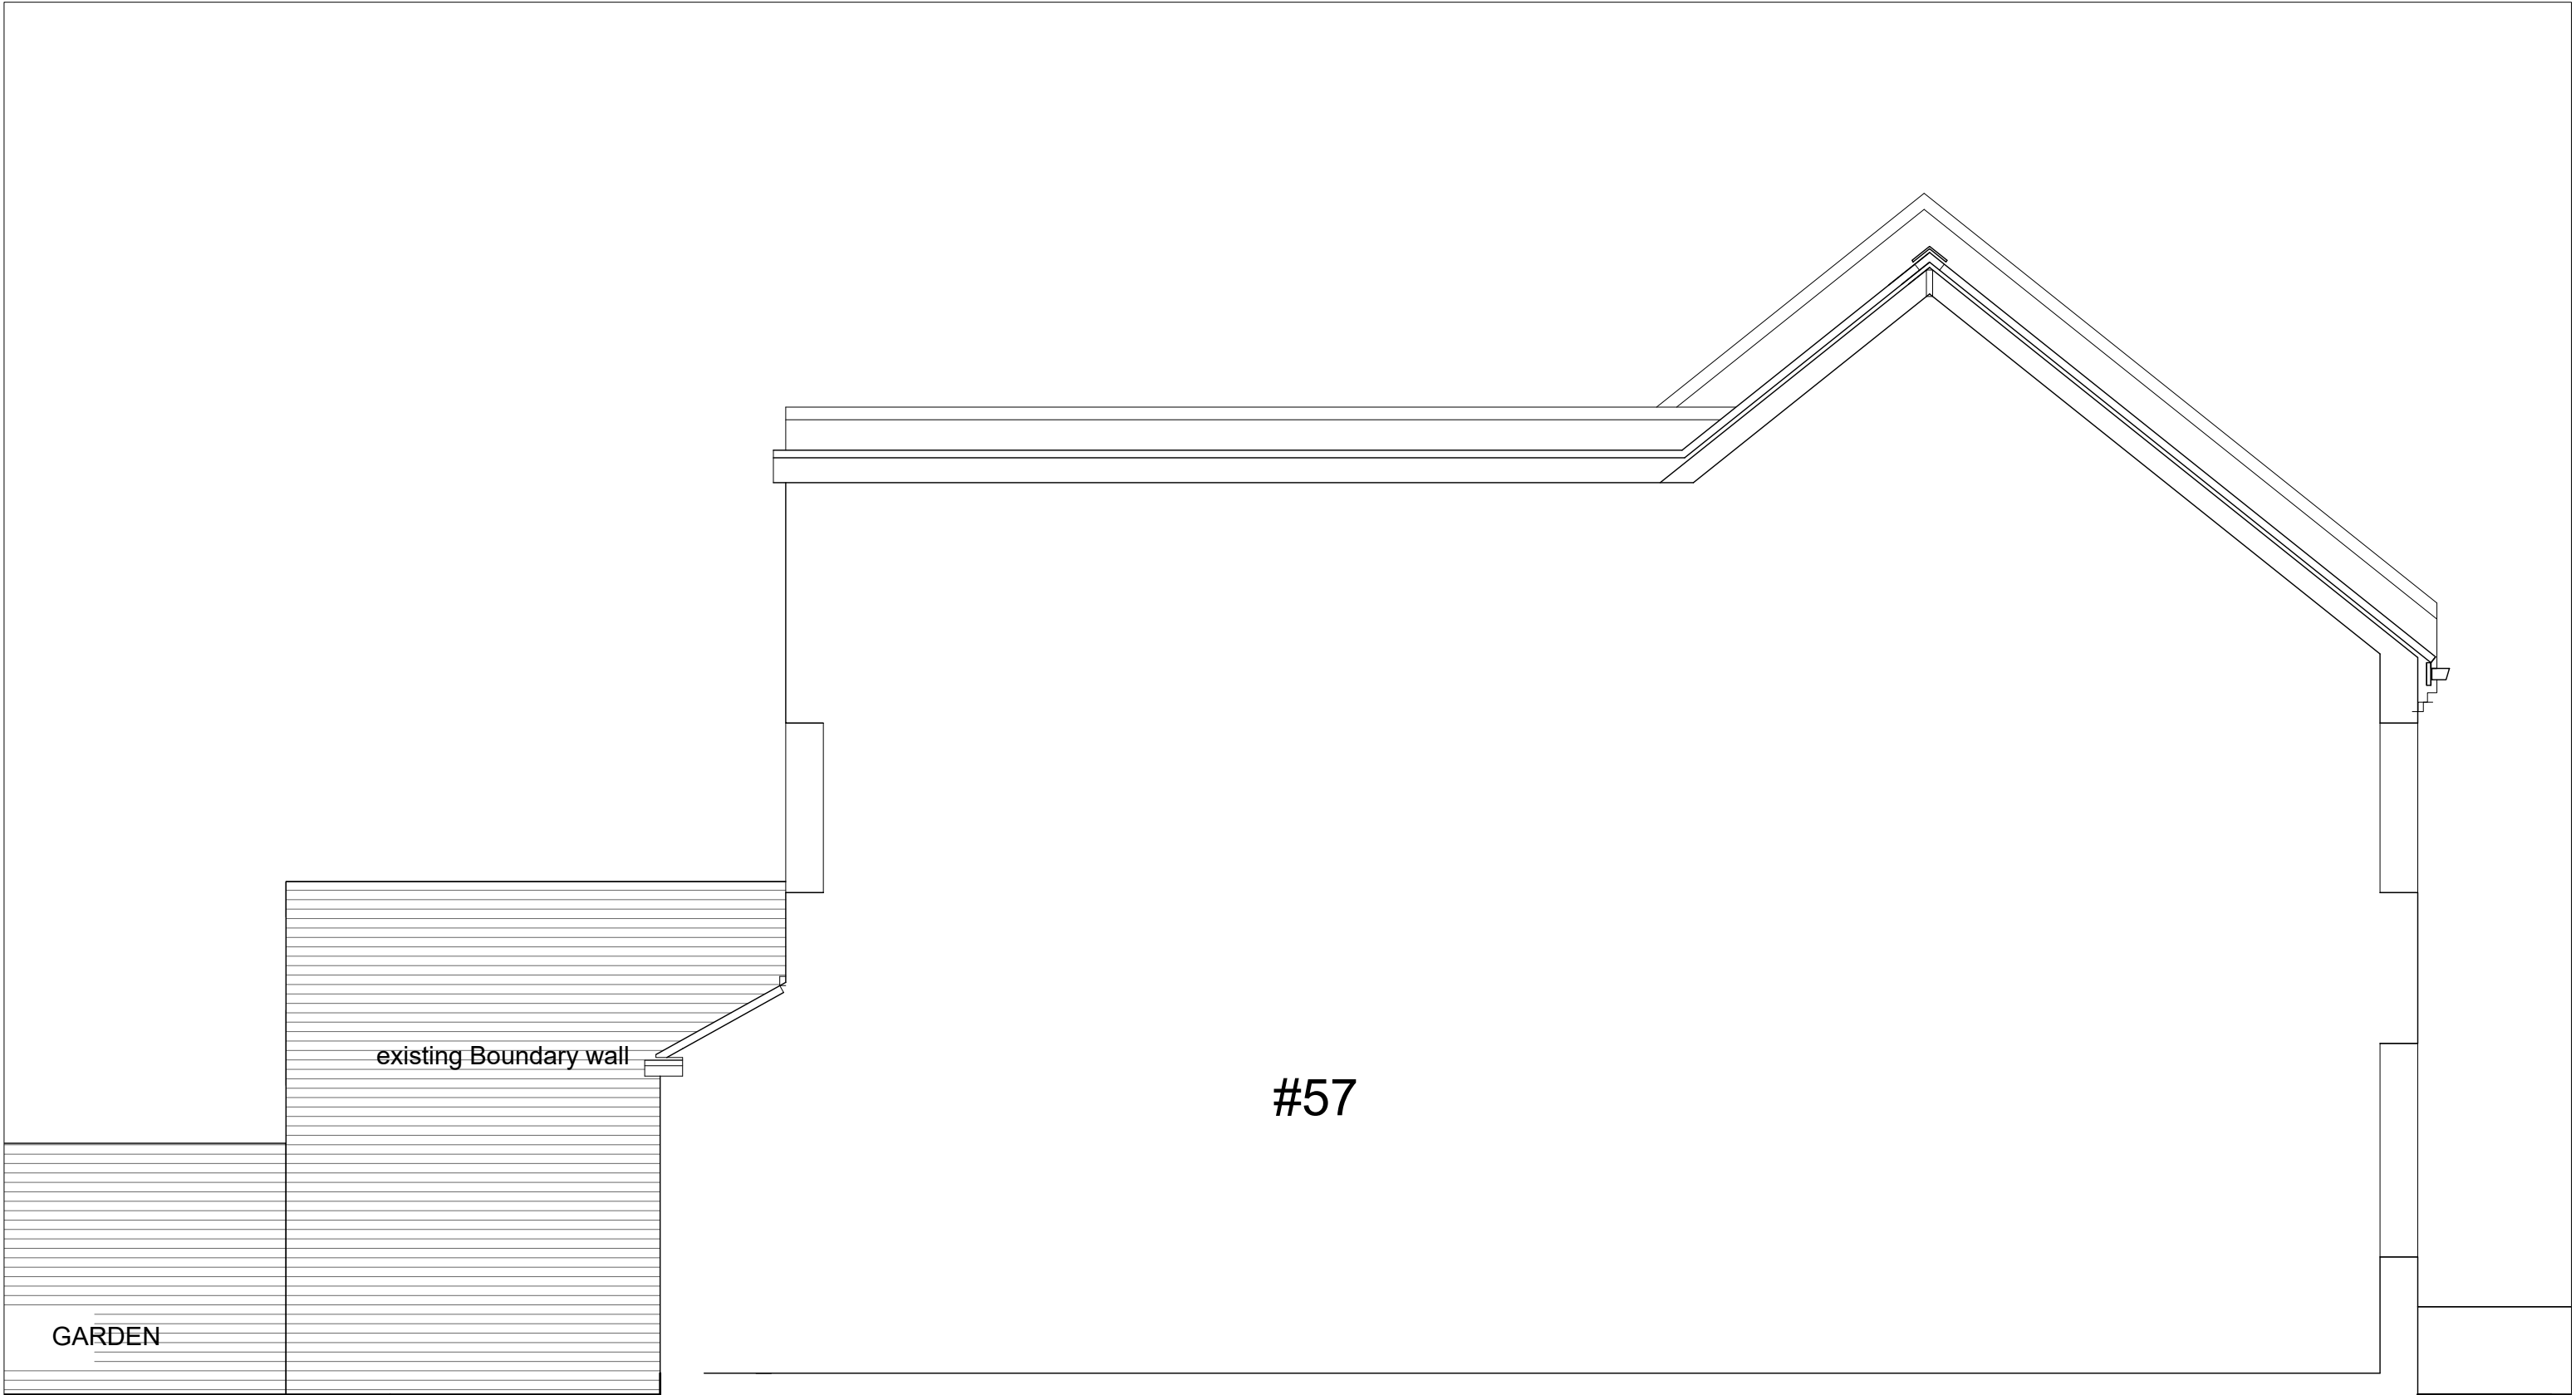


EXISTING SIDE ELEVATION -03- at #57

 



Application to rebuilt existing Conservatory space with a wraparound flat roof and to incorporate space into the Dining/Kitchen Area

Project 59 Cranleigh Rd., Westgreen, London N15 3AH	Drawing Title Existing Side Elevation at #57		Date Sep 22 2022	Scale 1-50@A3	Dwg.No. EL-05	A3
	Client		Drawn	Checked	Sheet.No.	

 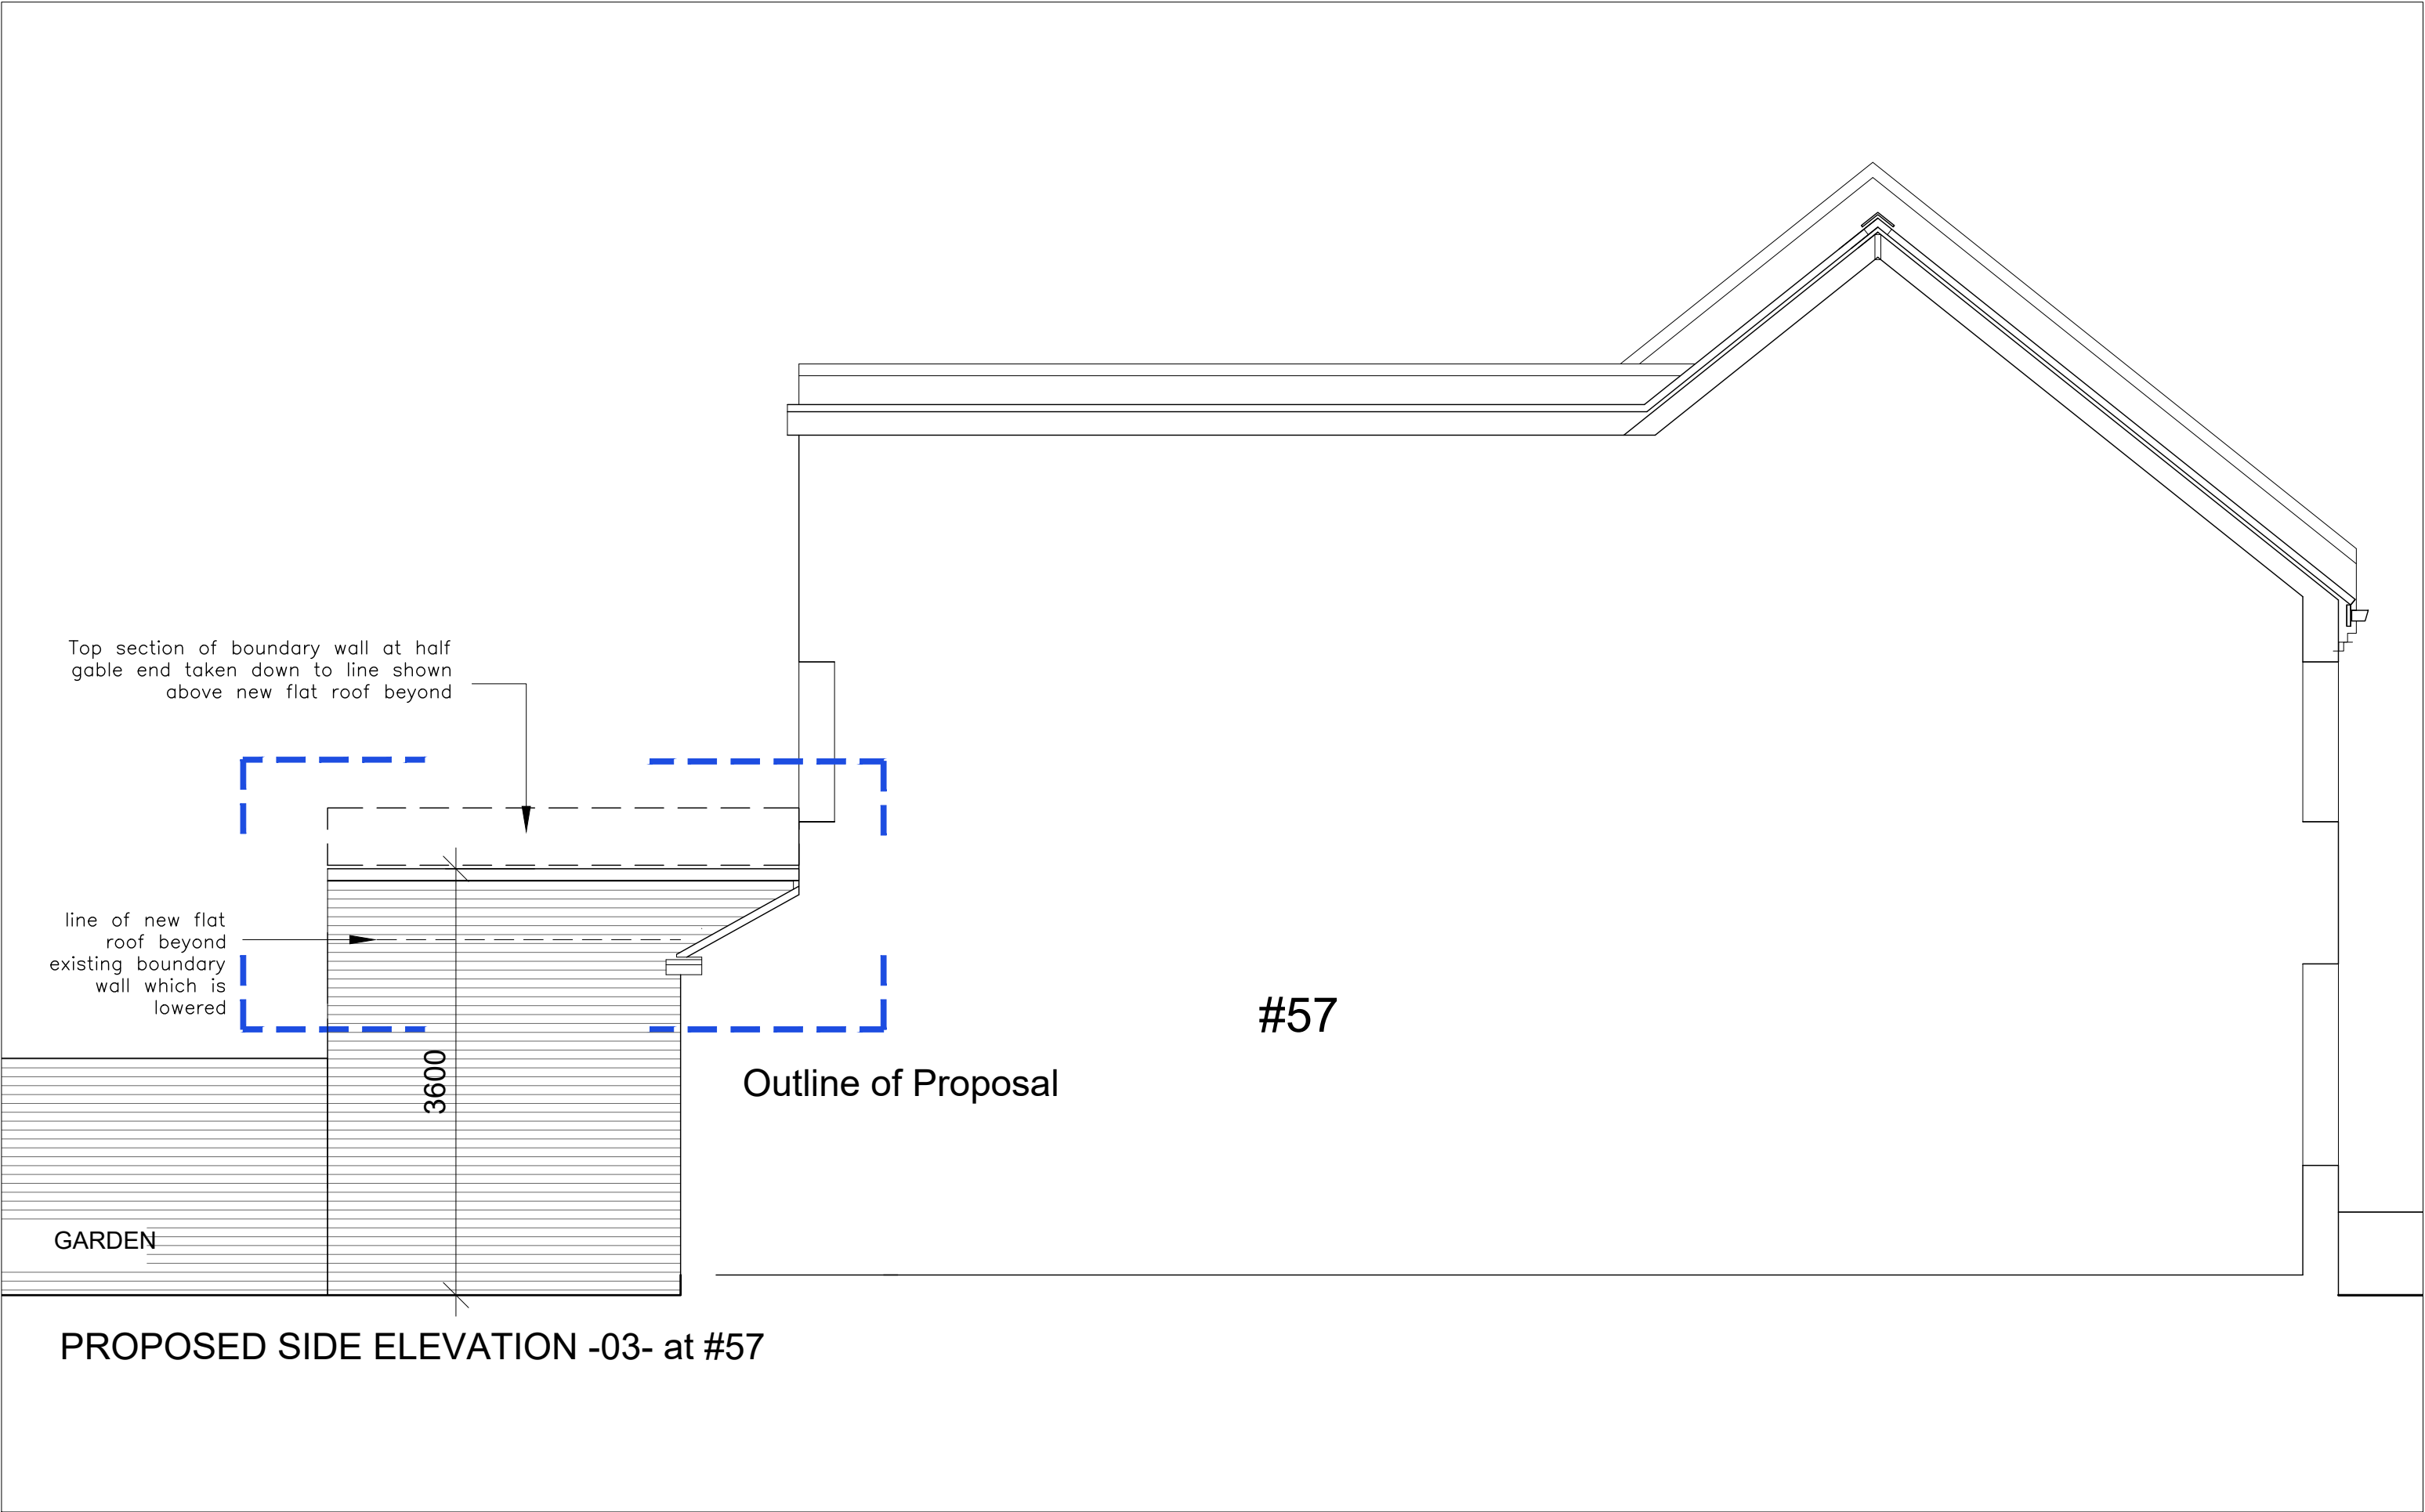



Application to rebuilt existing Conservatory space with a wraparound flat roof and to incorporate space into the Dining/Kitchen Area

Project 59 Cranleigh Rd., Westgreen, London N15 3AH	Drawing Title Proposed Side Elevation at #57	Date Sep 22 2022	Scale 1-50@A3	Dwg.No. EL-06	A3
		Drawn	Checked	Sheet.No.	

 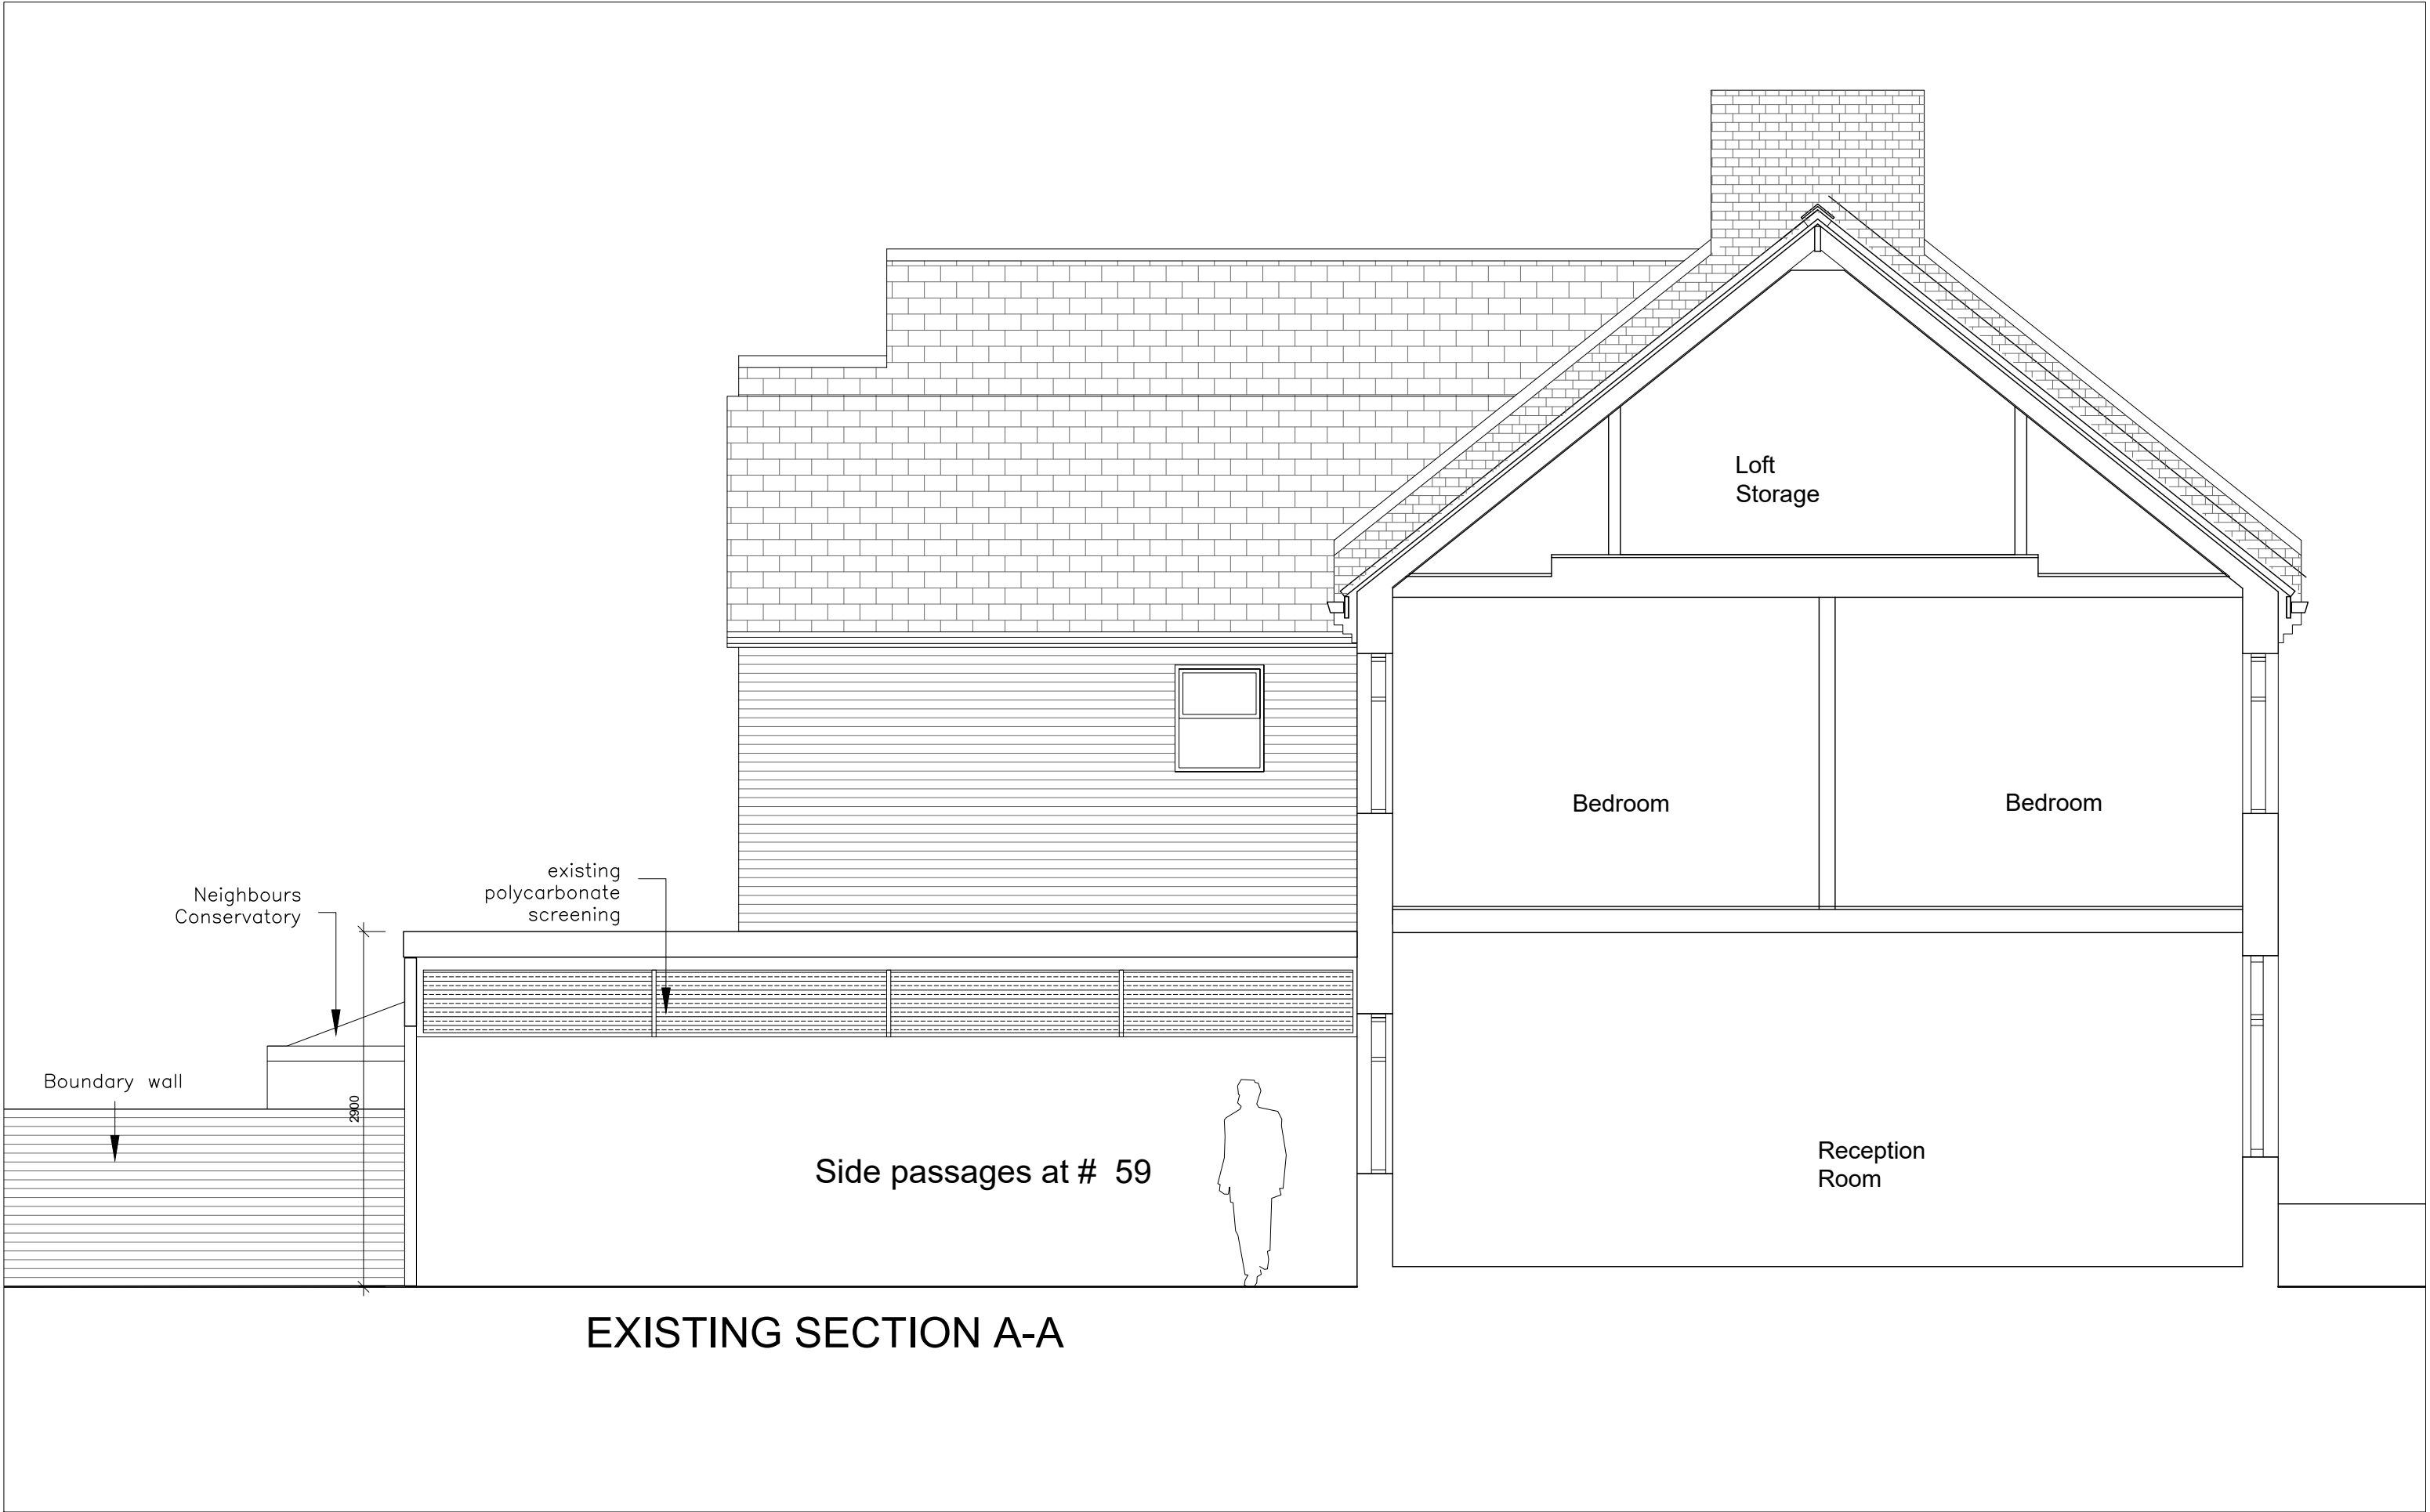


Application to rebuilt existing Conservatory space with a wraparound flat roof and to incorporate space into the Dining/Kitchen Area

Project 59 Cranleigh Rd., Westgreen, London N15 3AH	Drawing Title Existing Section A-A	Date Sep 22 2022	Scale 1-50@A3	Dwg.No. SC-01	A3
		Drawn	Checked	Sheet.No.	

 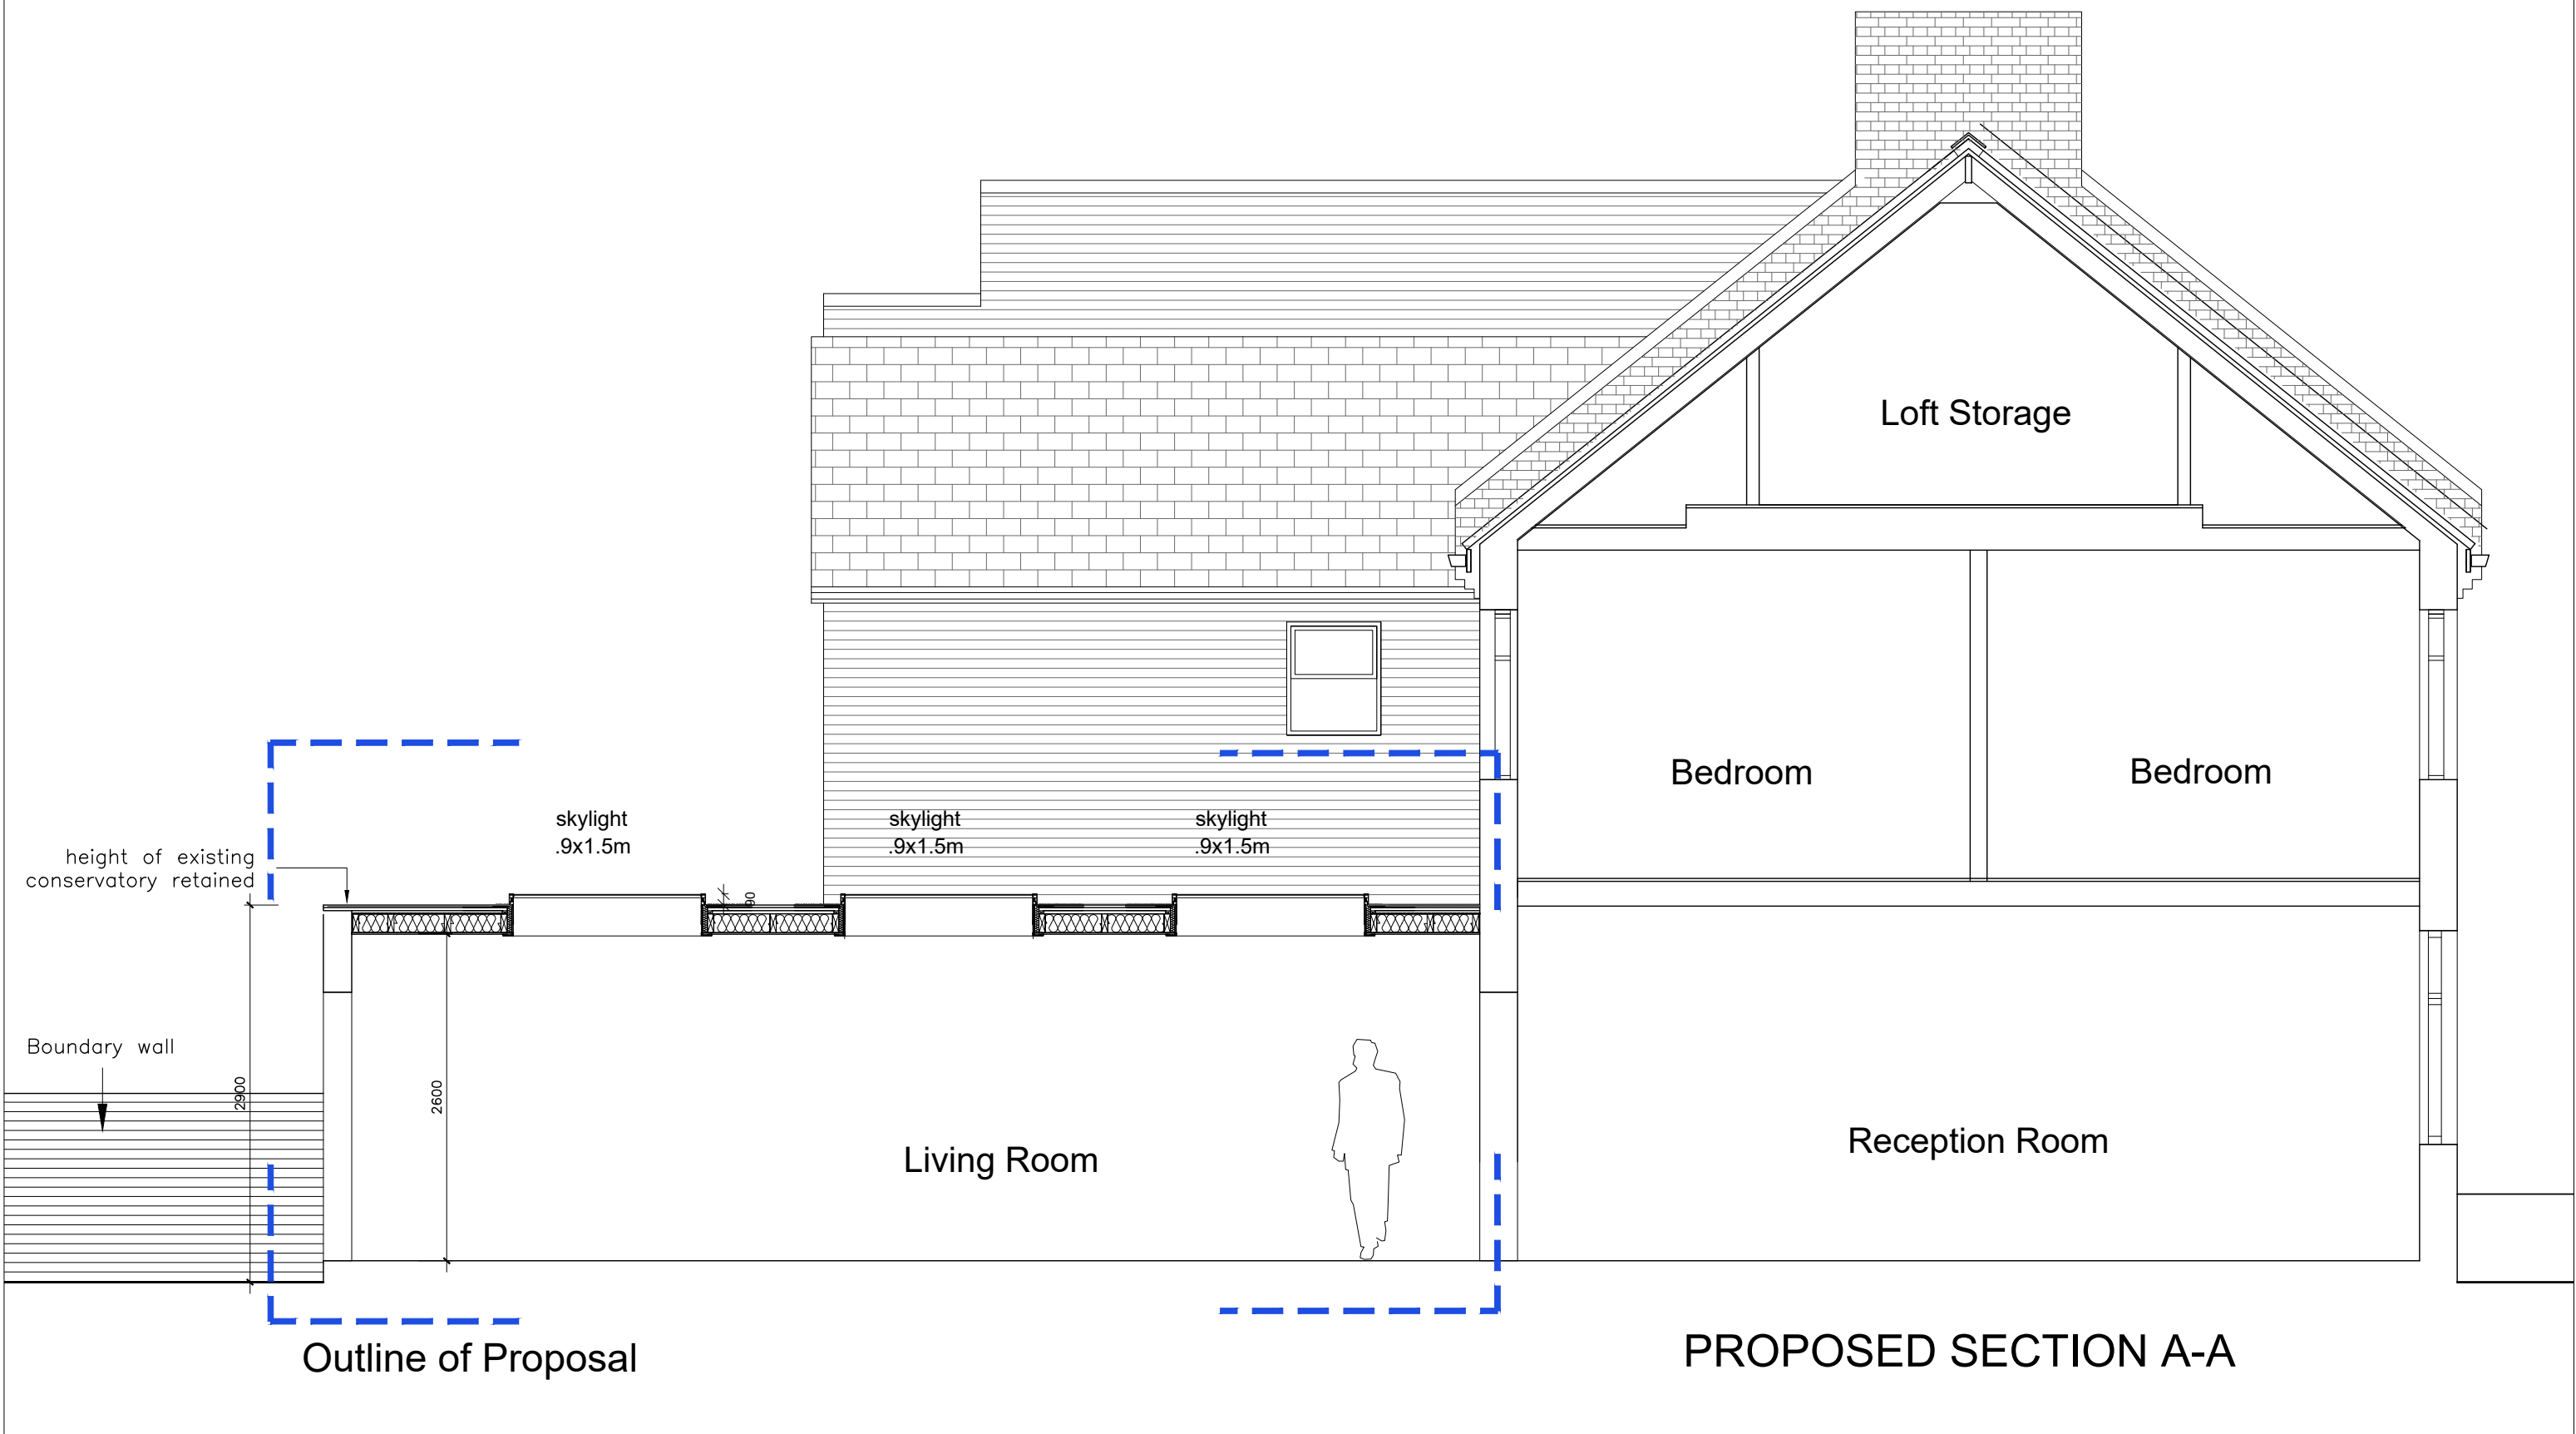


Application to rebuilt existing Conservatory space with a wraparound flat roof and to incorporate space into the Dining/Kitchen Area

Project 59 Cranleigh Rd., Westgreen, London N15 3AH	Drawing Title Proposed Section A-A	Date Sep 22 2022	Scale 1-50@A3	Dwg.No. SC-02	A3
		Drawn	Checked	Sheet.No.	

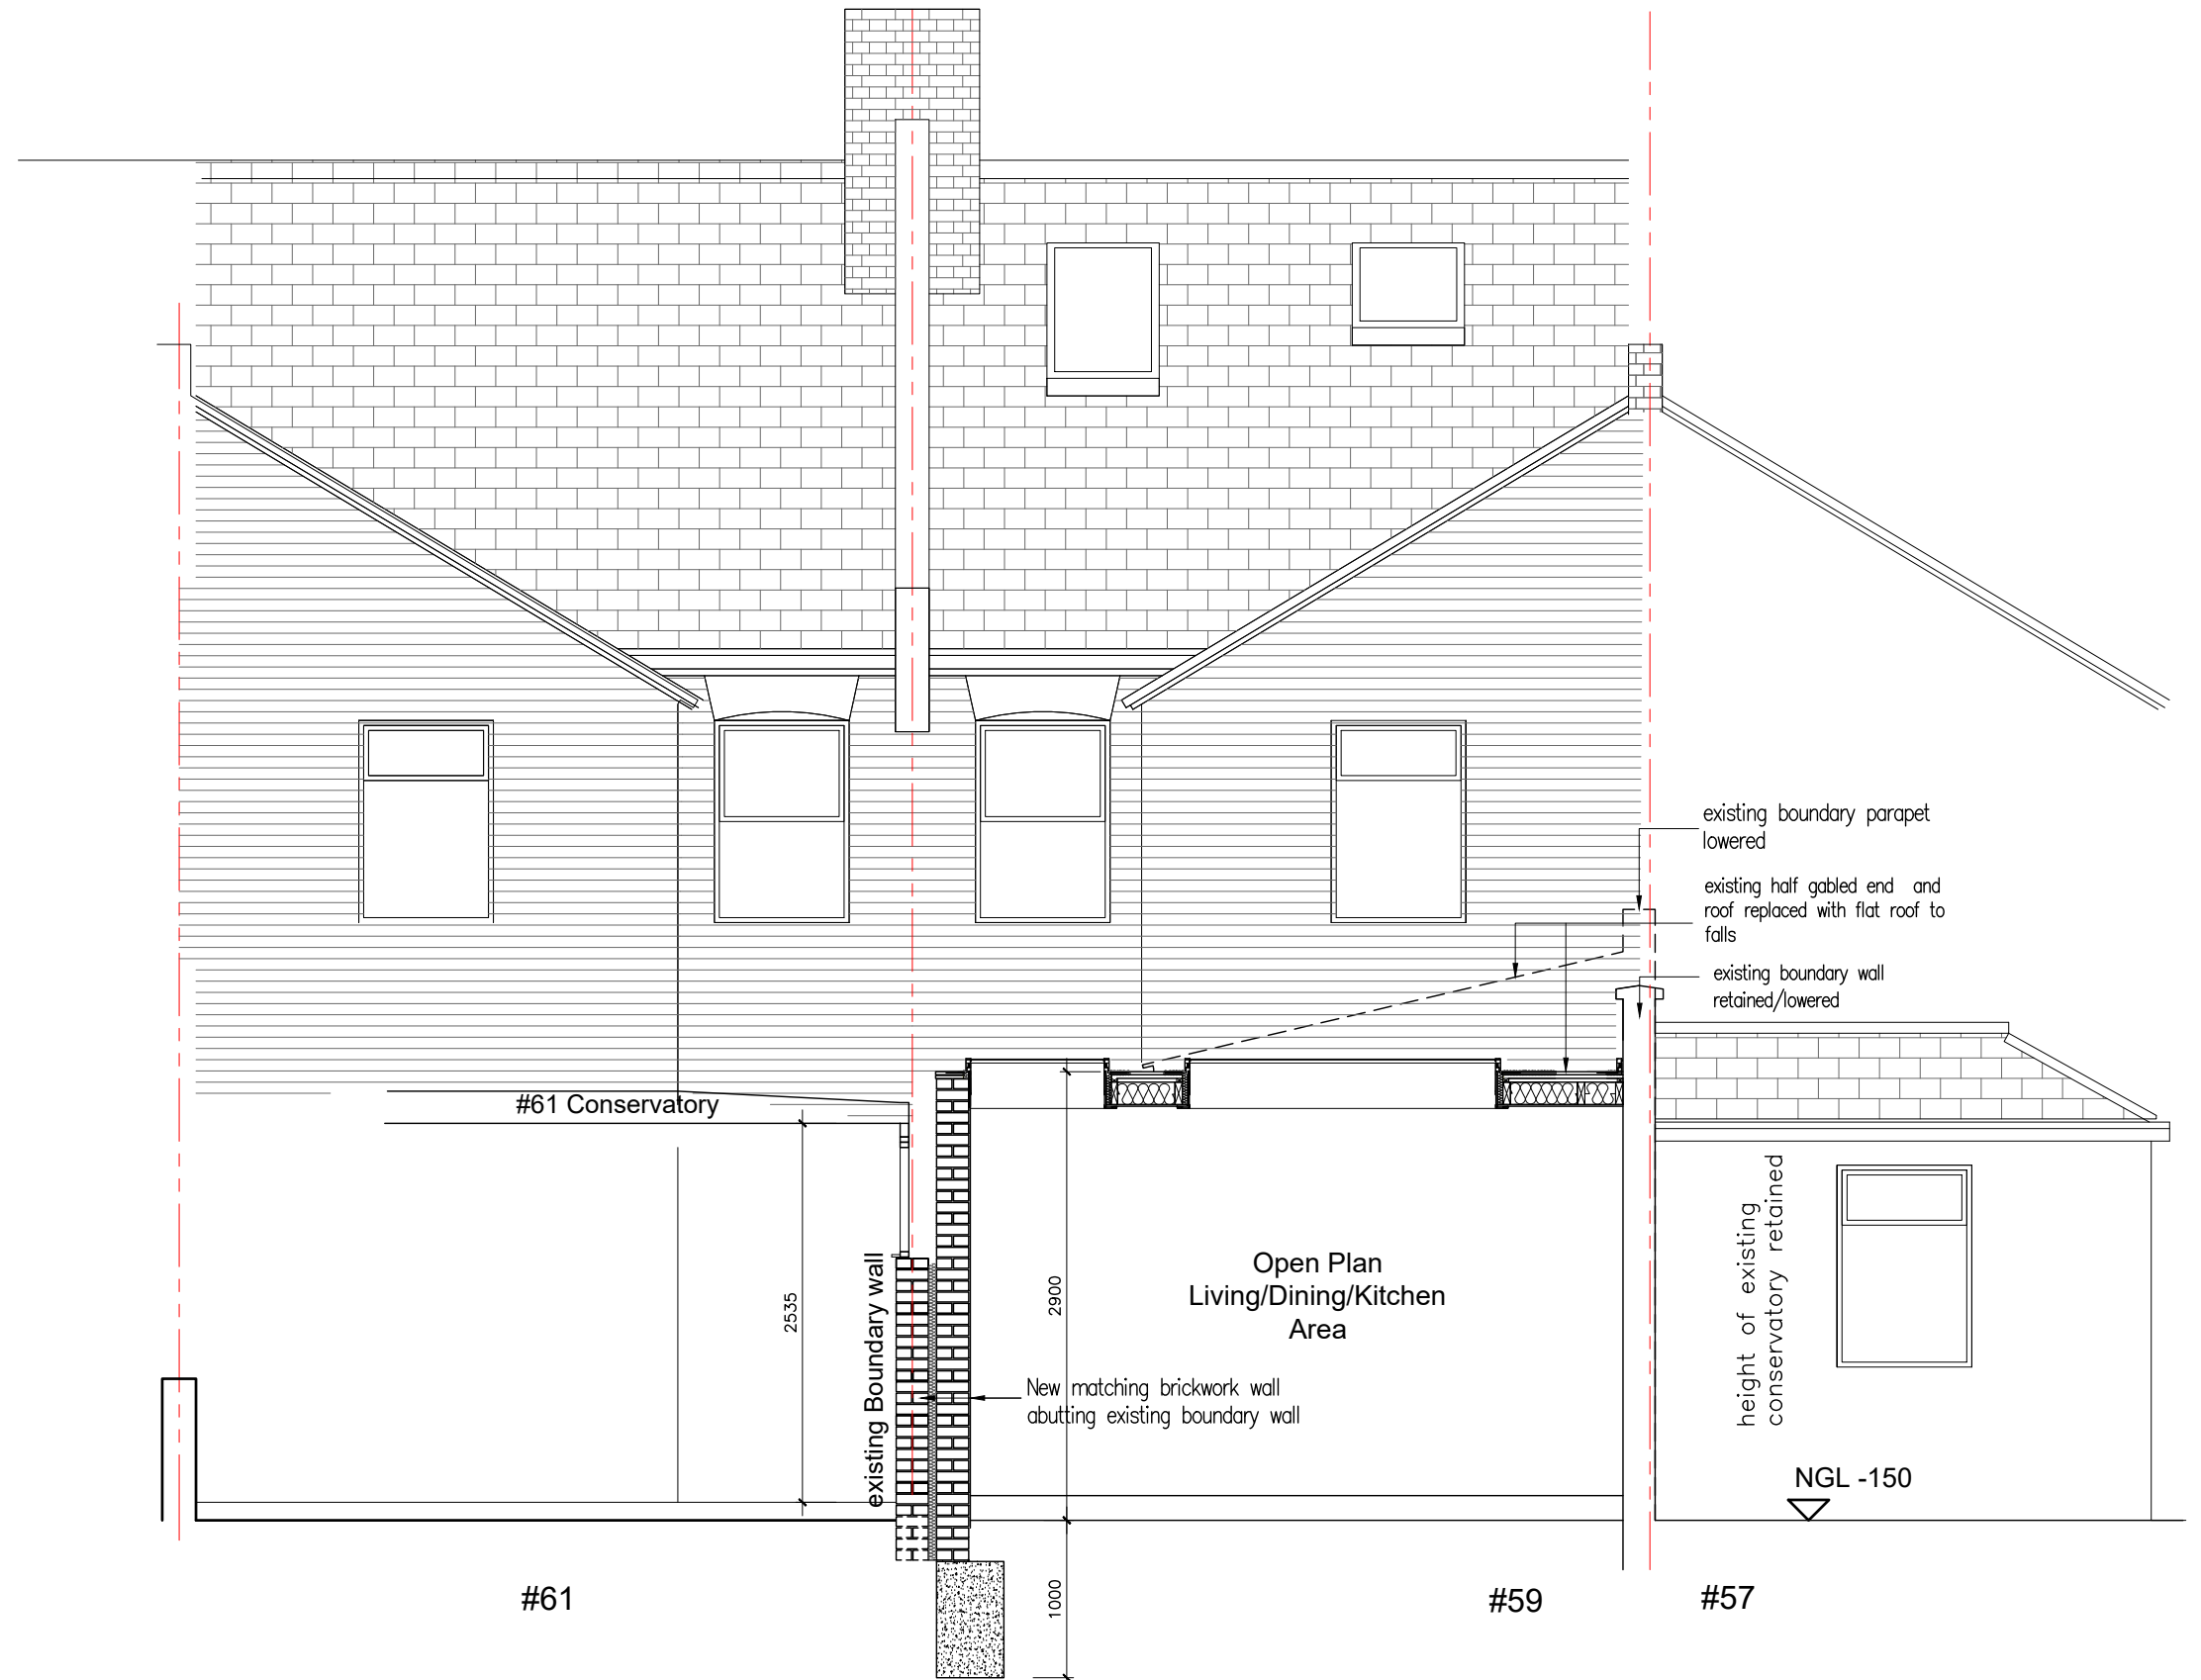

Section B-B

1:50

 

Application to rebuilt existing Conservatory space with a wraparound flat roof and to incorporate space into the Dining/Kitchen Area

Project 59 Cranleigh Rd., Westgreen, London N15 3AH	Drawing Title Proposed Section B-B	Date Sep 22 2022	Scale 1-50@A3	Dwg.No. SC-03	A3
Client		Drawn	Checked	Sheet.No.	