



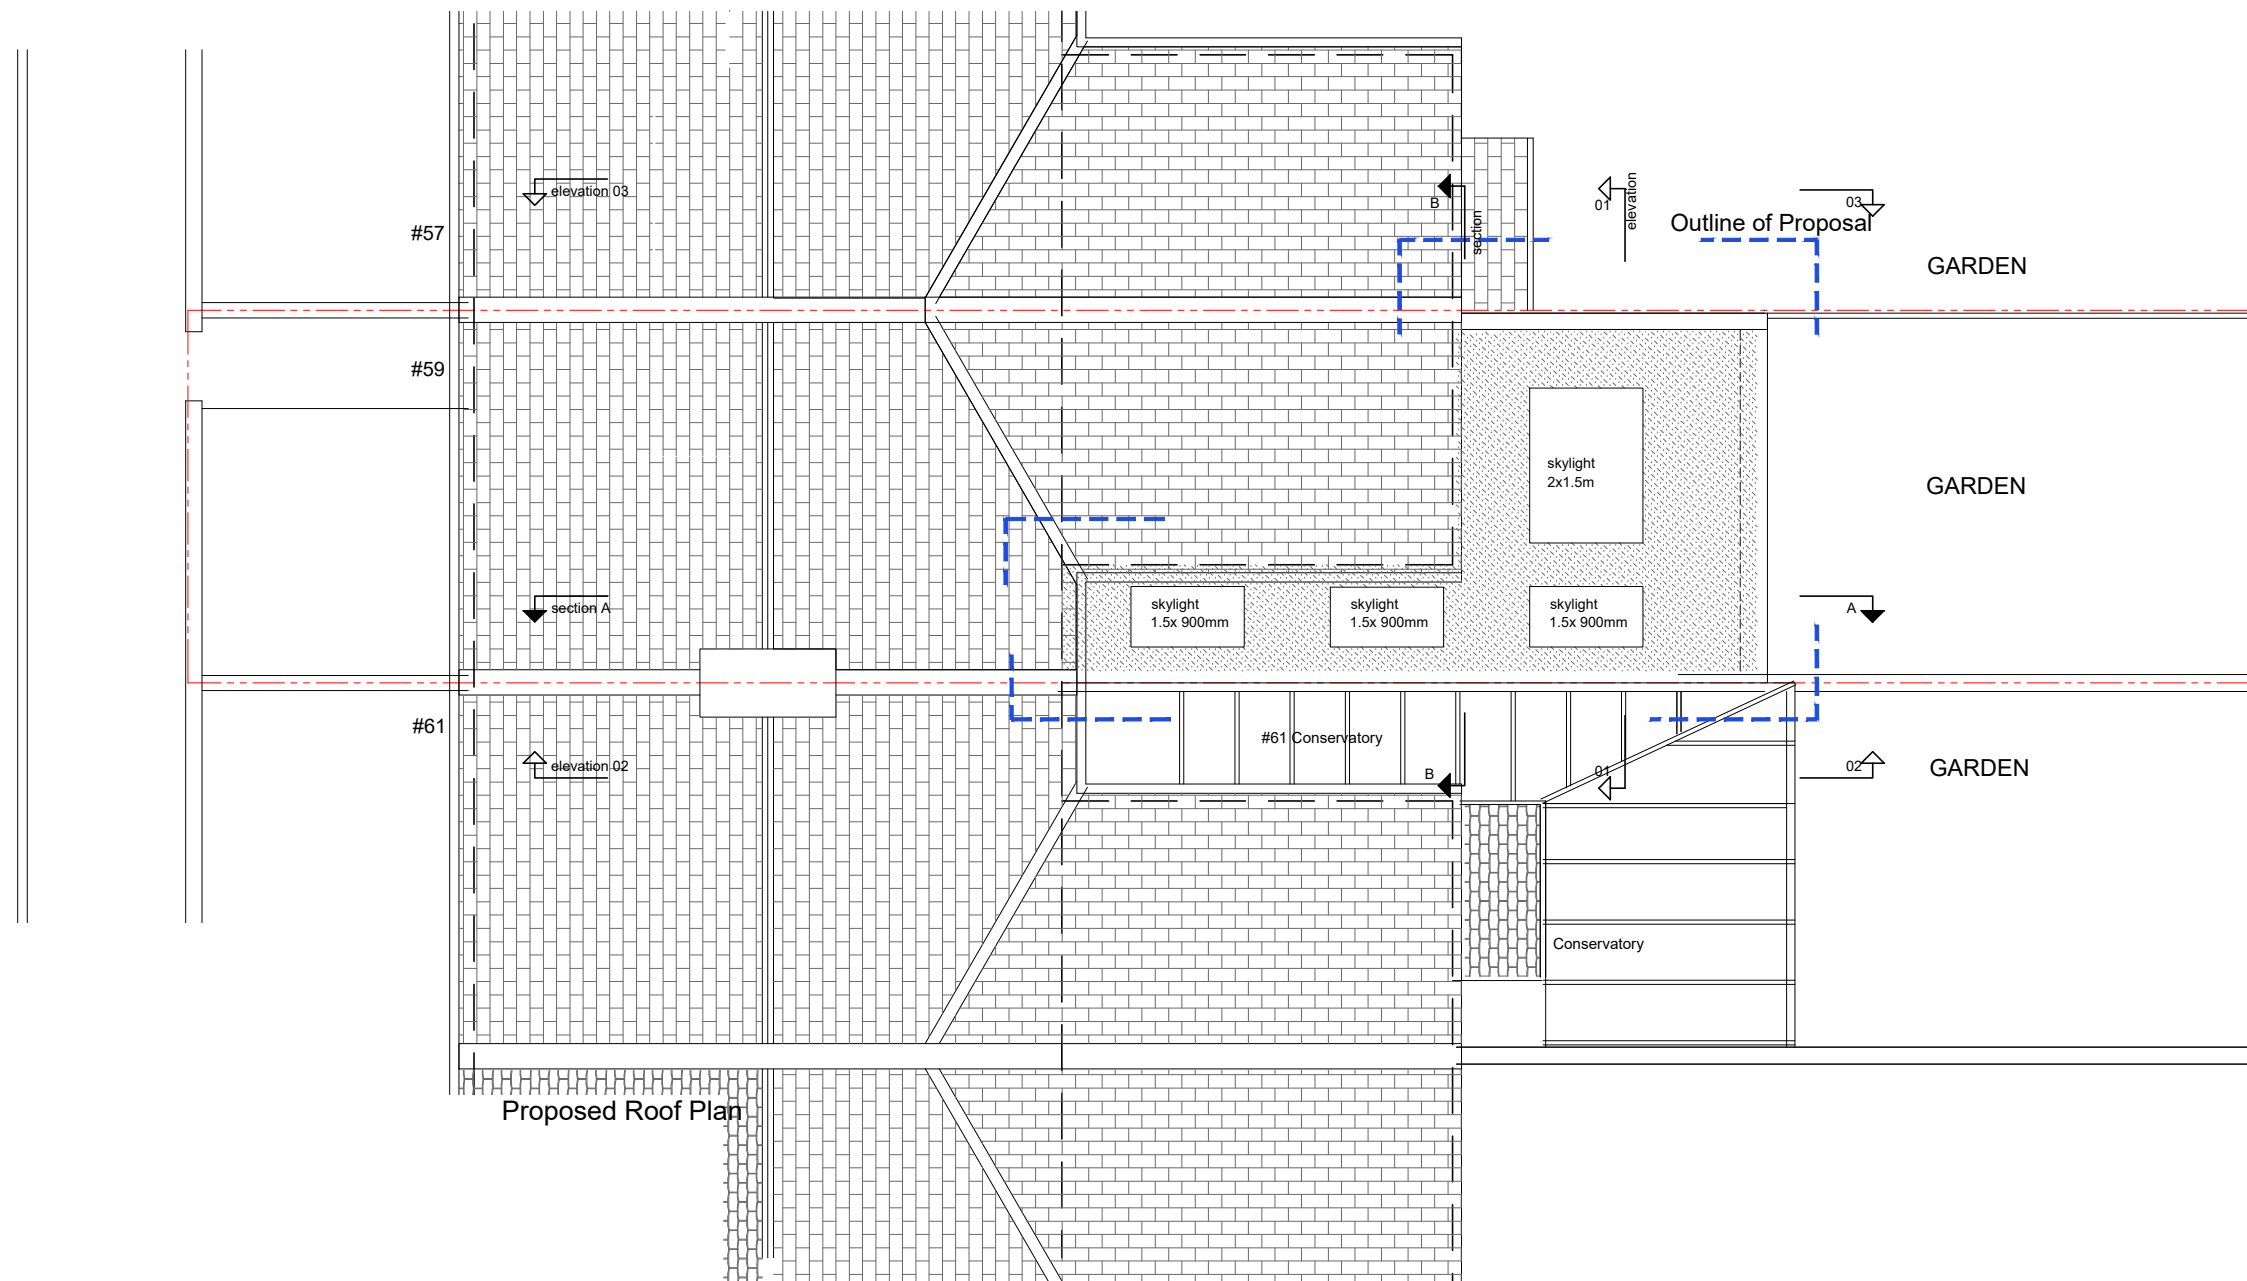

1:100

 

Application to rebuilt existing Conservatory space with a wraparound flat roof and to incorporate space into the Dining/Kitchen Area

Project 59 Cranleigh Rd., Westgreen, London N15 3AH	Drawing Title Proposed Site Plan	Date Sep 22 2022	Scale 1-100@A3	Dwg.No. SP-04	A3
		Drawn	Checked	Sheet.No.	