




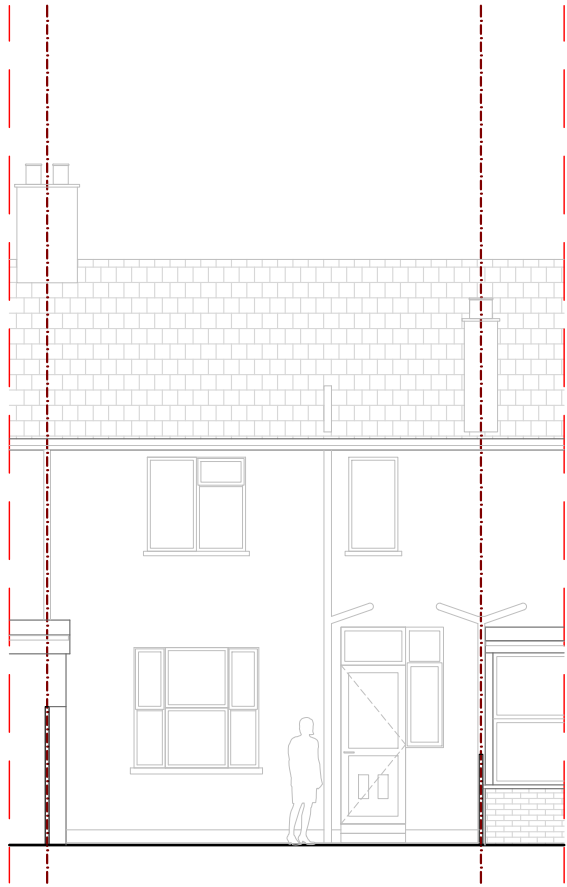

REAR ELEVATION

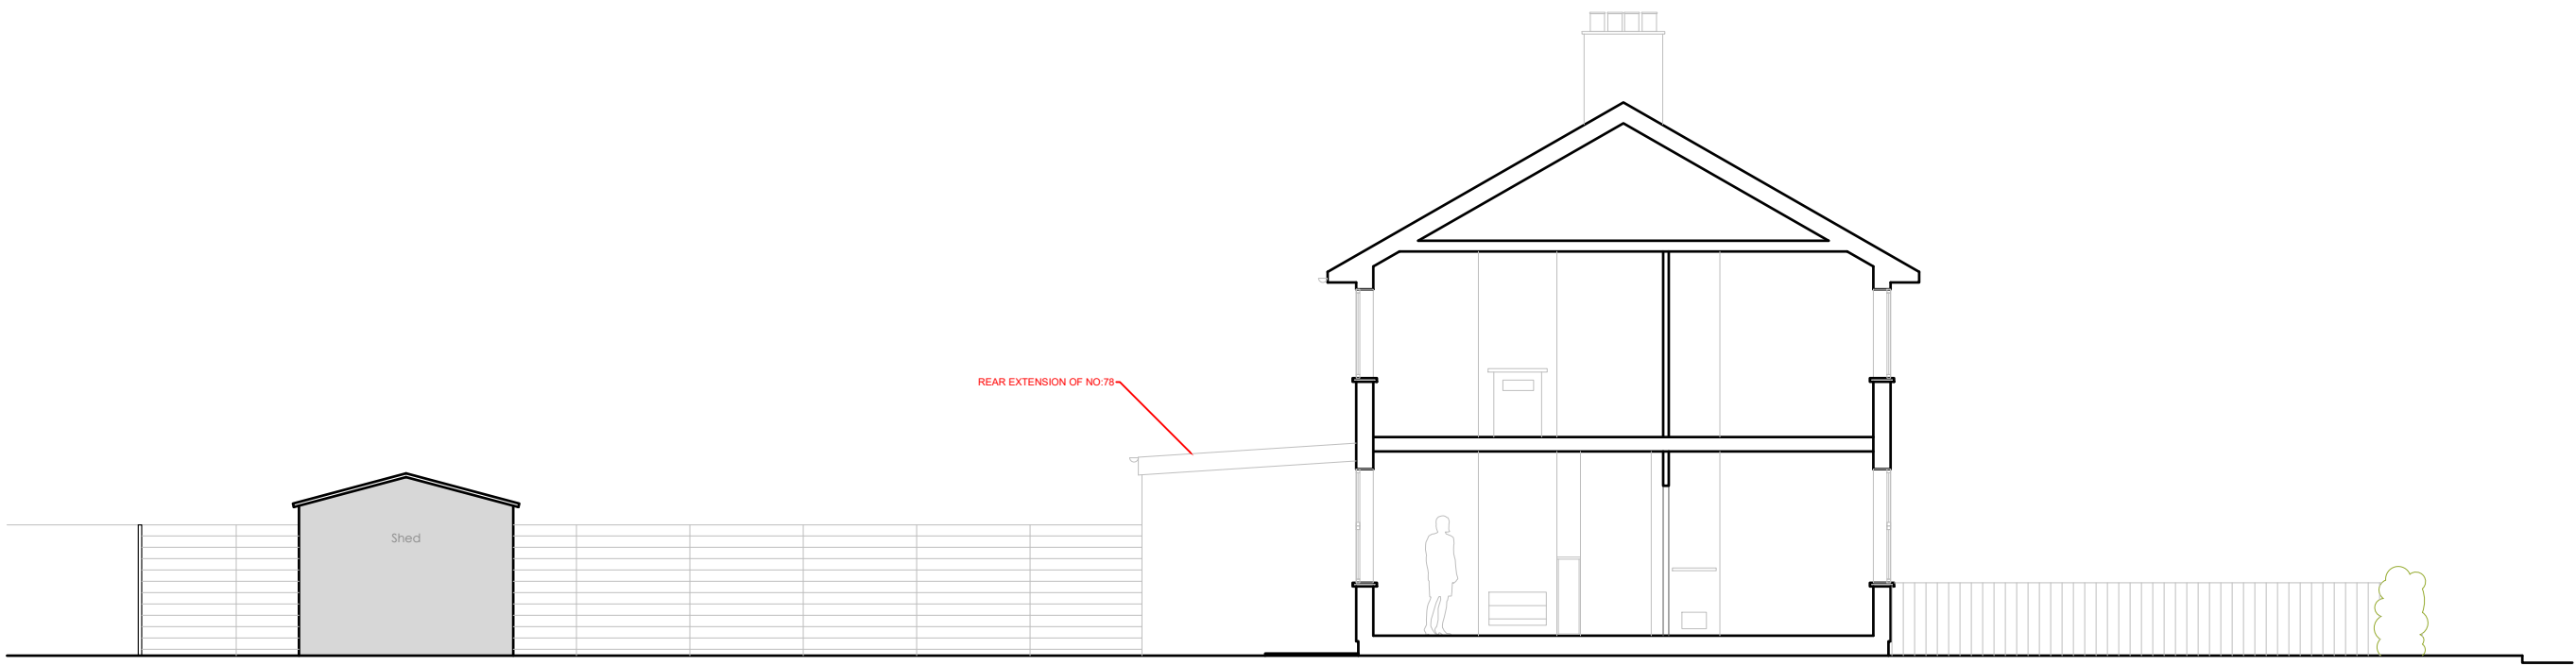

SECTION AA

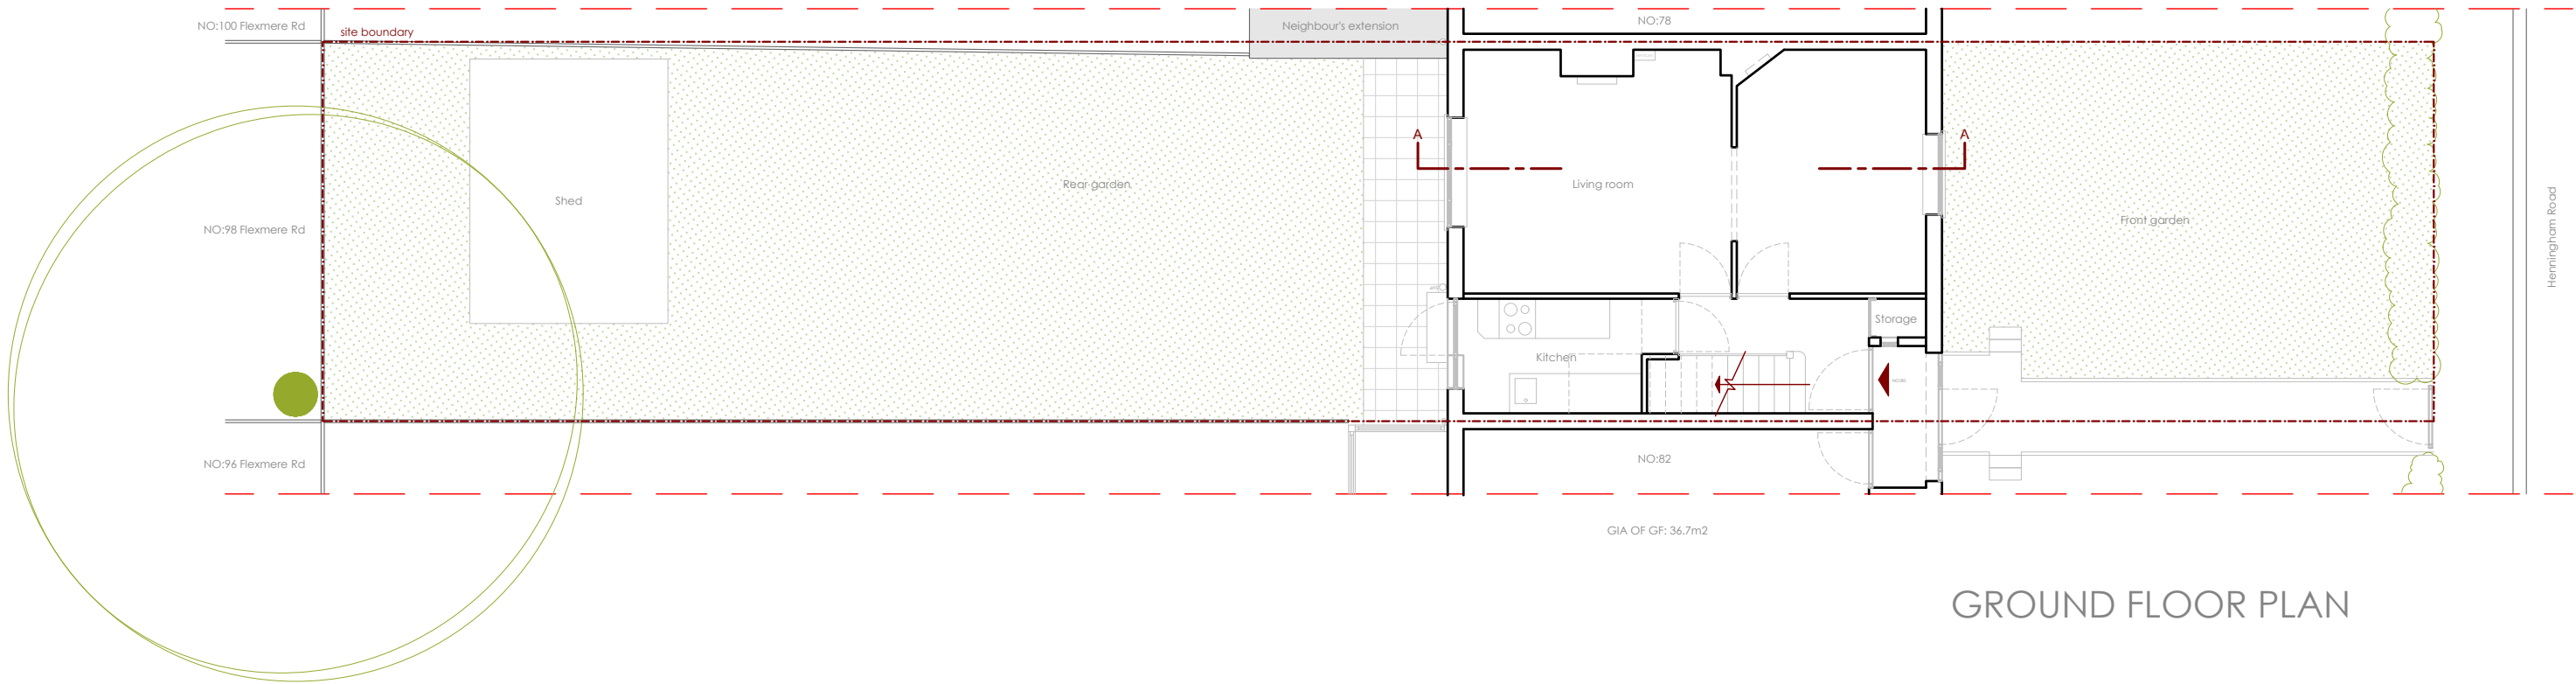

GROUND FLOOR PLAN

STUDIOANARES

110 Clarence Road  
Hackney E5 8JA  
+44 783219 8523  
+44 208510 9672  
[www.anares.co.uk](http://www.anares.co.uk)

Project Title  
80 Henningham Road  
N17 7AN

Date  
September 2022

Drawing Title  
Existing drawings


Reference  
Henningham001

Revision


This drawing is copyright and may not be copied or altered without express written permission from Studio Anares.

All the dimensions on this drawing design intent only and they must be checked by the contractors on site.


Scale  
1/100 at A2

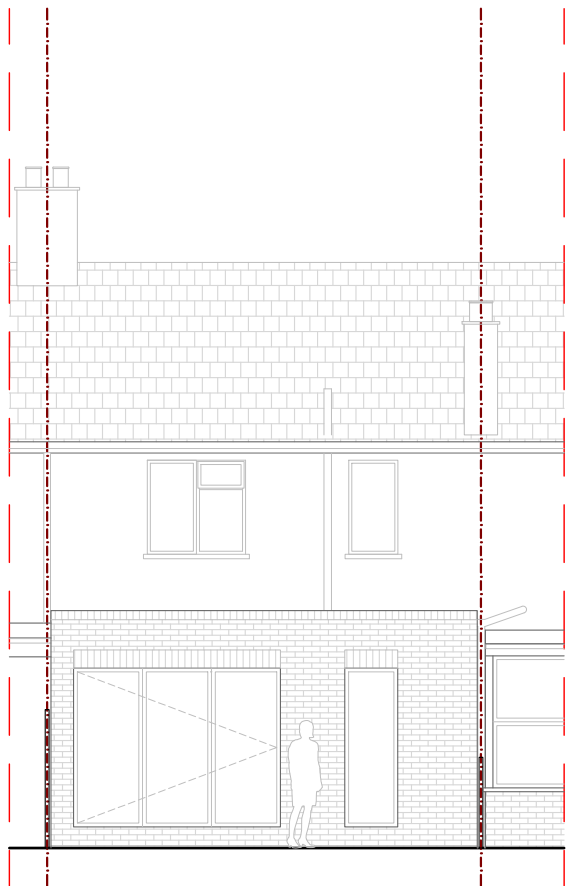

REAR ELEVATION

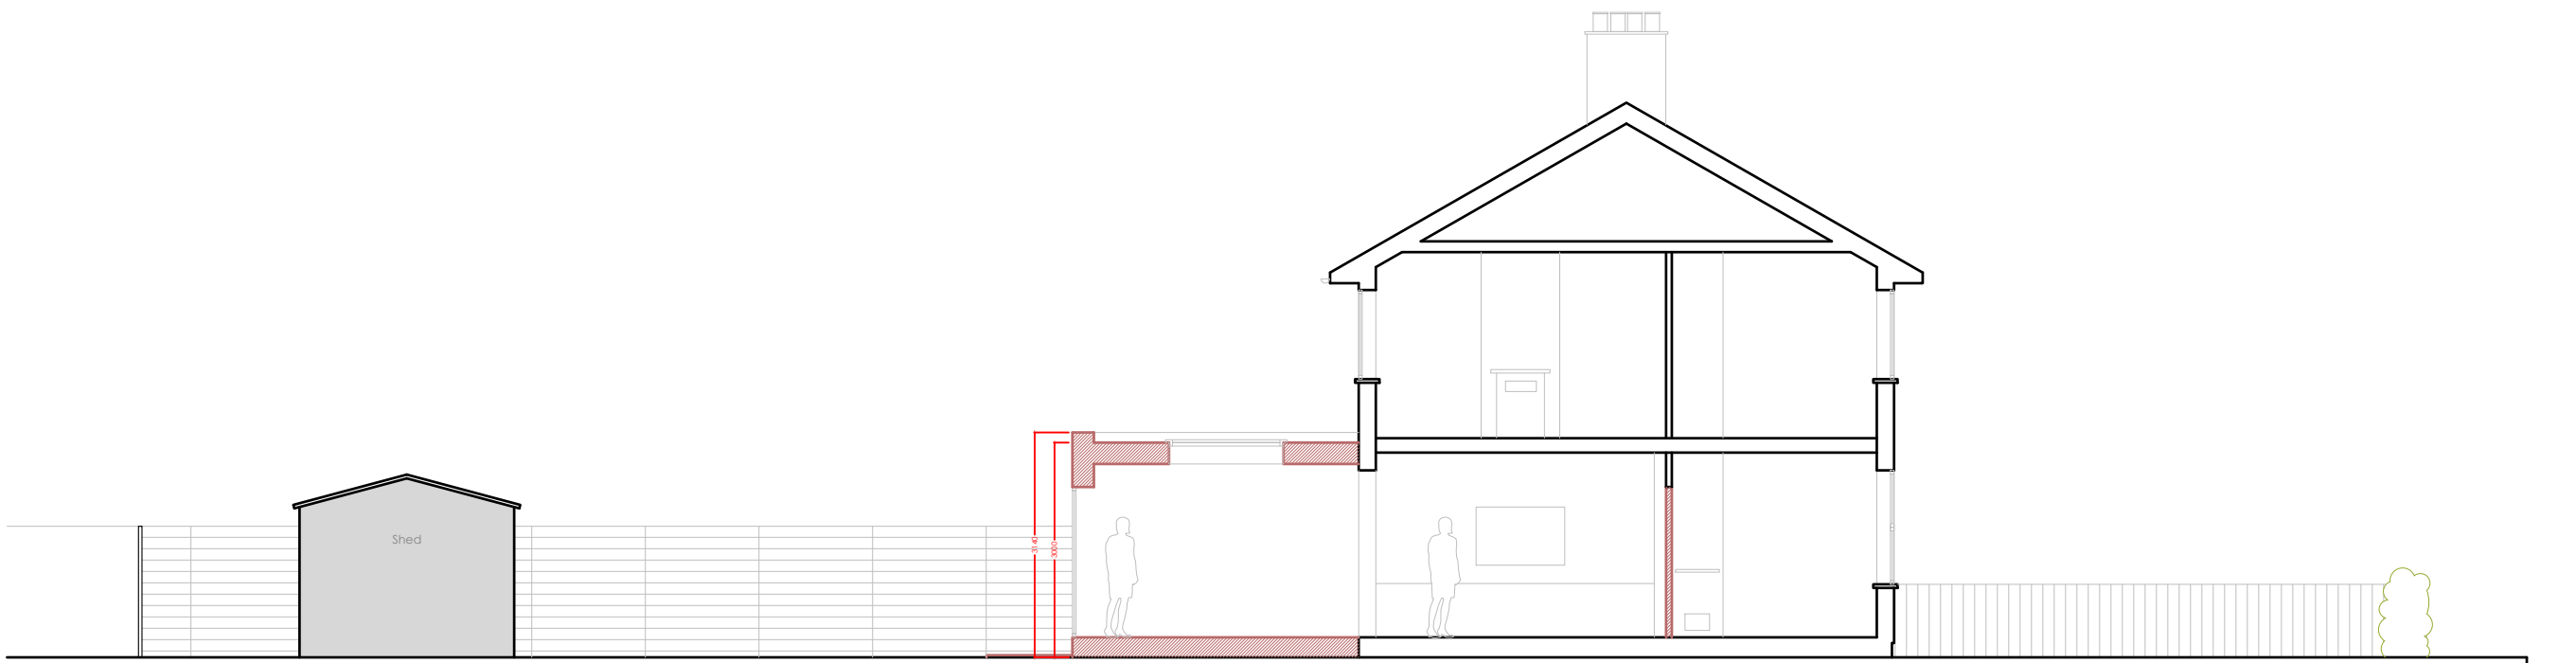

SECTION AA

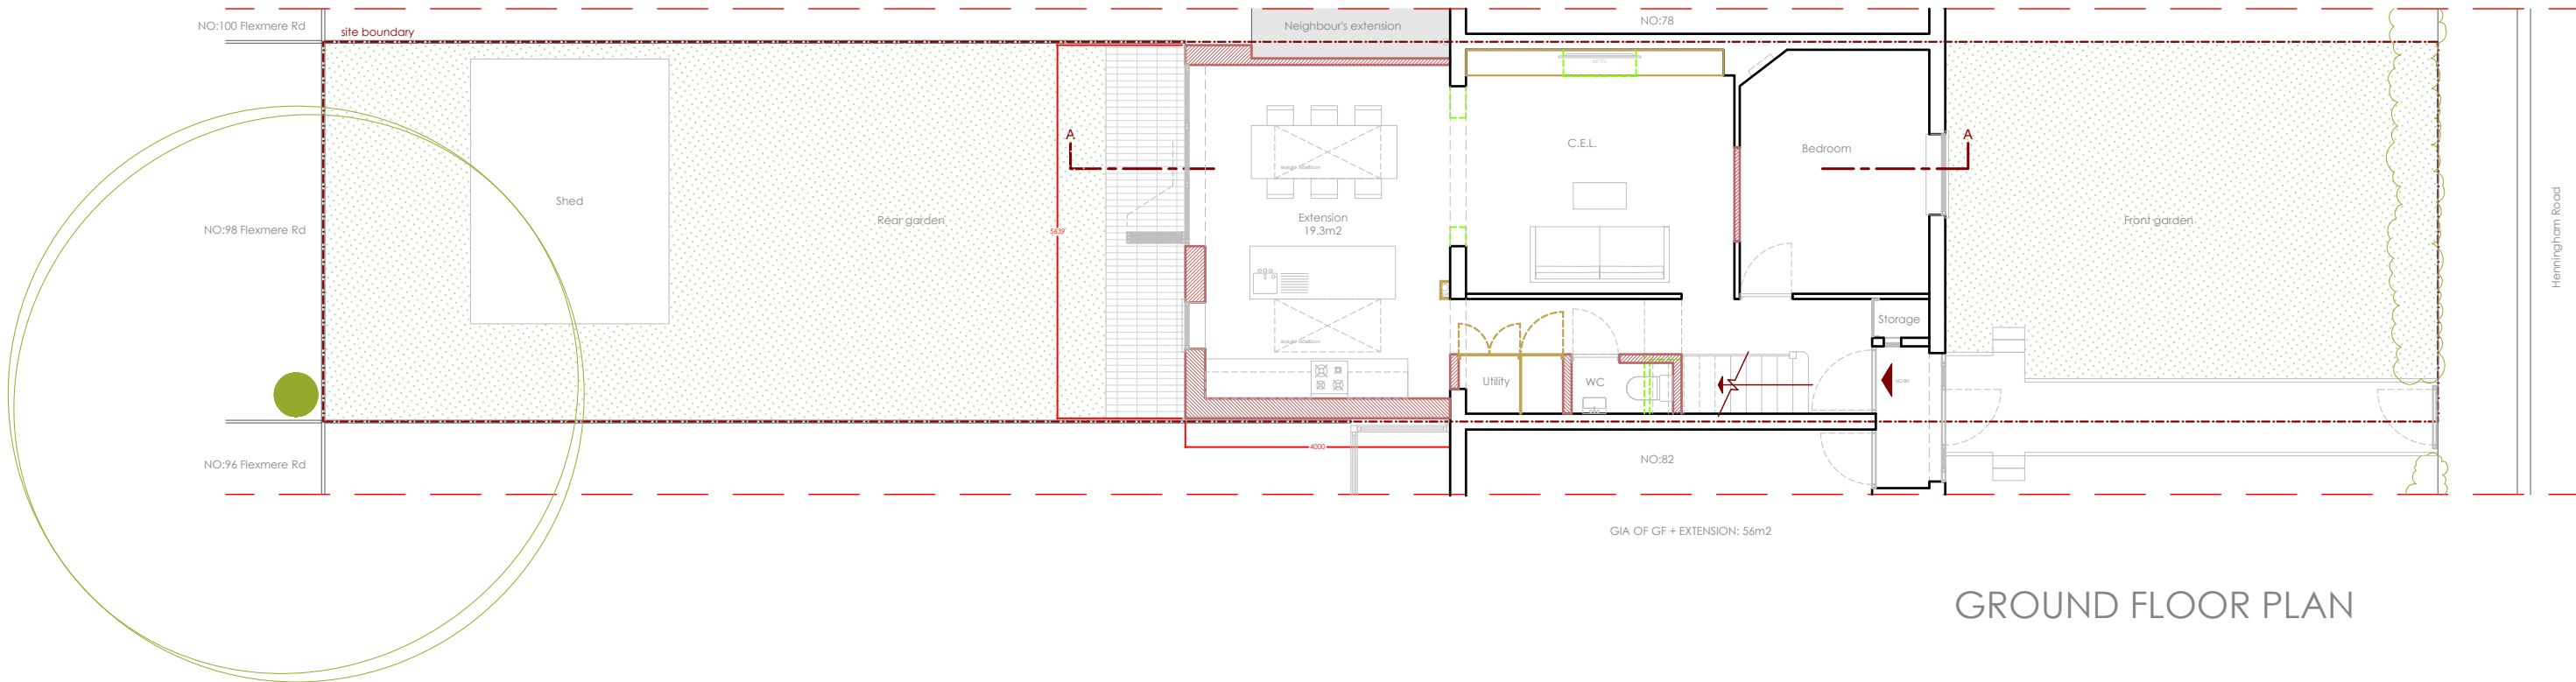

GROUND FLOOR PLAN

STUDIOANARES

110 Clarence Road  
Hackney E5 8JA  
+44 783219 8523  
+44 208510 9672  
[www.anares.co.uk](http://www.anares.co.uk)

Project Title  
80 Henningham Road  
N17 7AN

Date  
September 2022

Drawing Title  
Proposed drawings

Reference  
Henningham002

Revision

This drawing is copyright and may not be copied or altered without express written permission from Studio Anares.

All the dimensions on this drawing design intent only and they must be checked by the contractors on site.

Scale  
1/100 at A2