



1 Section A,A
Scale: 1:50

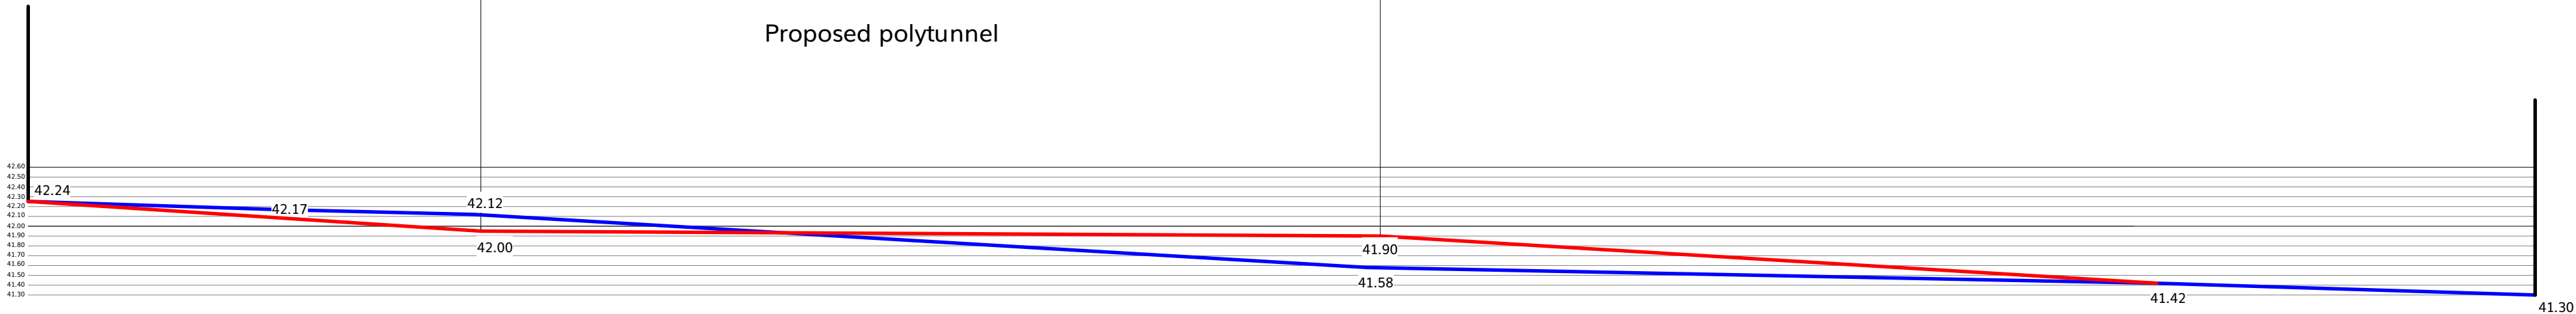


2 Section B,B
Scale: 1:50

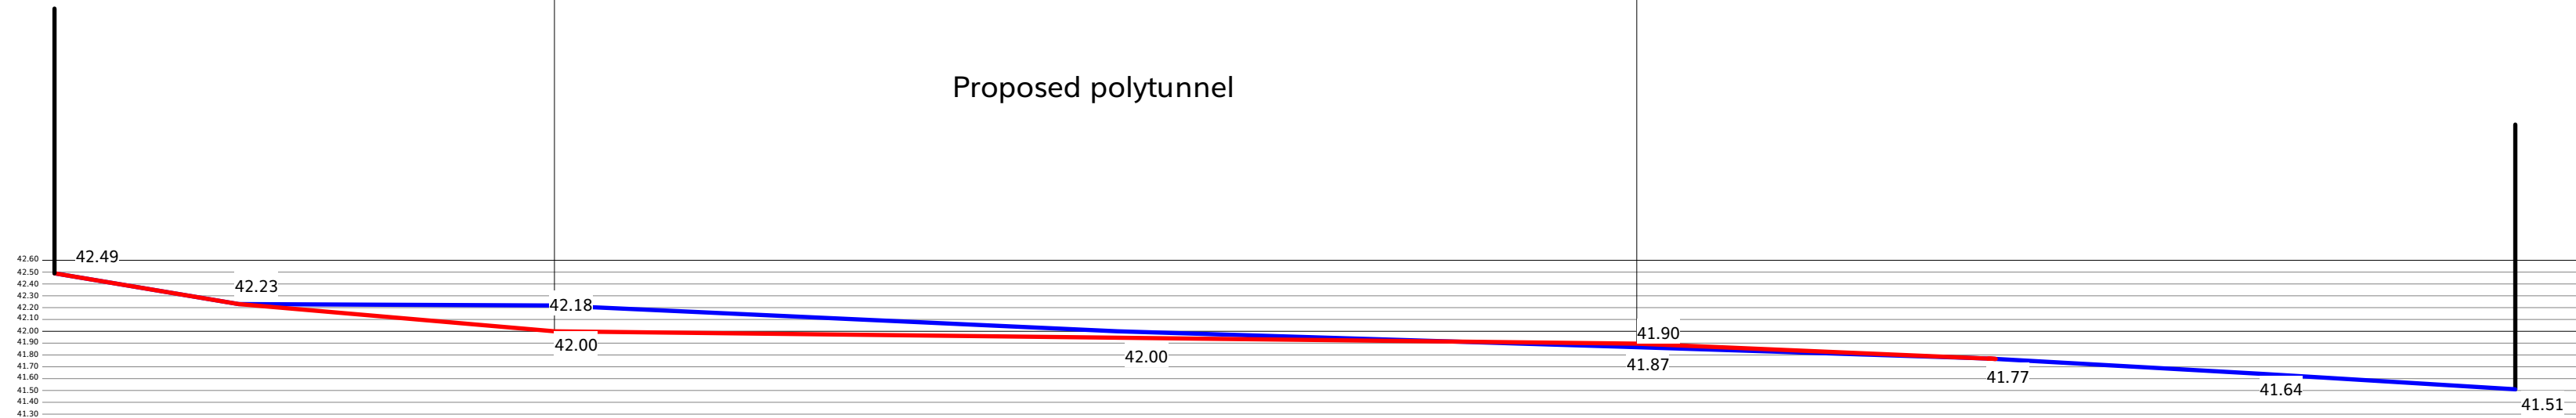

- Existing section line
- Proposed section line
- Existing fence line



Front elevation

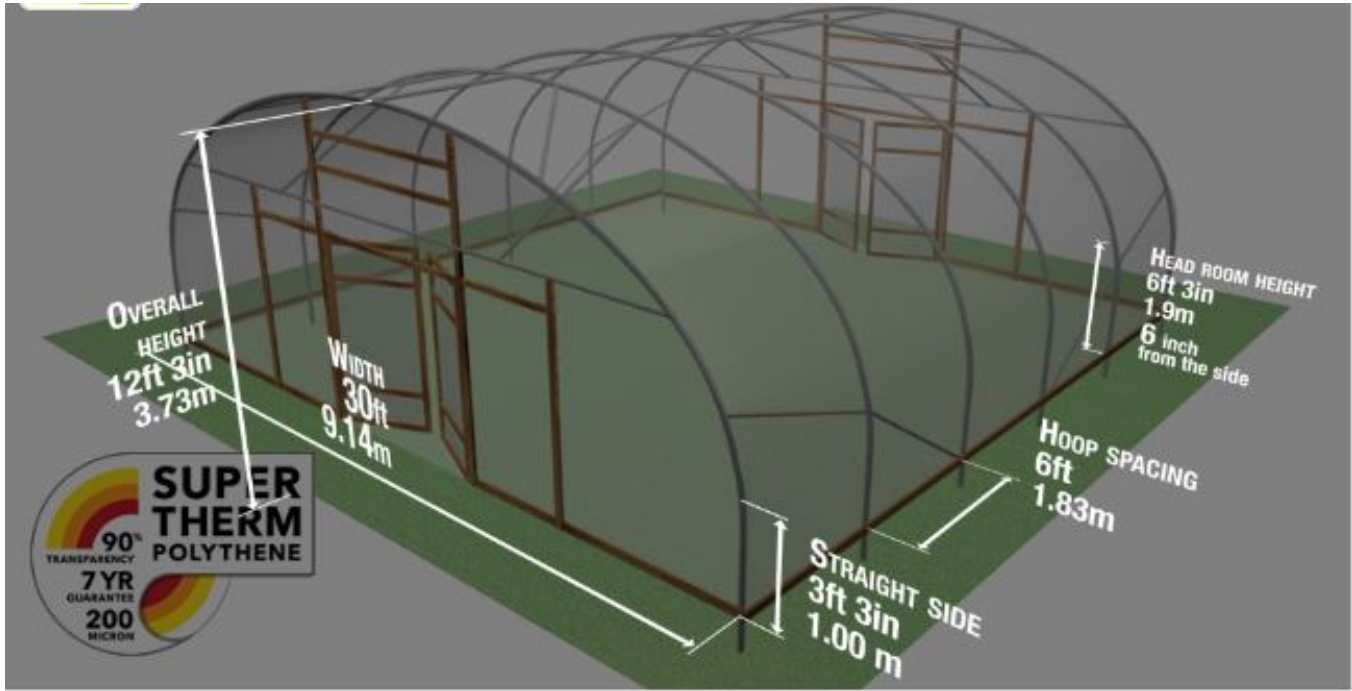

Isometric view

No.	Date	Appr	Revision Notes
Note: All Dimensions must be checked on site and not scaled from this drawing. All cross references are to the latest revision of the relevant drawing or specification being referenced			
© Copyright			
wynne-williams associates landscape architects & arboricultural consultants tel: 01376 573050 web: w-wa.co.uk			
Scale/North Point			
0 1 2 3 4 5 M			
Client			
Haringey London			
Job Title			
Finsbury Park Nursery			
Drawing Title			
Section			
Issue			
INFORMATION			
Scale			
1:50@A2			
Drawn		Checked	
IN		JL	
Project ID		Date	
2265		06/10/2022	
Drg			Status Rev
2265-WWA-ZZ-ZZ-D-L-0401			S1