


Do not scale: All written dimensions must be checked on site before work commences on site or in shop. Figured dimensions take precedence over those scaled. Discrepancies, where identified must be reported immediately.

All work must be carried out in accordance with the Building Regulations and to the satisfaction of the Local Authority.

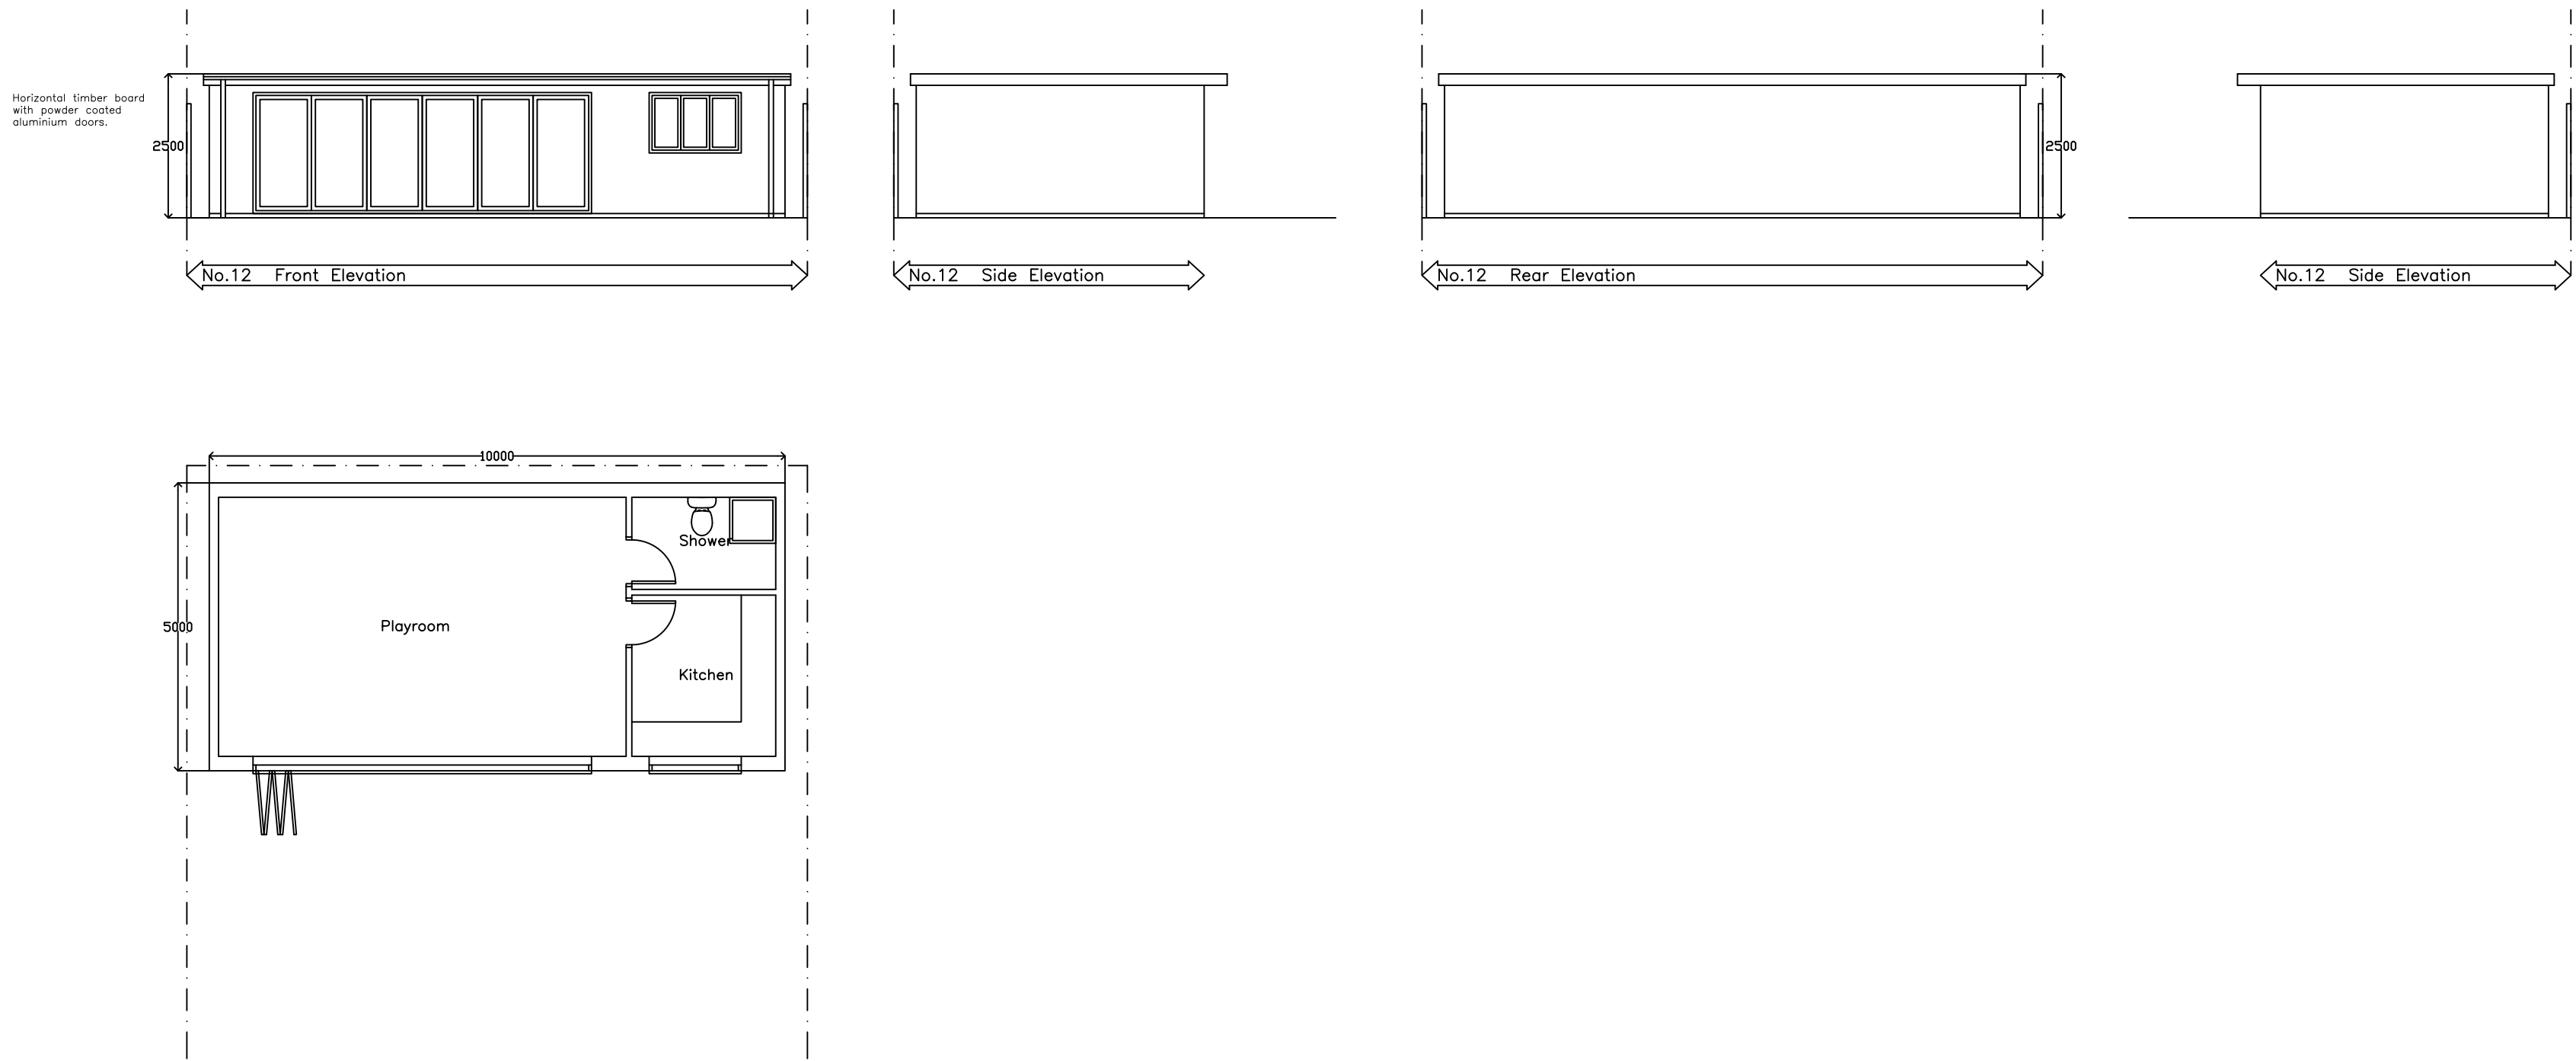

Client:	
Project Title:	
12 Bancroft Avenue	
East Finchley	
London	
N2 0AS	
Drawing Title:	
Proposed Floor Plans and Elevations	
Outbuilding	
Drawn:	Date: 12.08.2022
Scale:	1:100 @ A1
Dwg.No.:	BA.01.08
HARTLEYS PROJECTS LTD	
PO BOX 43391, LONDON	
N5 1SZ 07919 893380	