



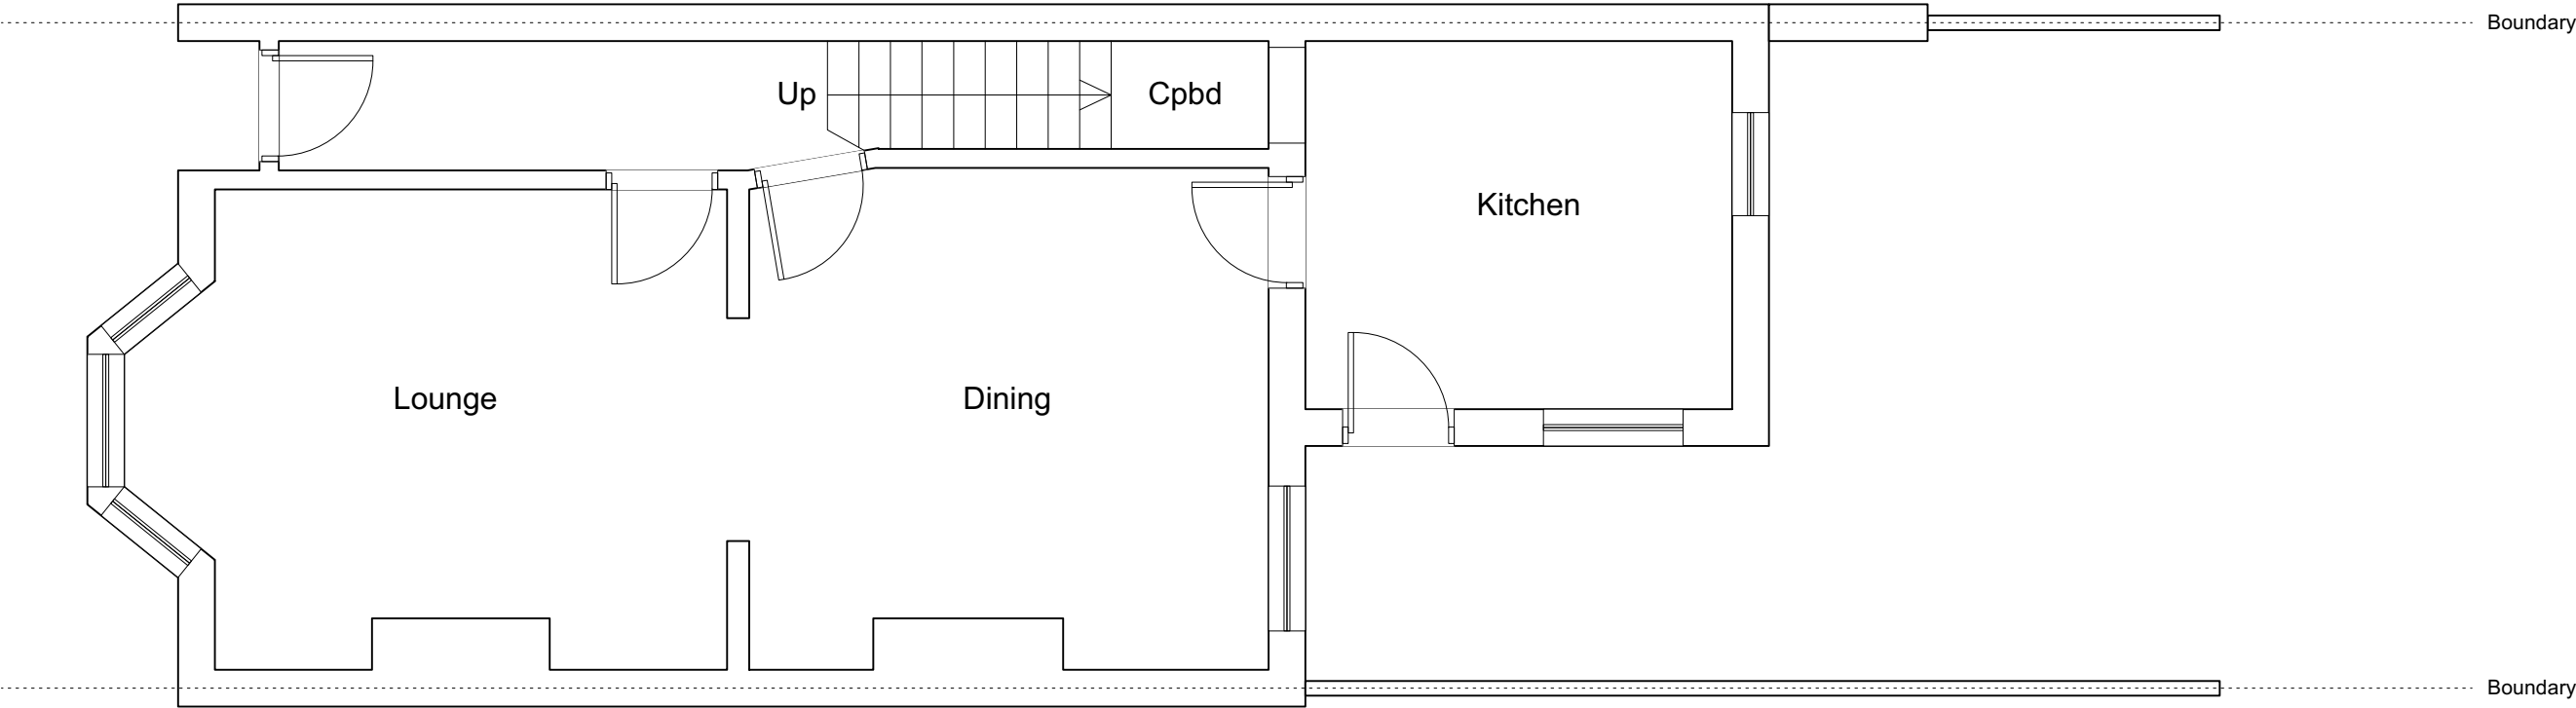

EXISTING GROUND FLOOR PLAN
1:50

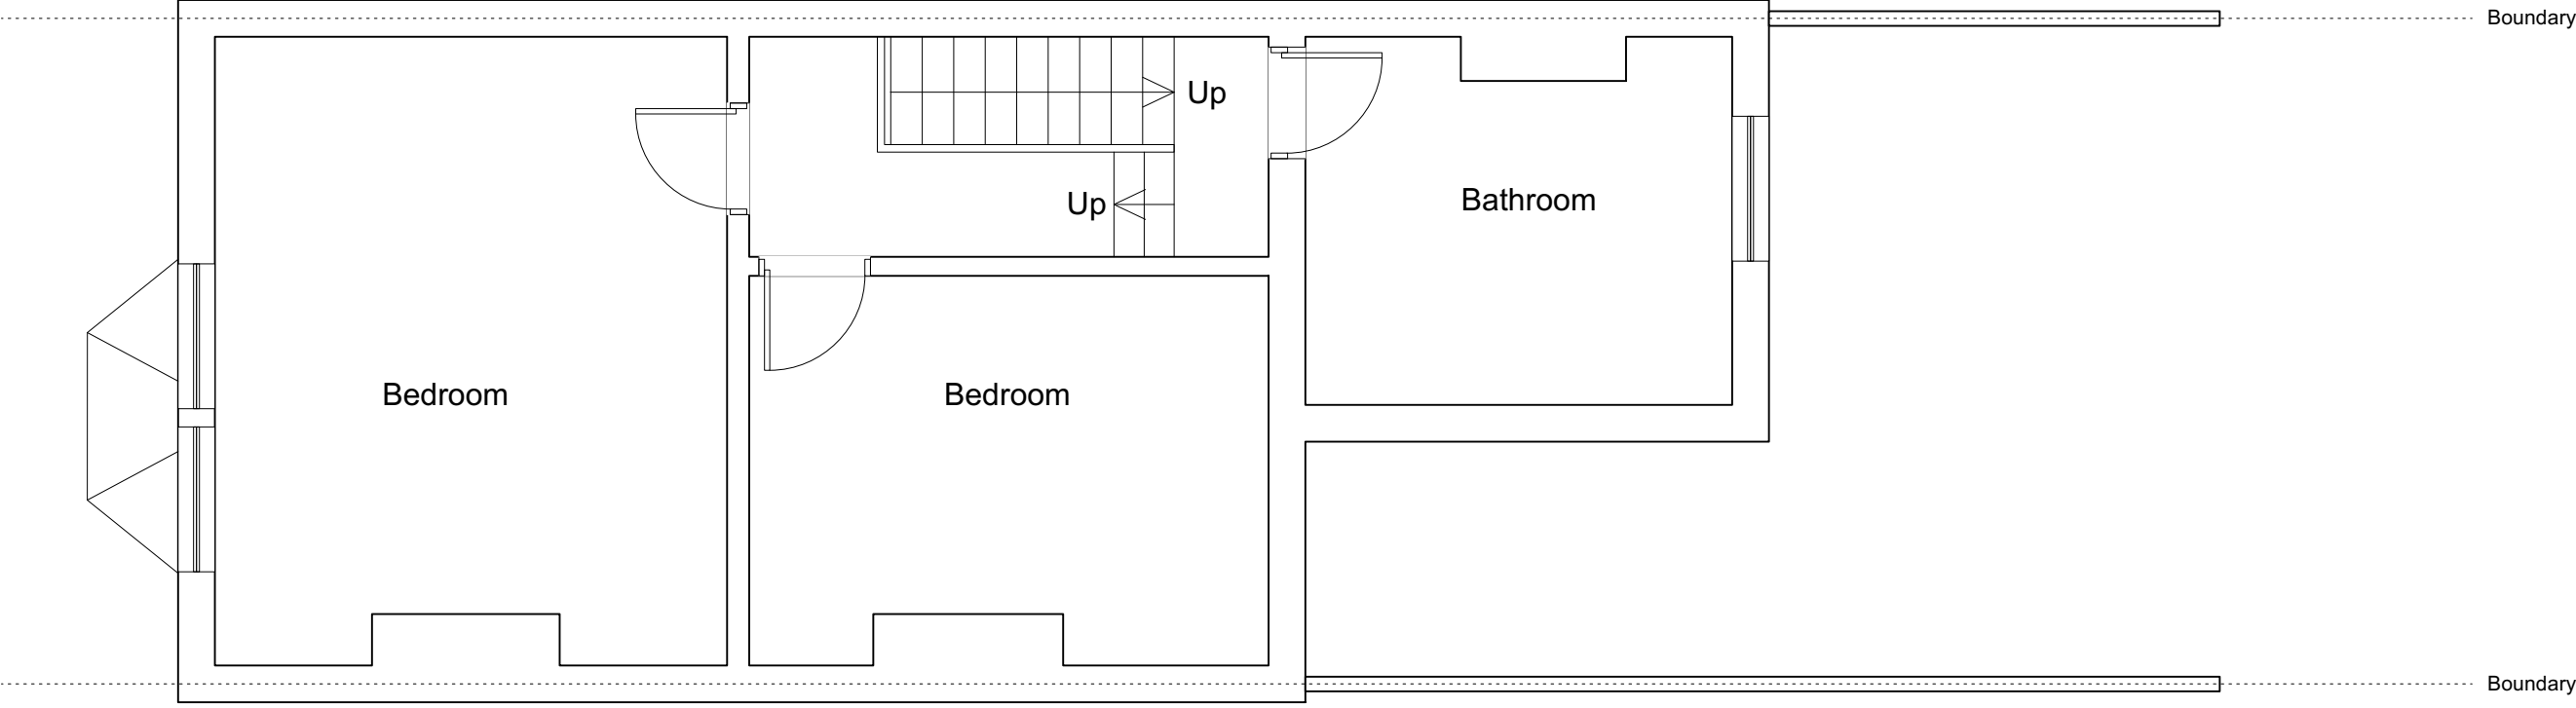

EXISTING FIRST FLOOR PLAN
1:50

Title				01m2m3m scale 1:50	
Existing Plans - Ground and First					
Drawing Number	Date	Scale	Address		
02	30.09.22	1:50 @ A3	77 Roslyn Road		