



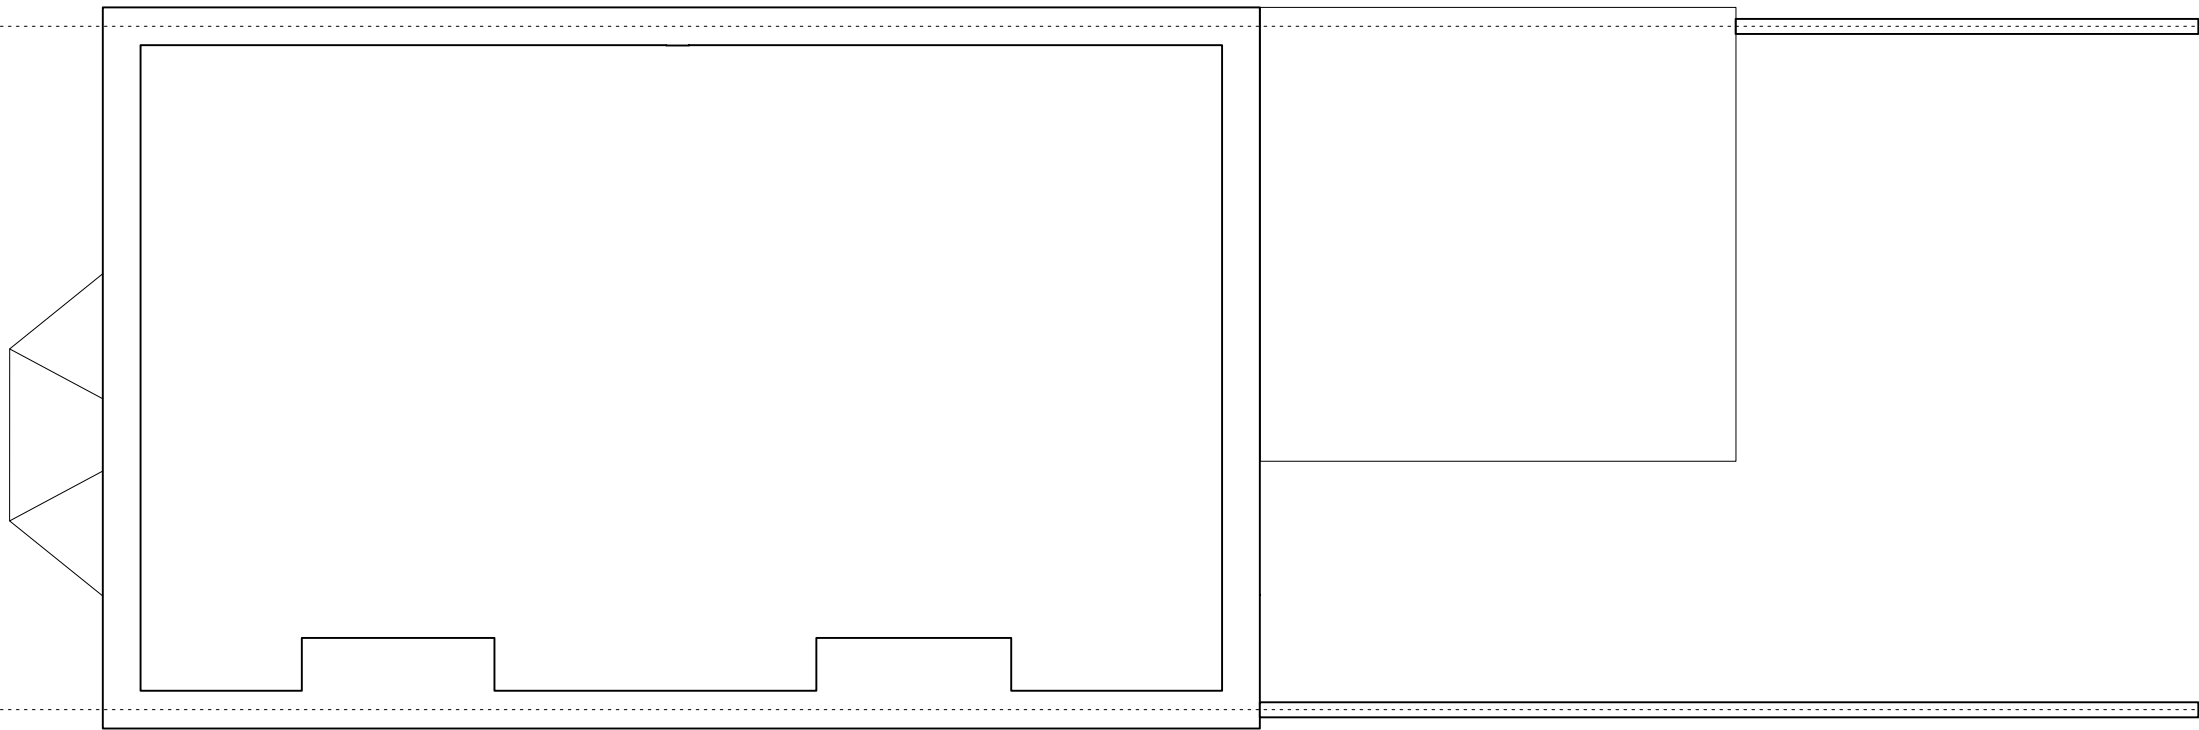

EXISTING LOFT FLOOR PLAN
1:50

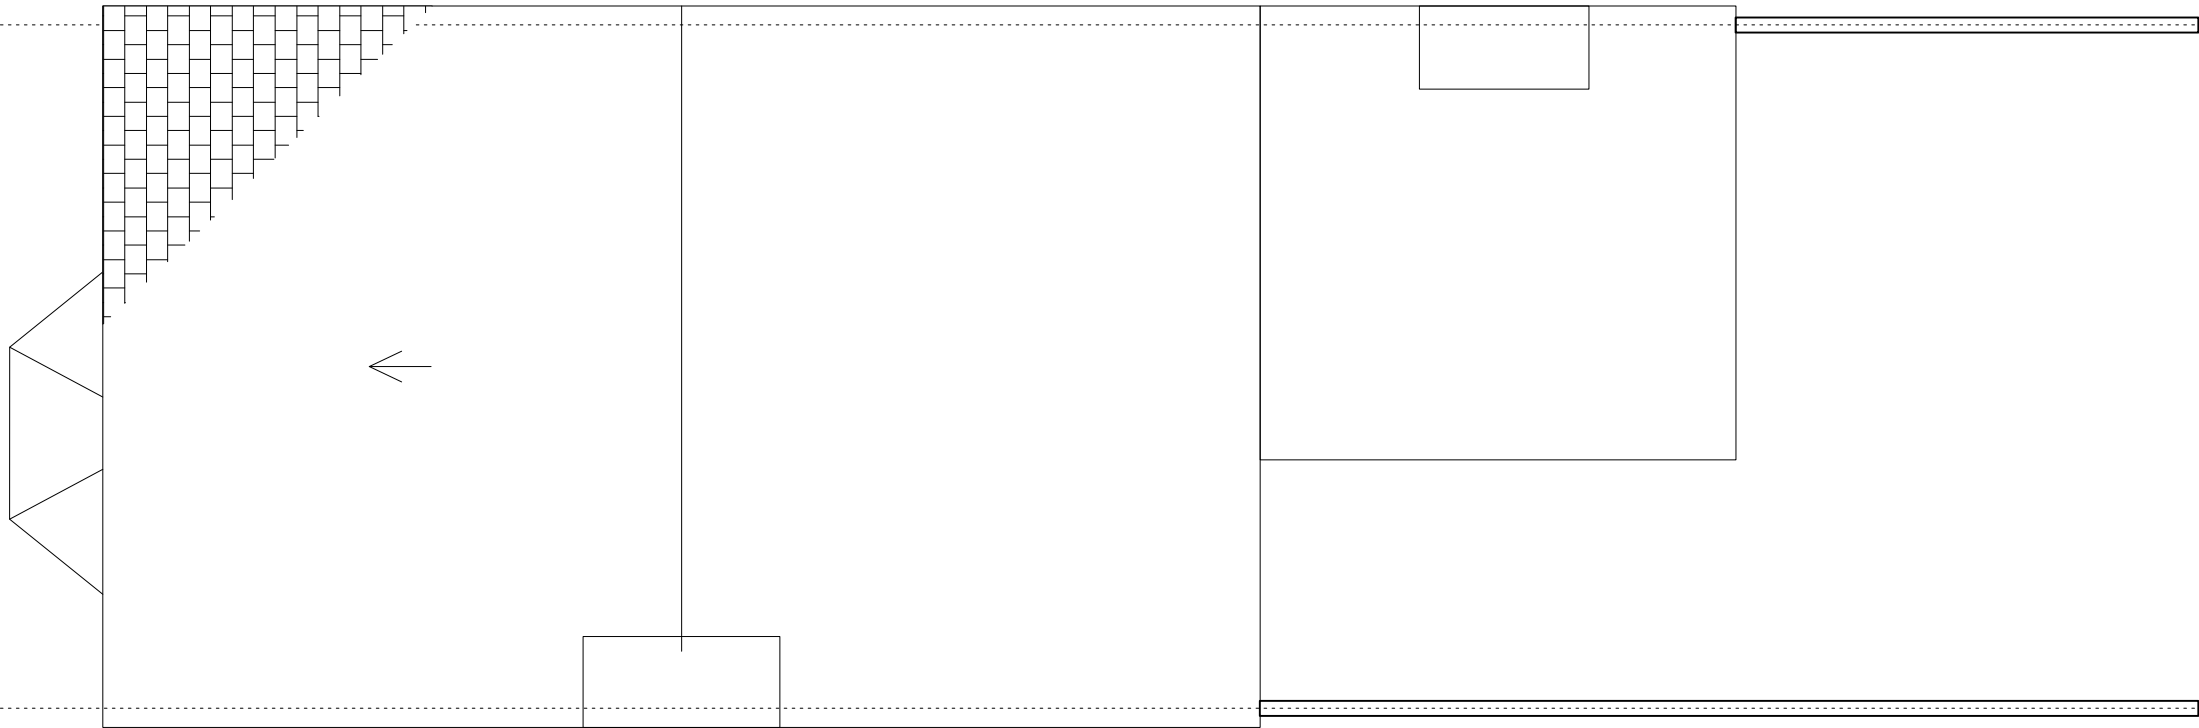

EXISTING ROOF FLOOR PLAN
1:50

Title				01m2m3m scale 1:50
Existing Plans - Loft and Roof				
Drawing Number	Date	Scale	Address	
03	30.09.22	1:50 @ A3	77 Roslyn Road	