




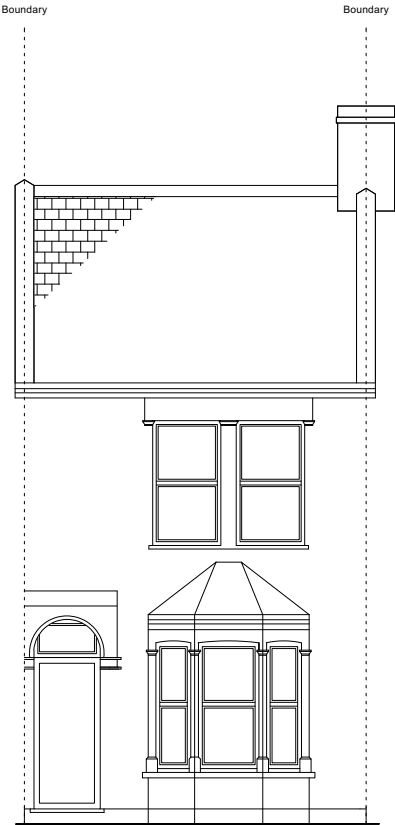


EXISTING FRONT ELEVATION
1:100

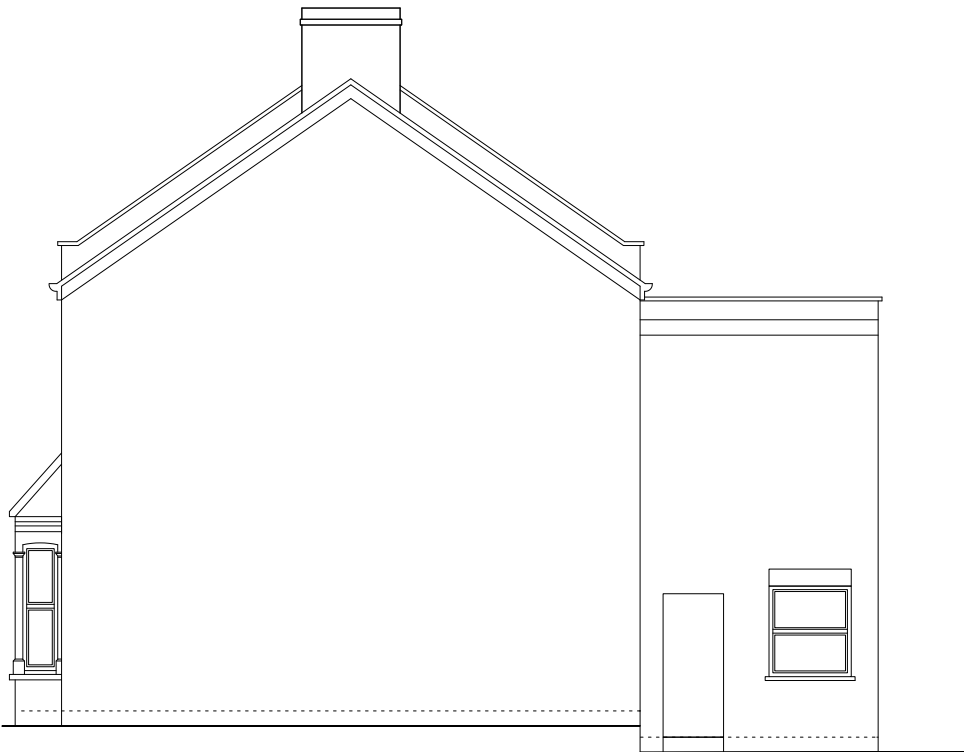

EXISTING SIDE ELEVATION A
1:100

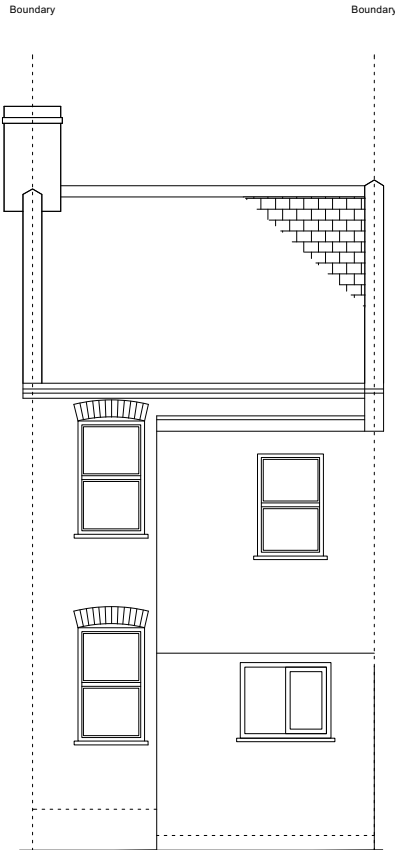

EXISTING REAR ELEVATION
1:100

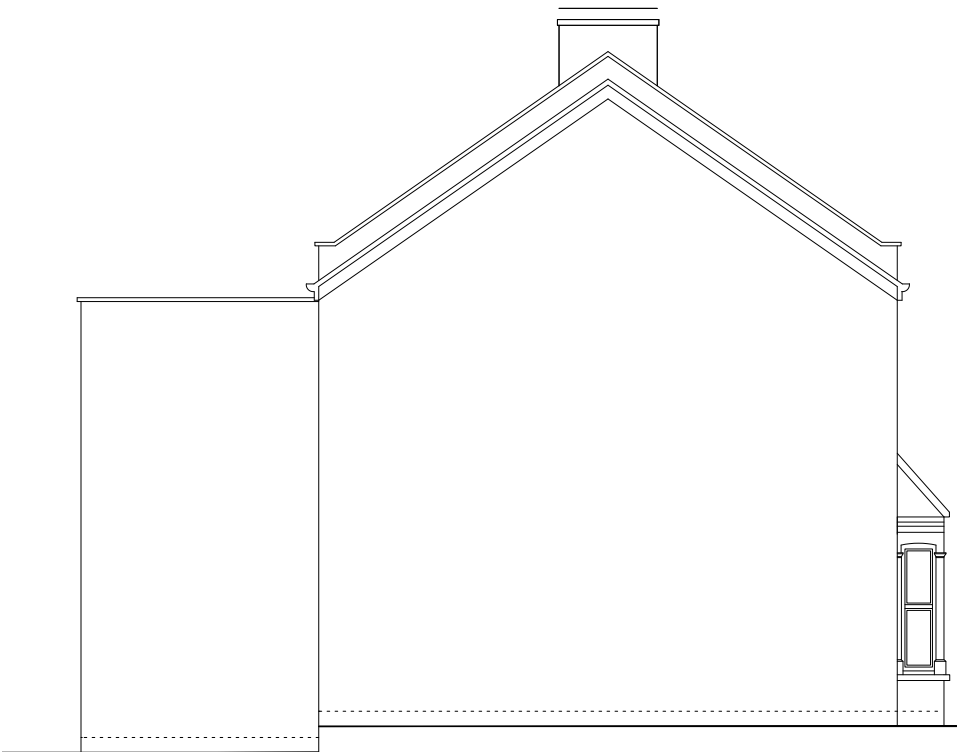

EXISTING SIDE ELEVATION B
1:100

Title				02m4m6m scale 1:100	
Existing Elevations					
Drawing Number	Date	Scale	Address		
04	30.09.22	1:100 @ A3	77 Roslyn Road		