



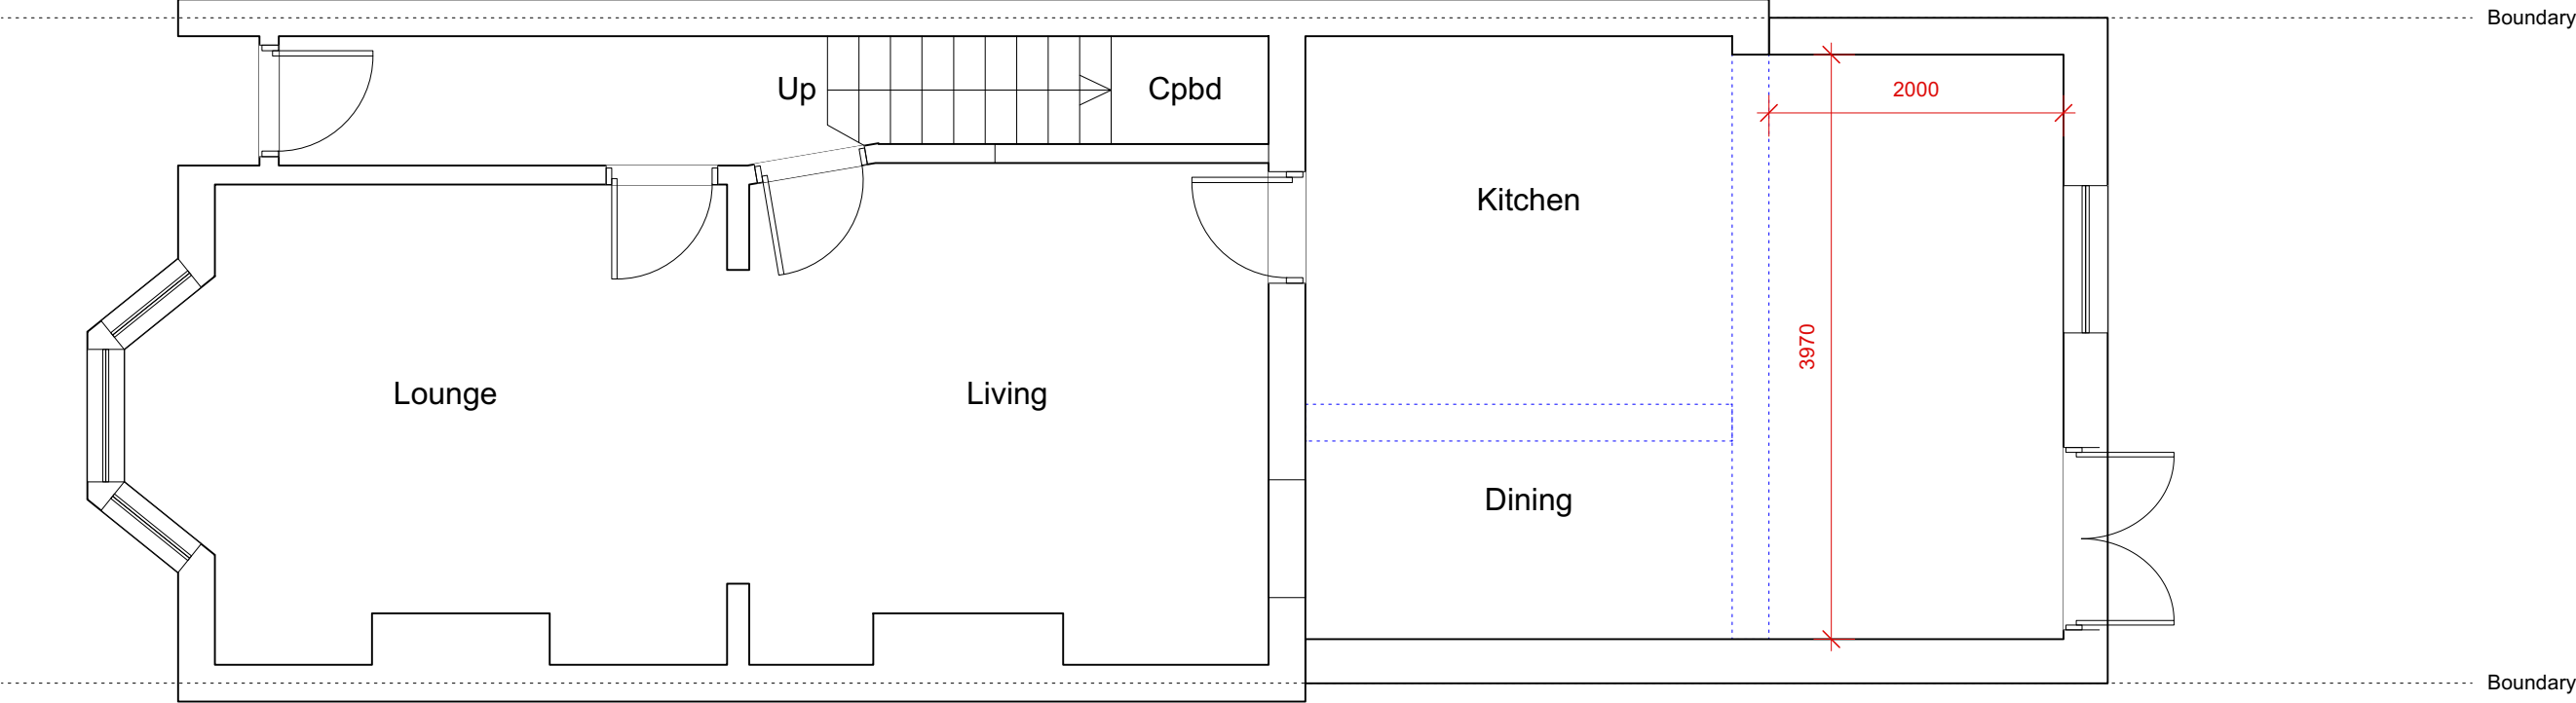

PROPOSED GROUND FLOOR PLAN
1:50

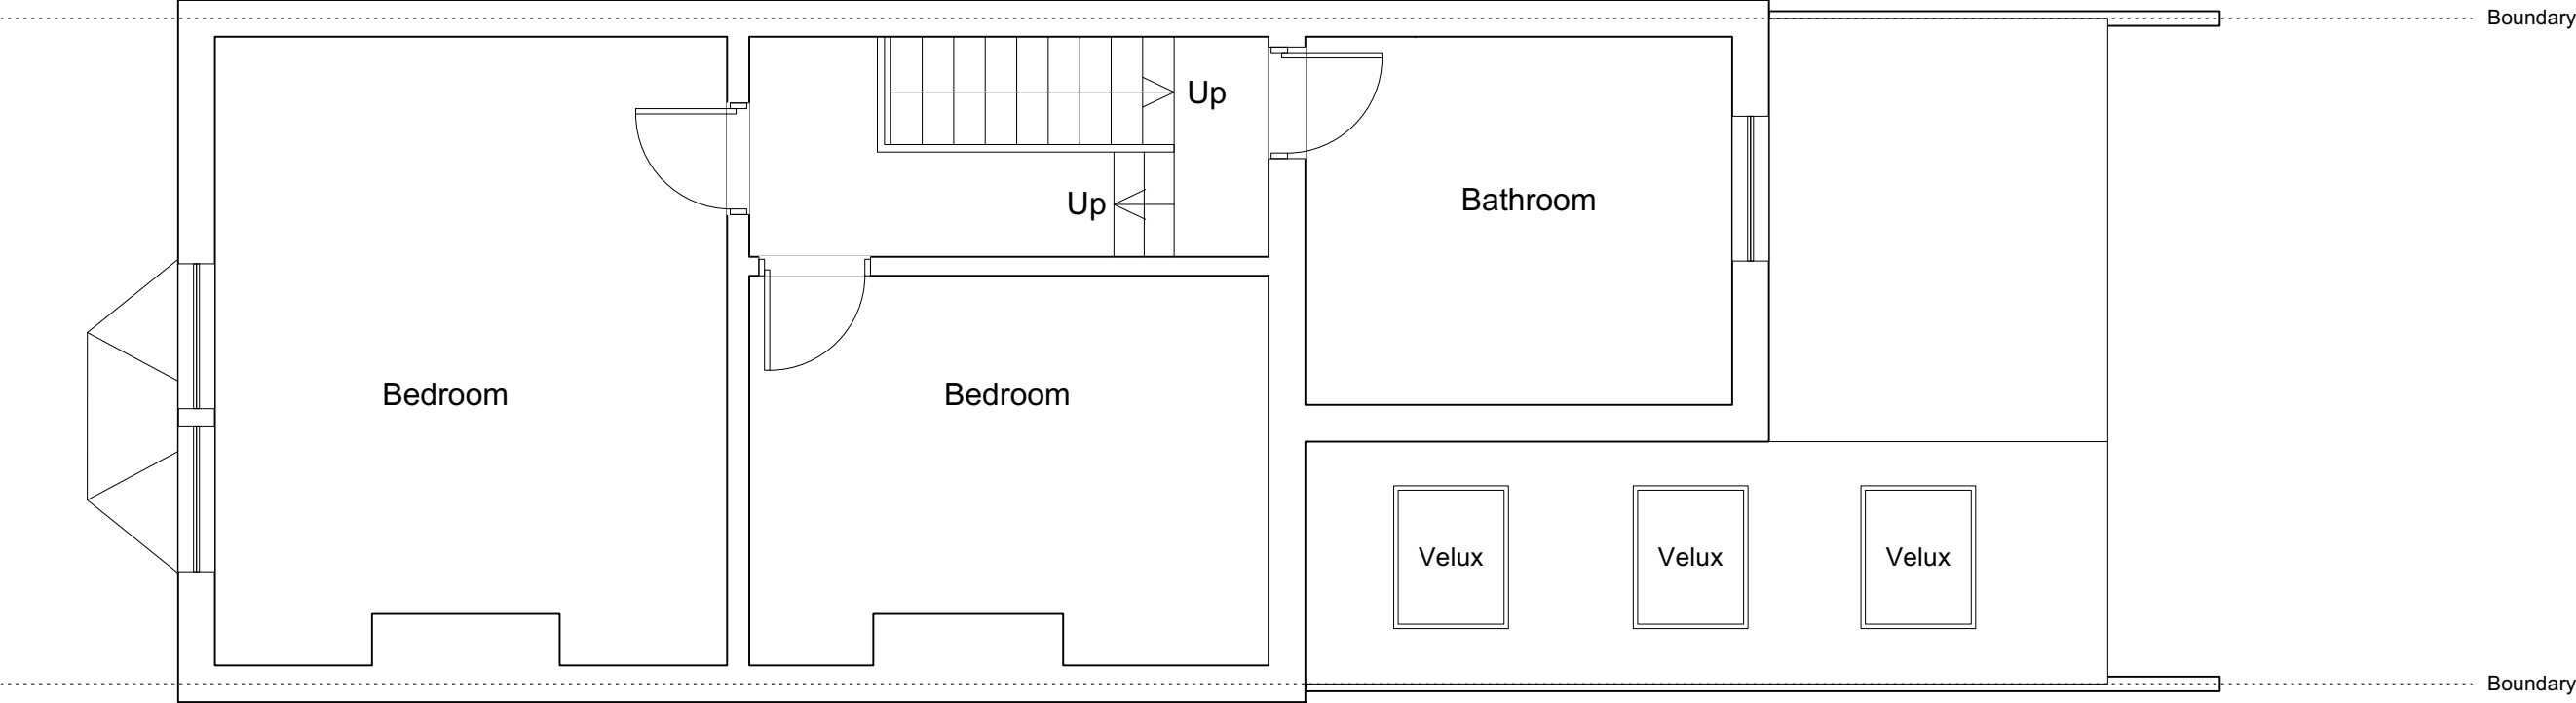

PROPOSED FIRST FLOOR PLAN
1:50

Title				0 1m 2m 3m scale 1:50
Proposed Plans - Ground and First				
Drawing Number	Date	Scale	Address	
05	30.09.22	1:50 @ A3	77 Roslyn Road	