
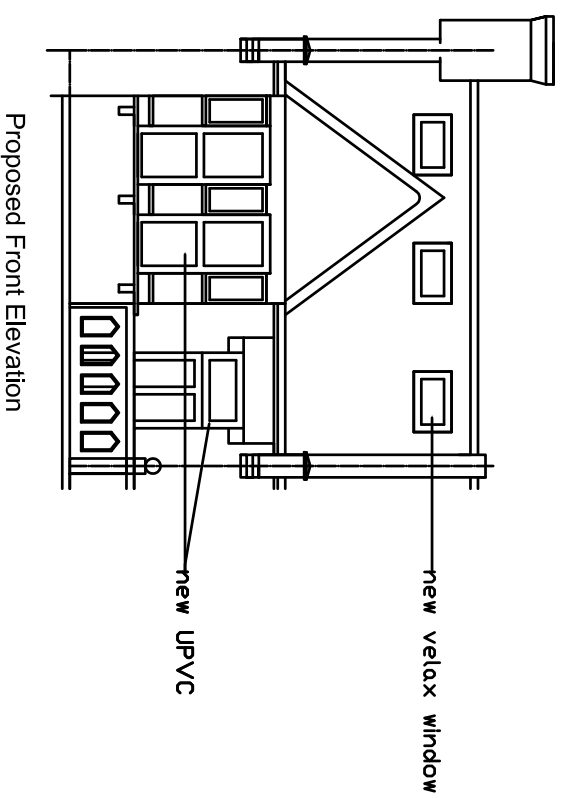


METRES

SCALE

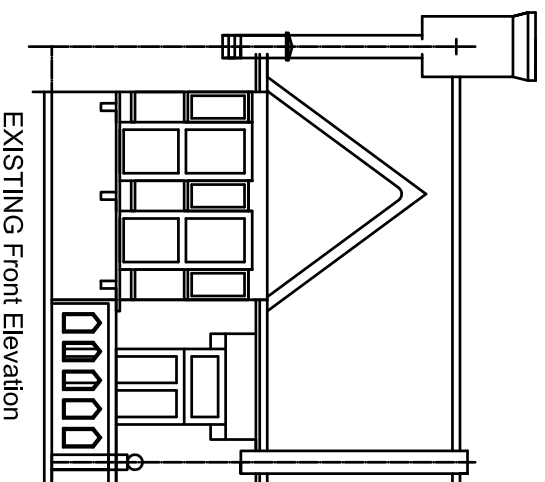

Project:

318b Mount Plasent
London, N17 6HA

Title:
EXISTING & Proposed
Front Elevation Plans

Date: 02.11.22 Scale: 1:100 @ A4

Dwg. No. MP.318b.PR.101.

Rev: