




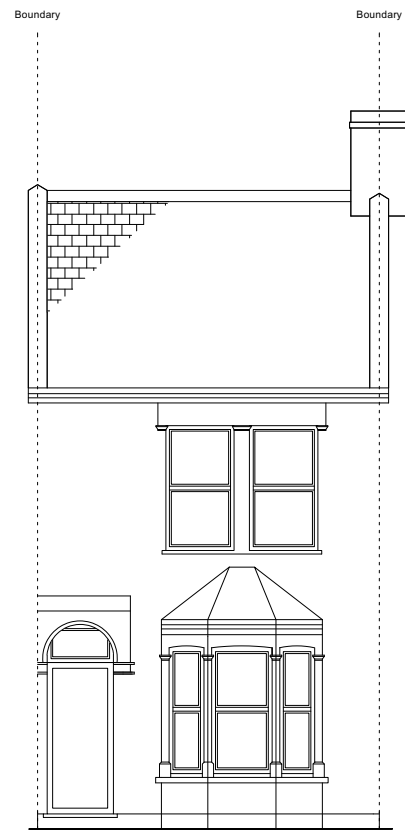


PROPOSED FRONT ELEVATION
1:100

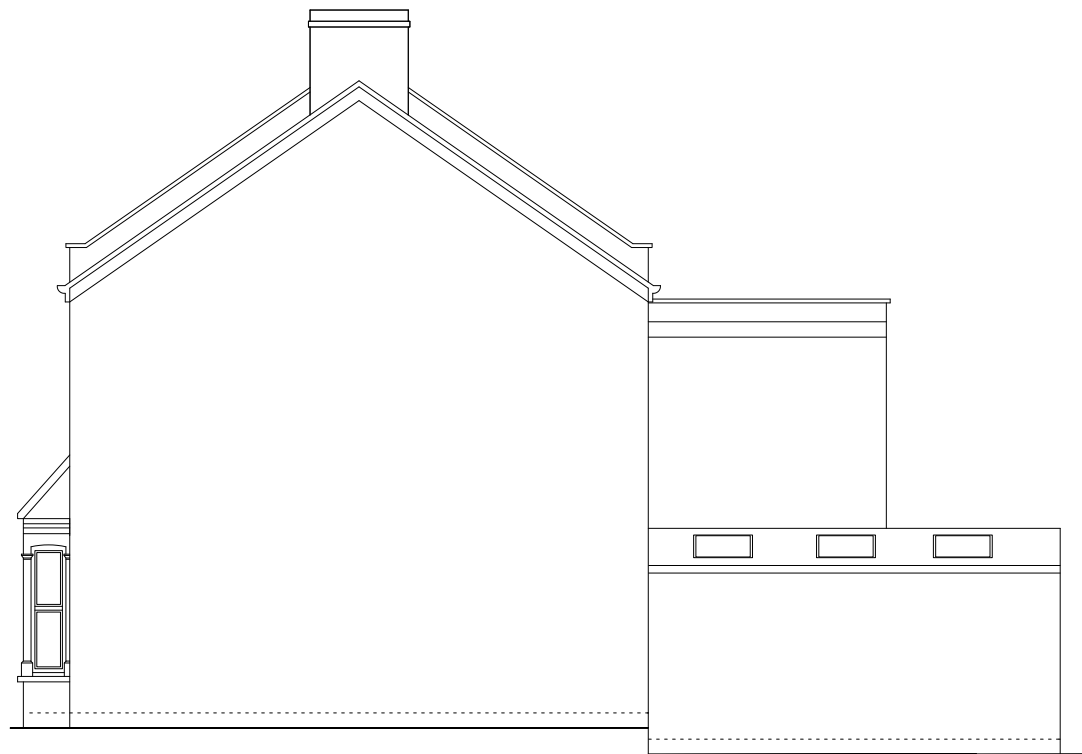

PROPOSED SIDE ELEVATION A
1:100

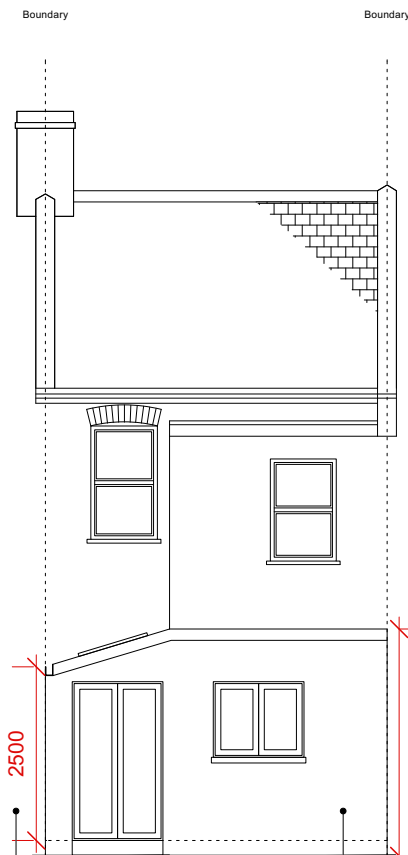

PROPOSED REAR ELEVATION
1:100

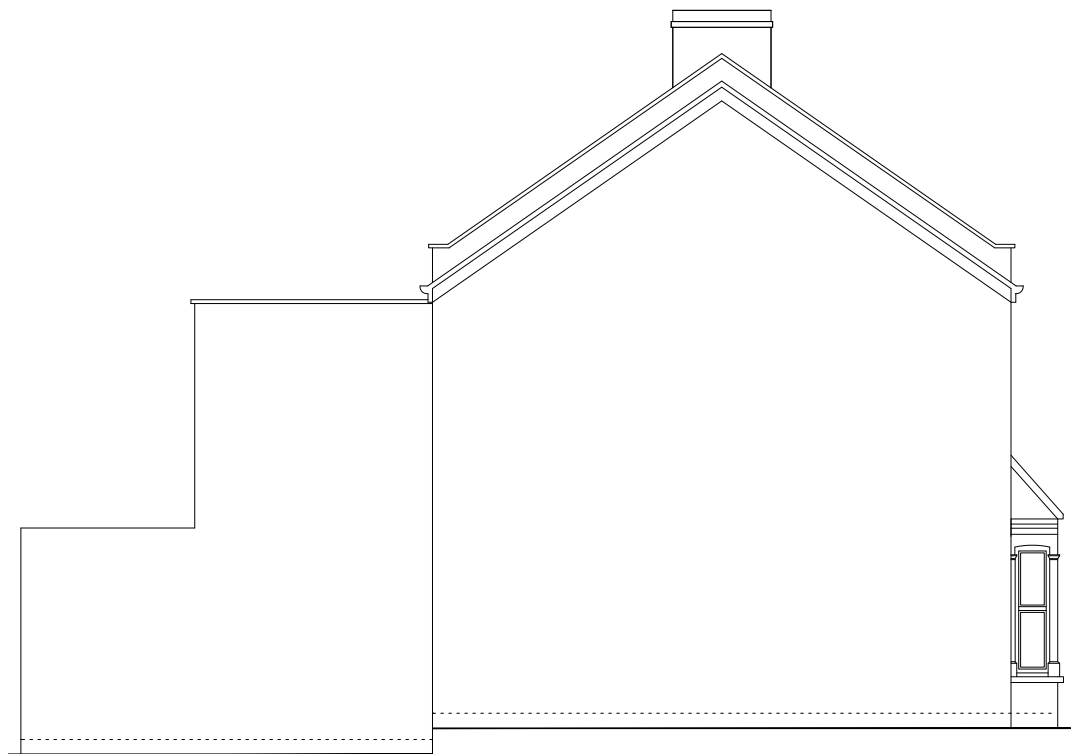

PROPOSED SIDE ELEVATION B
1:100

maximum 2.5m eaves height from
internal finished floor level - required
height to ensure adequate insulation
levels to roof and headroom
internally

New brickwork
extension - brick
to match existing
rear of house

Title Proposed Elevations			
Drawing Number 07	Date 30.09.22	Scale 1:100 @ A3	Address 77 Roslyn Road

