



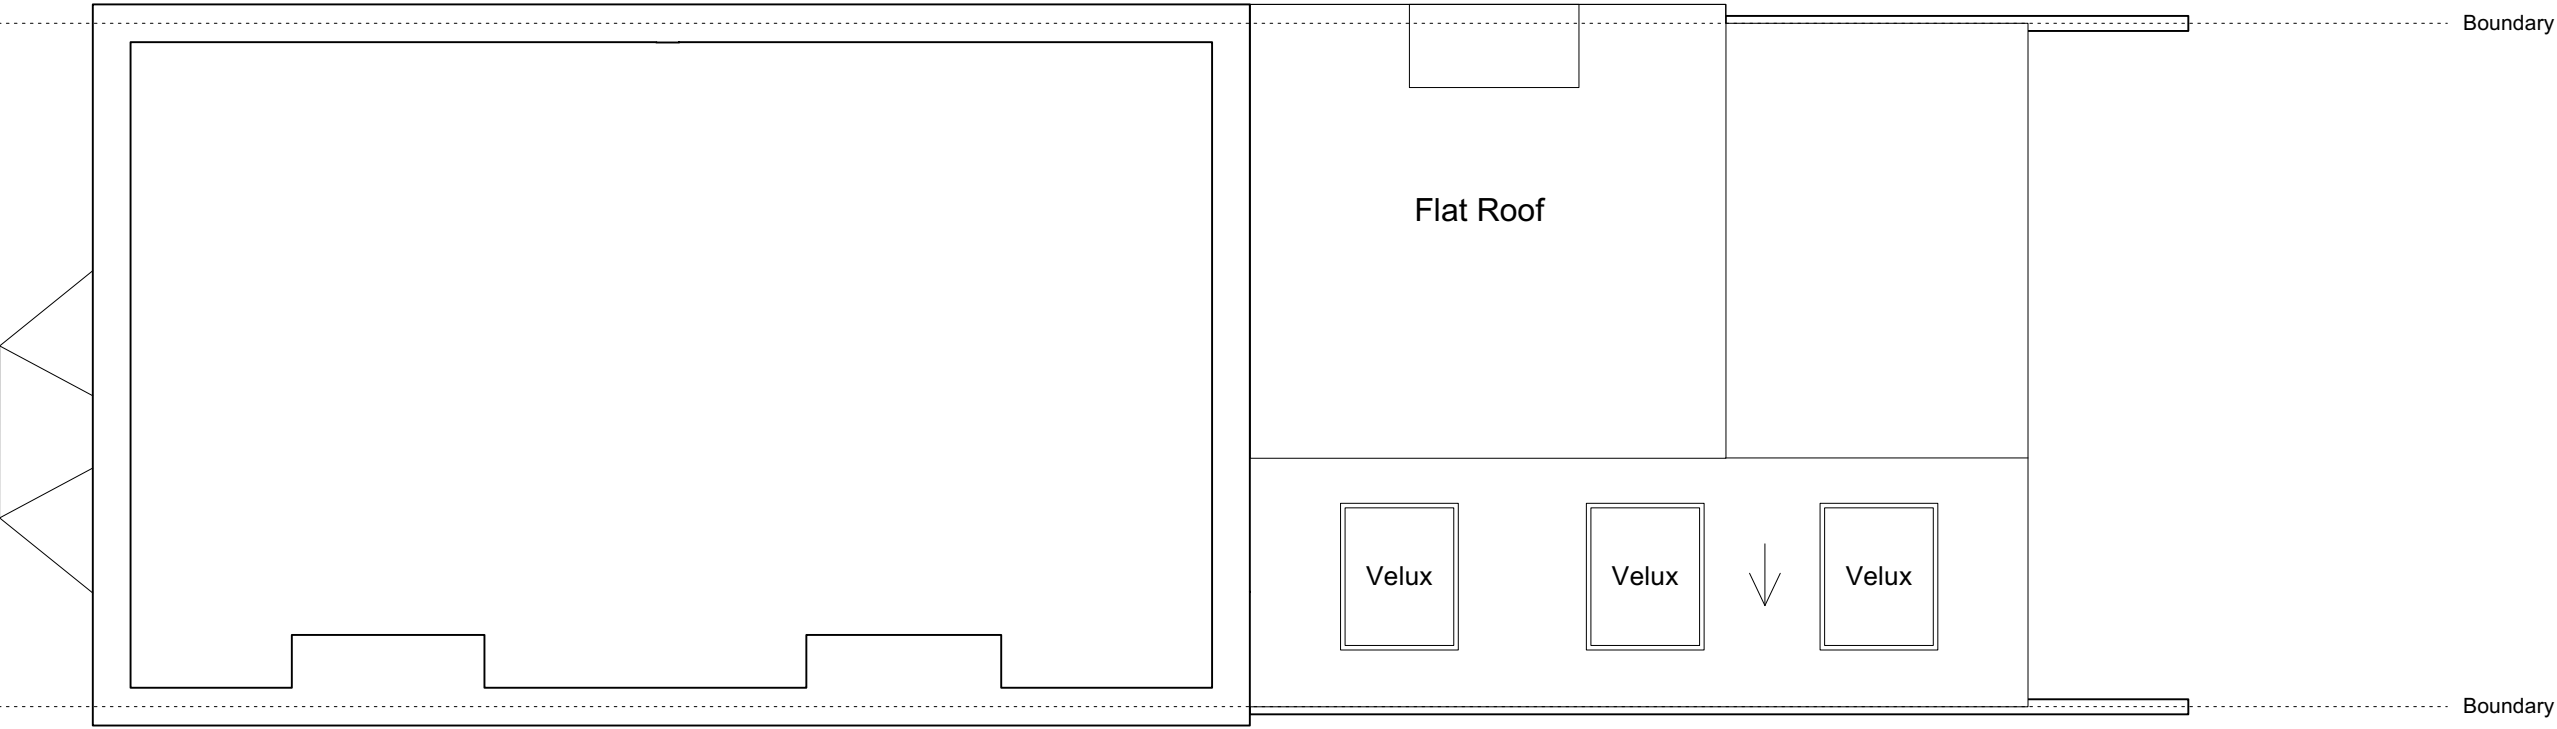

PROPOSED LOFT FLOOR PLAN
1:50

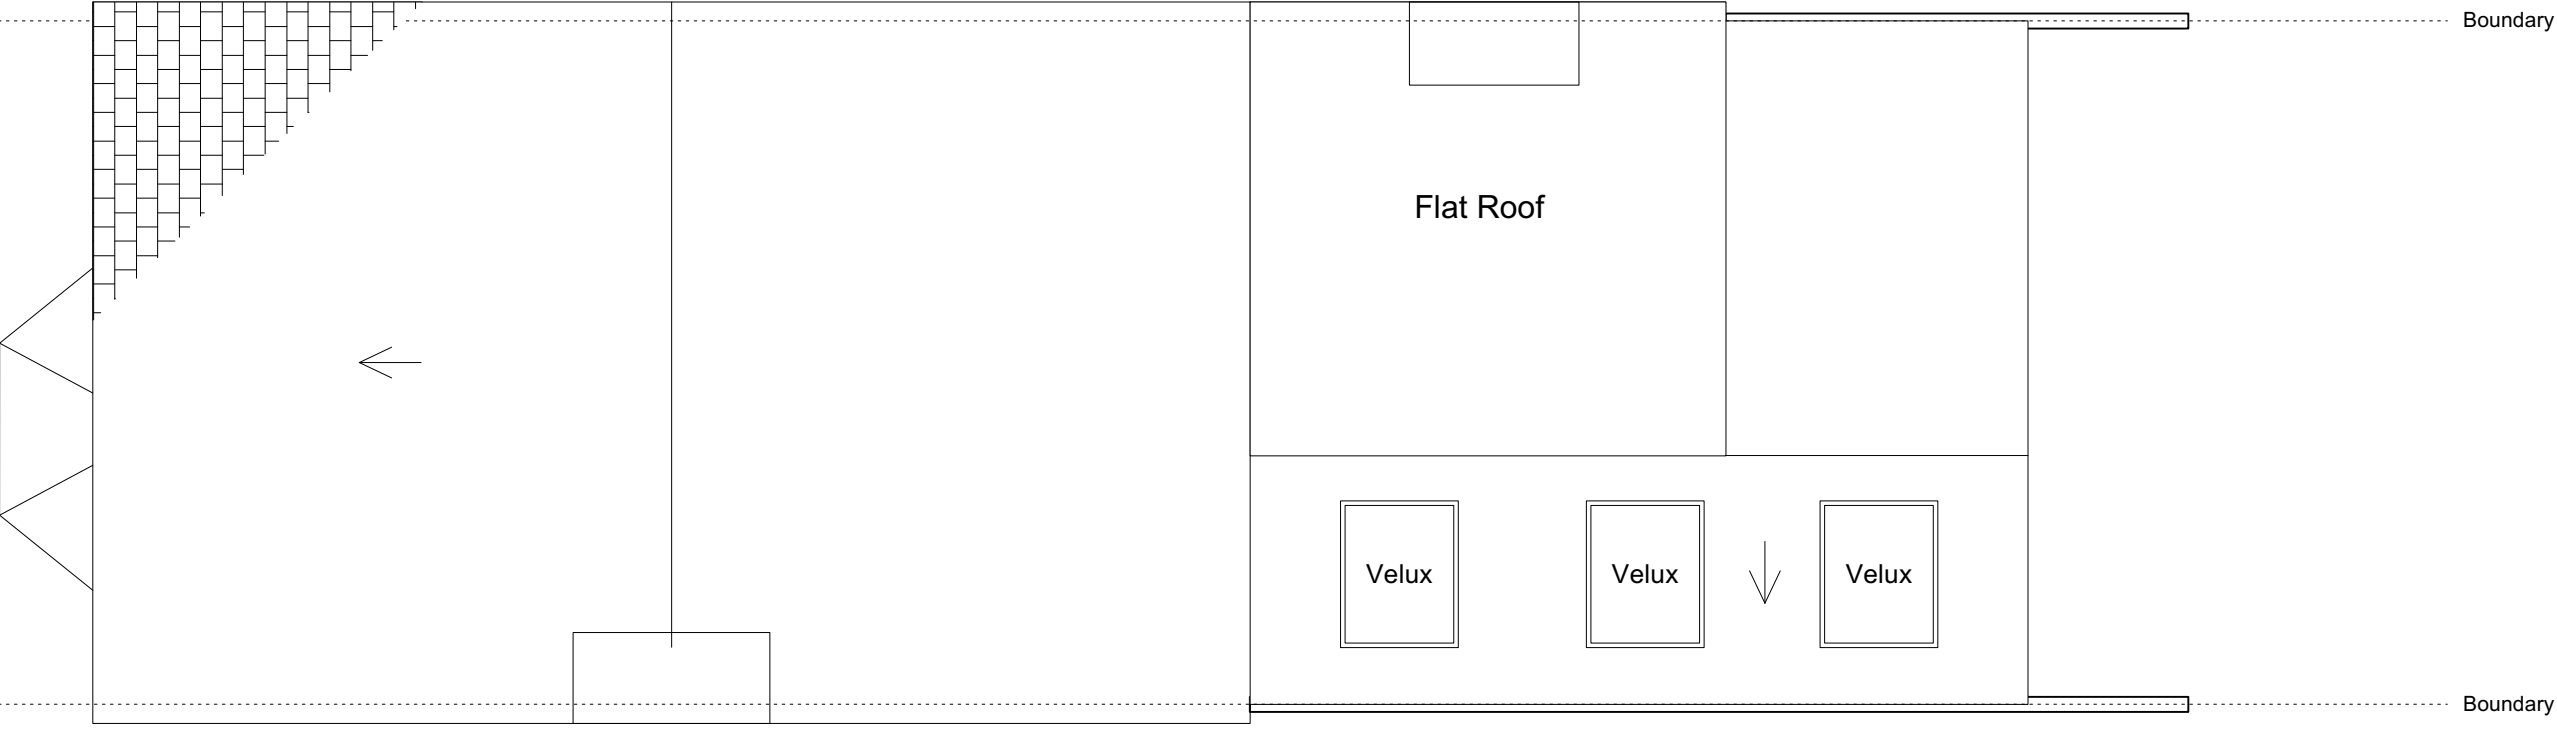

PROPOSED ROOF FLOOR PLAN
1:50

Title				0 1m 2m 3m scale 1:50	
Proposed Plans - Loft and Roof					
Drawing Number	Date	Scale	Address		
06	30.09.22	1:50 @ A3	77 Roslyn Road		