



Front Elevation



Rear Elevation

NOTES:
CONTRACTORS MUST VERIFY ALL DIMENSIONS AT THE SITE BEFORE COMMENCING ANY WORK.
NO CONSTRUCTION WORK BEFORE BUILDING CONTROL APPROVAL AND STRUCTURAL ENGINEER CONFIRMATION.
ANY DISCREPANCIES TO BE REPORTED TO GRIDKUNE.
ALL DRAWINGS ARE TO BE READ IN CONJUNCTION WITH ALL RELEVANT DRAWINGS AND SPECIFICATIONS.

Rev	Description	Date

PROJECT TITLE

290 Philip Lane. London, N15 4AB

Date
20/10/2022

Project number
6279

DRWAING NUMBER
EX - E001

DRAWING TITLE

Existing Front and Rear Elevation

CLIENT

Steve Roth

Scale (@ A3)
1 : 100

Drawn by
Cheski





NOTES:
CONTRACTORS MUST VERIFY ALL DIMENSIONS
AT THE
SITE BEFORE COMENCING ANY WORK.

NO CONSTRUCTION WORK BEFORE BUILDING
CONTROL
APPROVAL AND STRUCTURAL ENGINEER
CONFIRMATION.

ANY DISCREPANCIES TO BE REPORTED TO
GRIDKUNE.
ALL DRAWINGS ARE TO BE READ IN
CONJUNCTION WITH
ALL RELEVANT DRAWINGS AND
SPECIFICATIONS.

Rev	Description	Date

PROJECT TITLE

290 Philip Lane. London, N15 4AB

Date
20/10/2022

Project number
6279

DRWAING NUMBER
EX - E002

DRAWING TITLE

Existing Side Elevation 1



CLIENT

Steve Roth

Scale (@ A3)
1 : 100

Drawn by
Cheski



 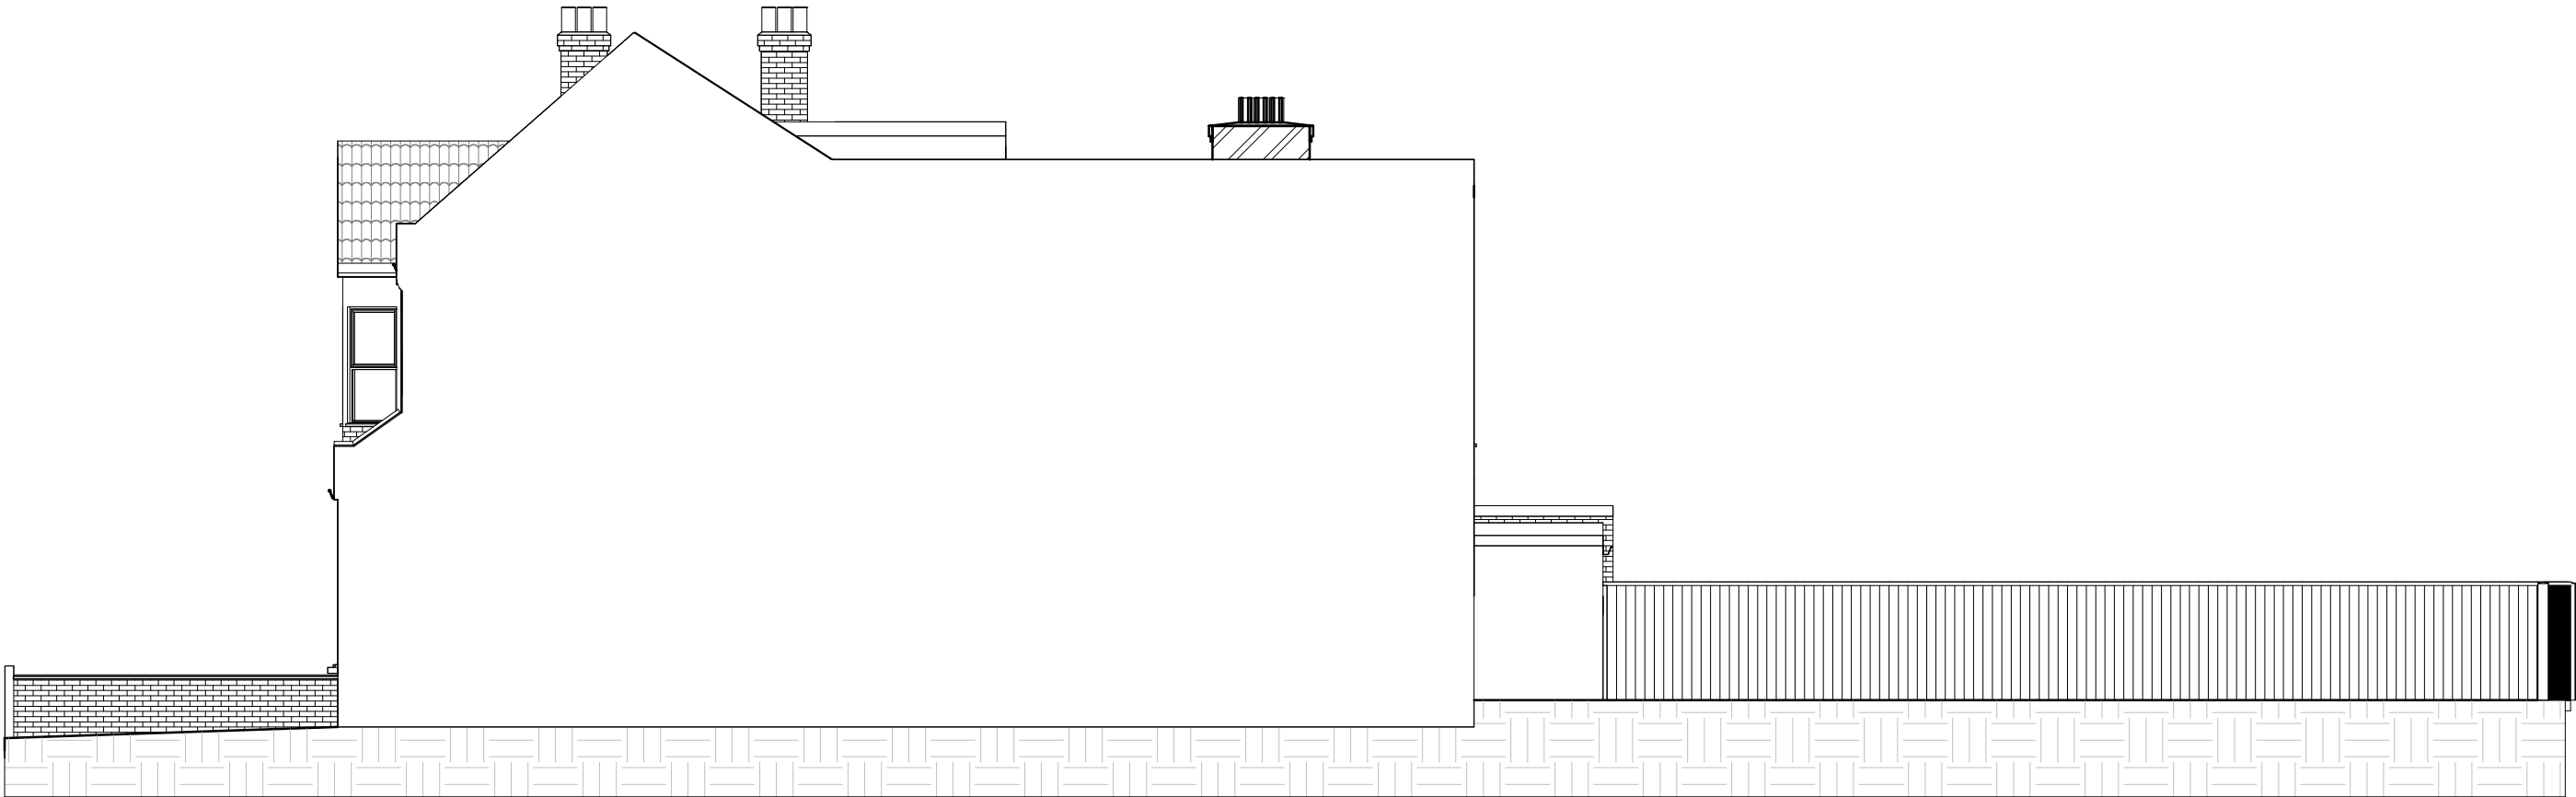

NOTES:
CONTRACTORS MUST VERIFY ALL DIMENSIONS
AT THE
SITE BEFORE COMENCING ANY WORK.

NO CONSTRUCTION WORK BEFORE BUILDING
CONTROL
APPROVAL AND STRUCTURAL ENGINEER
CONFIRMATION.


ANY DISCREPANCIES TO BE REPORTED TO
GRIDKUNE.
ALL DRAWINGS ARE TO BE READ IN
CONJUNCTION WITH
ALL RELEVANT DRAWINGS AND
SPECIFICATIONS.

Rev	Description	Date



PROJECT TITLE		
290 Philip Lane. London, N15 4AB		
Date	Project number	DRWAING NUMBER
20/10/2022	6279	EX - E003

DRAWING TITLE	
Existing Side Elevation 2	
CLIENT	
Steve Roth	
Scale (@ A3)	Drawn by
1 : 100	Cheski



 

Property Boundary
Property Area 205m²

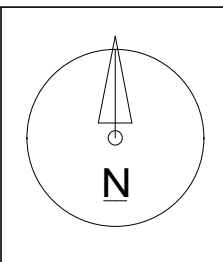 

NOTES:
CONTRACTORS MUST VERIFY ALL DIMENSIONS AT THE SITE BEFORE COMMENCING ANY WORK.
NO CONSTRUCTION WORK BEFORE BUILDING CONTROL APPROVAL AND STRUCTURAL ENGINEER CONFIRMATION.
ANY DISCREPANCIES TO BE REPORTED TO GRIDKUNE.
ALL DRAWINGS ARE TO BE READ IN CONJUNCTION WITH ALL RELEVANT DRAWINGS AND SPECIFICATIONS.




Rev	Description	Date

PROJECT TITLE		
290 Philip Lane. London, N15 4AB		
Date	Project number	DRWAING NUMBER
20/10/2022	6279	EX - L001

DRAWING TITLE	
Existing Os Map and Location Plan	
CLIENT	
Steve Roth	
Scale (@ A3)	Drawn by
As indicated	Cheski



Nursing Home

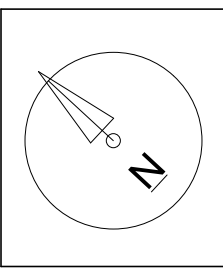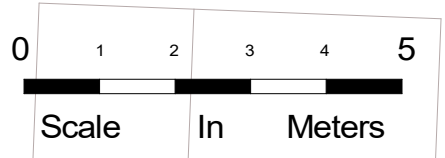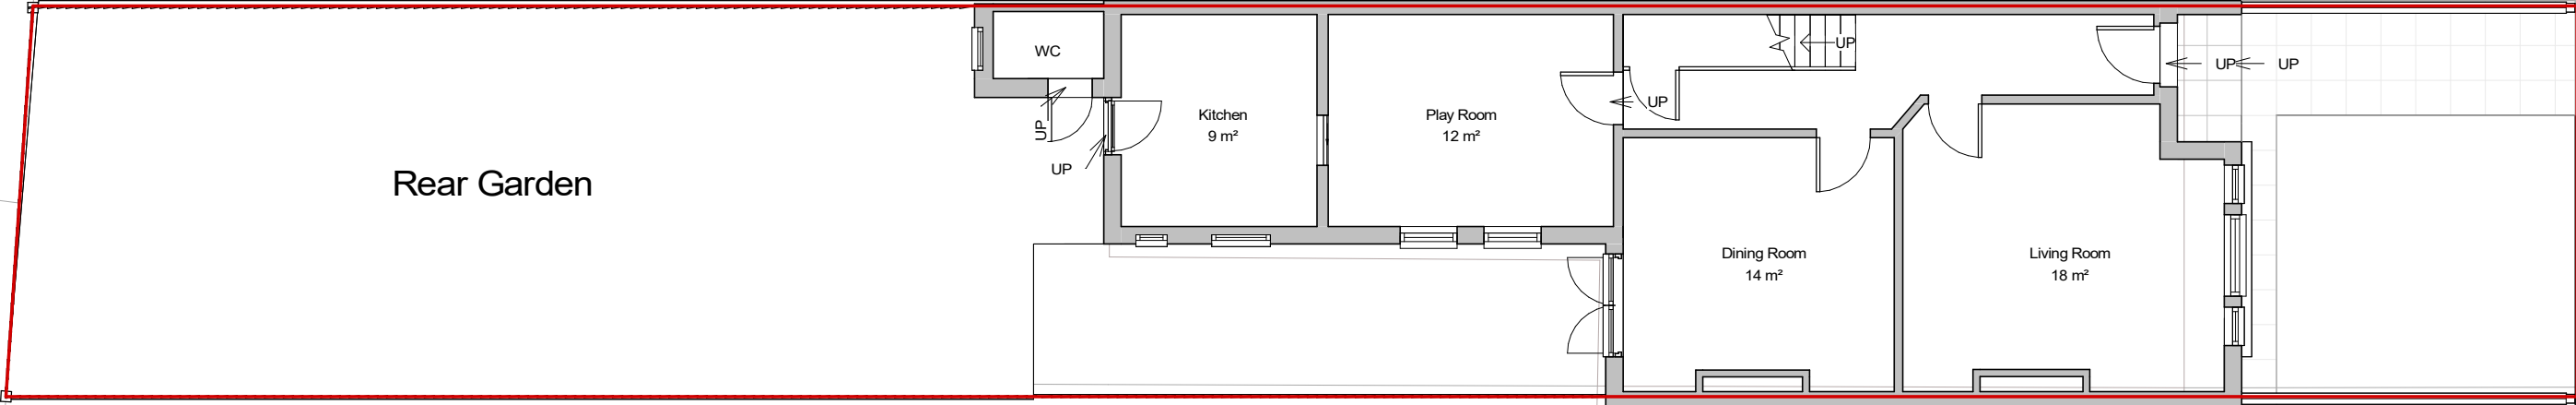

NOTES:
CONTRACTORS MUST VERIFY ALL DIMENSIONS AT THE SITE BEFORE COMENCING ANY WORK.
NO CONSTRUCTION WORK BEFORE BUILDING CONTROL APPROVAL AND STRUCTURAL ENGINEER CONFIRMATION.
ANY DISCREPANCIES TO BE REPORTED TO GRIDKUNE.
ALL DRAWINGS ARE TO BE READ IN CONJUNCTION WITH ALL RELEVANT DRAWINGS AND SPECIFICATIONS.


Rev	Description	Date

PROJECT TITLE		
290 Philip Lane. London, N15 4AB		
Date	Project number	DRWAING NUMBER
20/10/2022	6279	EX - P001



DRAWING TITLE	
Existing Ground Floor	
CLIENT	
Steve Roth	
Scale (@ A3)	Drawn by
1 : 100	Cheski



Nursing Home

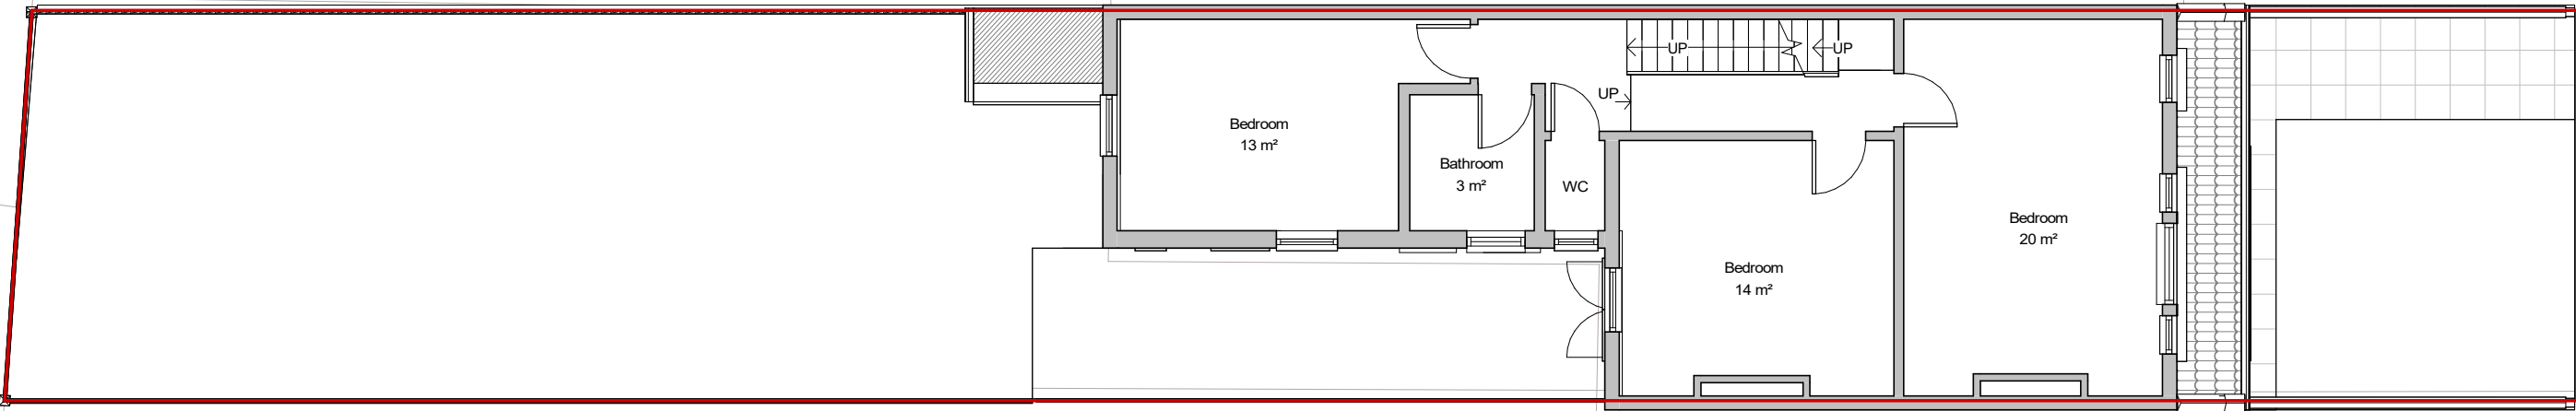

292

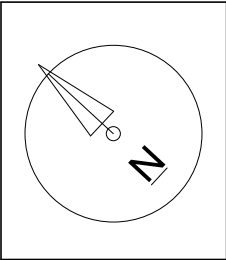 

NOTES:
CONTRACTORS MUST VERIFY ALL DIMENSIONS AT THE SITE BEFORE COMENCING ANY WORK.
NO CONSTRUCTION WORK BEFORE BUILDING CONTROL APPROVAL AND STRUCTURAL ENGINEER CONFIRMATION.
ANY DISCREPANCIES TO BE REPORTED TO GRIDKUNE.
ALL DRAWINGS ARE TO BE READ IN CONJUNCTION WITH ALL RELEVANT DRAWINGS AND SPECIFICATIONS.

Rev	Description	Date

PROJECT TITLE

290 Philip Lane. London, N15 4AB

Date
20/10/2022

Project number
6279

DRWAING NUMBER
EX - P002

DRAWING TITLE

Existing First Floor

CLIENT


Steve Roth

Scale (@ A3)
1 : 100



Drawn by
Cheski



Nursing Home

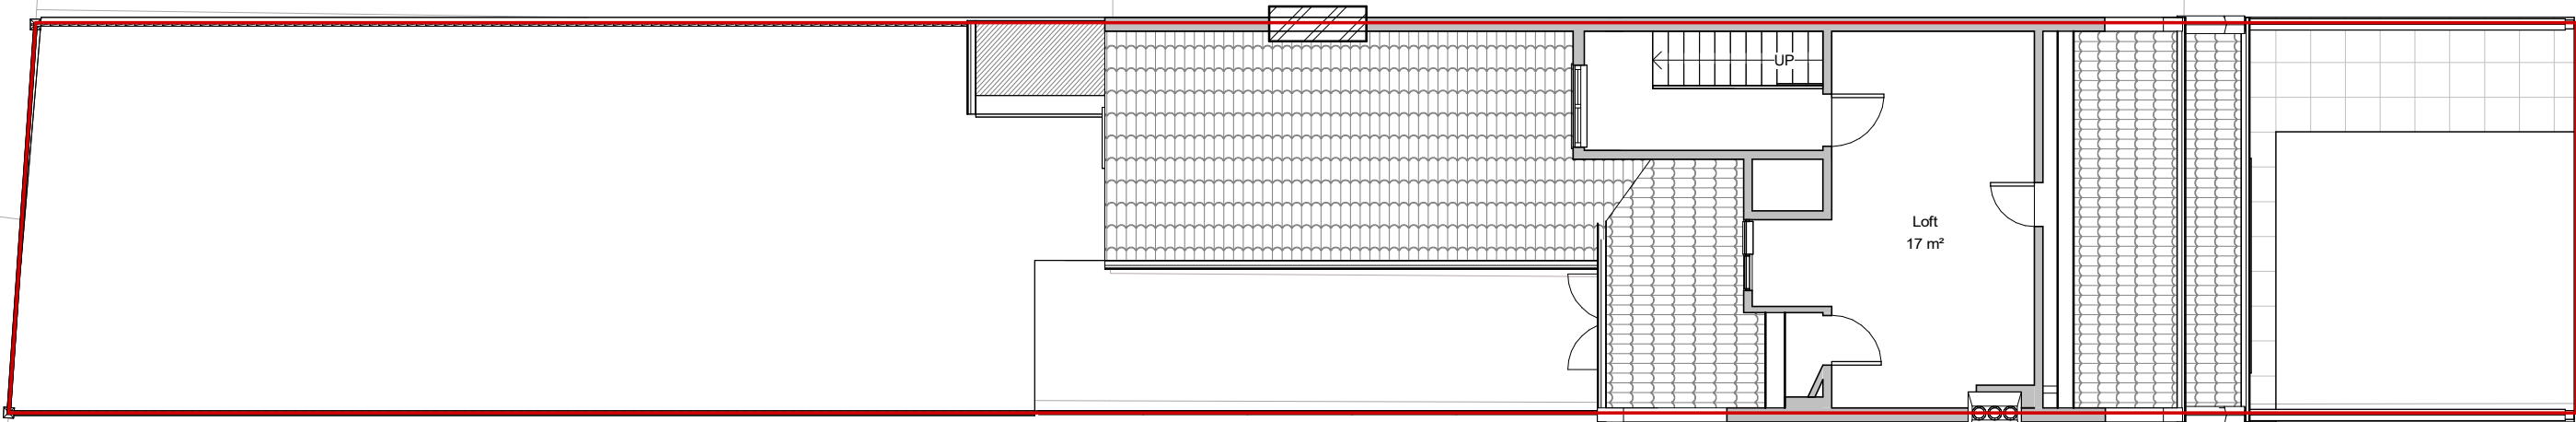

292

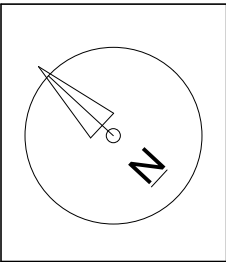 

NOTES:
CONTRACTORS MUST VERIFY ALL DIMENSIONS AT THE SITE BEFORE COMMENCING ANY WORK.
NO CONSTRUCTION WORK BEFORE BUILDING CONTROL APPROVAL AND STRUCTURAL ENGINEER CONFIRMATION.
ANY DISCREPANCIES TO BE REPORTED TO GRIDKUNE.
ALL DRAWINGS ARE TO BE READ IN CONJUNCTION WITH ALL RELEVANT DRAWINGS AND SPECIFICATIONS.

Rev	Description	Date

PROJECT TITLE

290 Philip Lane. London, N15 4AB

Date
20/10/2022

Project number
6279

DRWAING NUMBER
EX - P003

DRAWING TITLE

Existing Loft

CLIENT


Steve Roth

Scale (@ A3)
1 : 100



Drawn by
Cheski



Nursing Home

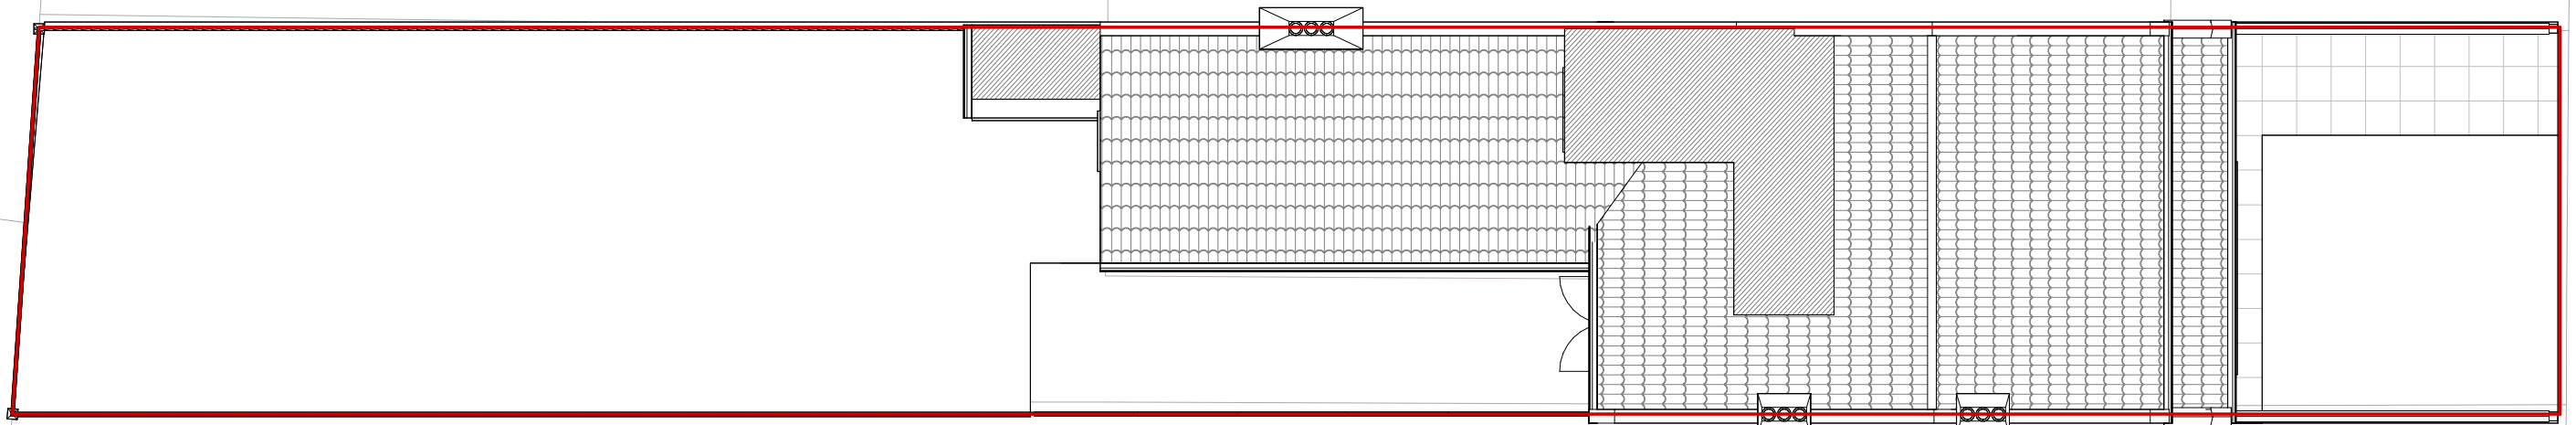

292

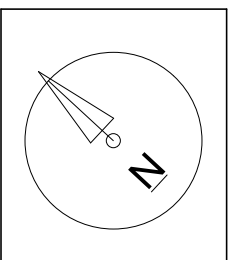 

NOTES:
CONTRACTORS MUST VERIFY ALL DIMENSIONS AT THE SITE BEFORE COMMENCING ANY WORK.
NO CONSTRUCTION WORK BEFORE BUILDING CONTROL APPROVAL AND STRUCTURAL ENGINEER CONFIRMATION.
ANY DISCREPANCIES TO BE REPORTED TO GRIDKUNE.
ALL DRAWINGS ARE TO BE READ IN CONJUNCTION WITH ALL RELEVANT DRAWINGS AND SPECIFICATIONS.

Rev	Description	Date

PROJECT TITLE

290 Philip Lane. London, N15 4AB

Date
20/10/2022

Project number
6279

DRWAING NUMBER
EX - P004

DRAWING TITLE

Existing Roof Plan


CLIENT

Steve Roth

Scale (@ A3)
1 : 100

Drawn by
Cheski



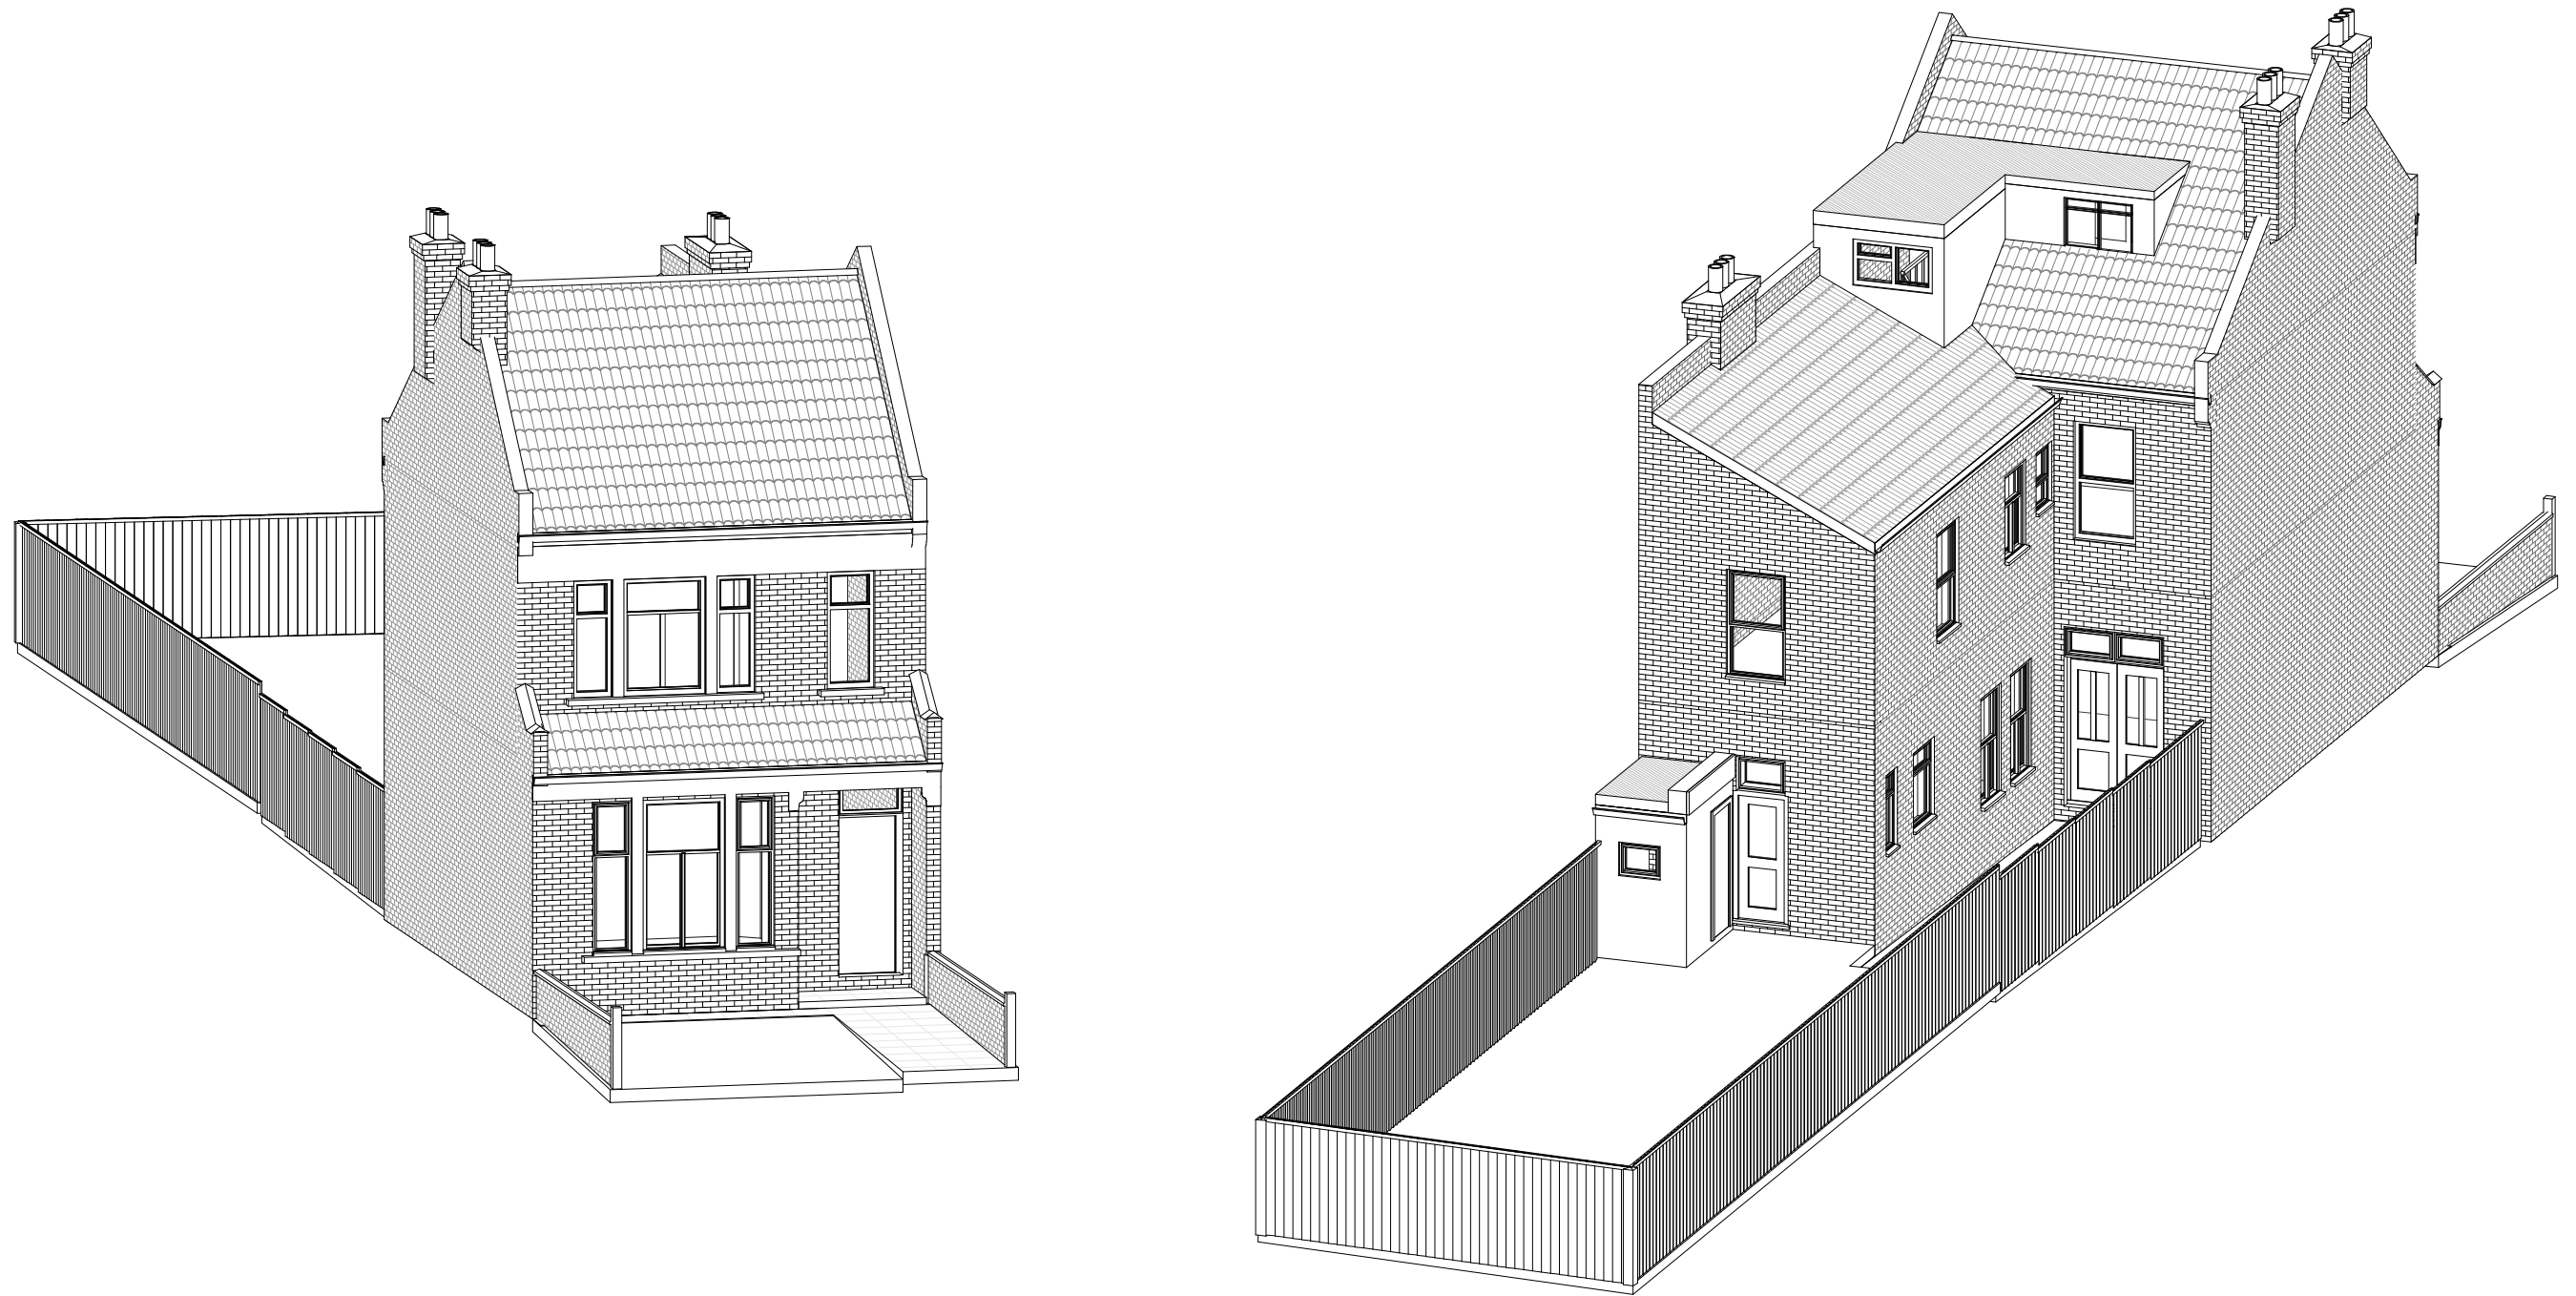

NOTES:
CONTRACTORS MUST VERIFY ALL DIMENSIONS
AT THE
SITE BEFORE COMENCING ANY WORK.

NO CONSTRUCTION WORK BEFORE BUILDING
CONTROL
APPROVAL AND STRUCTURAL ENGINEER
CONFIRMATION.

ANY DISCREPANCIES TO BE REPORTED TO
GRIDKUNE.
ALL DRAWINGS ARE TO BE READ IN
CONJUNCTION WITH
ALL RELEVANT DRAWINGS AND
SPECIFICATIONS.

Rev	Description	Date

PROJECT TITLE

290 Philip Lane. London, N15 4AB

Date
20/10/2022

Project number
6279

DRWAING NUMBER
EX - PR001

DRAWING TITLE

Existing Perspective View

CLIENT

Steve Roth

Scale (@ A3)

Drawn by
Cheski





NOTES:
CONTRACTORS MUST VERIFY ALL DIMENSIONS AT THE SITE BEFORE COMMENCING ANY WORK.
NO CONSTRUCTION WORK BEFORE BUILDING CONTROL APPROVAL AND STRUCTURAL ENGINEER CONFIRMATION.
ANY DISCREPANCIES TO BE REPORTED TO GRIDKUNE.
ALL DRAWINGS ARE TO BE READ IN CONJUNCTION WITH ALL RELEVANT DRAWINGS AND SPECIFICATIONS.

Rev	Description	Date

PROJECT TITLE		
290 Philip Lane. London, N15 4AB		
Date	Project number	DRWAING NUMBER
20/10/2022	6279	EX - S001

DRAWING TITLE	
Existing Section	
CLIENT	
Steve Roth	
Scale (@ A3)	Drawn by
1 : 100	Cheski

