


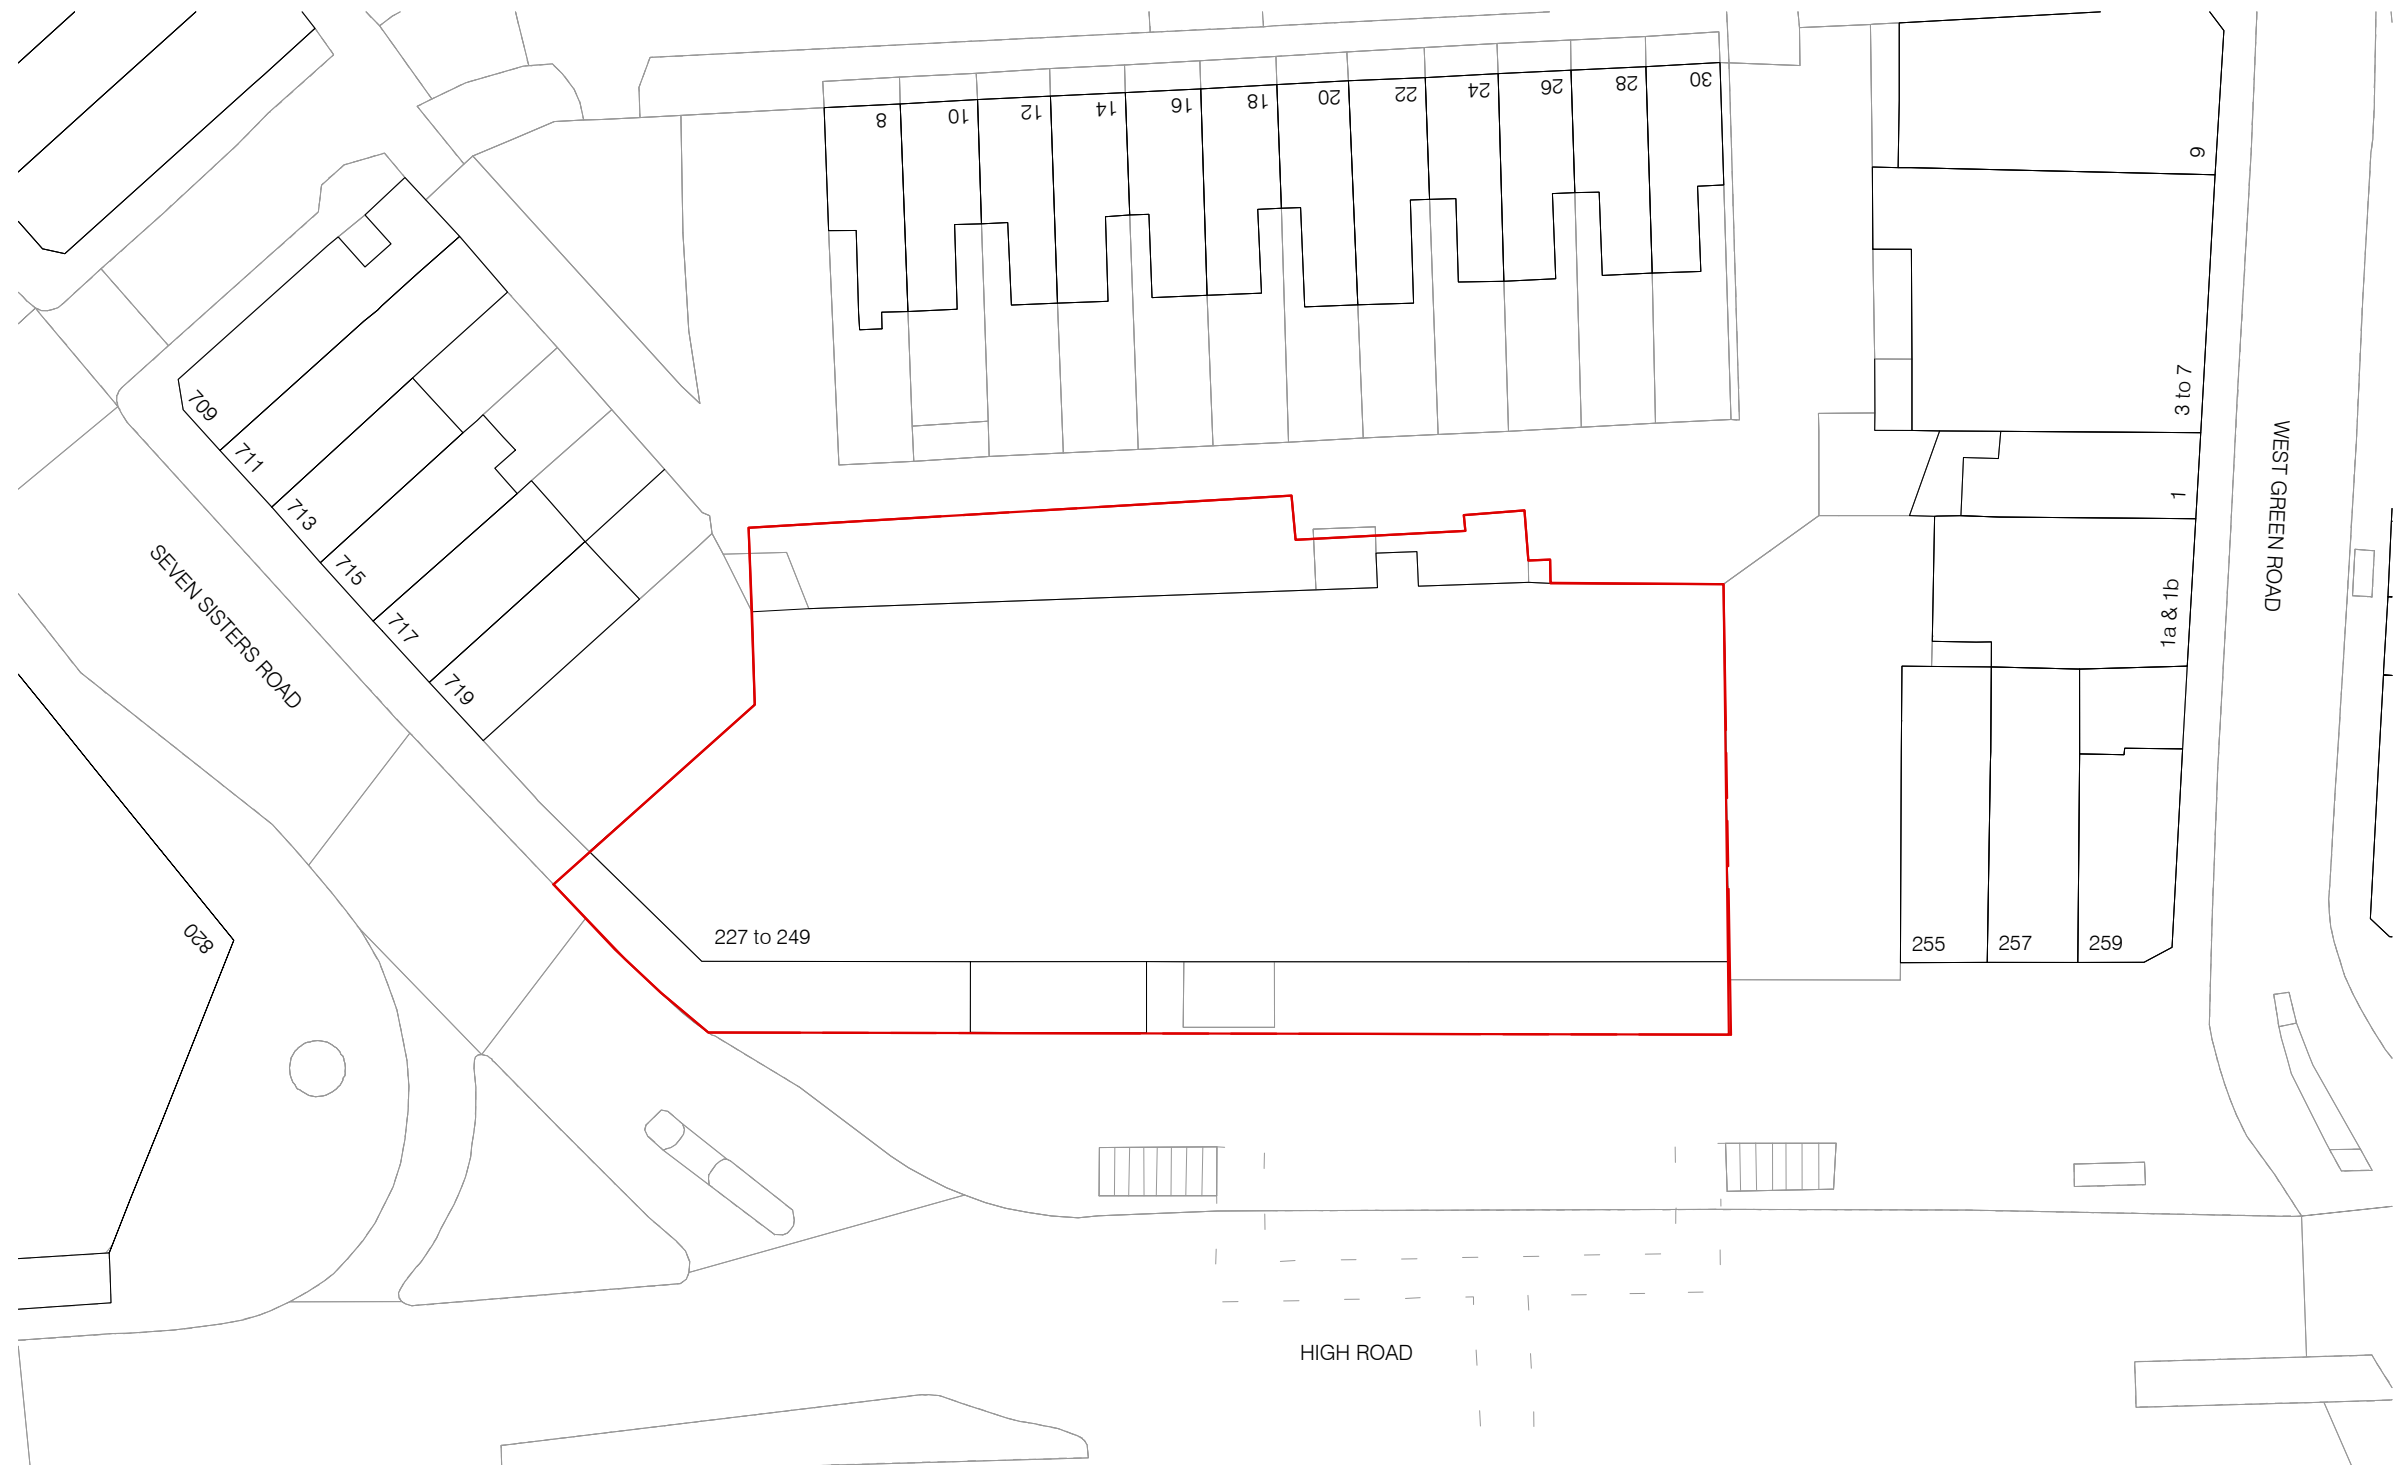

01 EXISTING SITE PLAN
scale 1:500

