


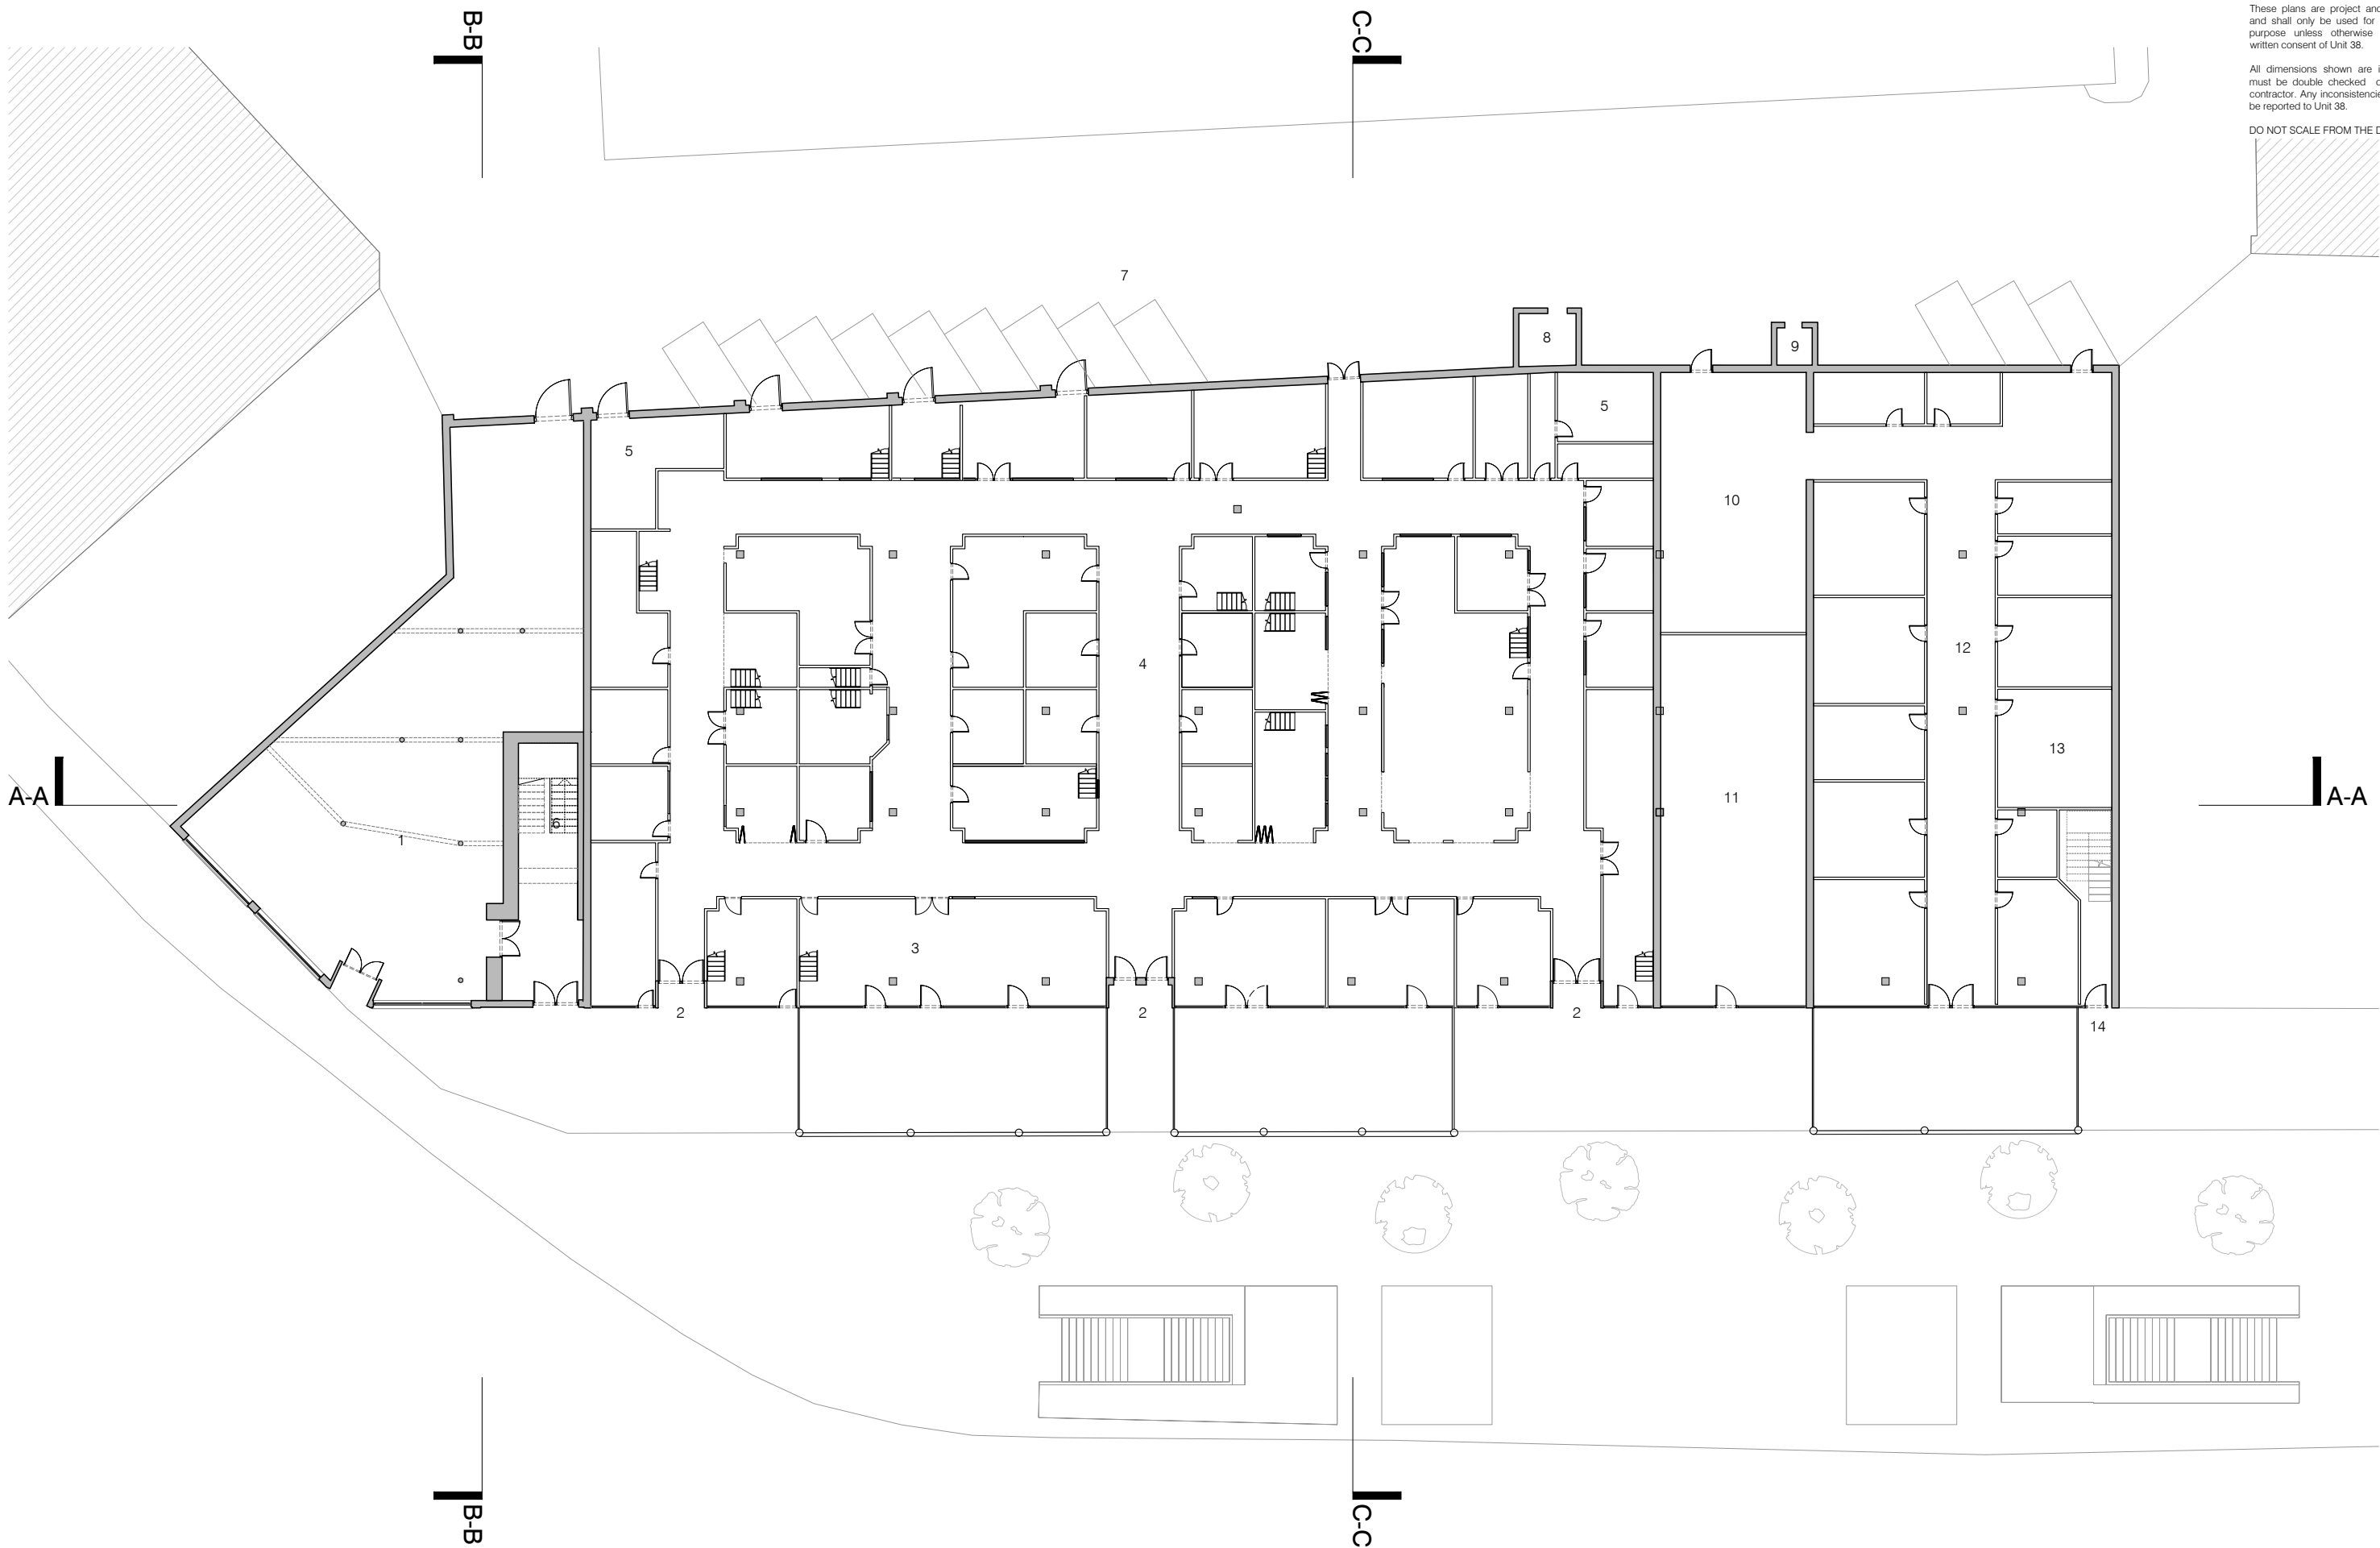


These plans are project and site specific and shall only be used for their intended purpose unless otherwise permitted by written consent of Unit 38.

All dimensions shown are indicative and must be double checked on site by the contractor. Any inconsistencies found must be reported to Unit 38.

DO NOT SCALE FROM THE DRAWINGS.

01 EXISTING GROUND PLAN
scale 1:250

 

- | | | | |
|---|-------------------------|----|---------------------|
| 1 | Vacant Corner Site | 8 | Service Lift |
| 2 | Market Entrance | 9 | Vent to Underground |
| 3 | Market Units | 10 | Storage Room |
| 4 | Market Interior | 11 | Furniture Store |
| 5 | WCs | 12 | Appliance Store |
| 6 | Stairs to First Floor | 13 | Kiosks |
| 7 | Service Yard & Car Park | 14 | Entrance to Flat |

project
WARDS CORNER, LONDON N15 5BT
UNIT 38
London, E8 2DJ
www.unit38.org mail@unit38.org

status / number / revision
PLANNING / 0100 / A
drawing
**EXISTING
GROUND FLOOR PLAN**

scale
1:250 @ A3
date
17.10.2022