


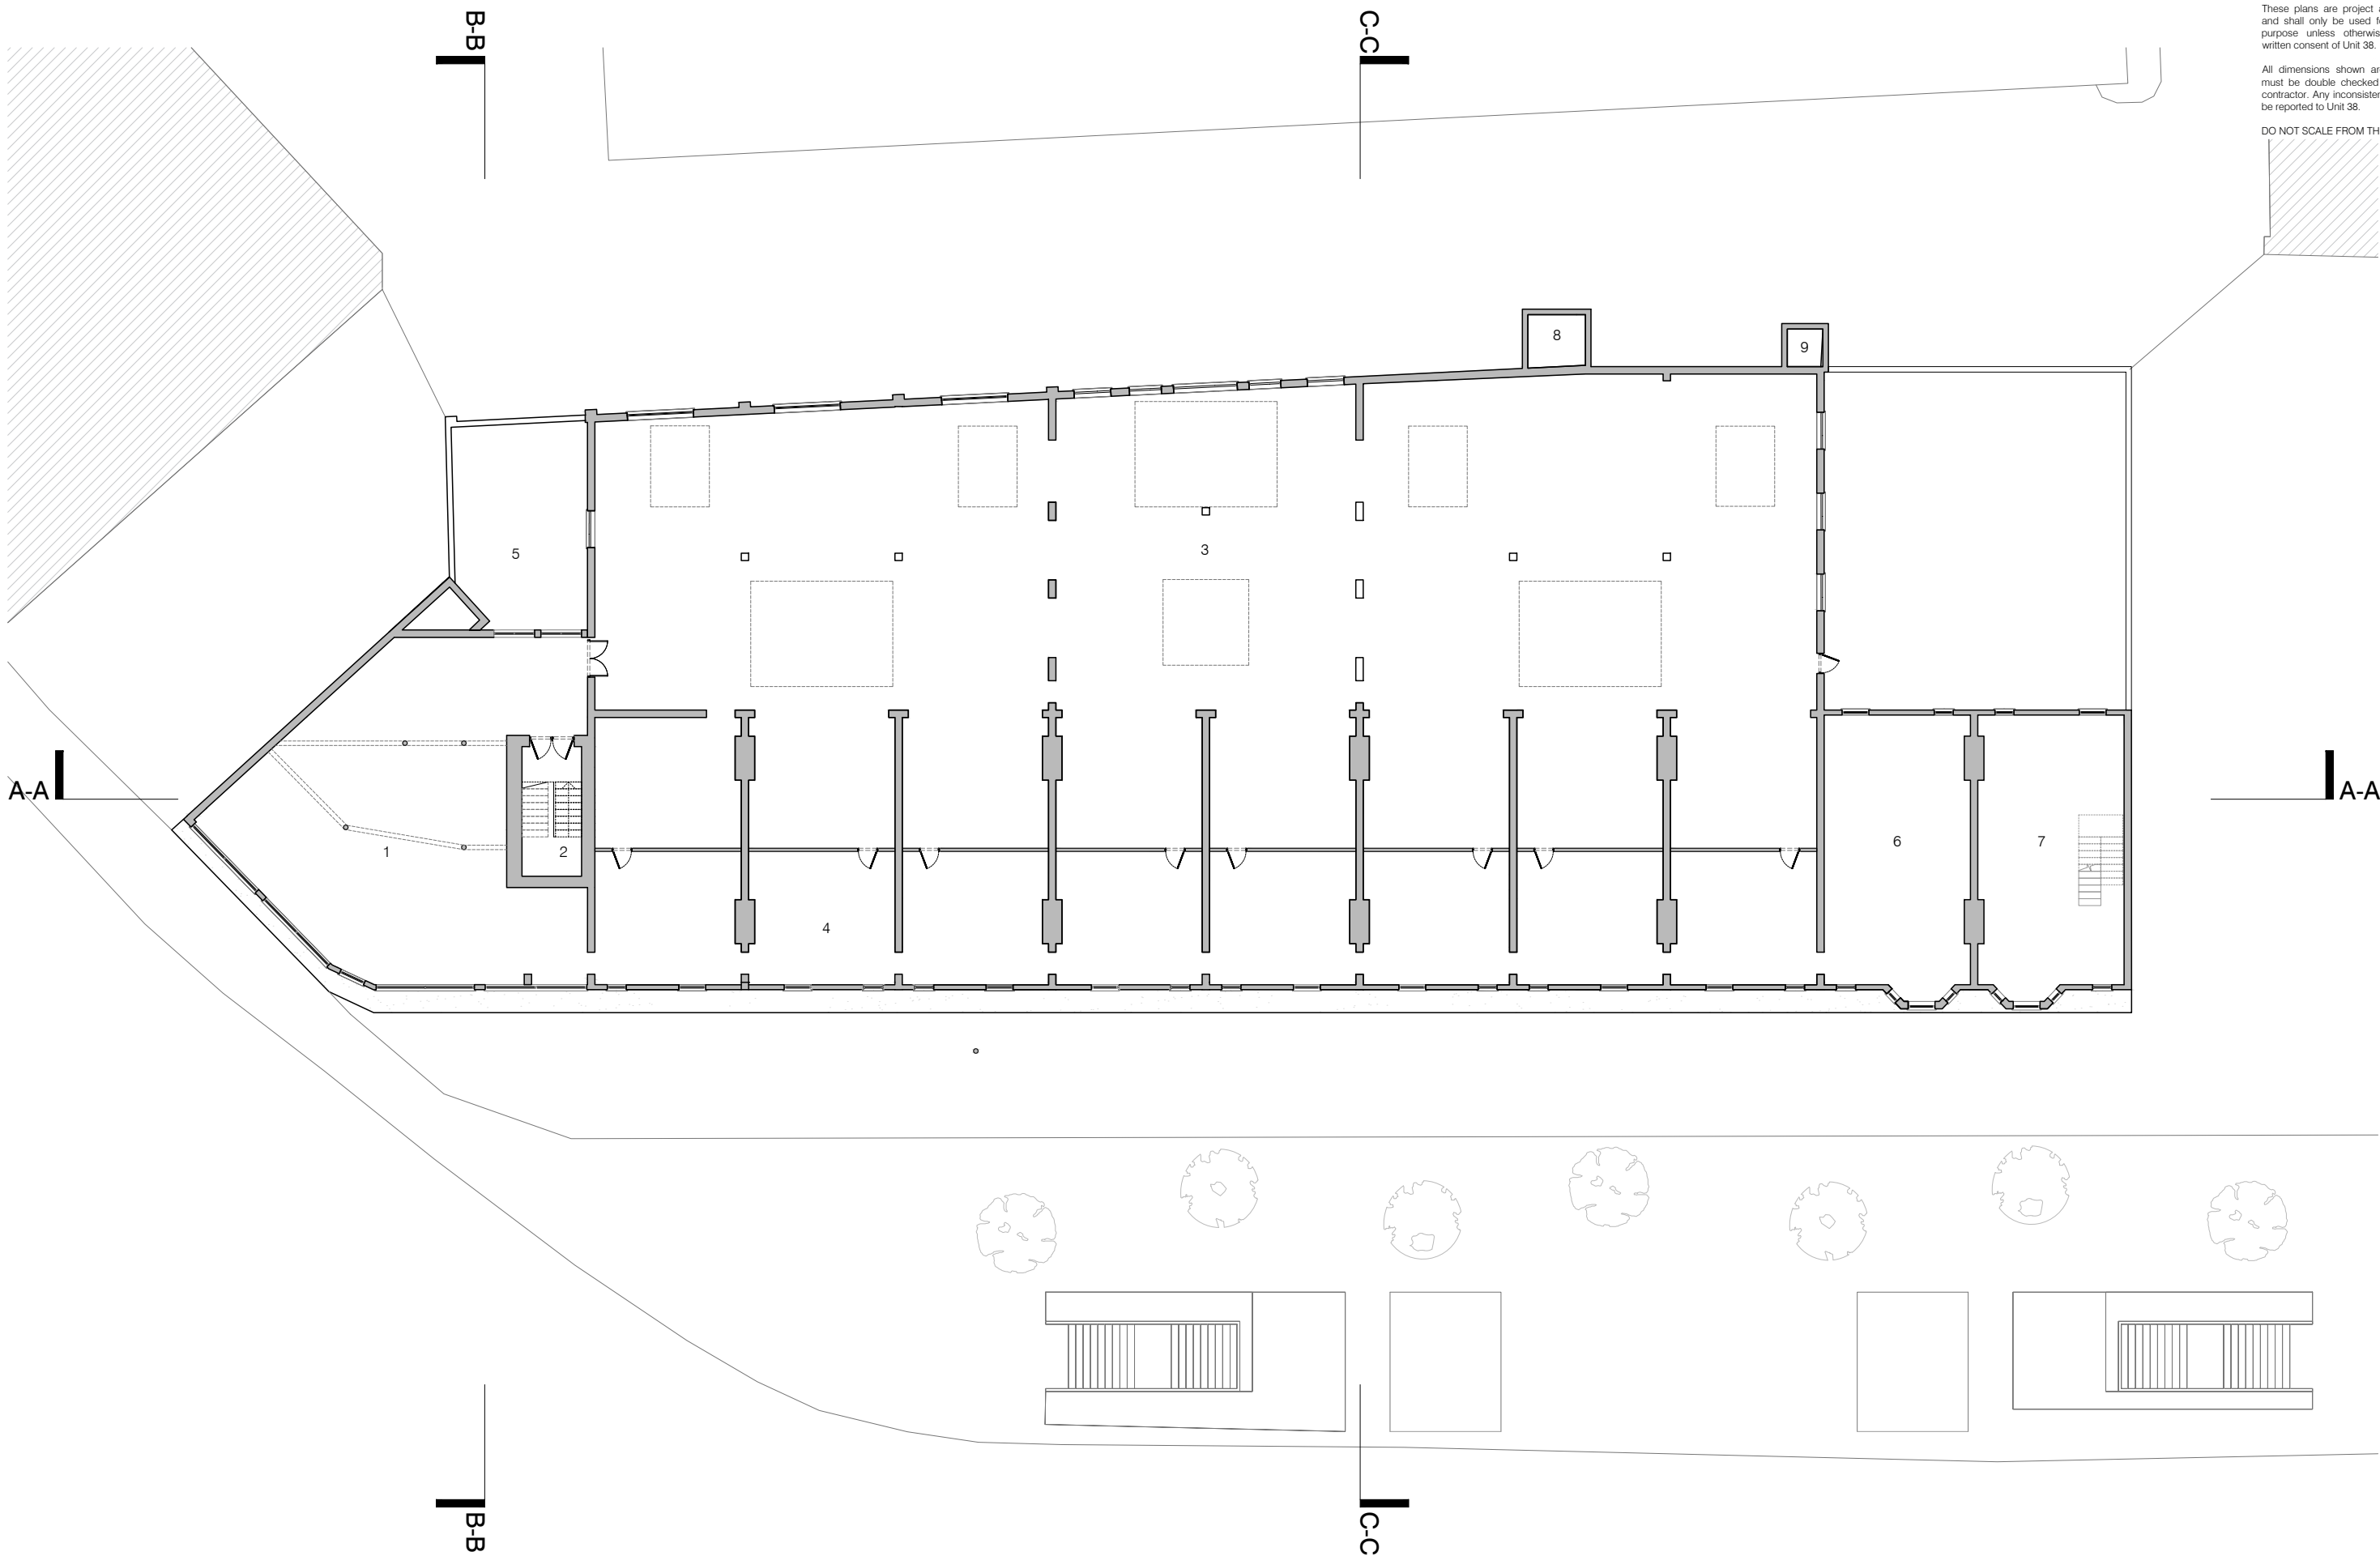

These plans are project and site specific and shall only be used for their intended purpose unless otherwise permitted by written consent of Unit 38.

All dimensions shown are indicative and must be double checked on site by the contractor. Any inconsistencies found must be reported to Unit 38.

DO NOT SCALE FROM THE DRAWINGS.

01 EXISTING FIRST PLAN
scale 1:250



0 2 5 10m

- | | | | |
|---|------------------------|---|---------------------|
| 1 | Vacant Corner Site | 8 | Service Lift |
| 2 | Stairwell | 9 | Vent to Underground |
| 3 | Vacant Upper Hall | | |
| 4 | Vacant Showroom Series | | |
| 5 | Rooftop Terrace | | |
| 6 | Vacant Showroom | | |
| 7 | Residential Unit | | |

project
WARDS CORNER, LONDON N15 5BT
UNIT 38
London, E8 2DJ
www.unit38.org mail@unit38.org

status / number / revision
PLANNING / 0101 / A
drawing
EXISTING
FIRST FLOOR PLAN

scale
1:250 @ A3
date
17.10.2022