


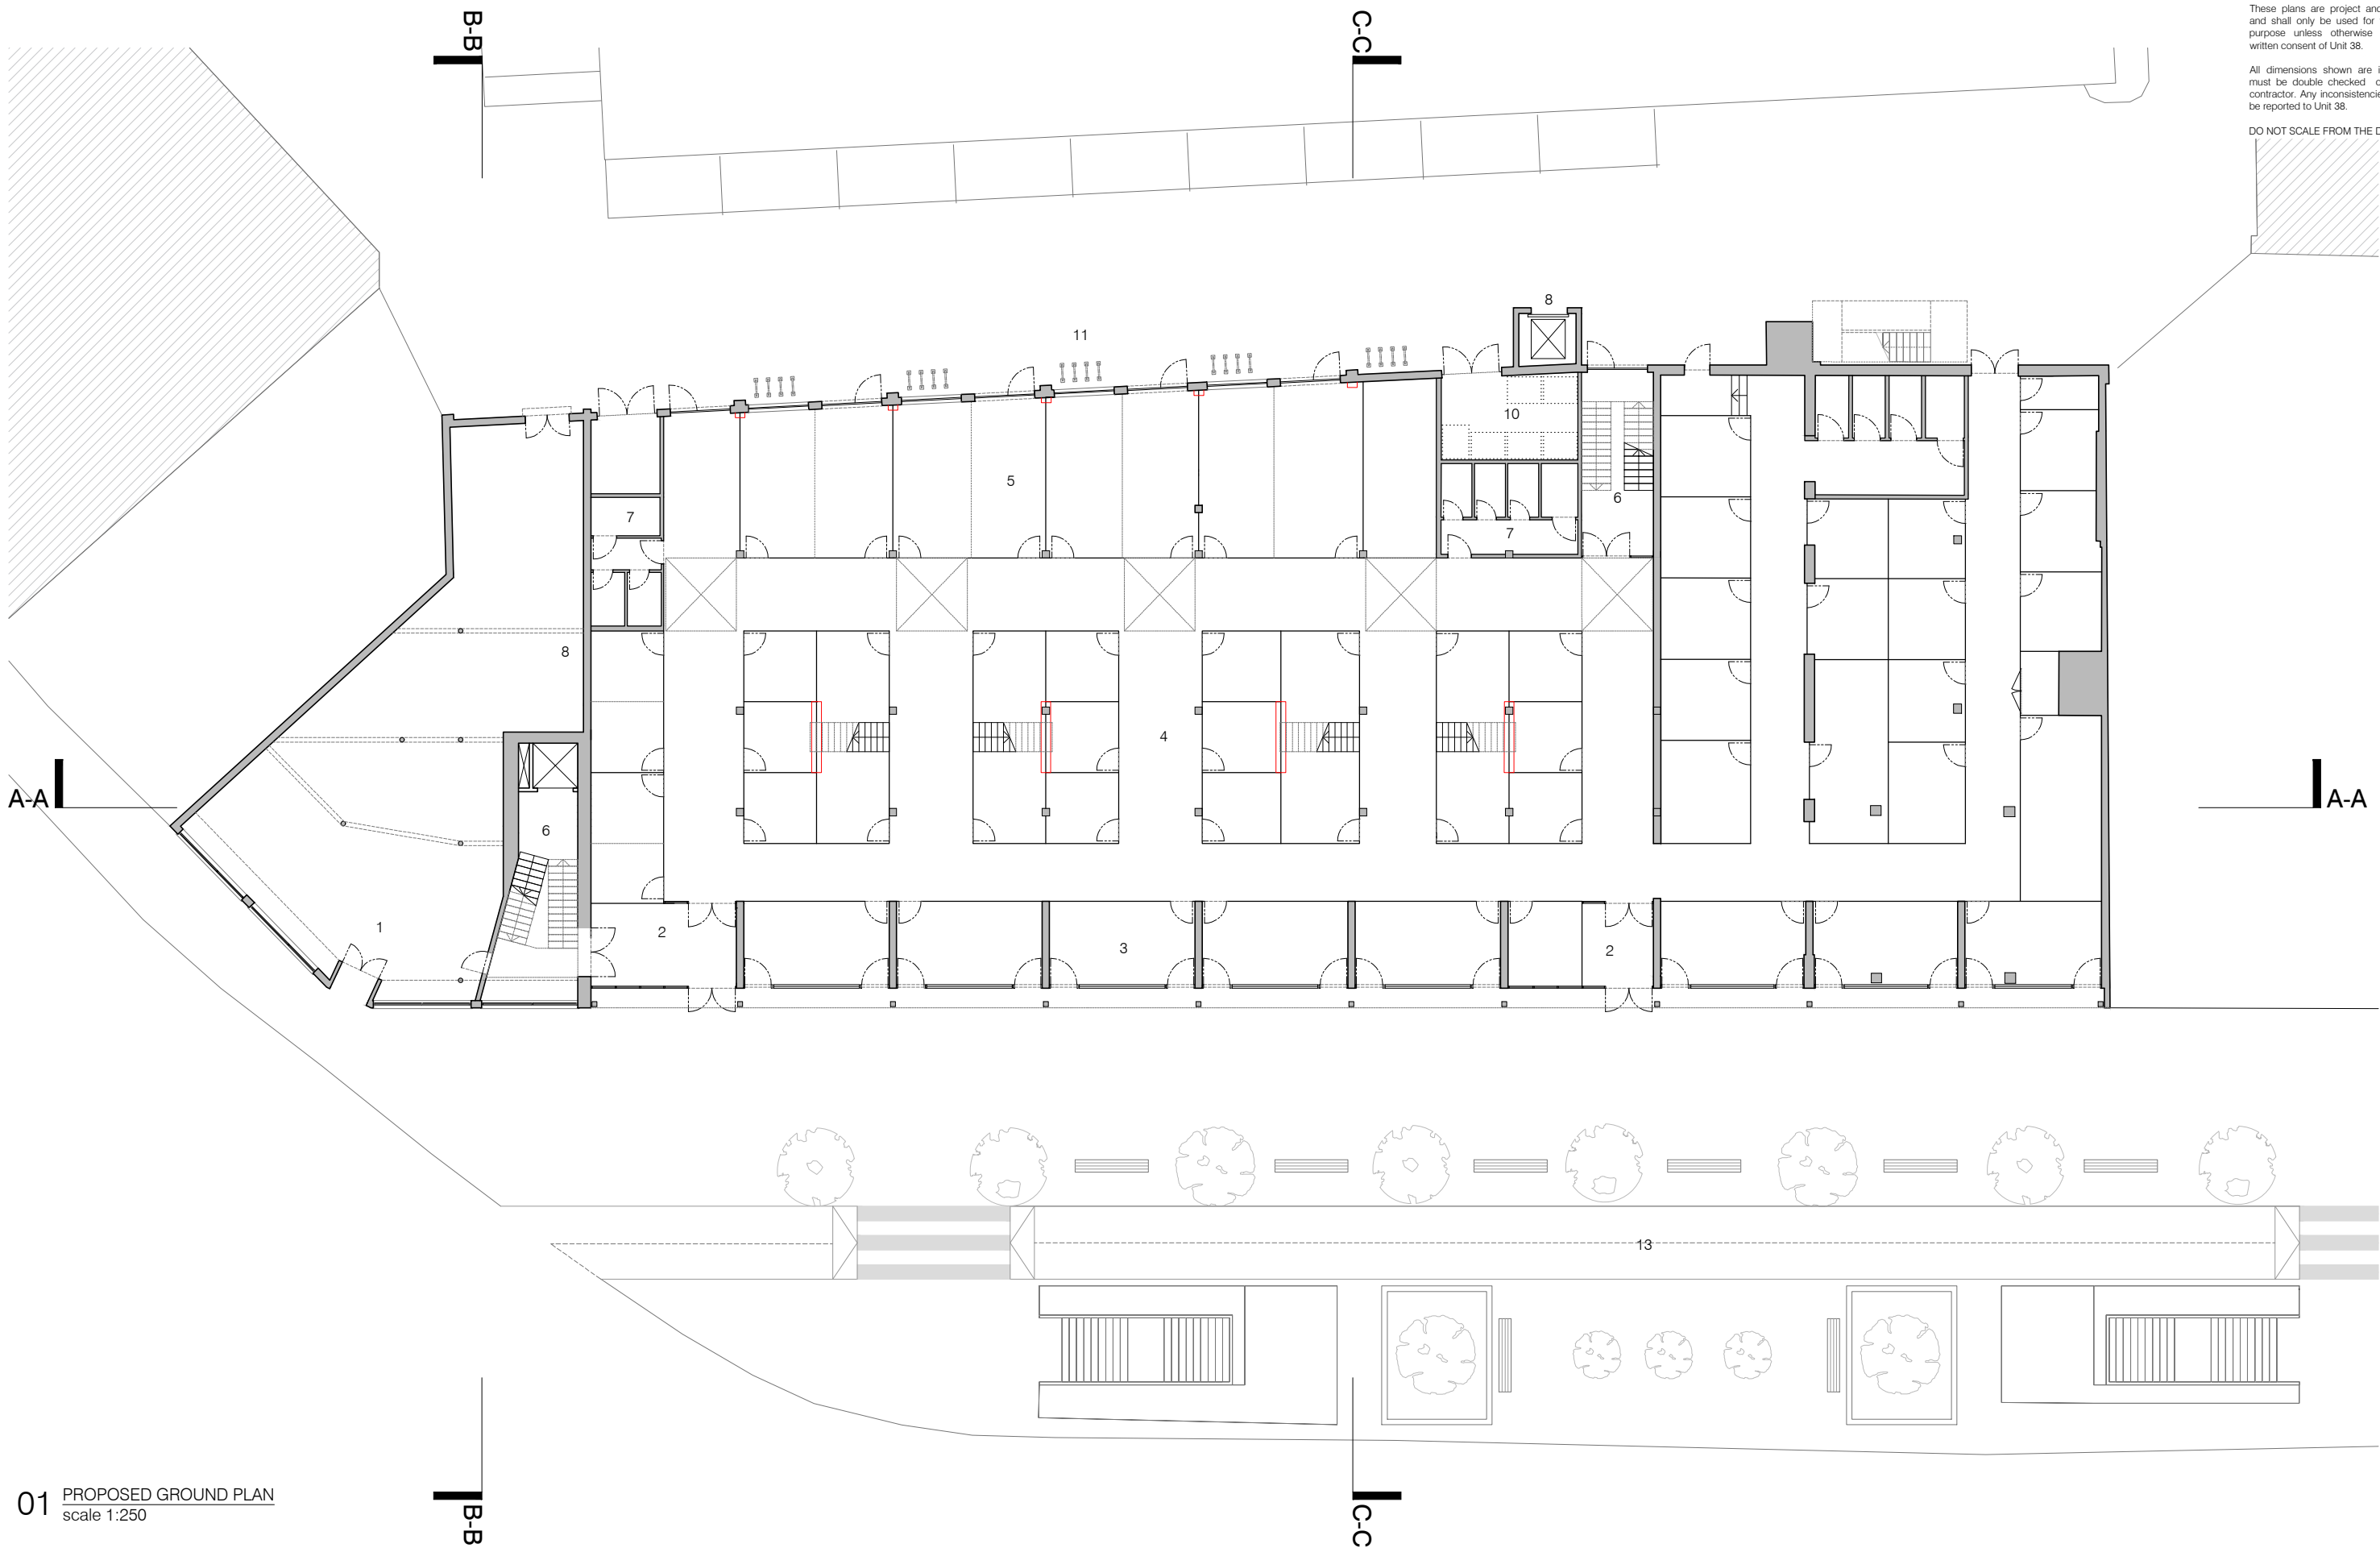

These plans are project and site specific and shall only be used for their intended purpose unless otherwise permitted by written consent of Unit 38.

All dimensions shown are indicative and must be double checked on site by the contractor. Any inconsistencies found must be reported to Unit 38.

DO NOT SCALE FROM THE DRAWINGS.

01 PROPOSED GROUND PLAN  
scale 1:250

- |   |                                     |    |                                                        |
|---|-------------------------------------|----|--------------------------------------------------------|
| 1 | Restaurant/Anchor Tenant            | 9  | TfL Ventilation Shaft                                  |
| 2 | Market Entrance                     | 10 | Bin Storage                                            |
| 3 | High Street Market Unit             | 11 | Cycle Hoops                                            |
| 4 | Market Hall                         | 12 | TfL Proposed Market                                    |
| 5 | Market Unit (partitions indicative) | 13 | Indicative Public Realm (not part of this application) |
| 6 | Stairs to First Floor               |    |                                                        |
| 7 | Accessible WCs                      |    |                                                        |
| 8 | Service Lift                        |    |                                                        |

project  
WARDS CORNER, LONDON N15 5BT

**UNIT 38**  
London, E8 2DJ  
www.unit38.org mail@unit38.org

status / number / revision  
PLANNING / 1100 / A

drawing  
PROPOSED  
GROUND FLOOR PLAN

scale  
1:250 @ A3

date  
17.10.2022