


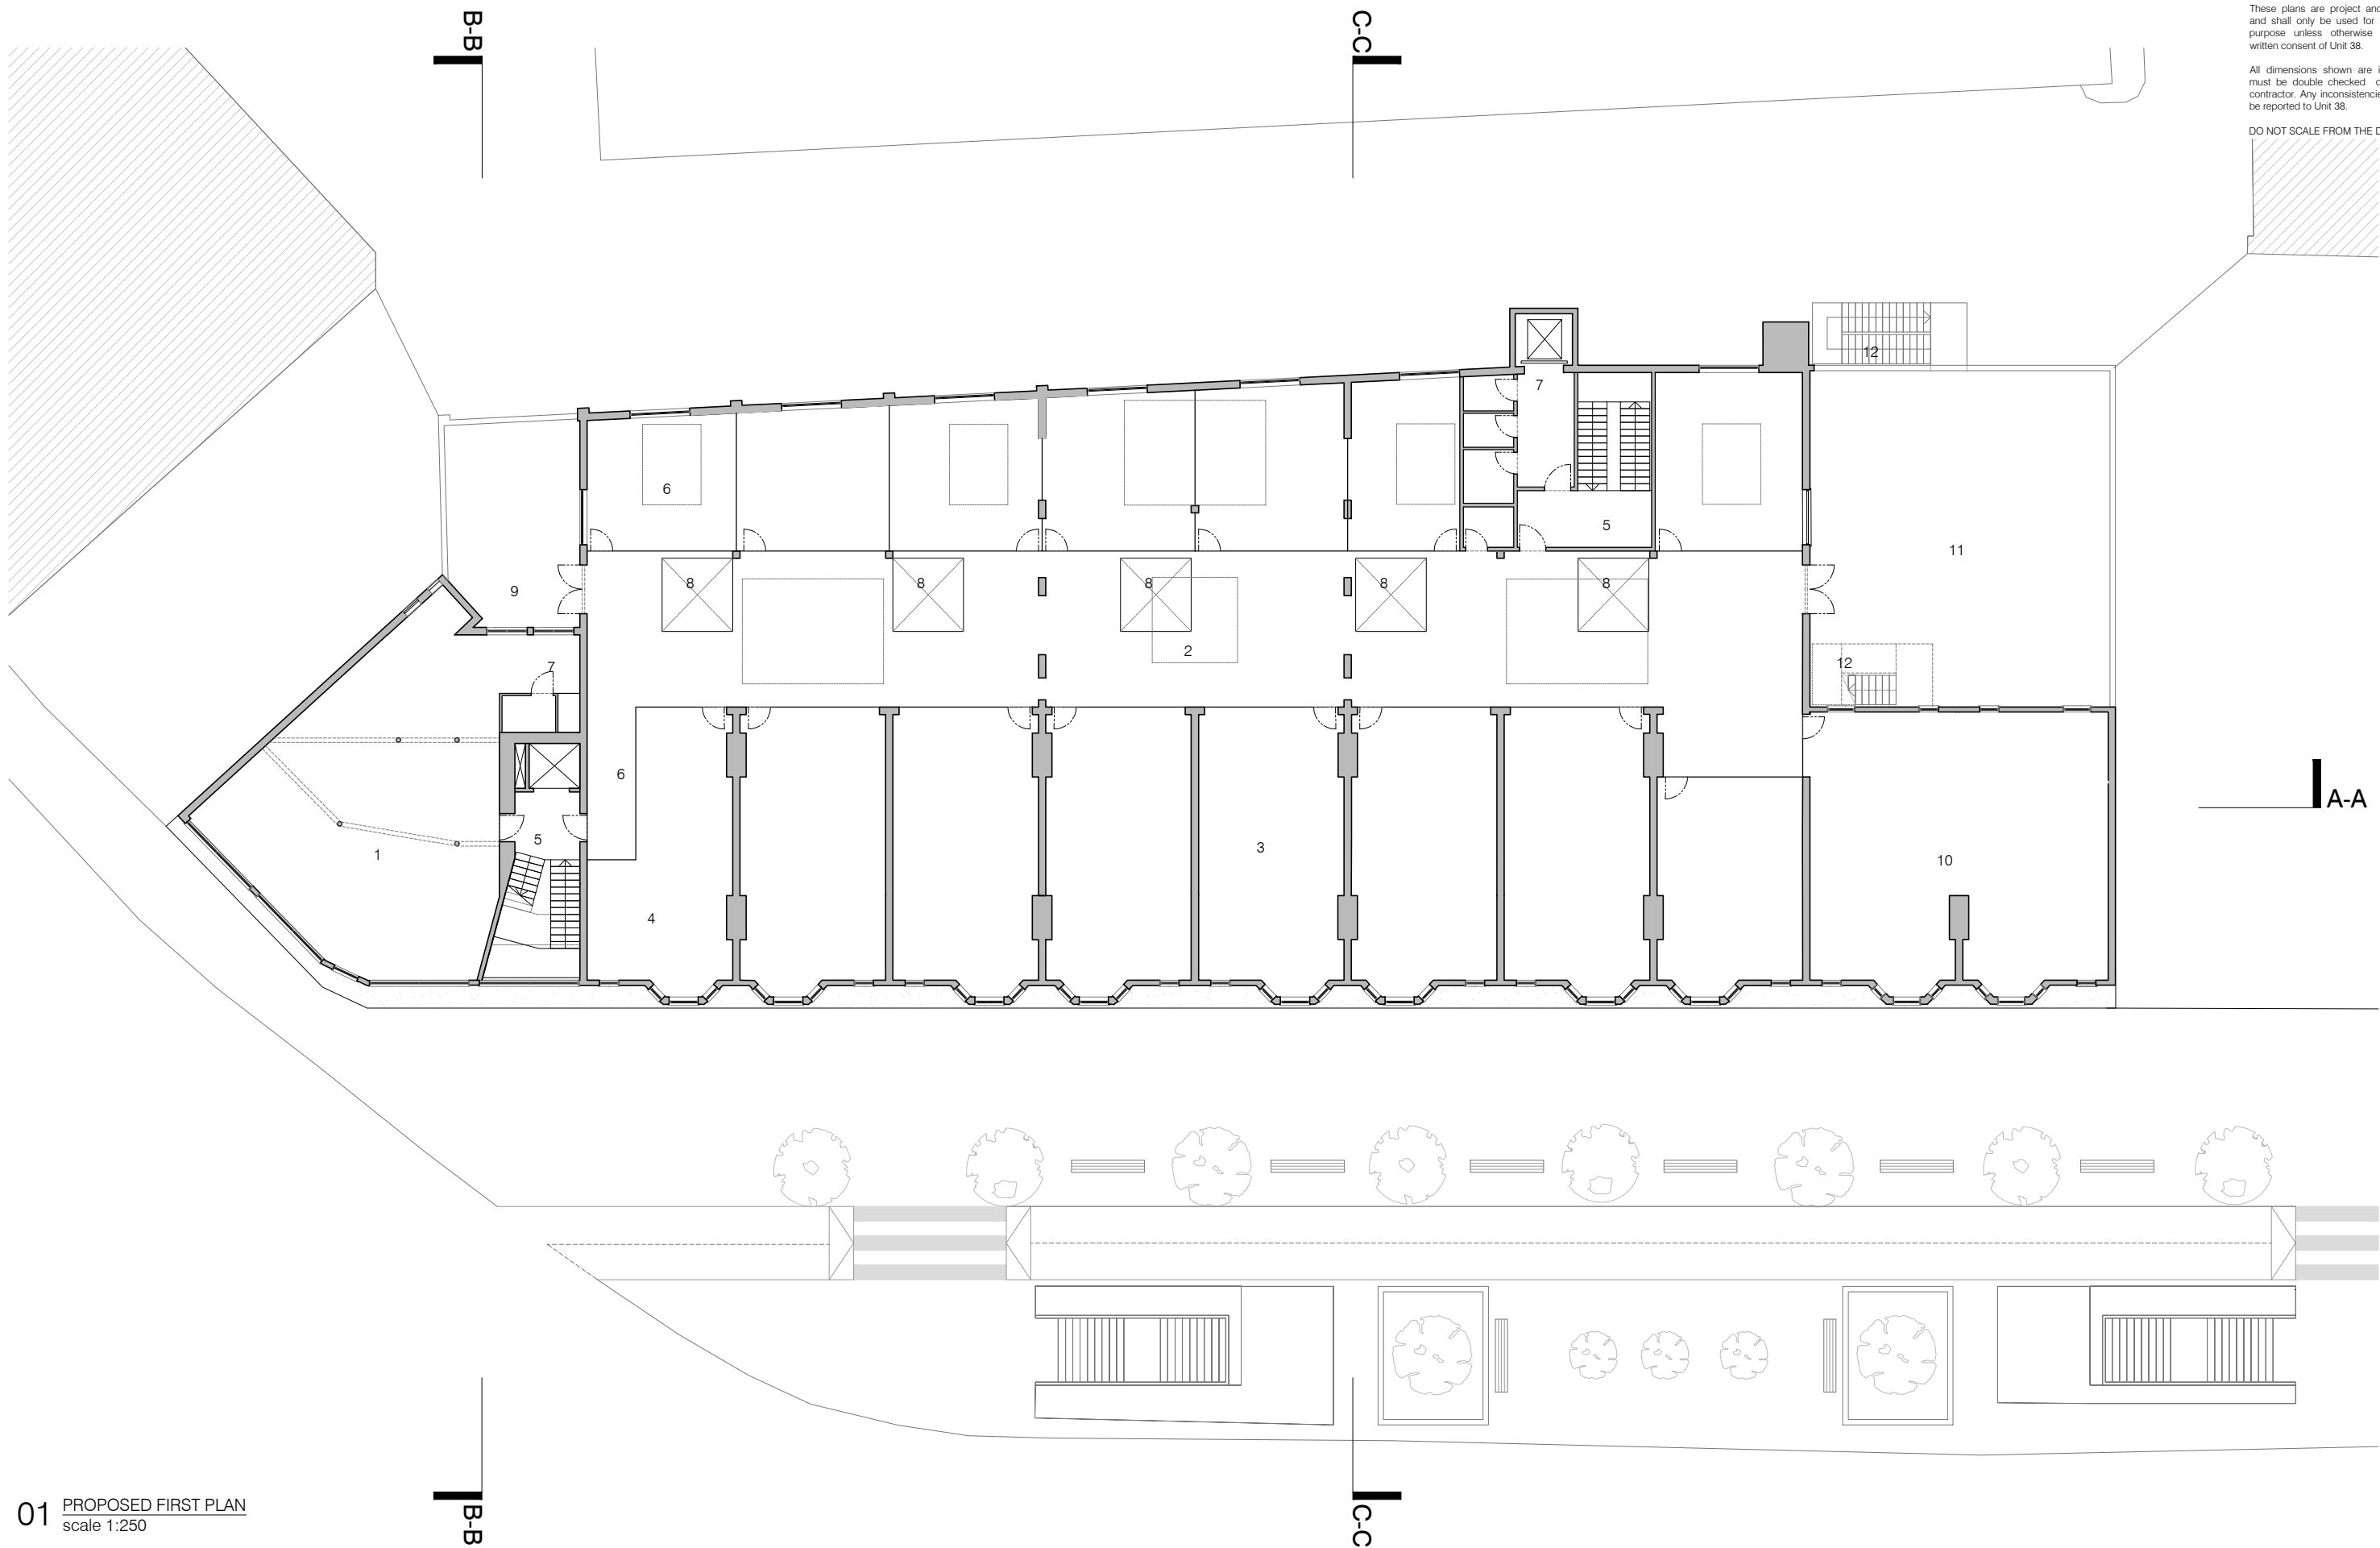


These plans are project and site specific and shall only be used for their intended purpose unless otherwise permitted by written consent of Unit 38.

All dimensions shown are indicative and must be double checked on site by the contractor. Any inconsistencies found must be reported to Unit 38.

DO NOT SCALE FROM THE DRAWINGS.

01 PROPOSED FIRST PLAN
scale 1:250

 

- | | | | |
|---|---------------------|----|---------------------------|
| 1 | Community Space | 8 | Lightwell |
| 2 | Upper Floor Hall | 9 | Rooftop Terrace |
| 3 | Retail/Office Units | 10 | Larger Retail/Office Unit |
| 4 | Office Units | 11 | Terrace/Green Roof |
| 5 | Staircase | 12 | Escape Stair |
| 6 | Accessible WCs | | |
| 7 | Service Lift | | |

project
WARDS CORNER, LONDON N15 5BT
UNIT 38
London, E8 2DJ
www.unit38.org mail@unit38.org

status / number / revision
PLANNING / 1102 / A
drawing
PROPOSED
FIRST FLOOR PLAN

scale
1:250 @ A3
date
17.10.2022