





FRONT ELEVATION



SIDE ELEVATION

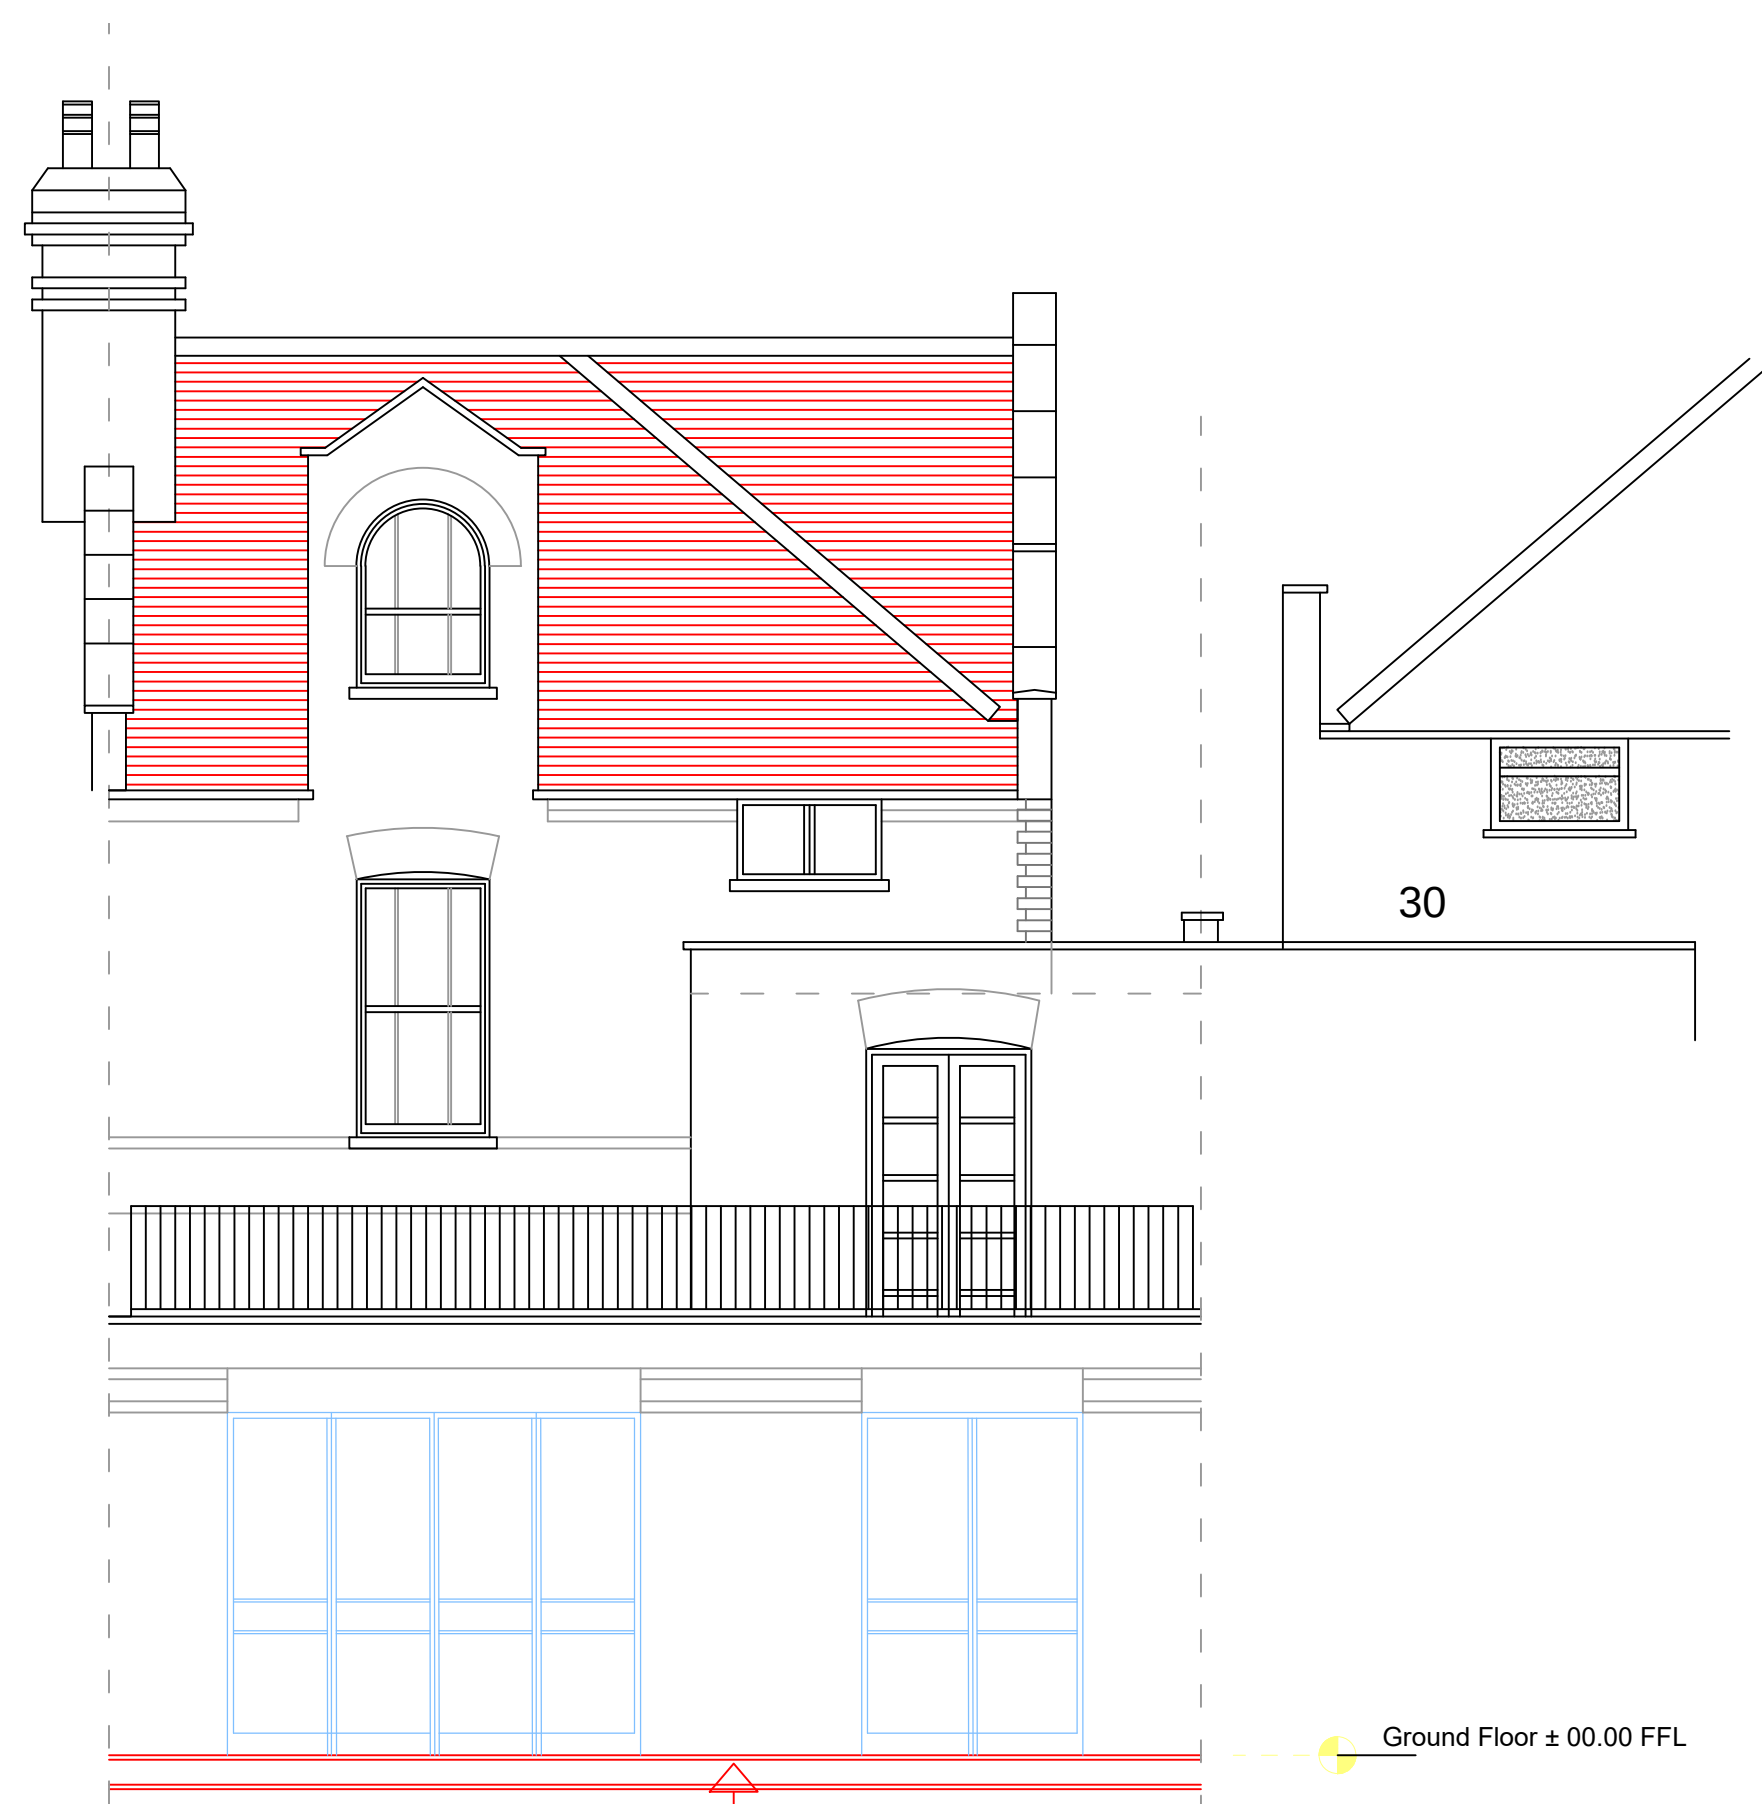

REAR ELEVATION

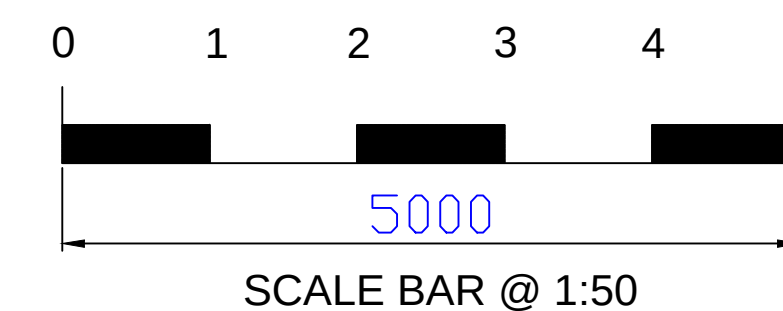

PLANNING ISSUE - 02/11/2022

BUILDING REGULATIONS ISSUE - --/--/--

REVISION No.	REVISION NOTES	DATE
-		

PROJECT: 32 WESTON PARK LONDON N8 9TJ

CLIENT: MR & MRS A. JAMES

DESCRIPTION: EXISTING ELEVATIONS


DRAWING No. 2224-02

SCALE. 1:50 @ A1

REVISION. -

DATE. 20/10/22

NO DIMENSIONS TO BE SCALED FROM THIS DRAWING.

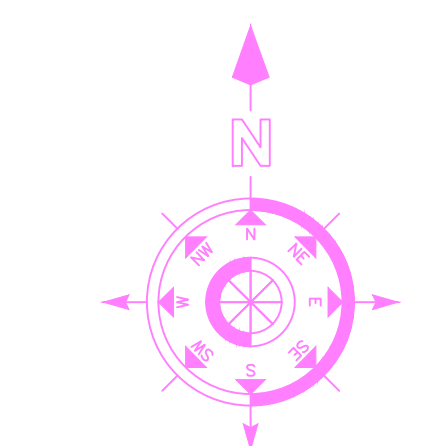

LOCATION PLAN
SCALE 1 : 1250



BRYAN CONNOR ASSOCIATES LIMITED
DESIGN & PLANNING CONSULTANTS

2 TREGARON AVENUE LONDON N8 9EY Tel: 020 8340 9294 Mob: 07958738247
Email: bryan.connor@outlook.com Web: bca-design.net

THIS DRAWING IS THE PROPERTY OF BRYAN CONNOR ASSOCIATES LTD AND MAY NOT BE REPRODUCED WITHOUT WRITTEN CONSENT