





FRONT ELEVATION

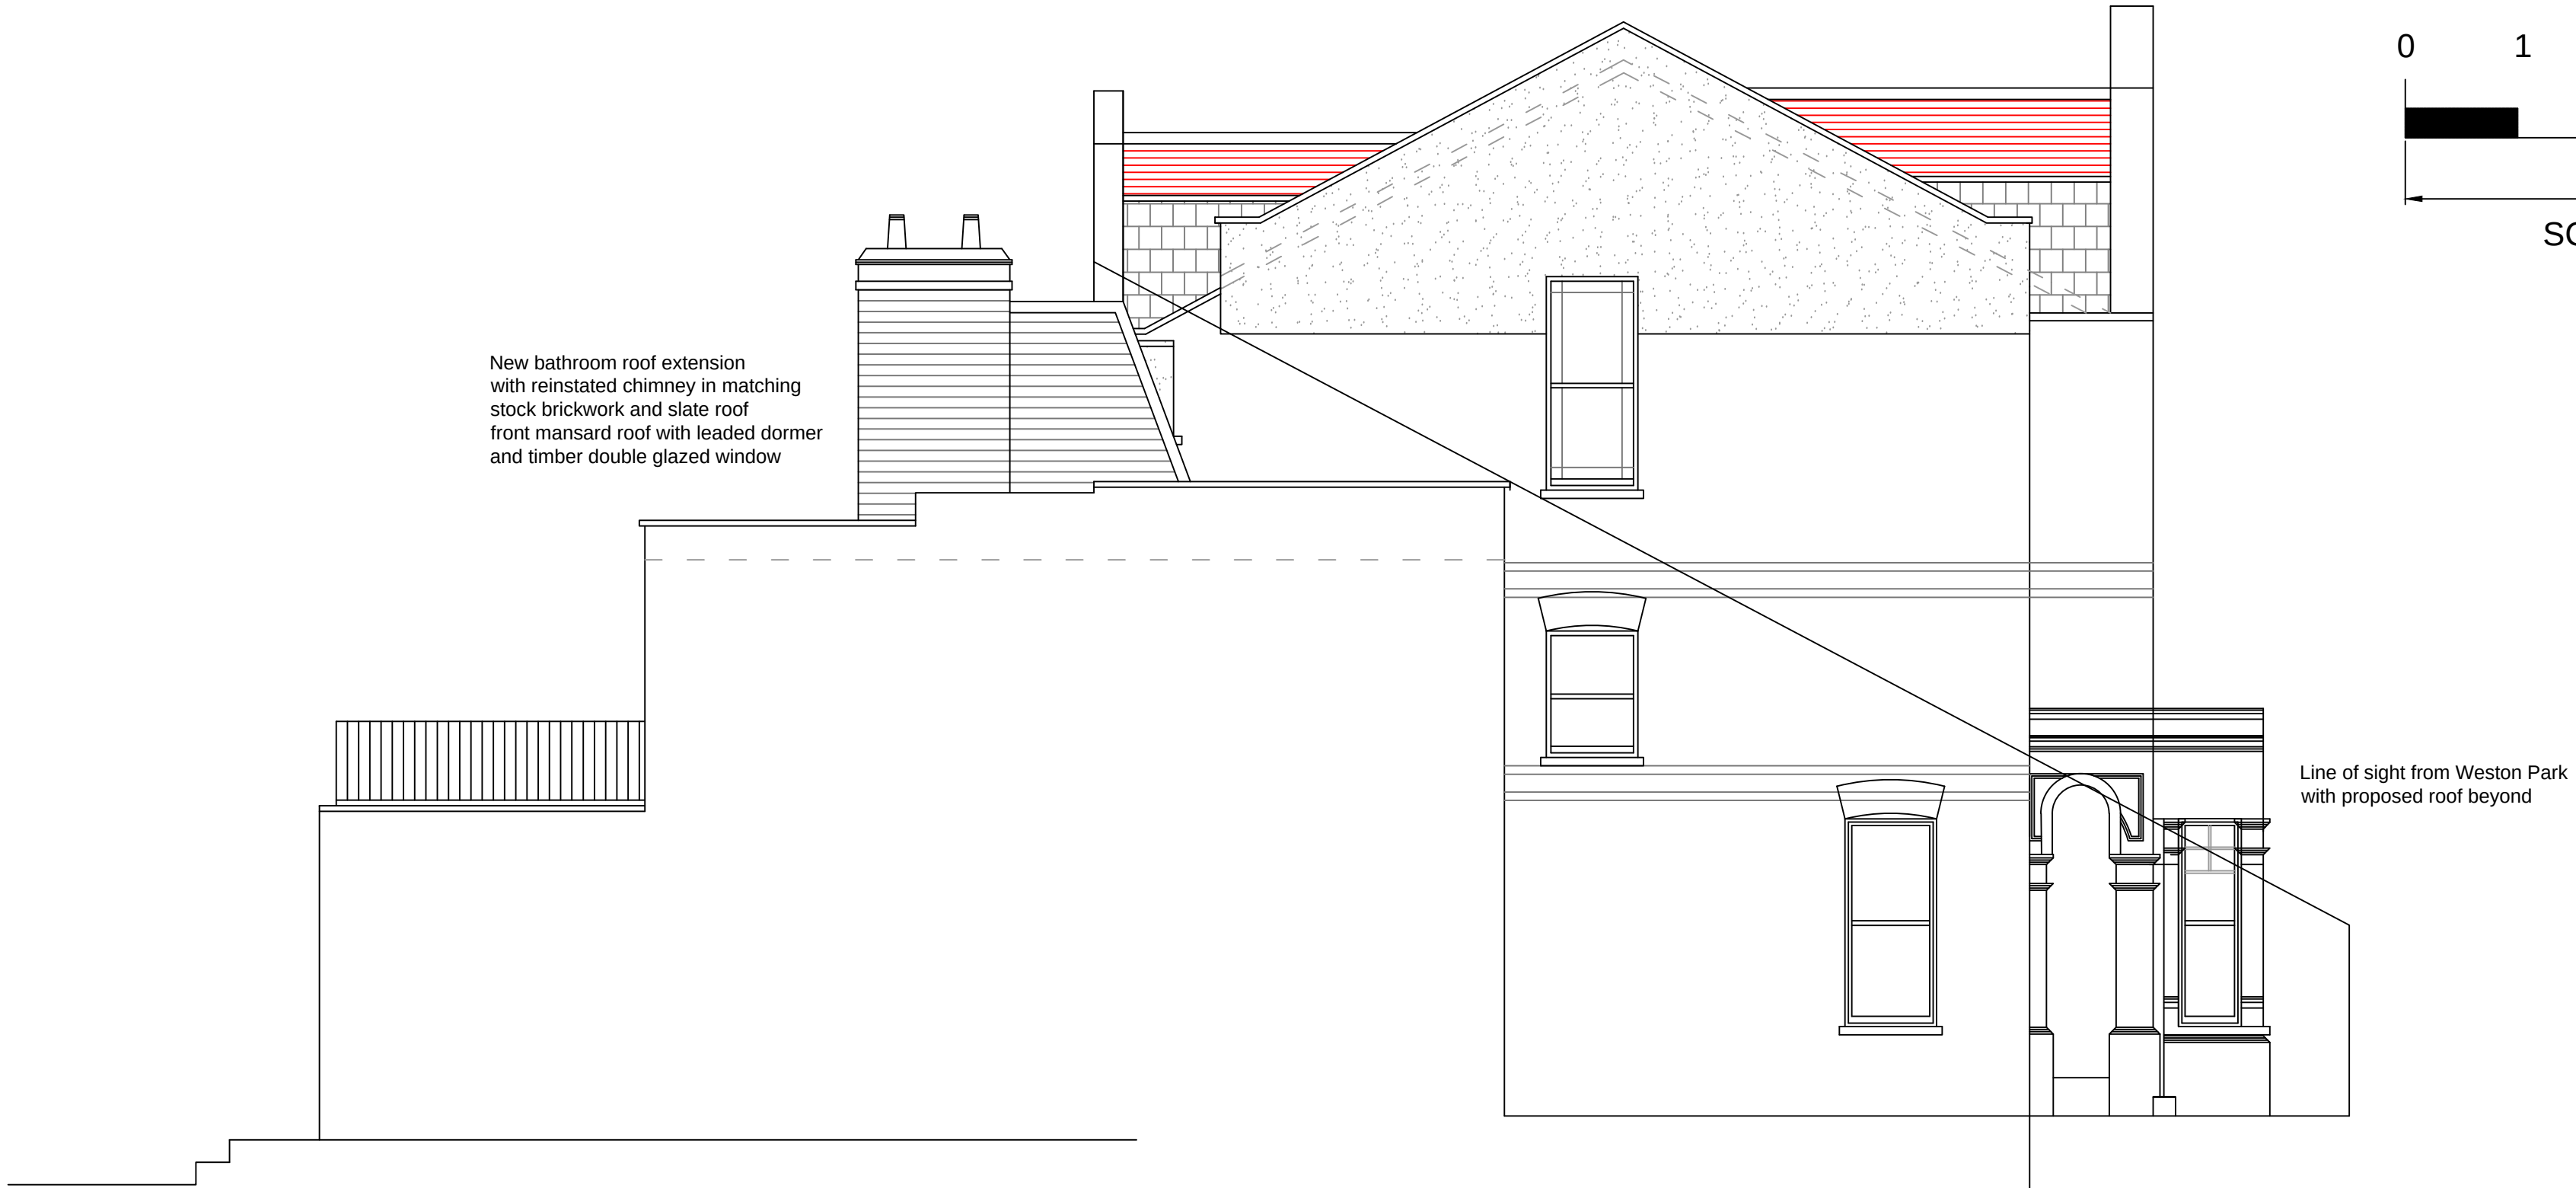

SIDE ELEVATION




REAR ELEVATION

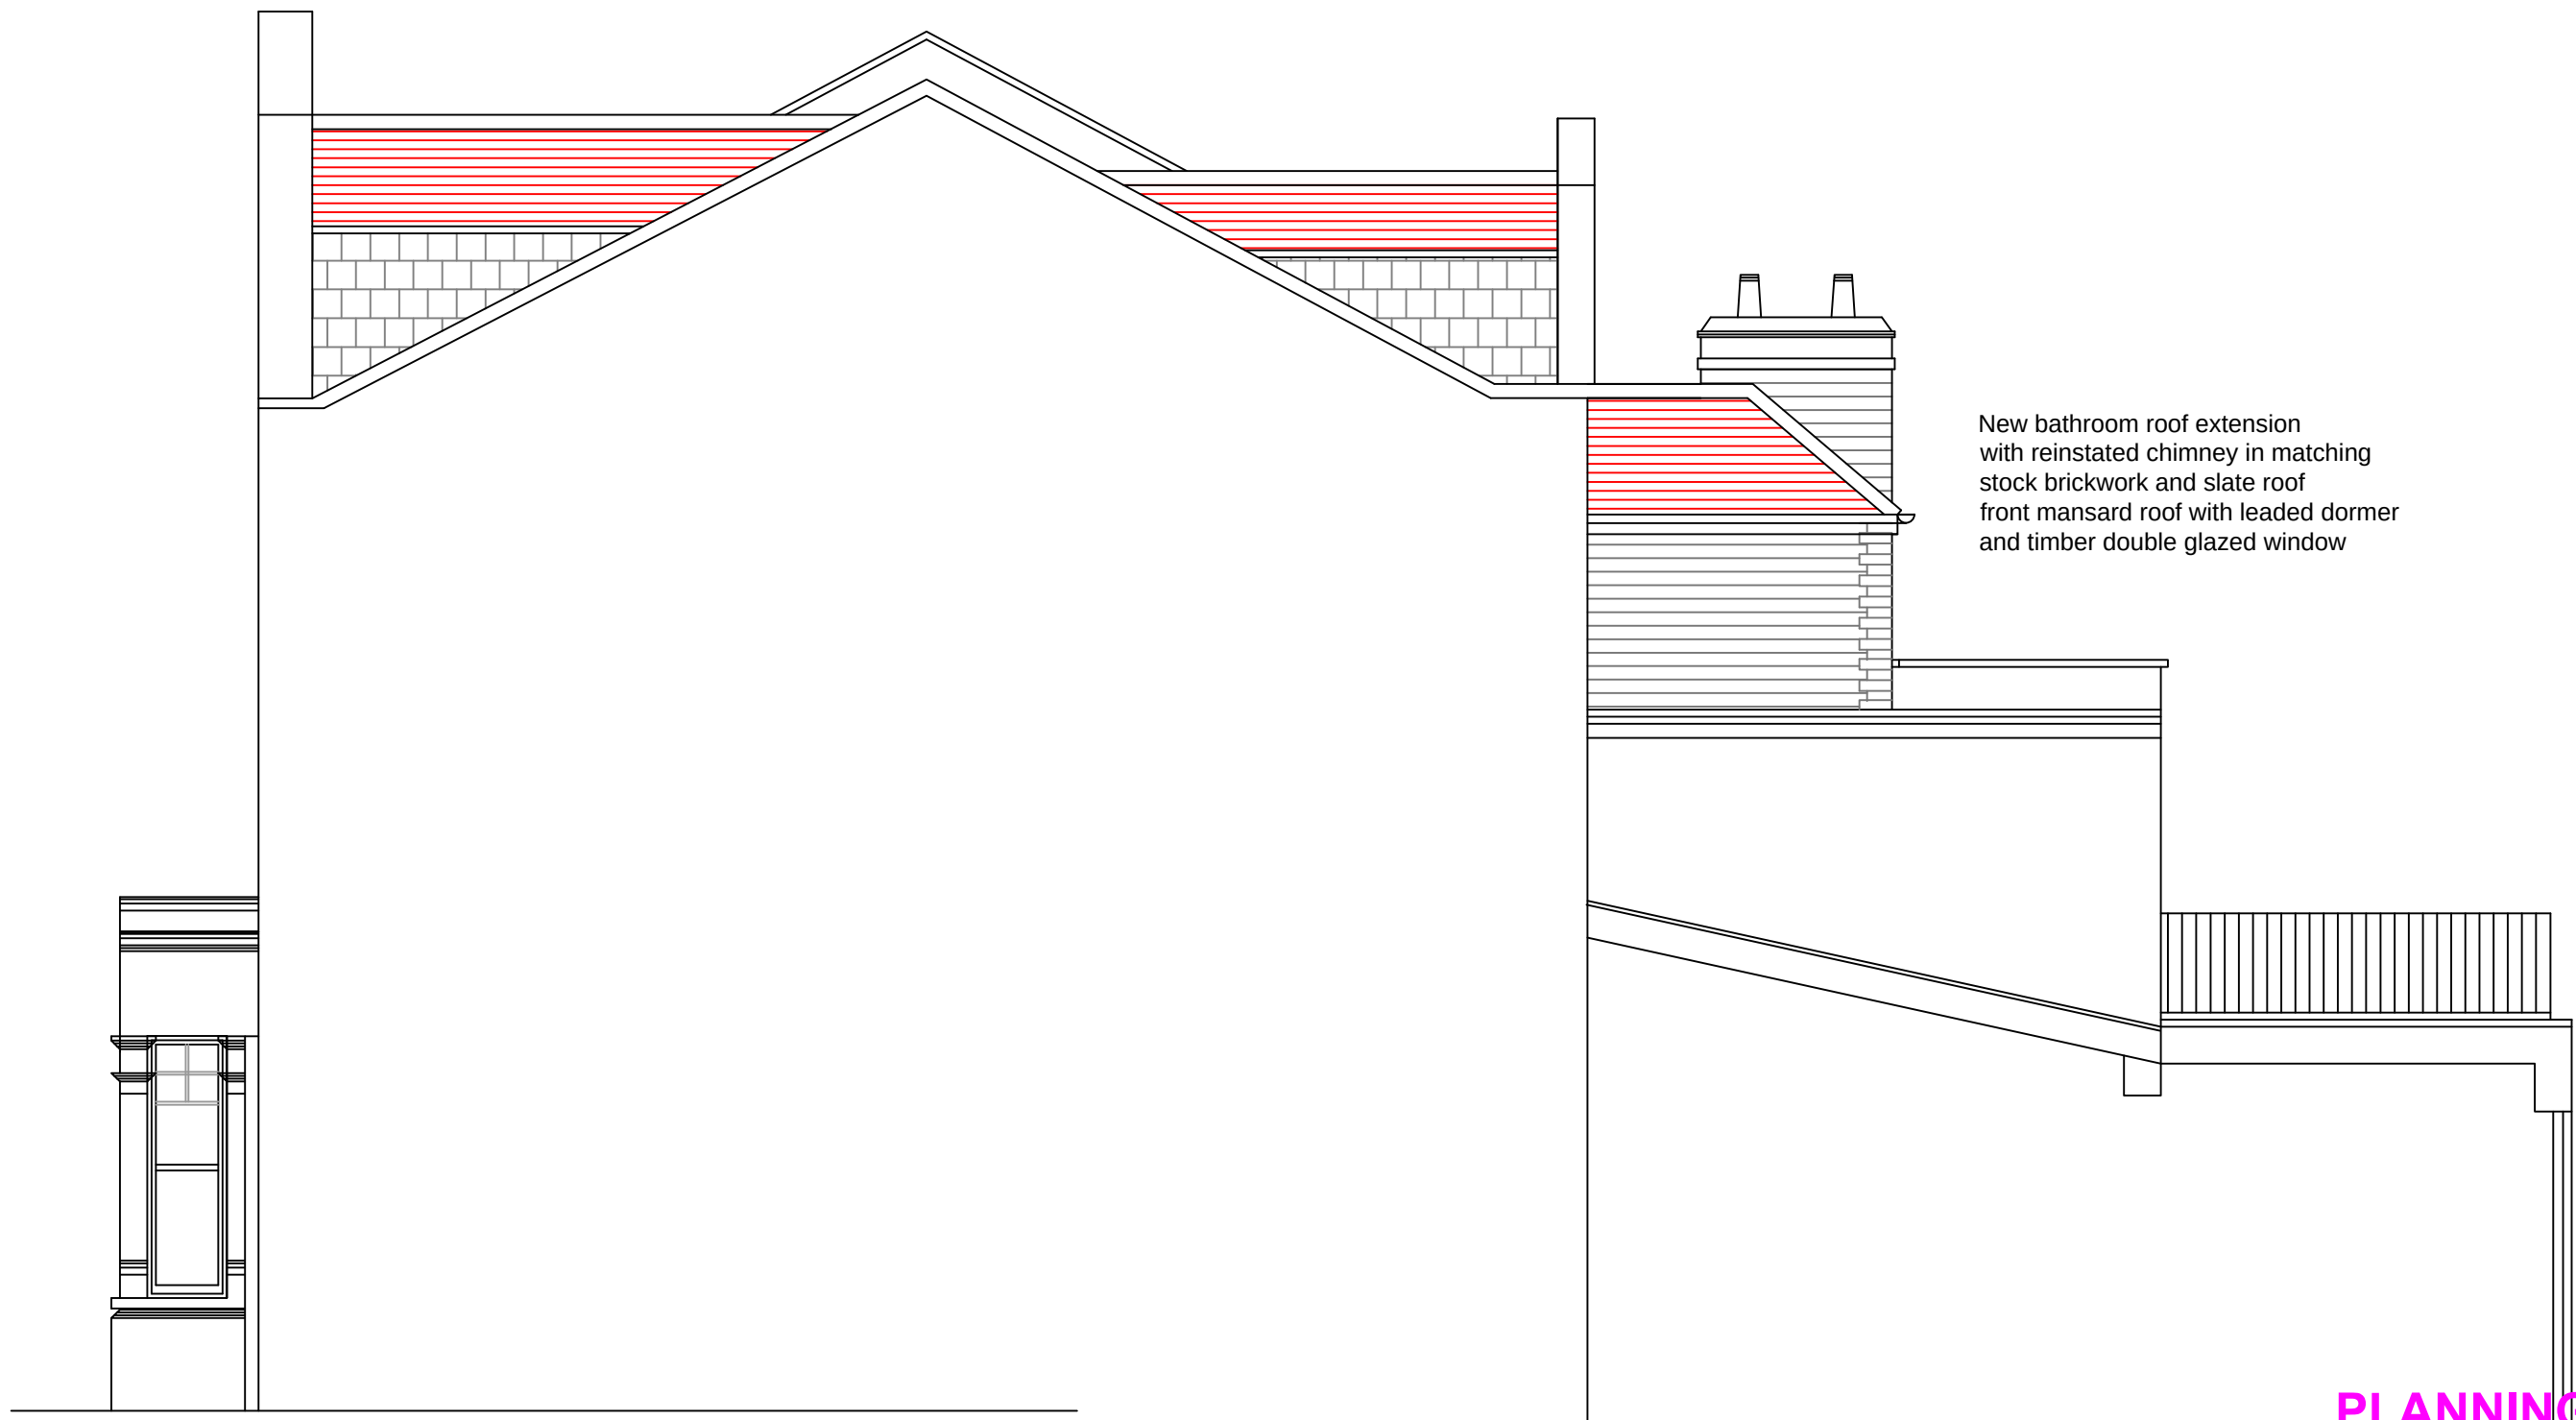

SIDE ELEVATION

PLANNING ISSUE - 02/11/2022

BUILDING REGULATIONS ISSUE - --/--/--

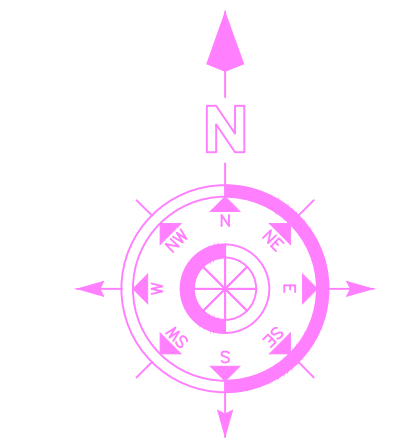

LOCATION PLAN
SCALE 1 : 1250



Bryan Connor Associates Limited
DESIGN & PLANNING CONSULTANTS
2 TREGARON AVENUE LONDON N8 9EY Tel: 020 8340 9294 Mob: 07958738247
Email: bryan.connor@outlook.com Web: bca-design.net
THIS DRAWING IS THE PROPERTY OF BRYAN CONNOR ASSOCIATES LTD AND MAY NOT BE REPRODUCED WITHOUT WRITTEN CONSENT

REVISION No.	REVISION NOTES	DATE
1	PROJECT: 32 WESTON PARK LONDON N8 9TJ	
2	CLIENT: MR & MRS A. JAMES	
3	DESCRIPTION: PROPOSED ELEVATIONS	
4	DRAWING No. 2224-04	SCALE. 1:50 @ A1
5	REVISION. -	DATE. 20/10/22