




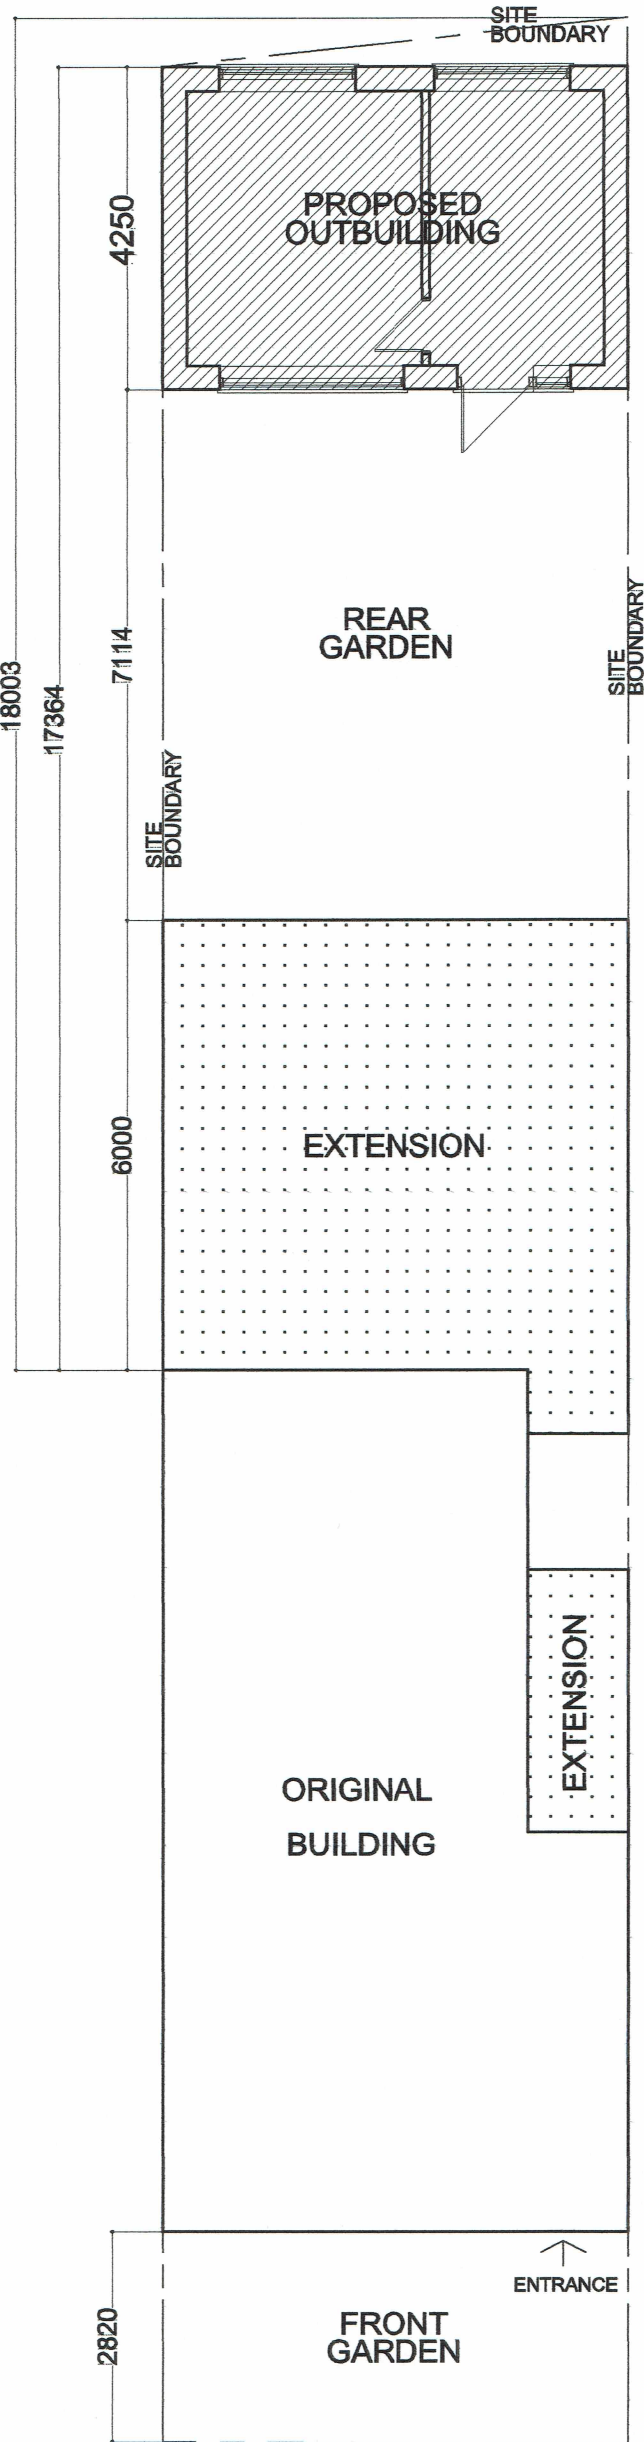


BLOCK PLAN
(PROPOSED)

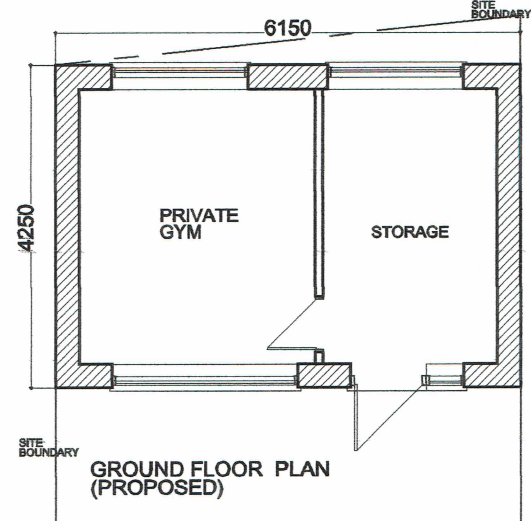


GROUND FLOOR PLAN
(PROPOSED)

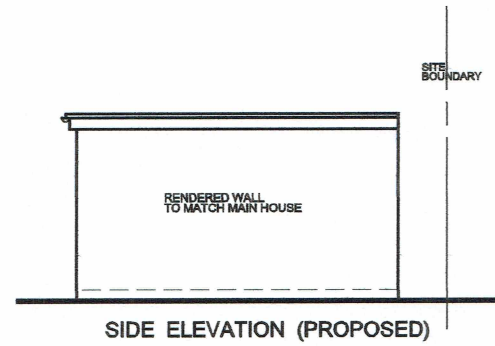


SIDE ELEVATION (PROPOSED)

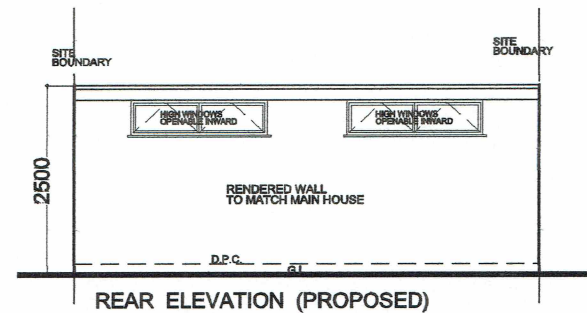

REAR ELEVATION (PROPOSED)

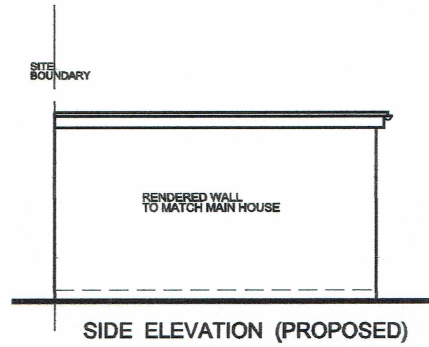

SIDE ELEVATION (PROPOSED)

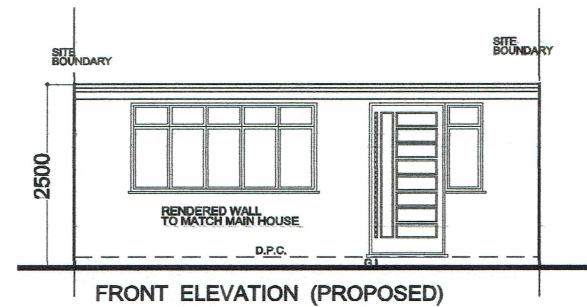

FRONT ELEVATION (PROPOSED)

LENGTH (DEPTH) OF OUTBUILDING:


LENGTH OF SITE = 20.5M
(EXCLUDING ORIGINAL BUILDING)
= $(18 + 17.36) / 2 + 2.82$

HALF THE LENGTH OF SITE = 10.25M
(EXCLUDING ORIGINAL BUILDING)
= $20.5 / 2$

LENGTH OF EXTENSION = 6M

LENGTH OF OUTBUILDING = 4.25M
= $10.25 - 6$

SCALE 0 0.5 1 2 5 M

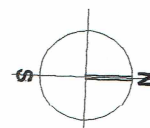

GENERAL NOTE:
ALL DIMENSIONS MUST TO BE CHECKED ON SITE
PRIOR TO COMMENCEMENT OF BUILDING WORKS

PROPOSED OUT BUILDING
1 TILSON ROAD, LONDON, N17

1: 50 @A1, 100 @A3 DRAWING No: TROB 101 DATE : JULY 2022

Copyright © 2022 ARCHITECH 020 8206 2328