


JOB TITLE : Roof Plan
ADDRESS : 26 Flexmere Road
Tottenham
London N17 7AT
SCALE : 1:50 (in A3)
JOB NO : OS/345
DATE : 26-6-2020

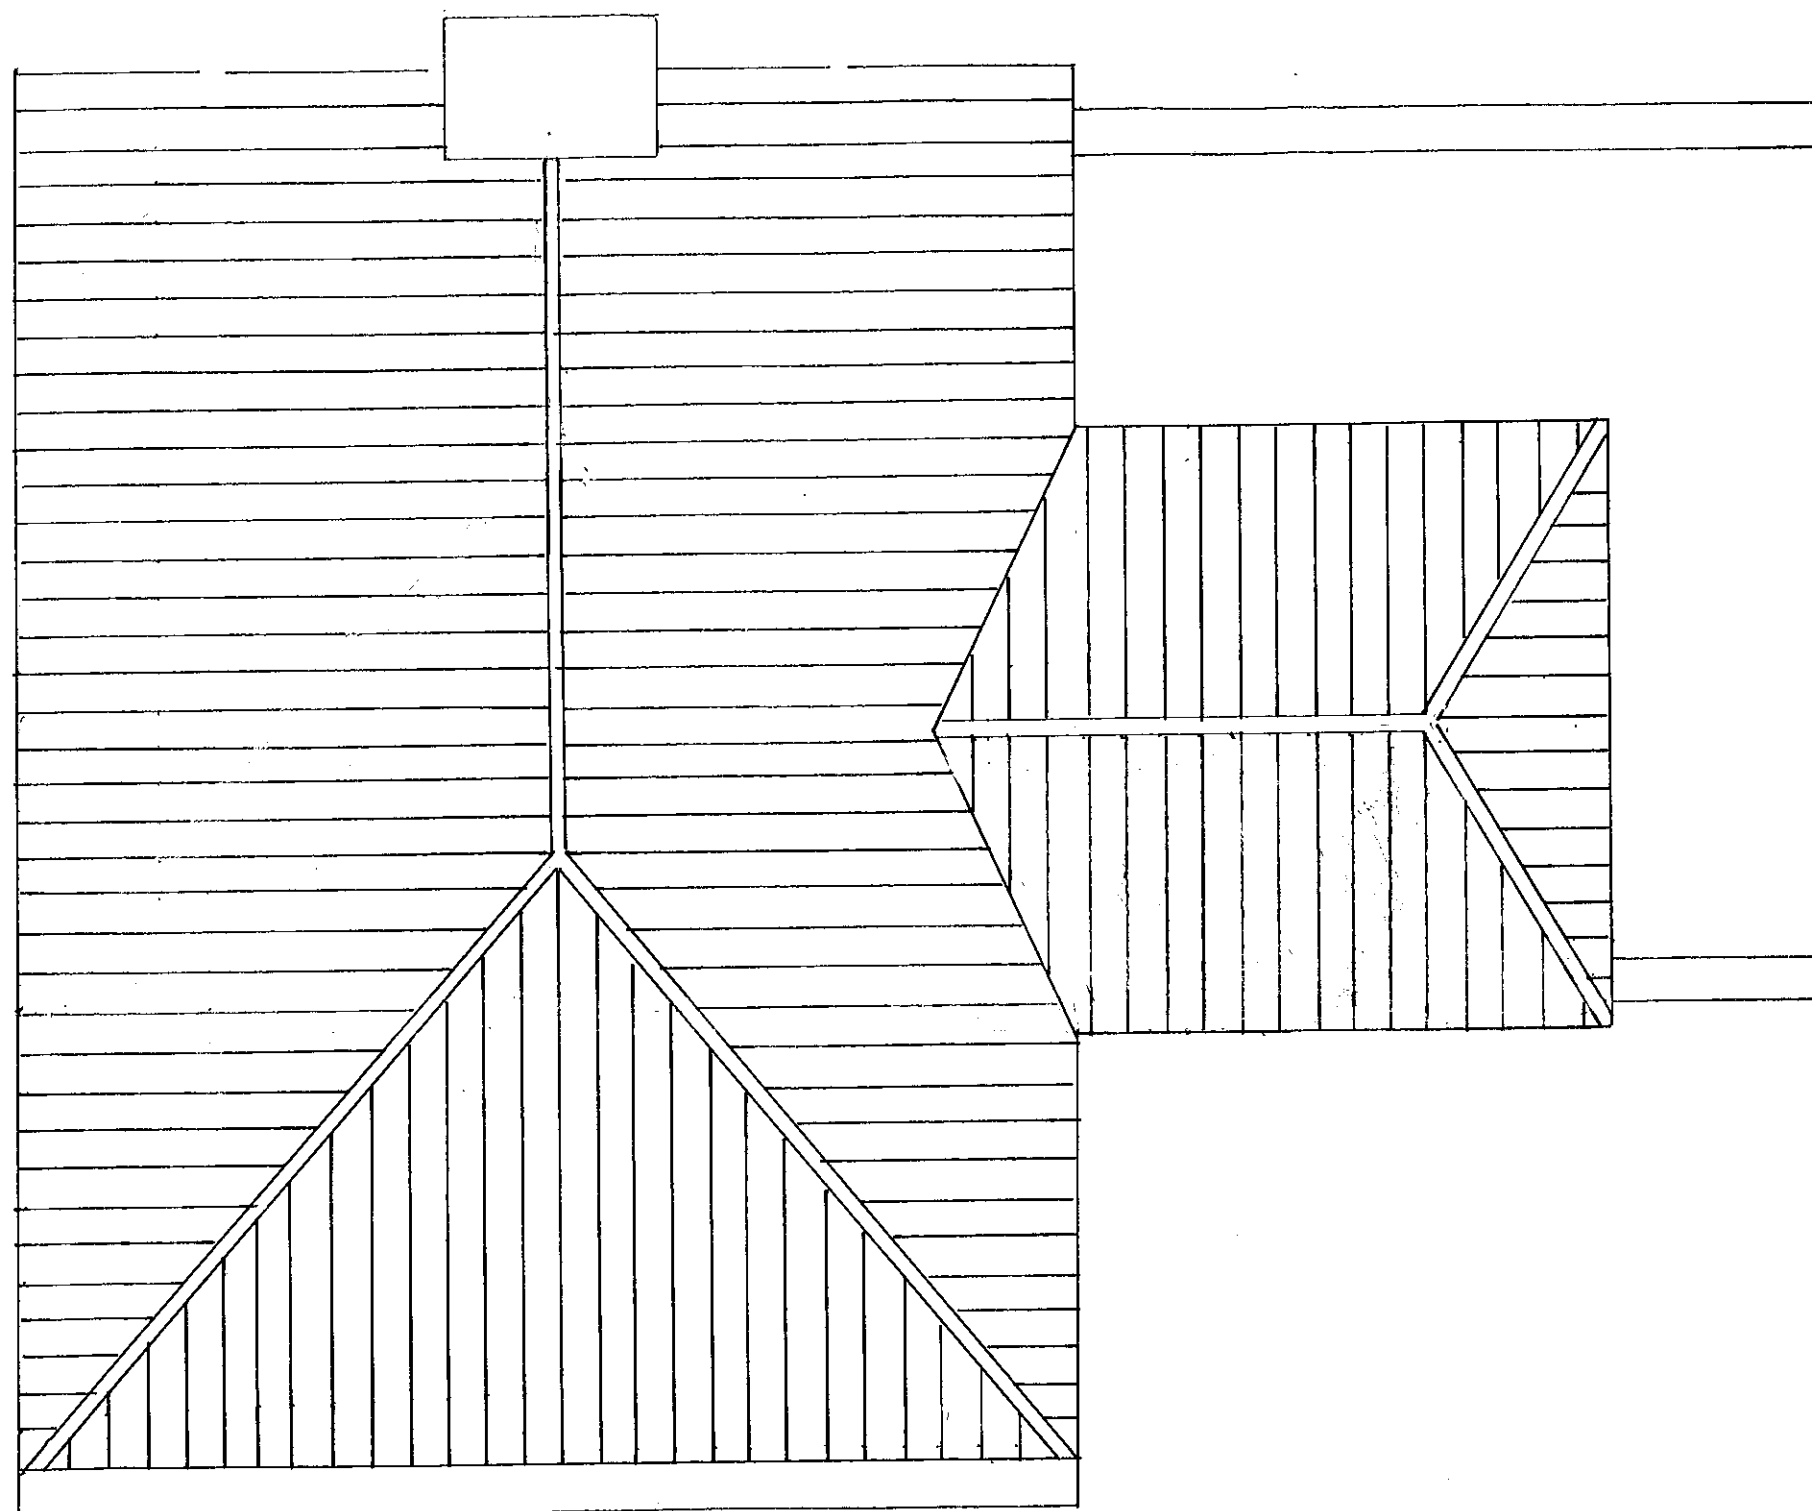

Proposed Roof Plan

