



SITE PLAN

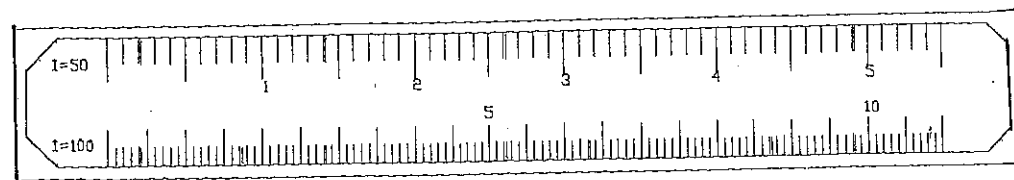

JOB TITLE : Site Plan
 ADDRESS : 26 Flexmere Road
 Tottenham
 London N17 7AT
 SCALE : 1:100 in A3
 JOB NO : OS/34

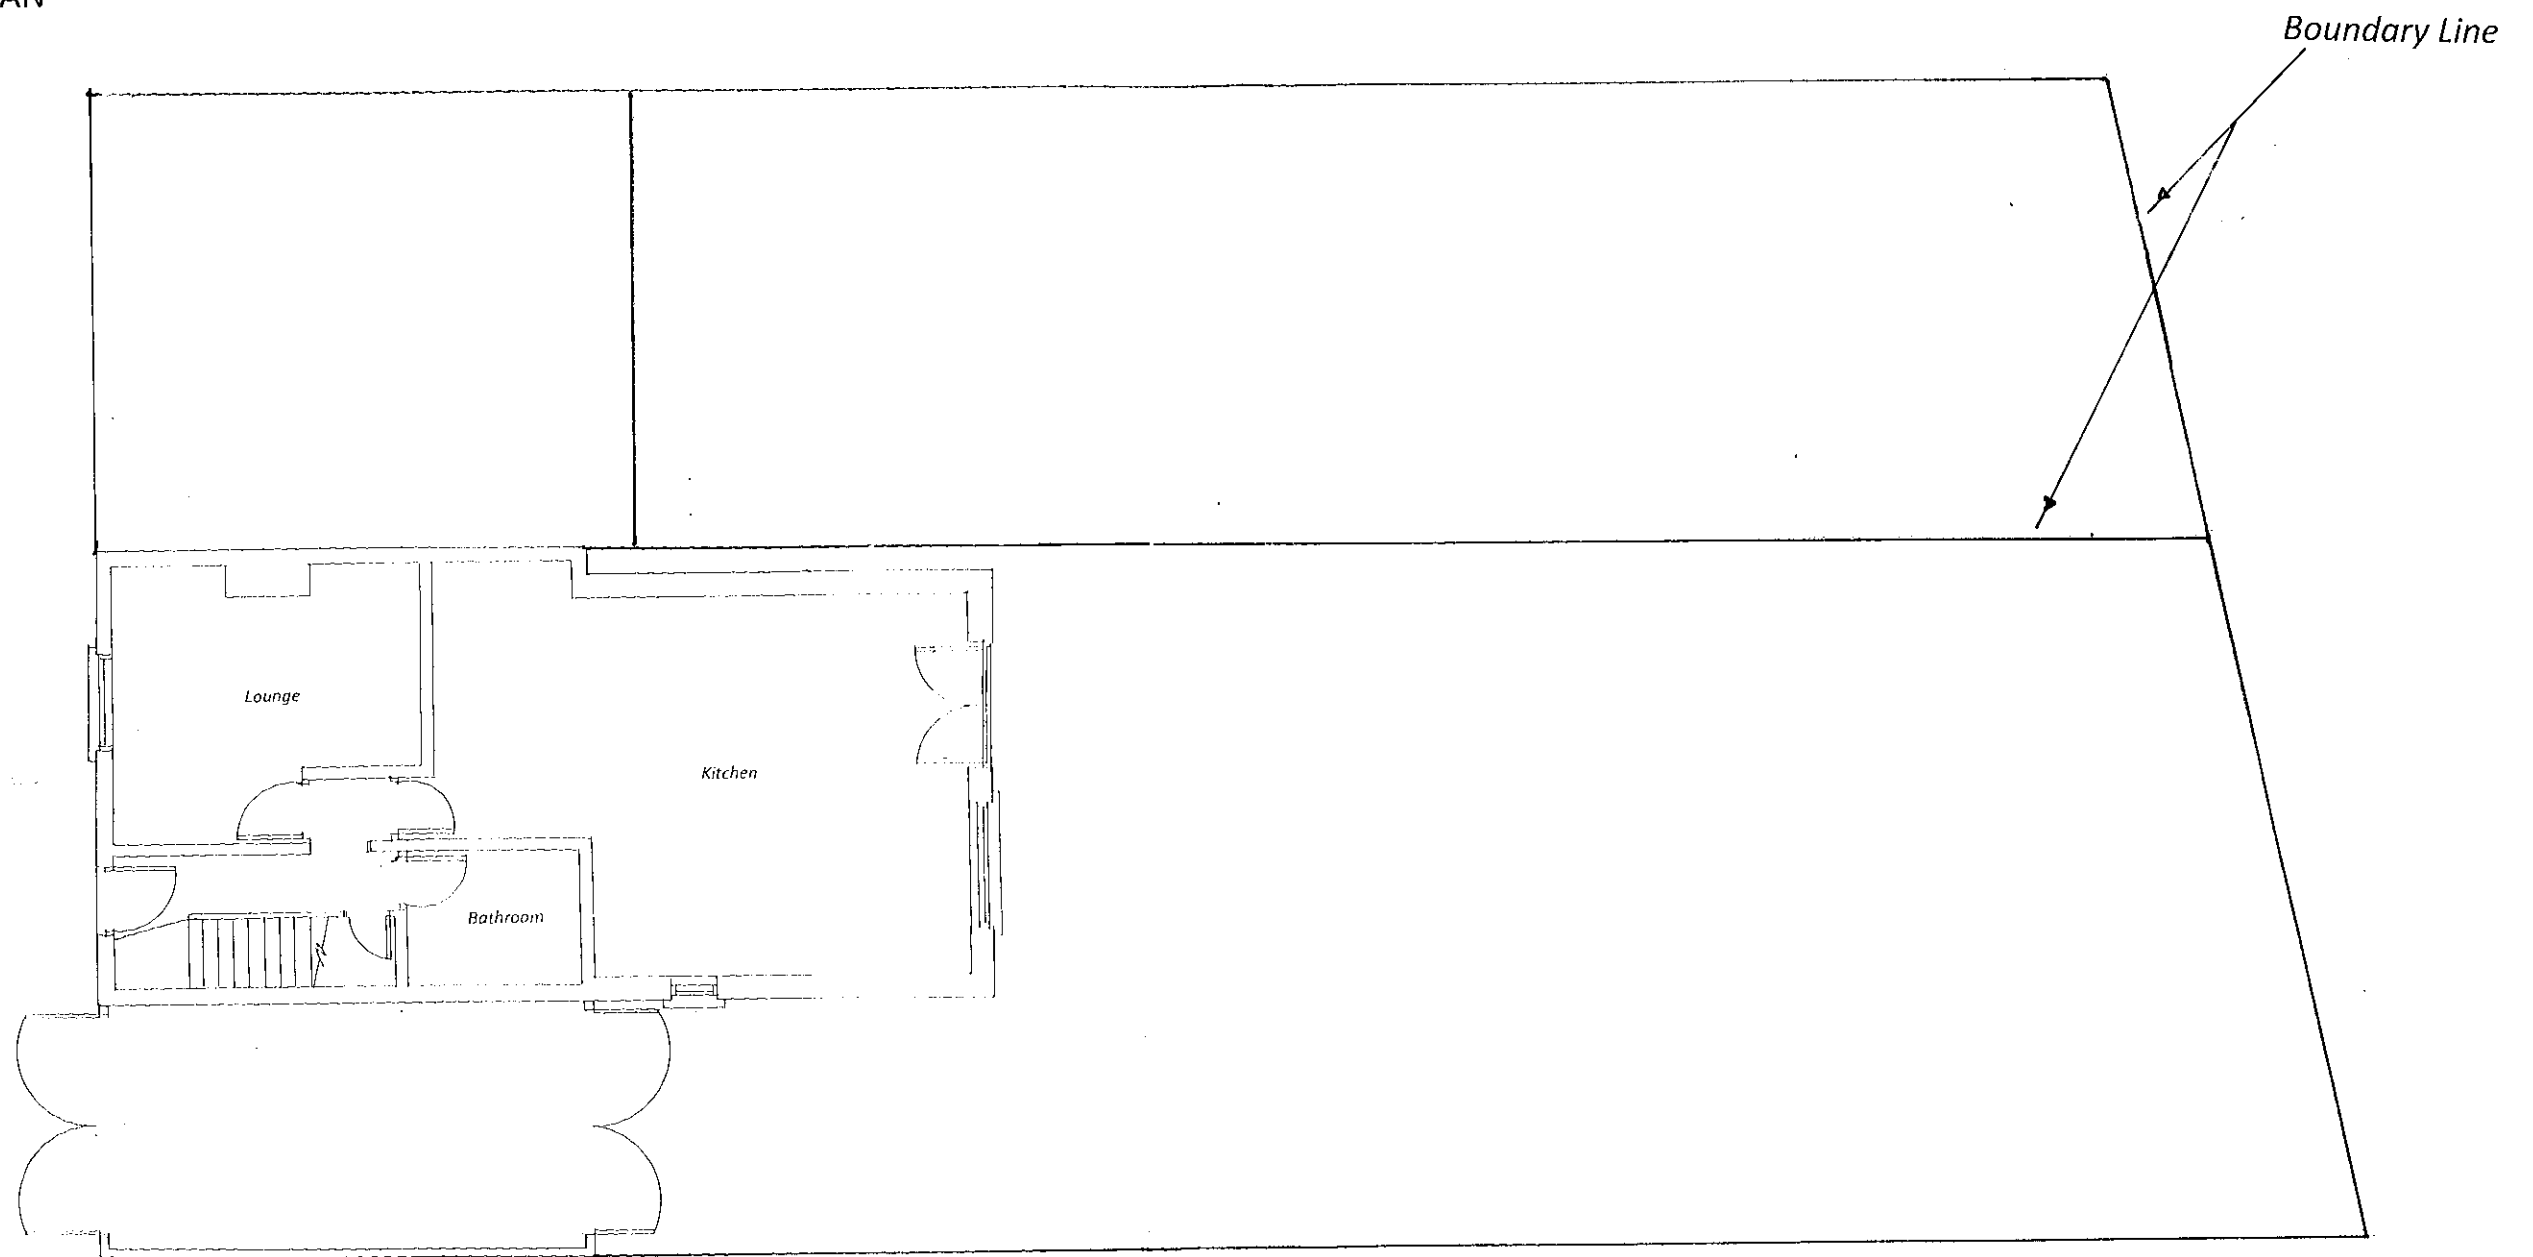