


NOTES

1. ALL DIMENSIONS TO BE CHECKED ON SITE BY CONTRACTOR AND SUBCONTRACTORS PRIOR FABRICATION
2. CONTRACTOR TO REFER TO ENGINEER'S DRAWINGS BEFORE PROCEEDING WITH WORKS
3. THESE DRAWINGS ARE SUBJECT TO ANY VARIATION REQUIRED BY THE LOCAL AUTHORITY
4. WORKS MUST COMPLY WITH RELEVANT BRITISH STANDARDS AND BUILDING CONTROL REGULATIONS

COPYRIGHT GAIA BIANCHI ARCHITECT.

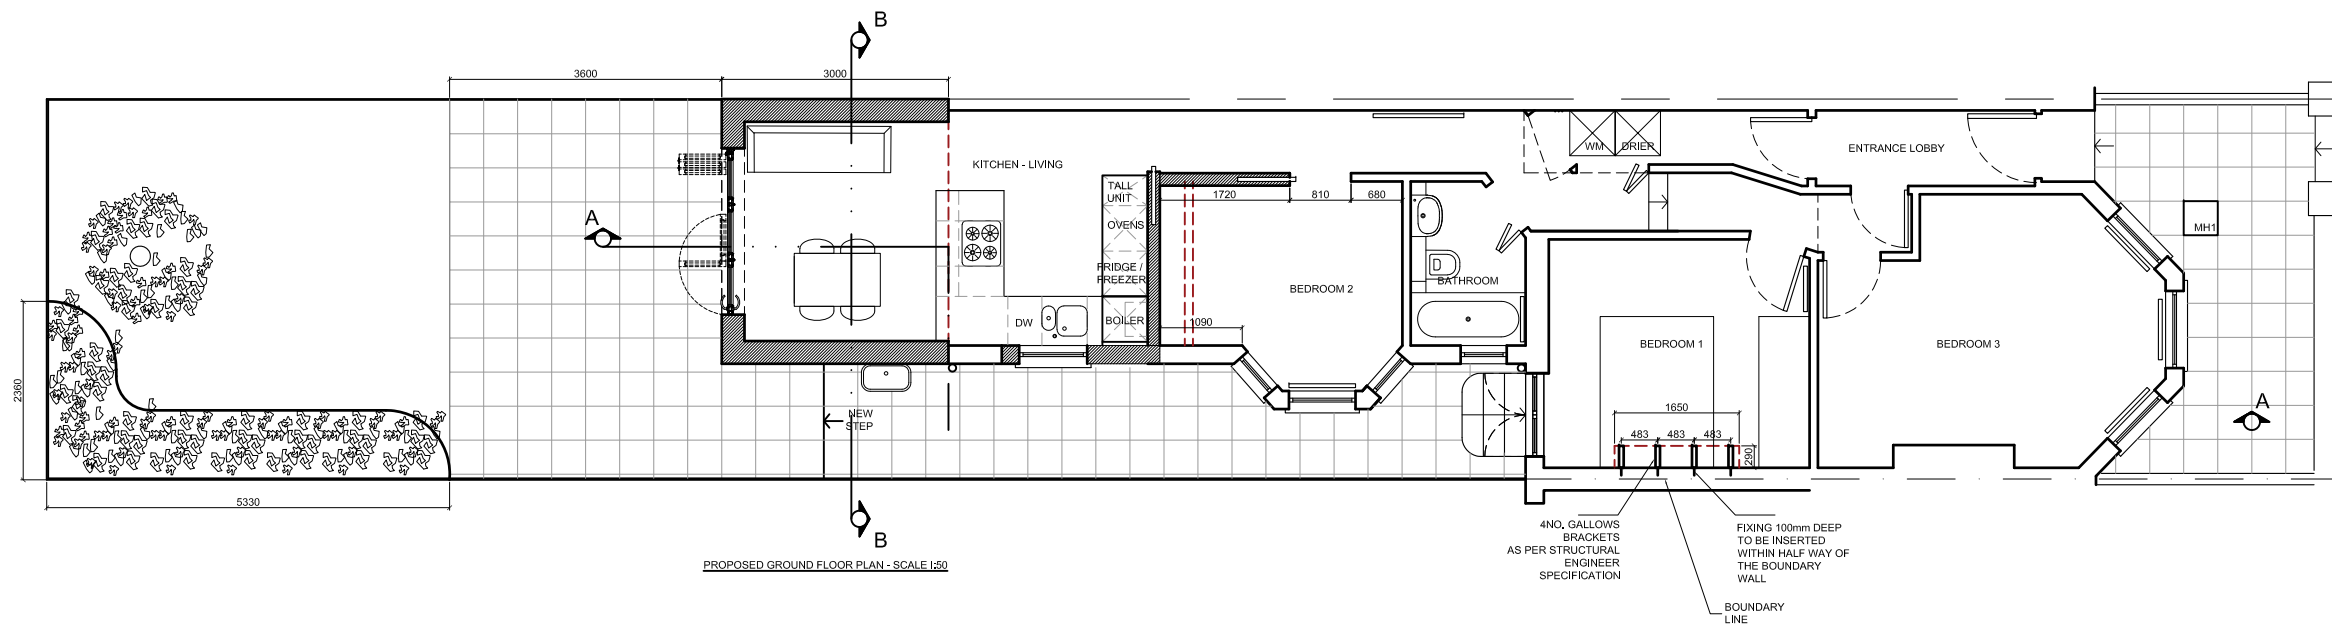

0 10m

REVISION 03.11.2022

- ROOFLIGHT OF PROPOSED EXTENSION OMITTED
- SLIDING DOORS' OPENING SIZE ALTERED 2200MM WIDE X 2300MM HIGH
- WINDOW TO SIDE ELEVATION MOVED
- PATIO LEVEL INCREASED

Construction Issue

Gaia Bianchi Architect

47 BELMONT ROAD - LONDON N15 3LU

tel 07939 507890


project: 92a Allison Road - LONDON N8 0AS

drawing: PROPOSED SITE PLAN

date: May 2022

scale: 1:100 @ A3


dwg no: 92AR/P100C

 

NOTES

1. ALL DIMENSIONS TO BE CHECKED ON SITE BY CONTRACTOR AND SUBCONTRACTORS PRIOR FABRICATION
2. CONTRACTOR TO REFER TO ENGINEER'S DRAWINGS BEFORE PROCEEDING WITH WORKS
3. THESE DRAWINGS ARE SUBJECT TO ANY VARIATION REQUIRED BY THE LOCAL AUTHORITY
4. WORKS MUST COMPLY WITH RELEVANT BRITISH STANDARDS AND BUILDING CONTROL REGULATIONS

COPYRIGHT GAIA BIANCHI ARCHITECT.

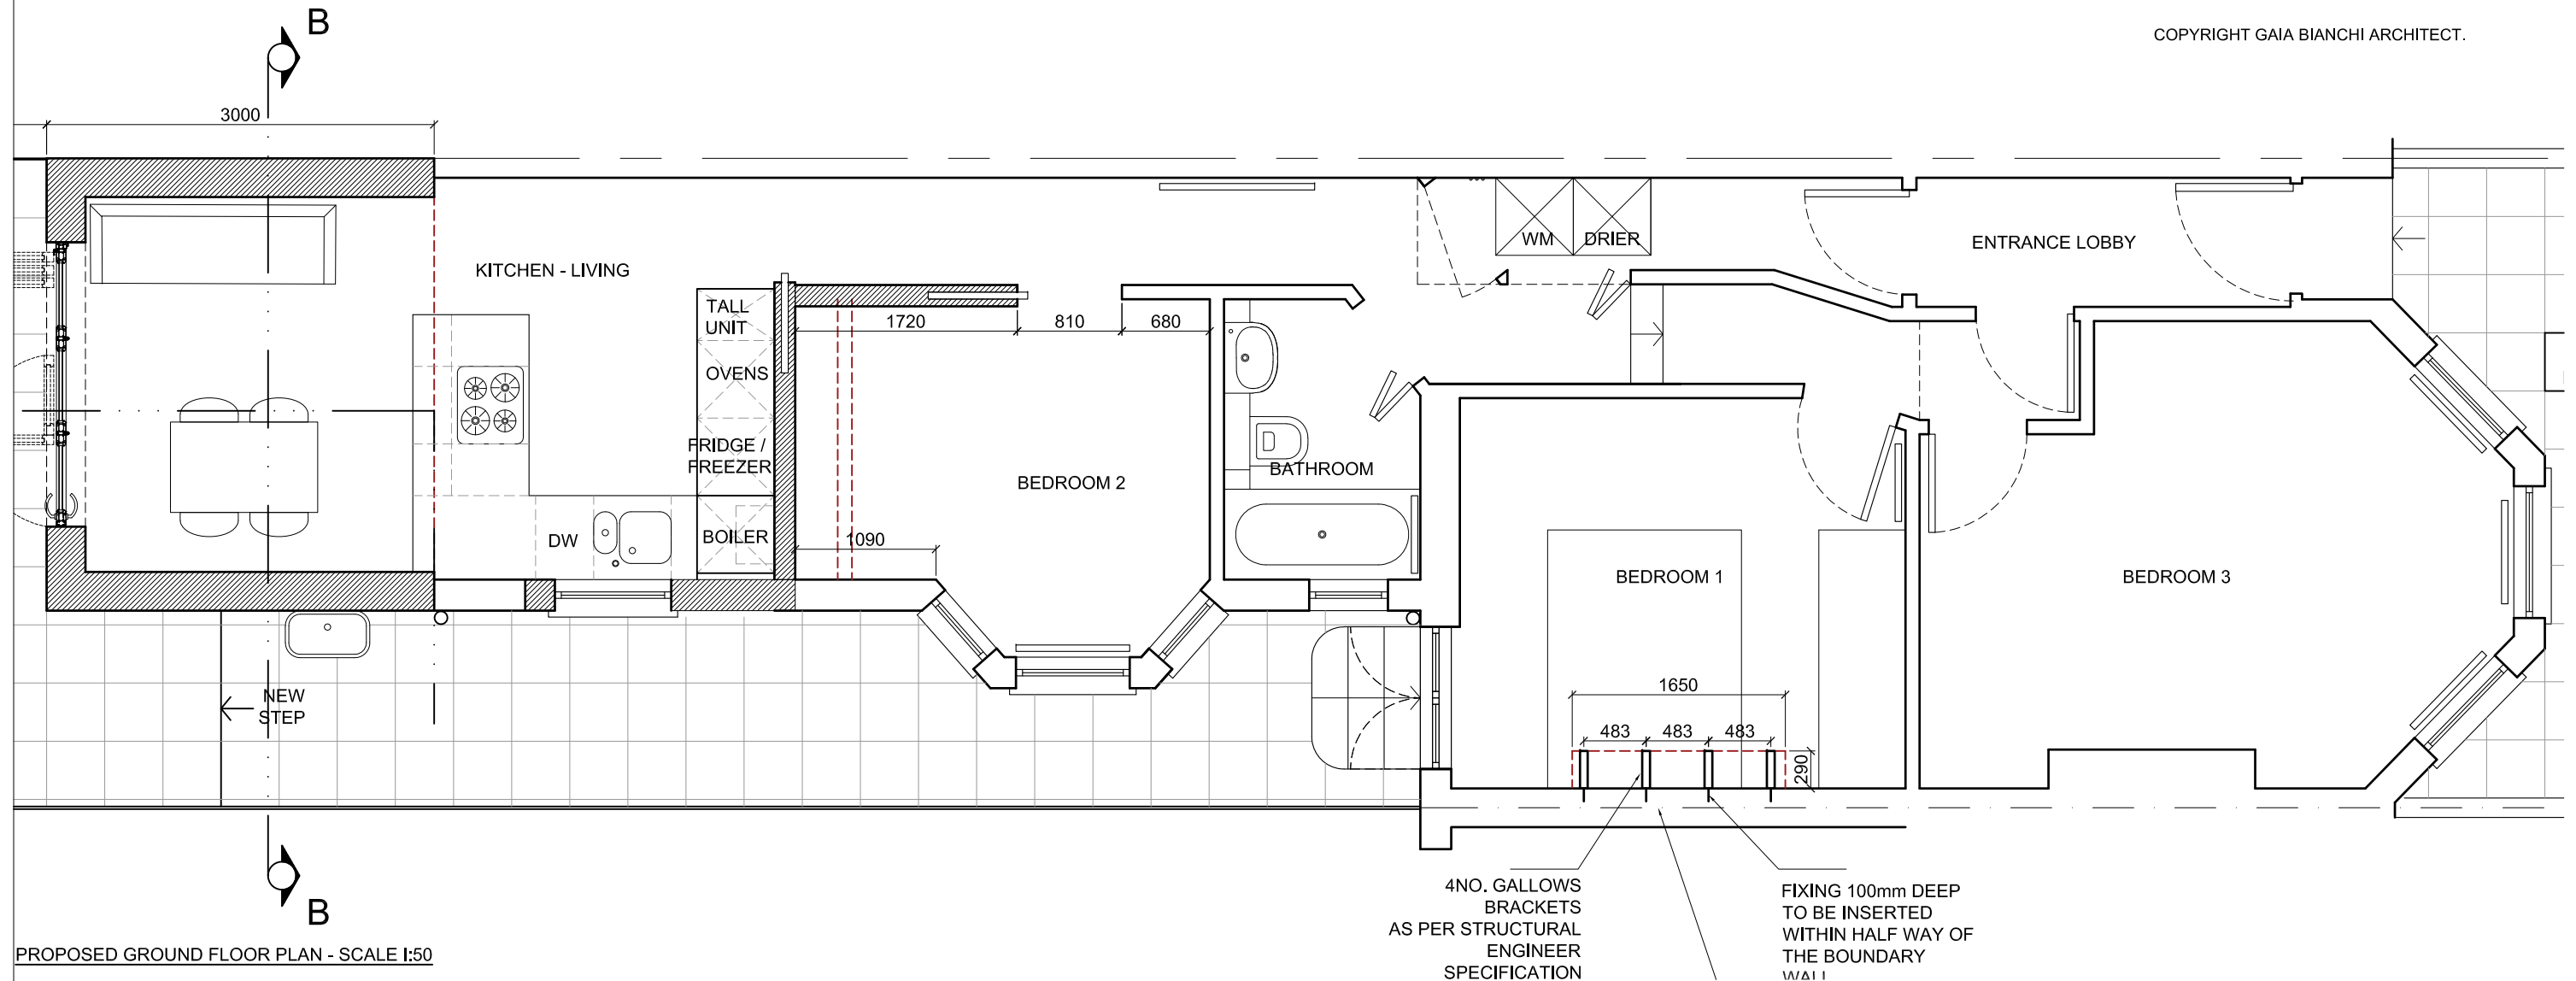

REVISION 03.11.2022

- ROOFLIGHT OF PROPOSED EXTENSION OMITTED
- SLIDING DOORS' OPENING SIZE ALTERED 2200MM WIDE X 2300MM HIGH
- WINDOW TO SIDE ELEVATION MOVED
- PATIO LEVEL INCREASED

Construction Issue

Gaia Bianchi Architect

47 BELMONT ROAD - LONDON N15 3LU

tel 07939 507890


project: 92a Allison Road - LONDON N8 0AS

drawing: PROPOSED GROUND FLOOR PLAN

date: May 2022


scale: 1:50 @ A3

dwg no: 92AR/P101C

 

- NOTES
1. ALL DIMENSIONS TO BE CHECKED ON SITE BY CONTRACTOR AND SUBCONTRACTORS PRIOR FABRICATION
 2. CONTRACTOR TO REFER TO ENGINEER'S DRAWINGS BEFORE PROCEEDING WITH WORKS
 3. THESE DRAWINGS ARE SUBJECT TO ANY VARIATION REQUIRED BY THE LOCAL AUTHORITY
 4. WORKS MUST COMPLY WITH RELEVANT BRITISH STANDARDS AND BUILDING CONTROL REGULATIONS

COPYRIGHT GAIA BIANCHI ARCHITECT.

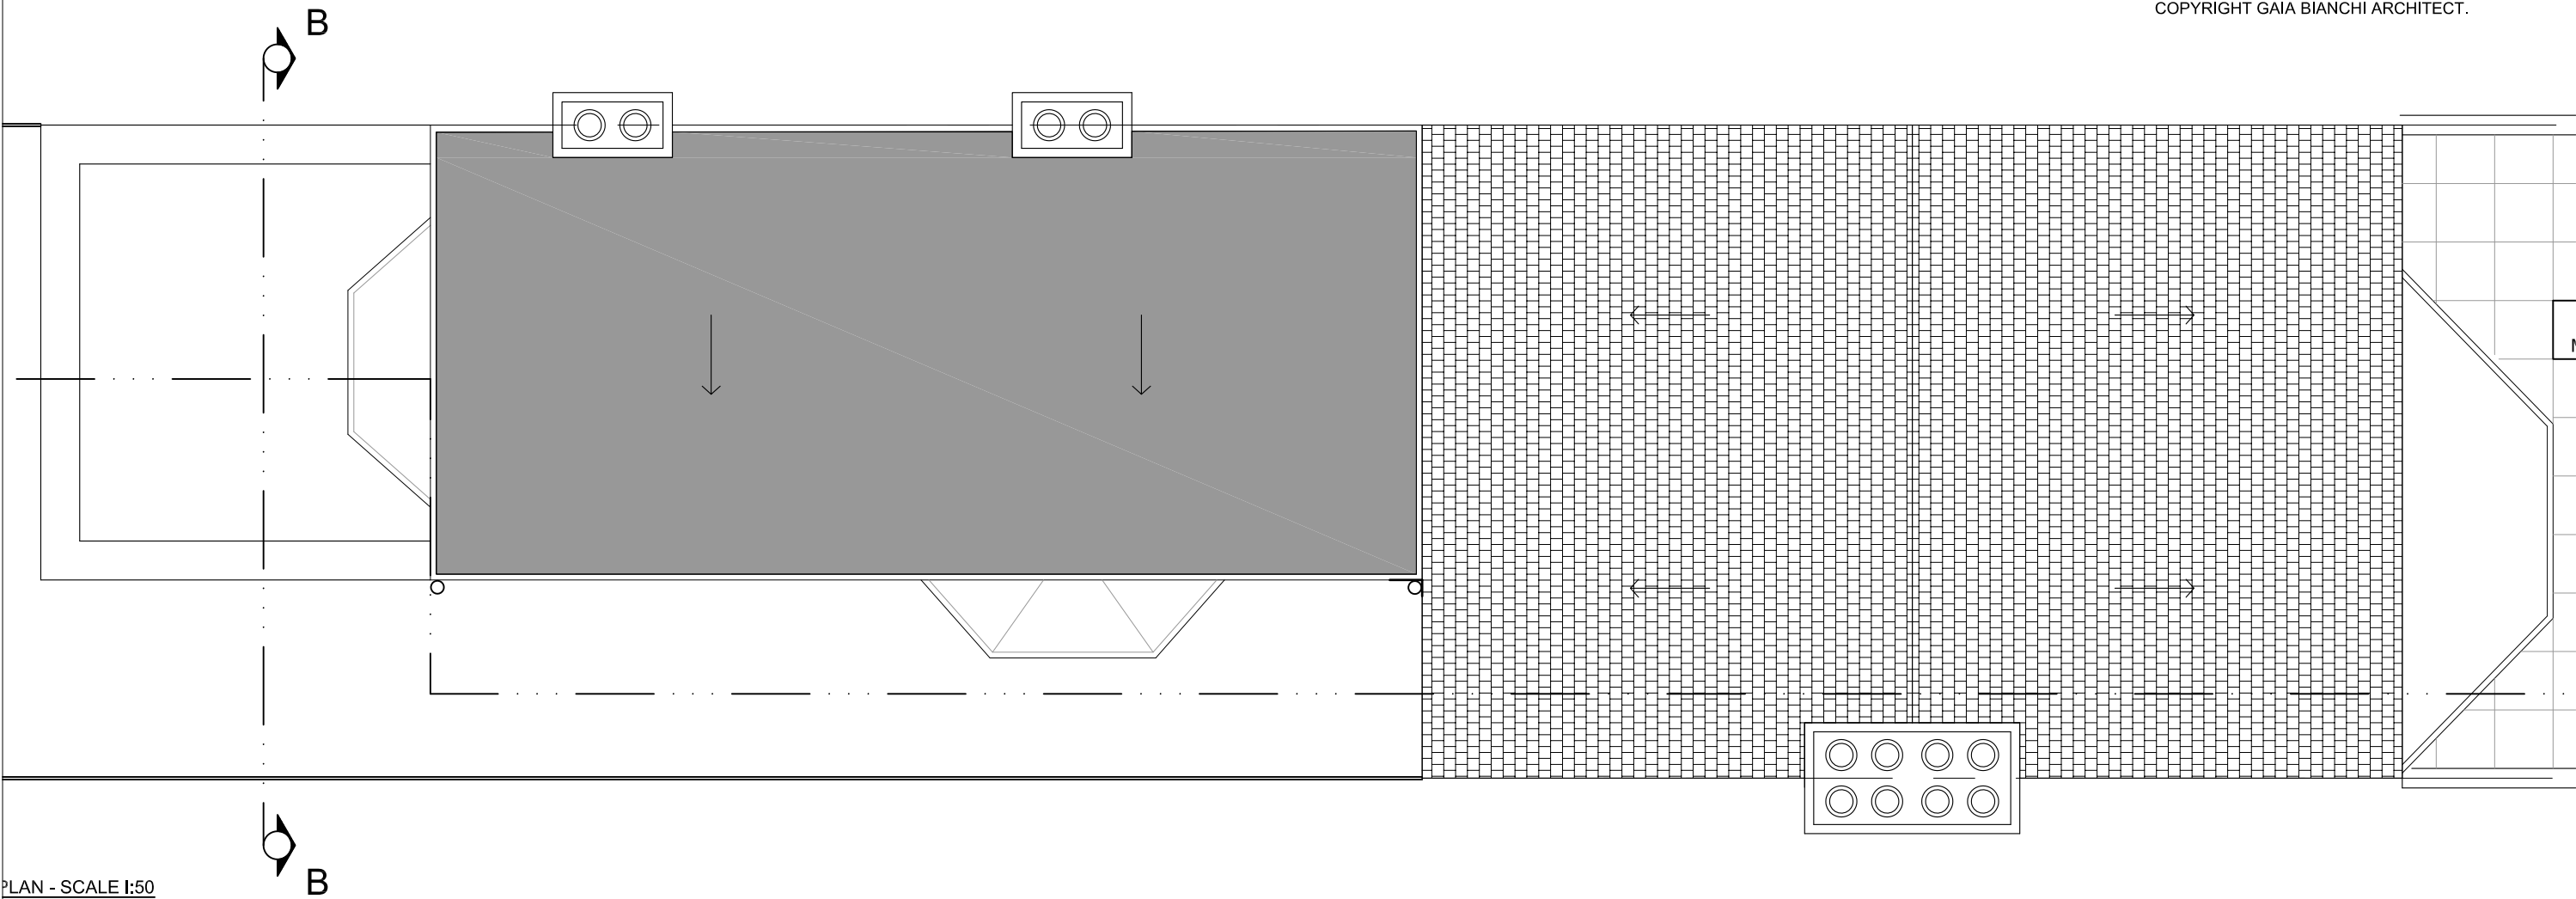

REVISION 03.11.2022

- ROOFLIGHT OF PROPOSED EXTENSION OMITTED
- SLIDING DOORS' OPENING SIZE ALTERED 2200MM WIDE X 2300MM HIGH
- WINDOW TO SIDE ELEVATION MOVED
- PATIO LEVEL INCREASED

Construction Issue

Gaia Bianchi Architect

47 BELMONT ROAD - LONDON N15 3LU

tel 07939 507890

project: 92a Allison Road - LONDON N8 0AS

drawing: PROPOSED ROOF PLAN

date: May 2022

scale: 1:50 @ A3

dwg no: 92AR/P103C



REVISION 03.11.2022

- ROOFLIGHT OF PROPOSED EXTENSION OMITTED
- SLIDING DOORS' OPENING SIZE ALTERED
2200MM WIDE X 2300MM HIGH
- WINDOW TO SIDE ELEVATION MOVED
- PATIO LEVEL INCREASED

Construction Issue

Gaia Bianchi Architect


47 BELMONT ROAD - LONDON N15 3LU

tel 07939 507890

project:	92a Allison Road - LONDON N8 0AS		
drawing:	PROPOSED REAR ELEVATION & SECTION BB		
date:	May 2022	scale:	1:50 @ A3
dwg no:	92AR/P202C		

- NOTES
1. ALL DIMENSIONS TO BE CHECKED ON SITE BY CONTRACTOR AND SUBCONTRACTORS PRIOR FABRICATION
 2. CONTRACTOR TO REFER TO ENGINEER'S DRAWINGS BEFORE PROCEEDING WITH WORKS
 3. THESE DRAWINGS ARE SUBJECT TO ANY VARIATION REQUIRED BY THE LOCAL AUTHORITY
 4. WORKS MUST COMPLY WITH RELEVANT BRITISH STANDARDS AND BUILDING CONTROL REGULATIONS

COPYRIGHT GAIA BIANCHI ARCHITECT.

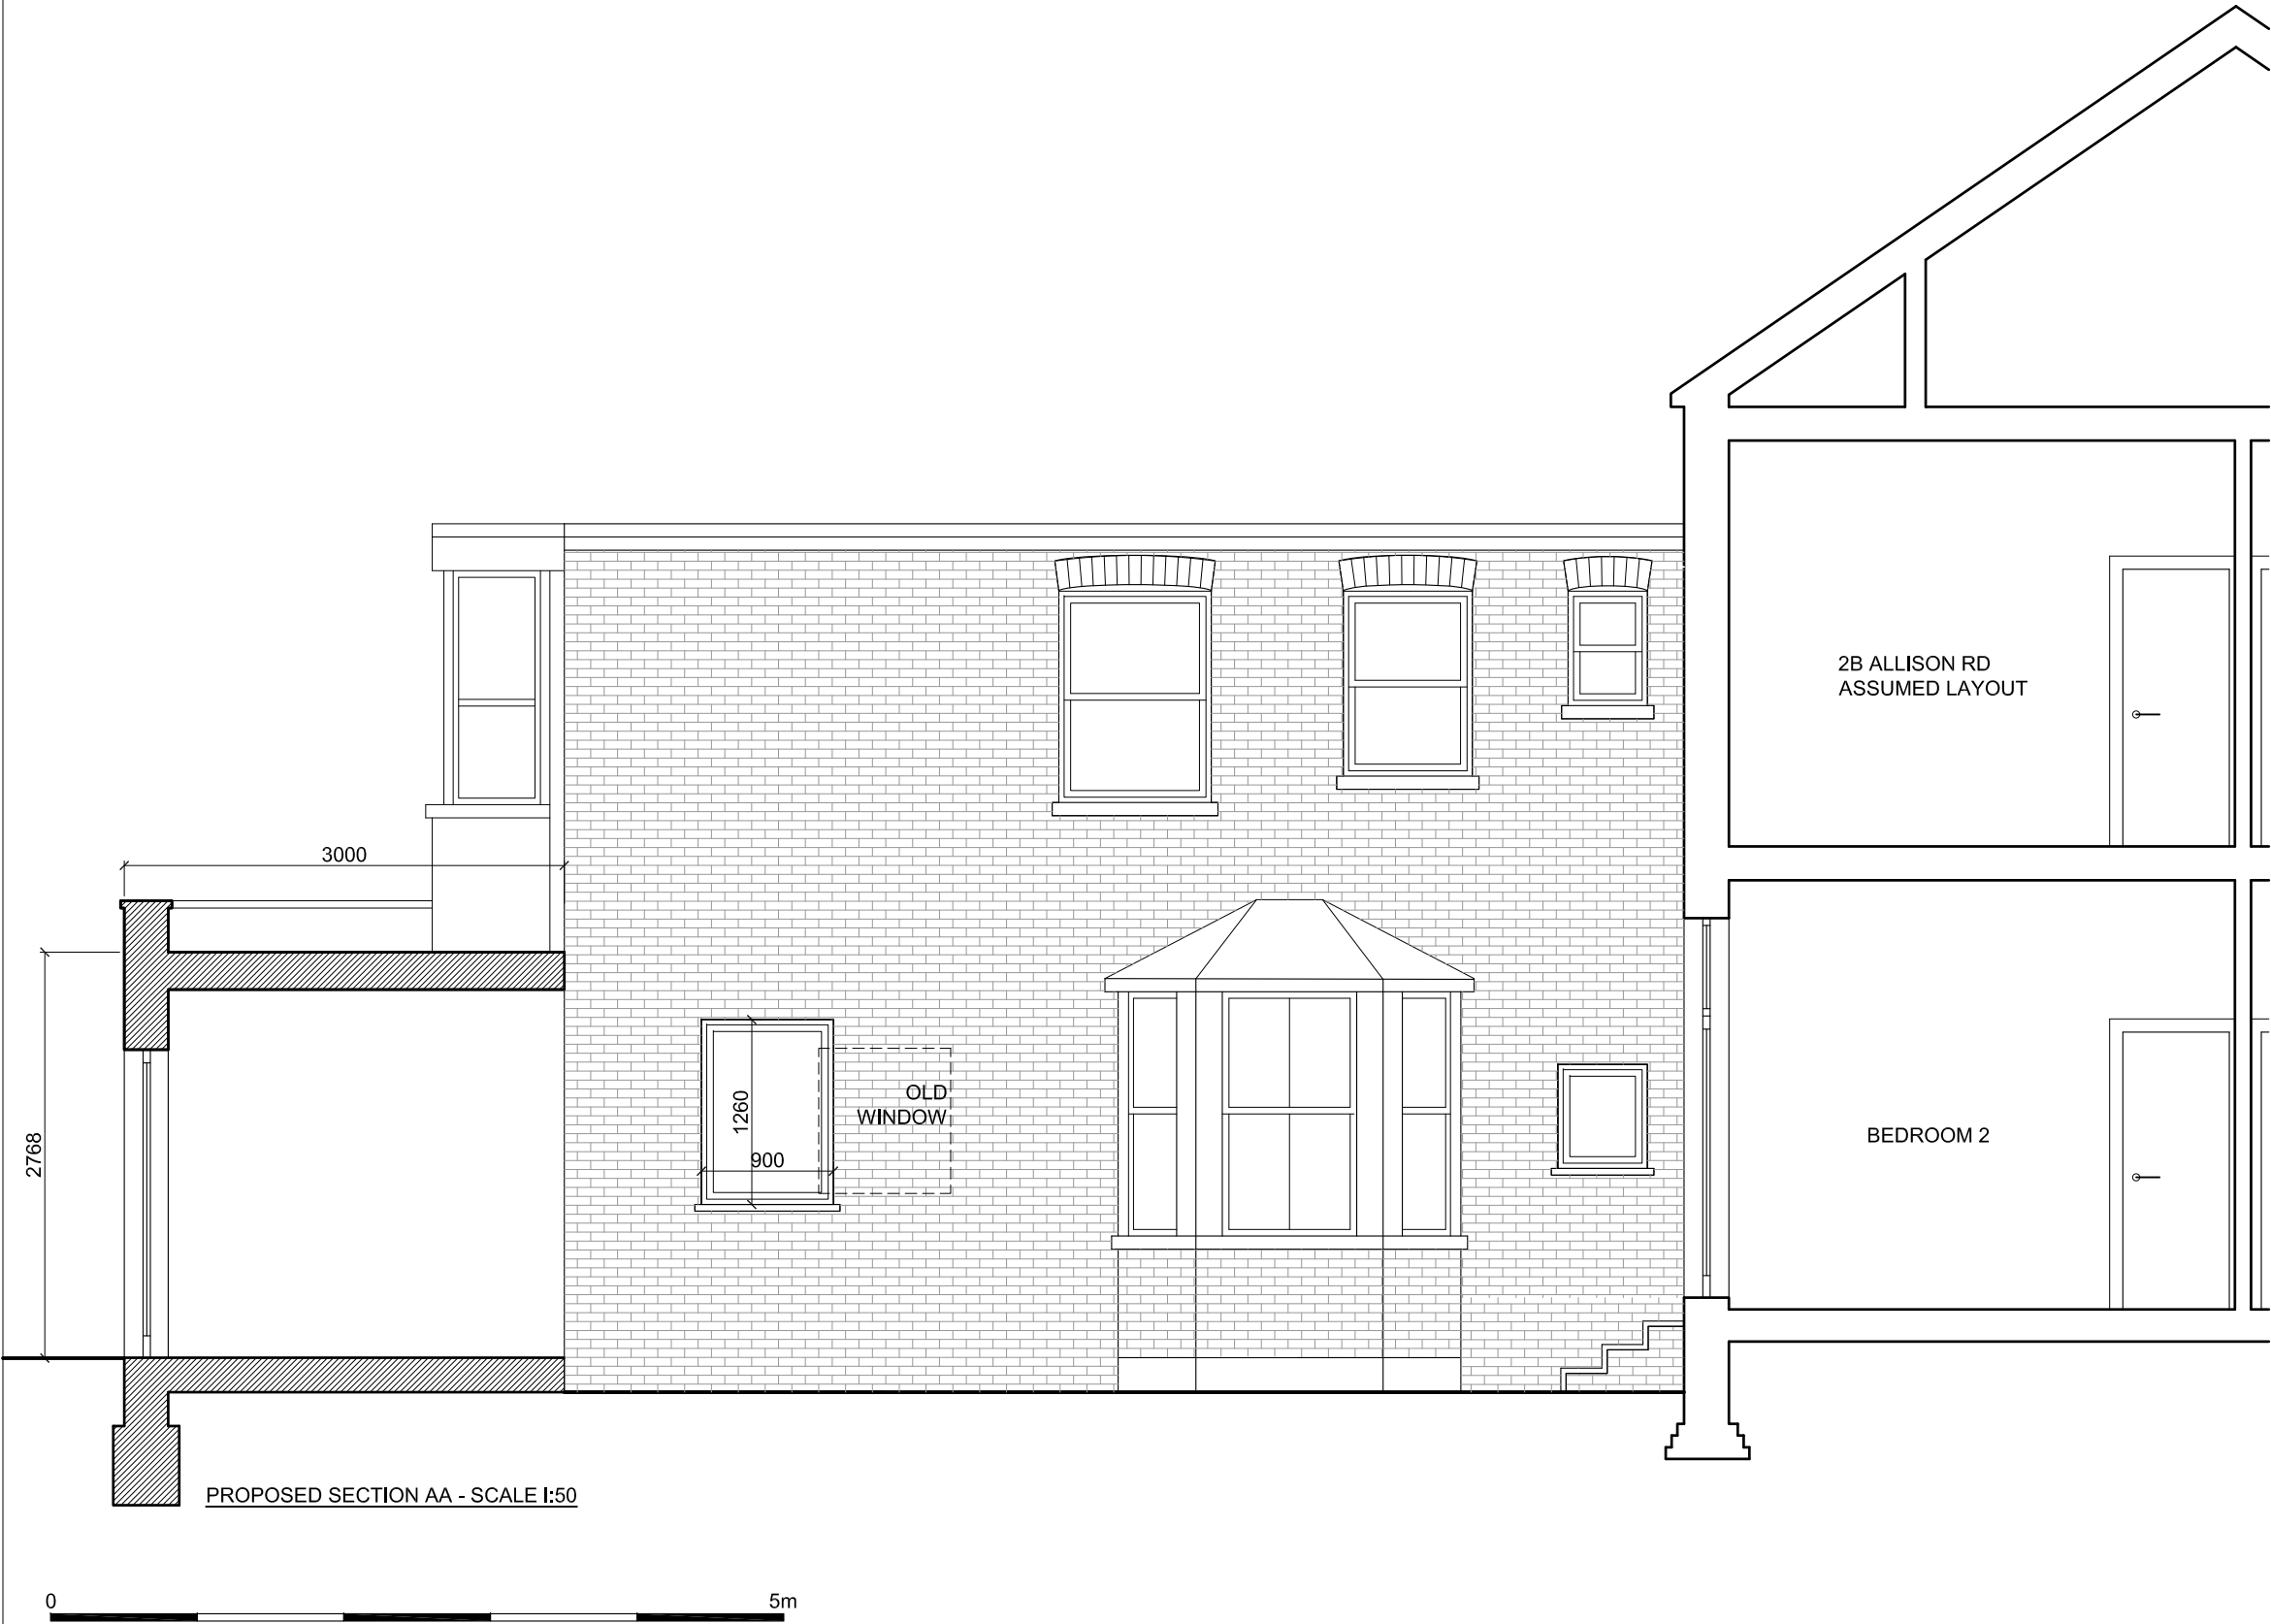

REVISION 03.11.2022

- ROOFLIGHT OF PROPOSED EXTENSION OMITTED
- SLIDING DOORS' OPENING SIZE ALTERED 2200MM WIDE X 2300MM HIGH
- WINDOW TO SIDE ELEVATION MOVED
- PATIO LEVEL INCREASED

Construction Issue

Gaia Bianchi Architect

47 BELMONT ROAD - LONDON N15 3LU

tel 07939 507890

project: 92a Allison Road - LONDON N8 0AS

drawing: PROPOSED SECTION AA

date: May 2022

scale: 1:50 @ A3

dwg no: 92AR/P301C